



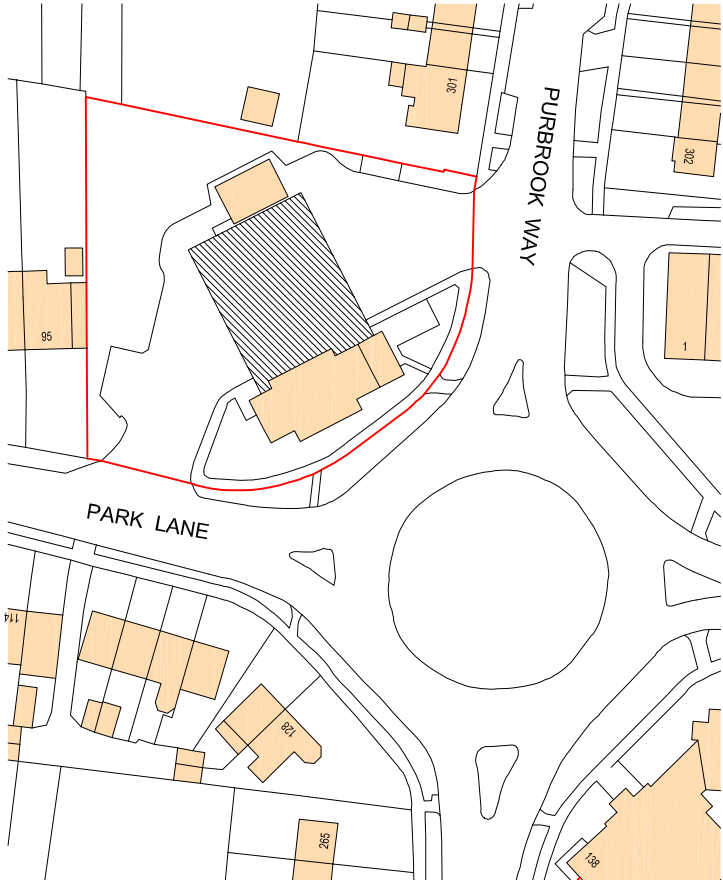

Location Plan
0m 5m 10m 15m 20m 25m
1:1250 Scale bar

Site Plan - Proposed.
0m 5m 10m 15m 20m
1:500 Scale bar

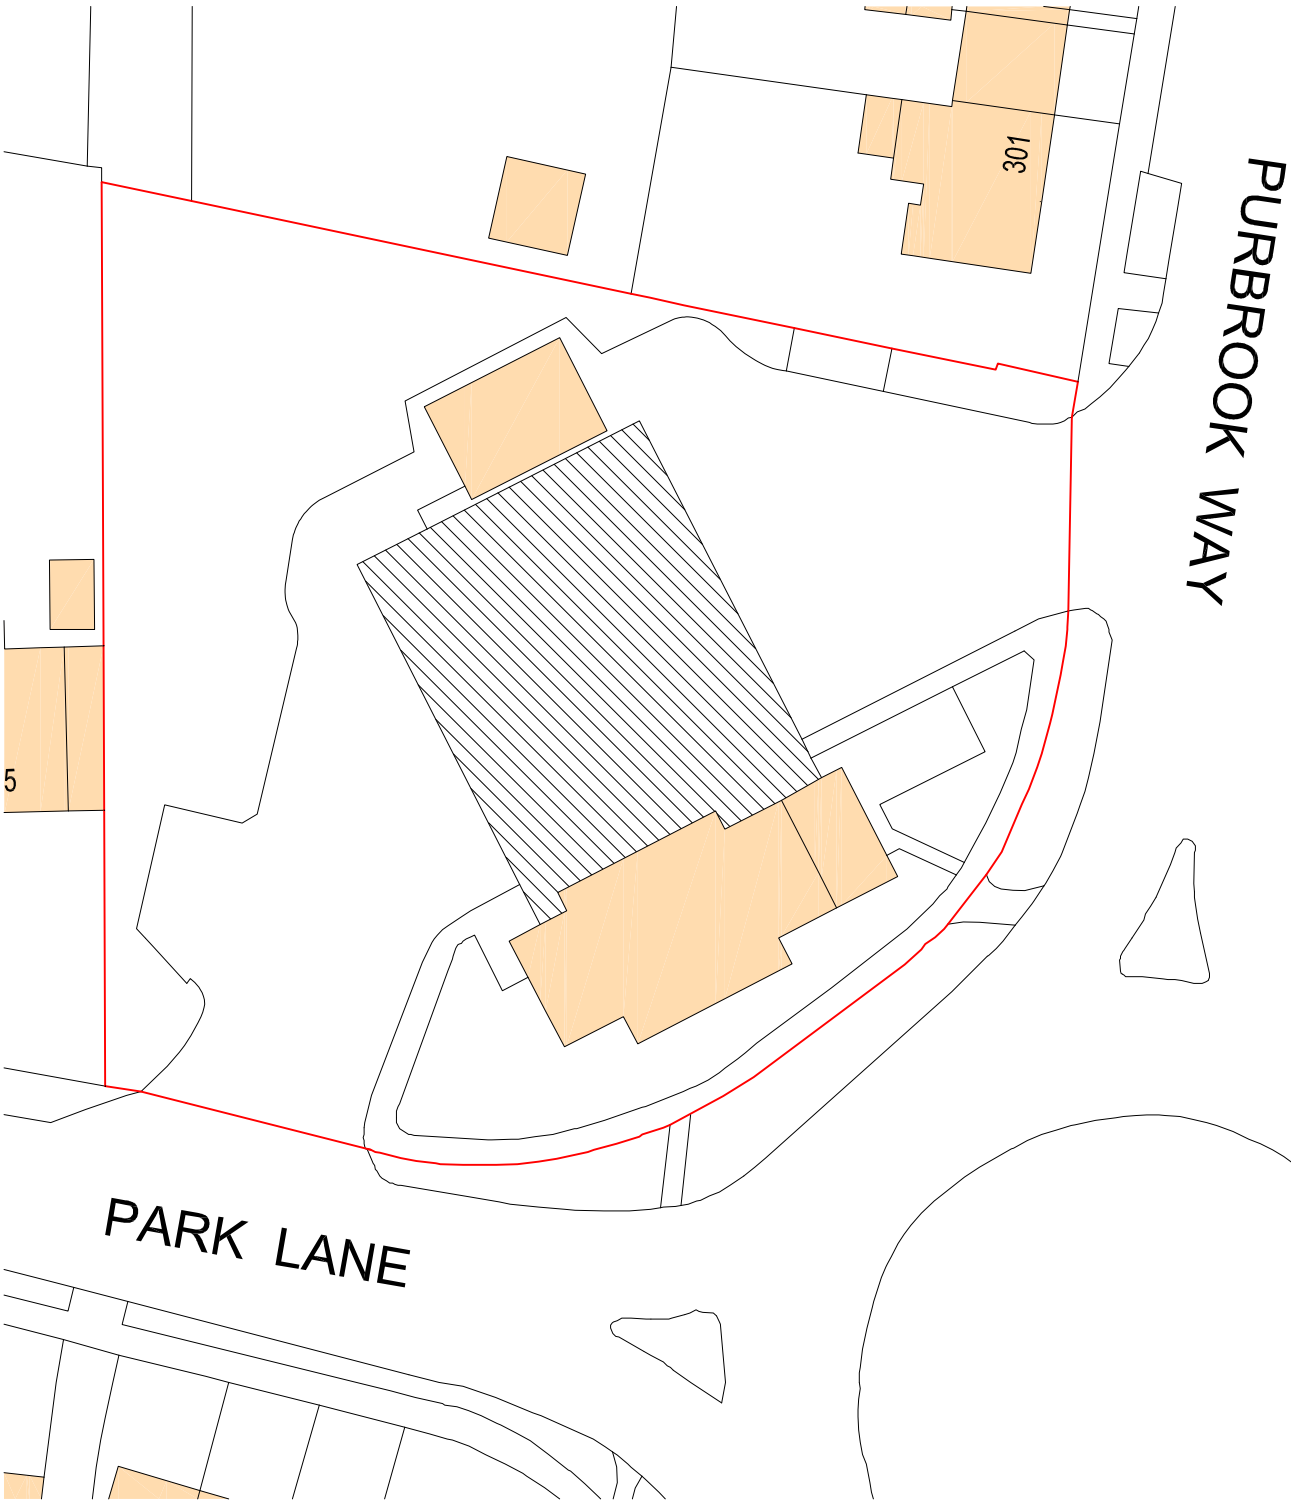

General Notes:

Do not scale dimensions from this drawing, unless for Planning purposes.

The Contractor is responsible for checking all dimensions on site prior to commencement of the works.

This drawing is to be read in conjunction with the specification.

CProject

CProject Ltd: 44 Fox Dene, Godalming, GU7 1YQ
Telephone: 01483 426650
Mobile: 07831 152509
Email: steve@cproject.co.uk

Client: Ironmoor Ltd, 1 Park Lane, Cheam, Sutton, SM3 8BN		Revision	Date	Description
Project: Park Lane Service Station, PO9 3HQ		Scale:	Date:	Drawn By:
Drawing Title: Site Plans - Proposed Jet washes.		NOTED	26/06/2024	BE
		Drawing Number:	1413/001	Revision: A