

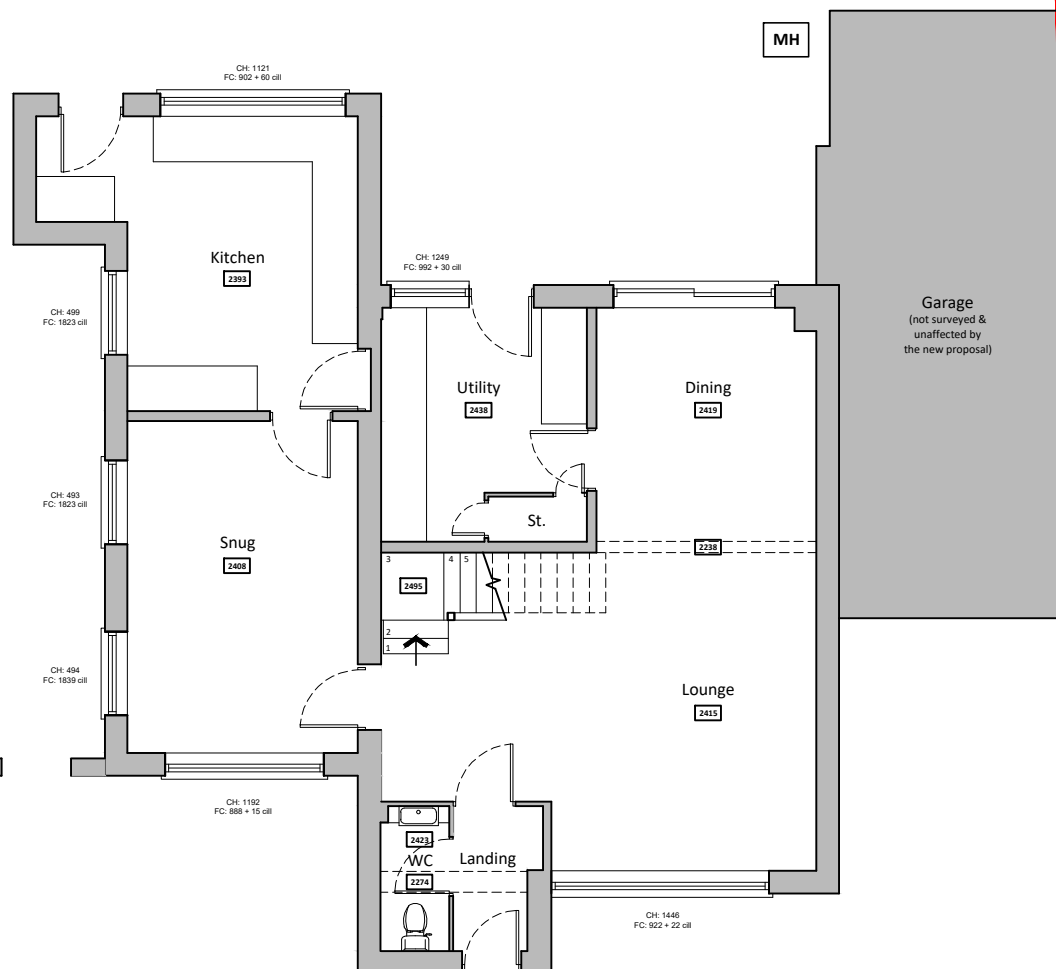


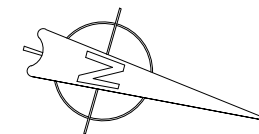

Ground floor plan

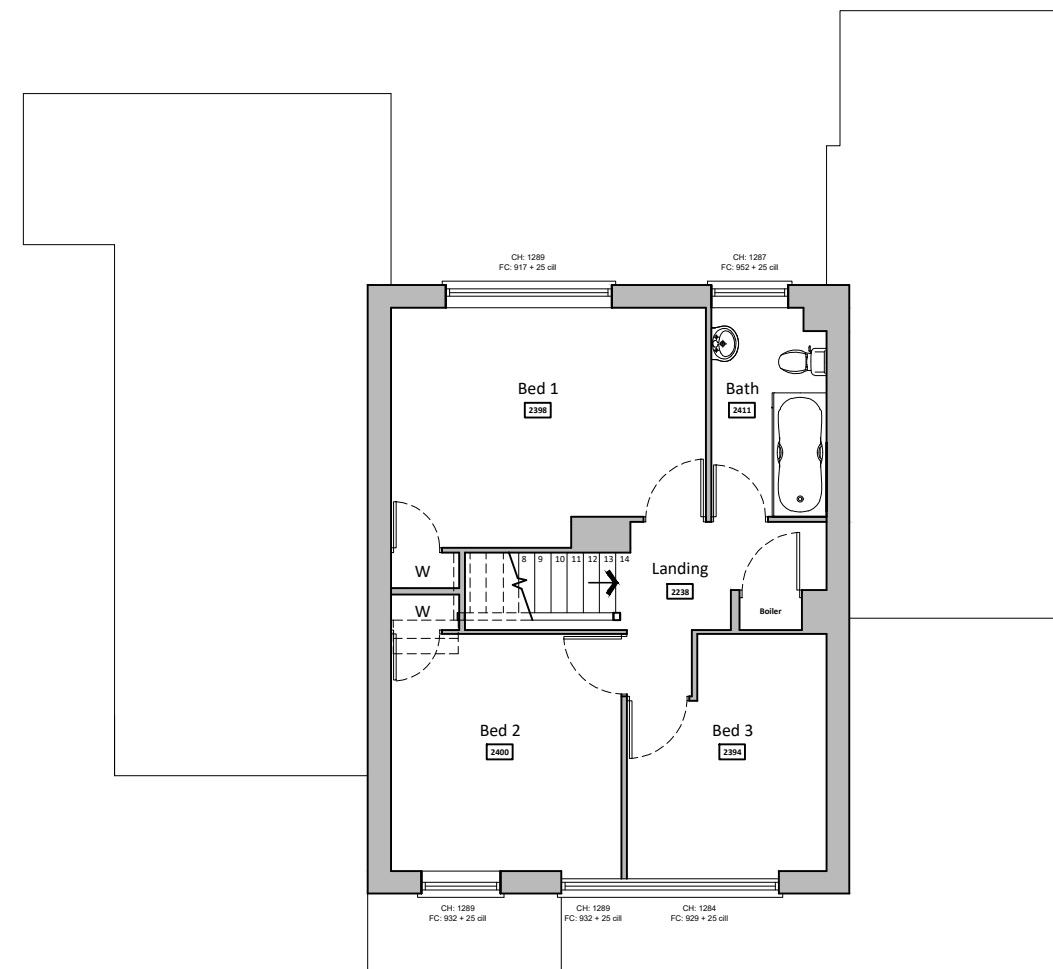

First floor plan

Existing floor plans scale 1:100



For MR & MRS JOYCE	Title EXISTING FLOOR PLANS				Office Tel: 01243 933732
Project PROPOSED SIDE EXTENSION AT 23 WRAYSBURY PARK DRIVE, EMSWORTH, PO10 7UU	Date AUG 2024	Drawn JB	Scale 1:100 @ A3	Checked -	Email: admin@jb-architecturedesign.com
	Job Number PL.834.24	Drawing Number -02	Revision A		Web: www.jb-architecturedesign.com



