

1:50 Scale Bar: 0 5m

1:100 Scale Bar: 0 5 10 m




Existing East Elevation
1: 100




Existing South Elevation
1: 100




Existing West Elevation
1: 100

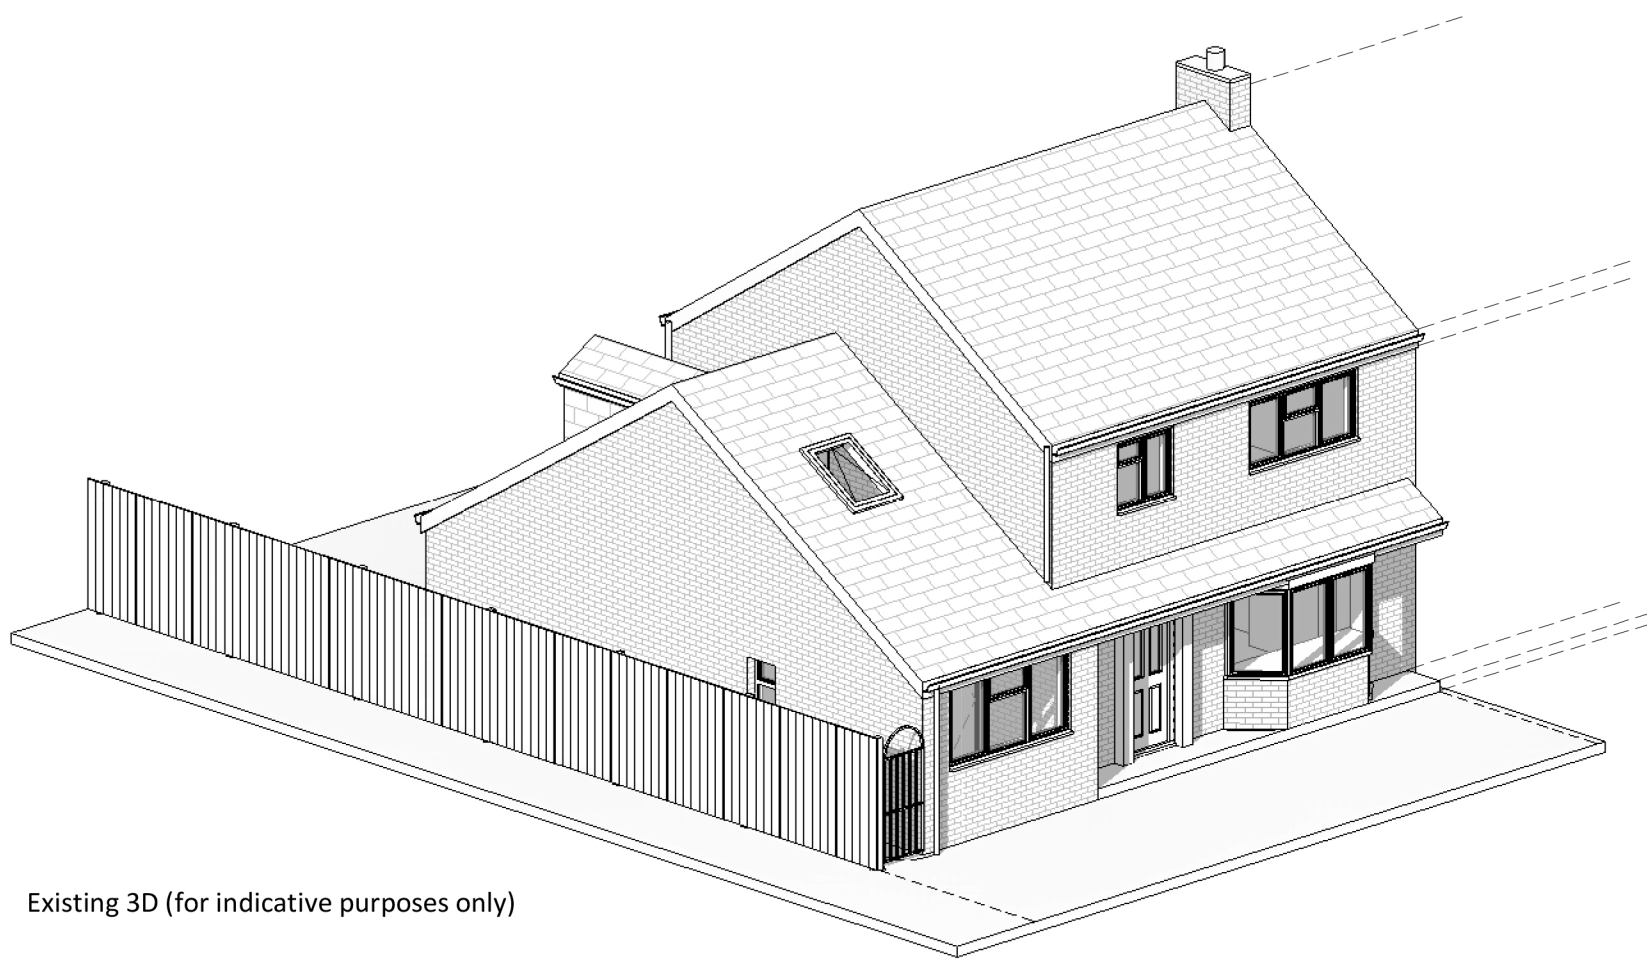

Existing 3D (for indicative purposes only)

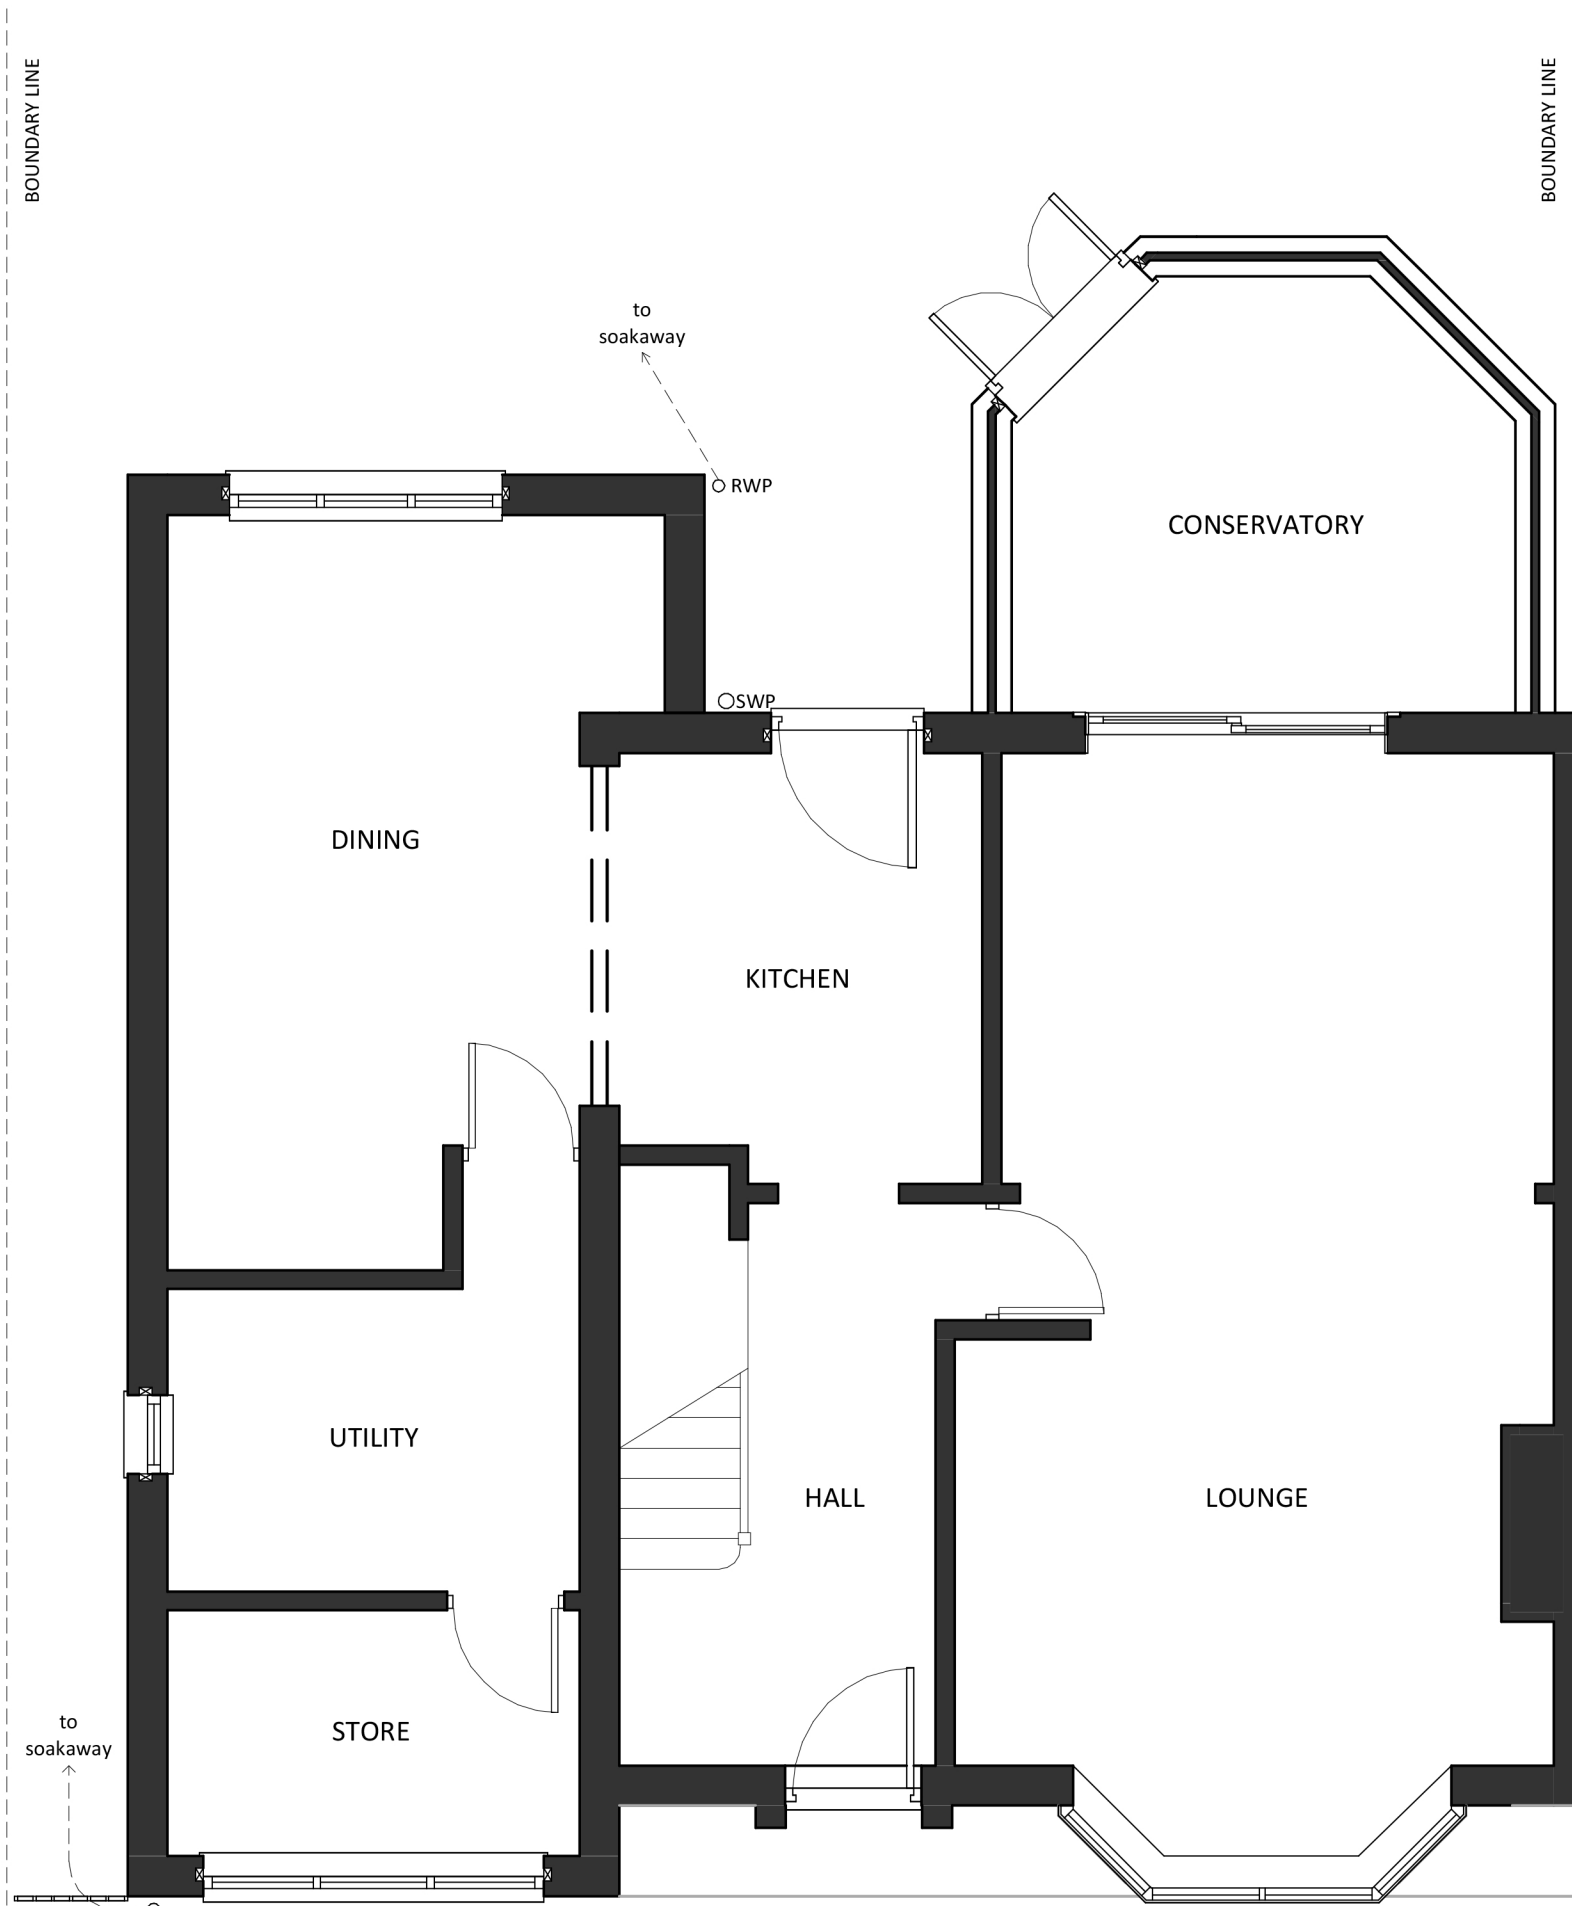

Existing Ground Floor Plan
1: 50

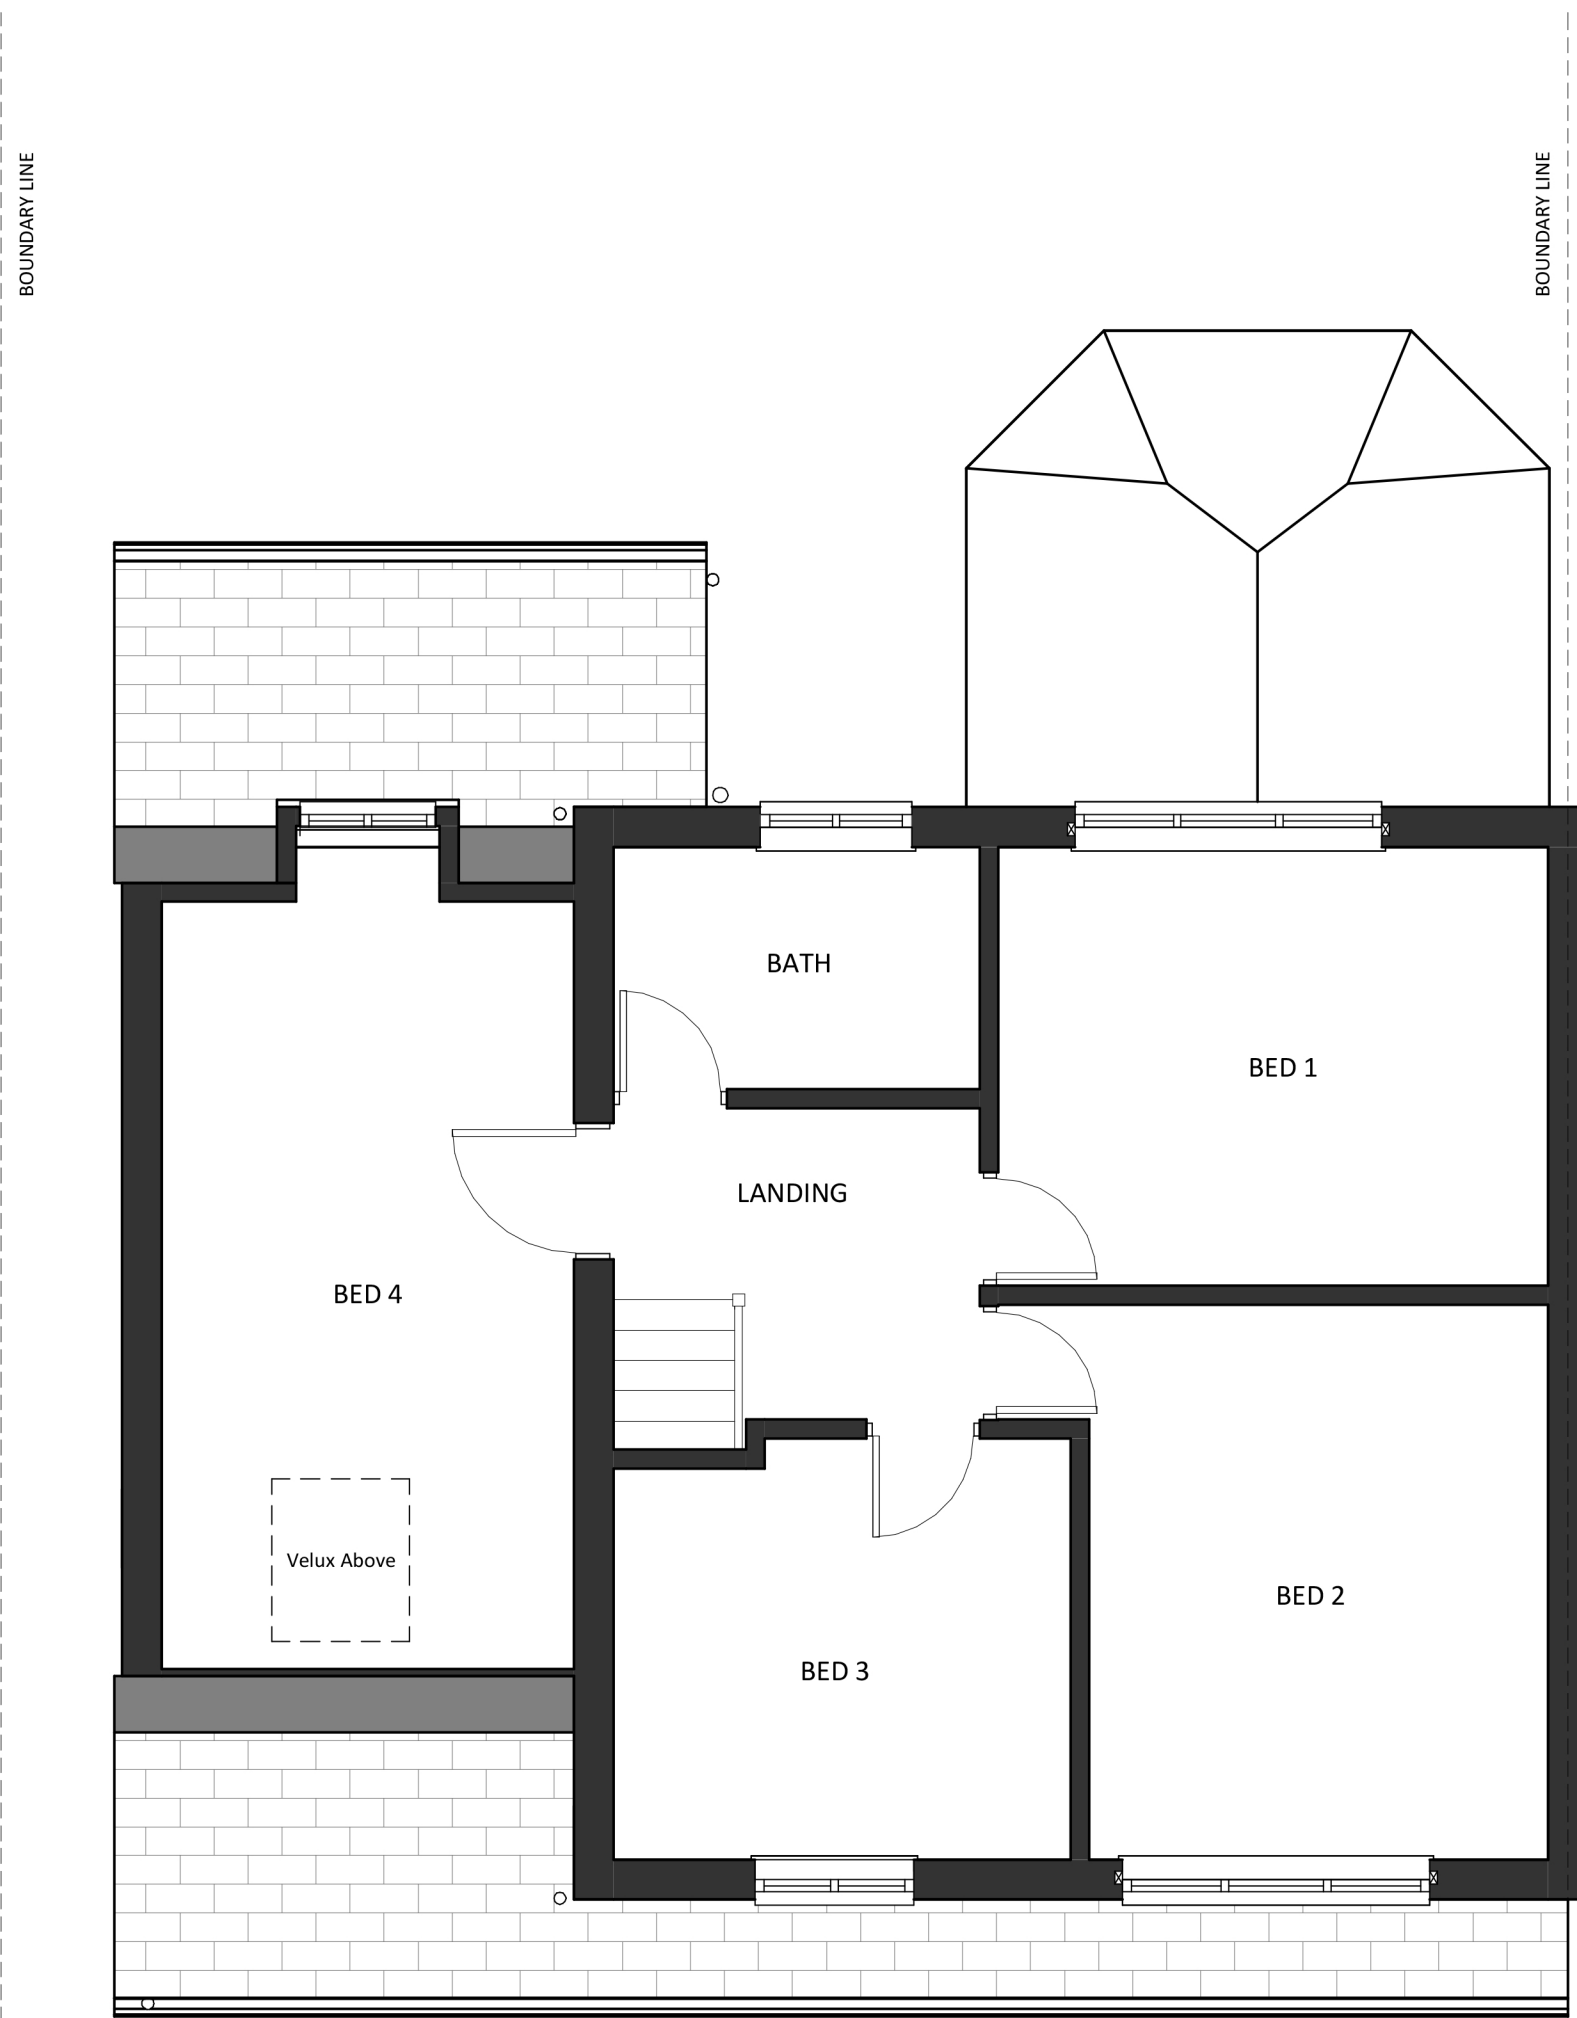

Existing First Floor Plan
1: 50

CLIENT

Mr K Bloomer

PROJECT

73 Mitchell Road
Havant
Portsmouth
PO 3QA

DRAWING TITLE

Existing Plan, Elevations & Axo

SCALE

As indicated @ A1

DRAWING NUMBER

73/01