


- GENERAL NOTES :
1. This drawing is the copyright of KSA Architects Ltd and may not be copied, altered or reproduced in any form or passed on to a third party without written consent. If in doubt ASK.
 2. The drawing reflects current standards and legislation agreed for this project at the time of original issue.
 3. This drawing is to be read in conjunction with all relevant architects, structural engineers, mechanical & electrical engineers and specialists drawings / specifications.
 4. Any discrepancies in dimensions or details between the various drawings should be reported immediately.
 5. All dimensions are in millimetres and all levels are in meters.
 6. Do not scale from this drawing for construction, if in doubt ASK.

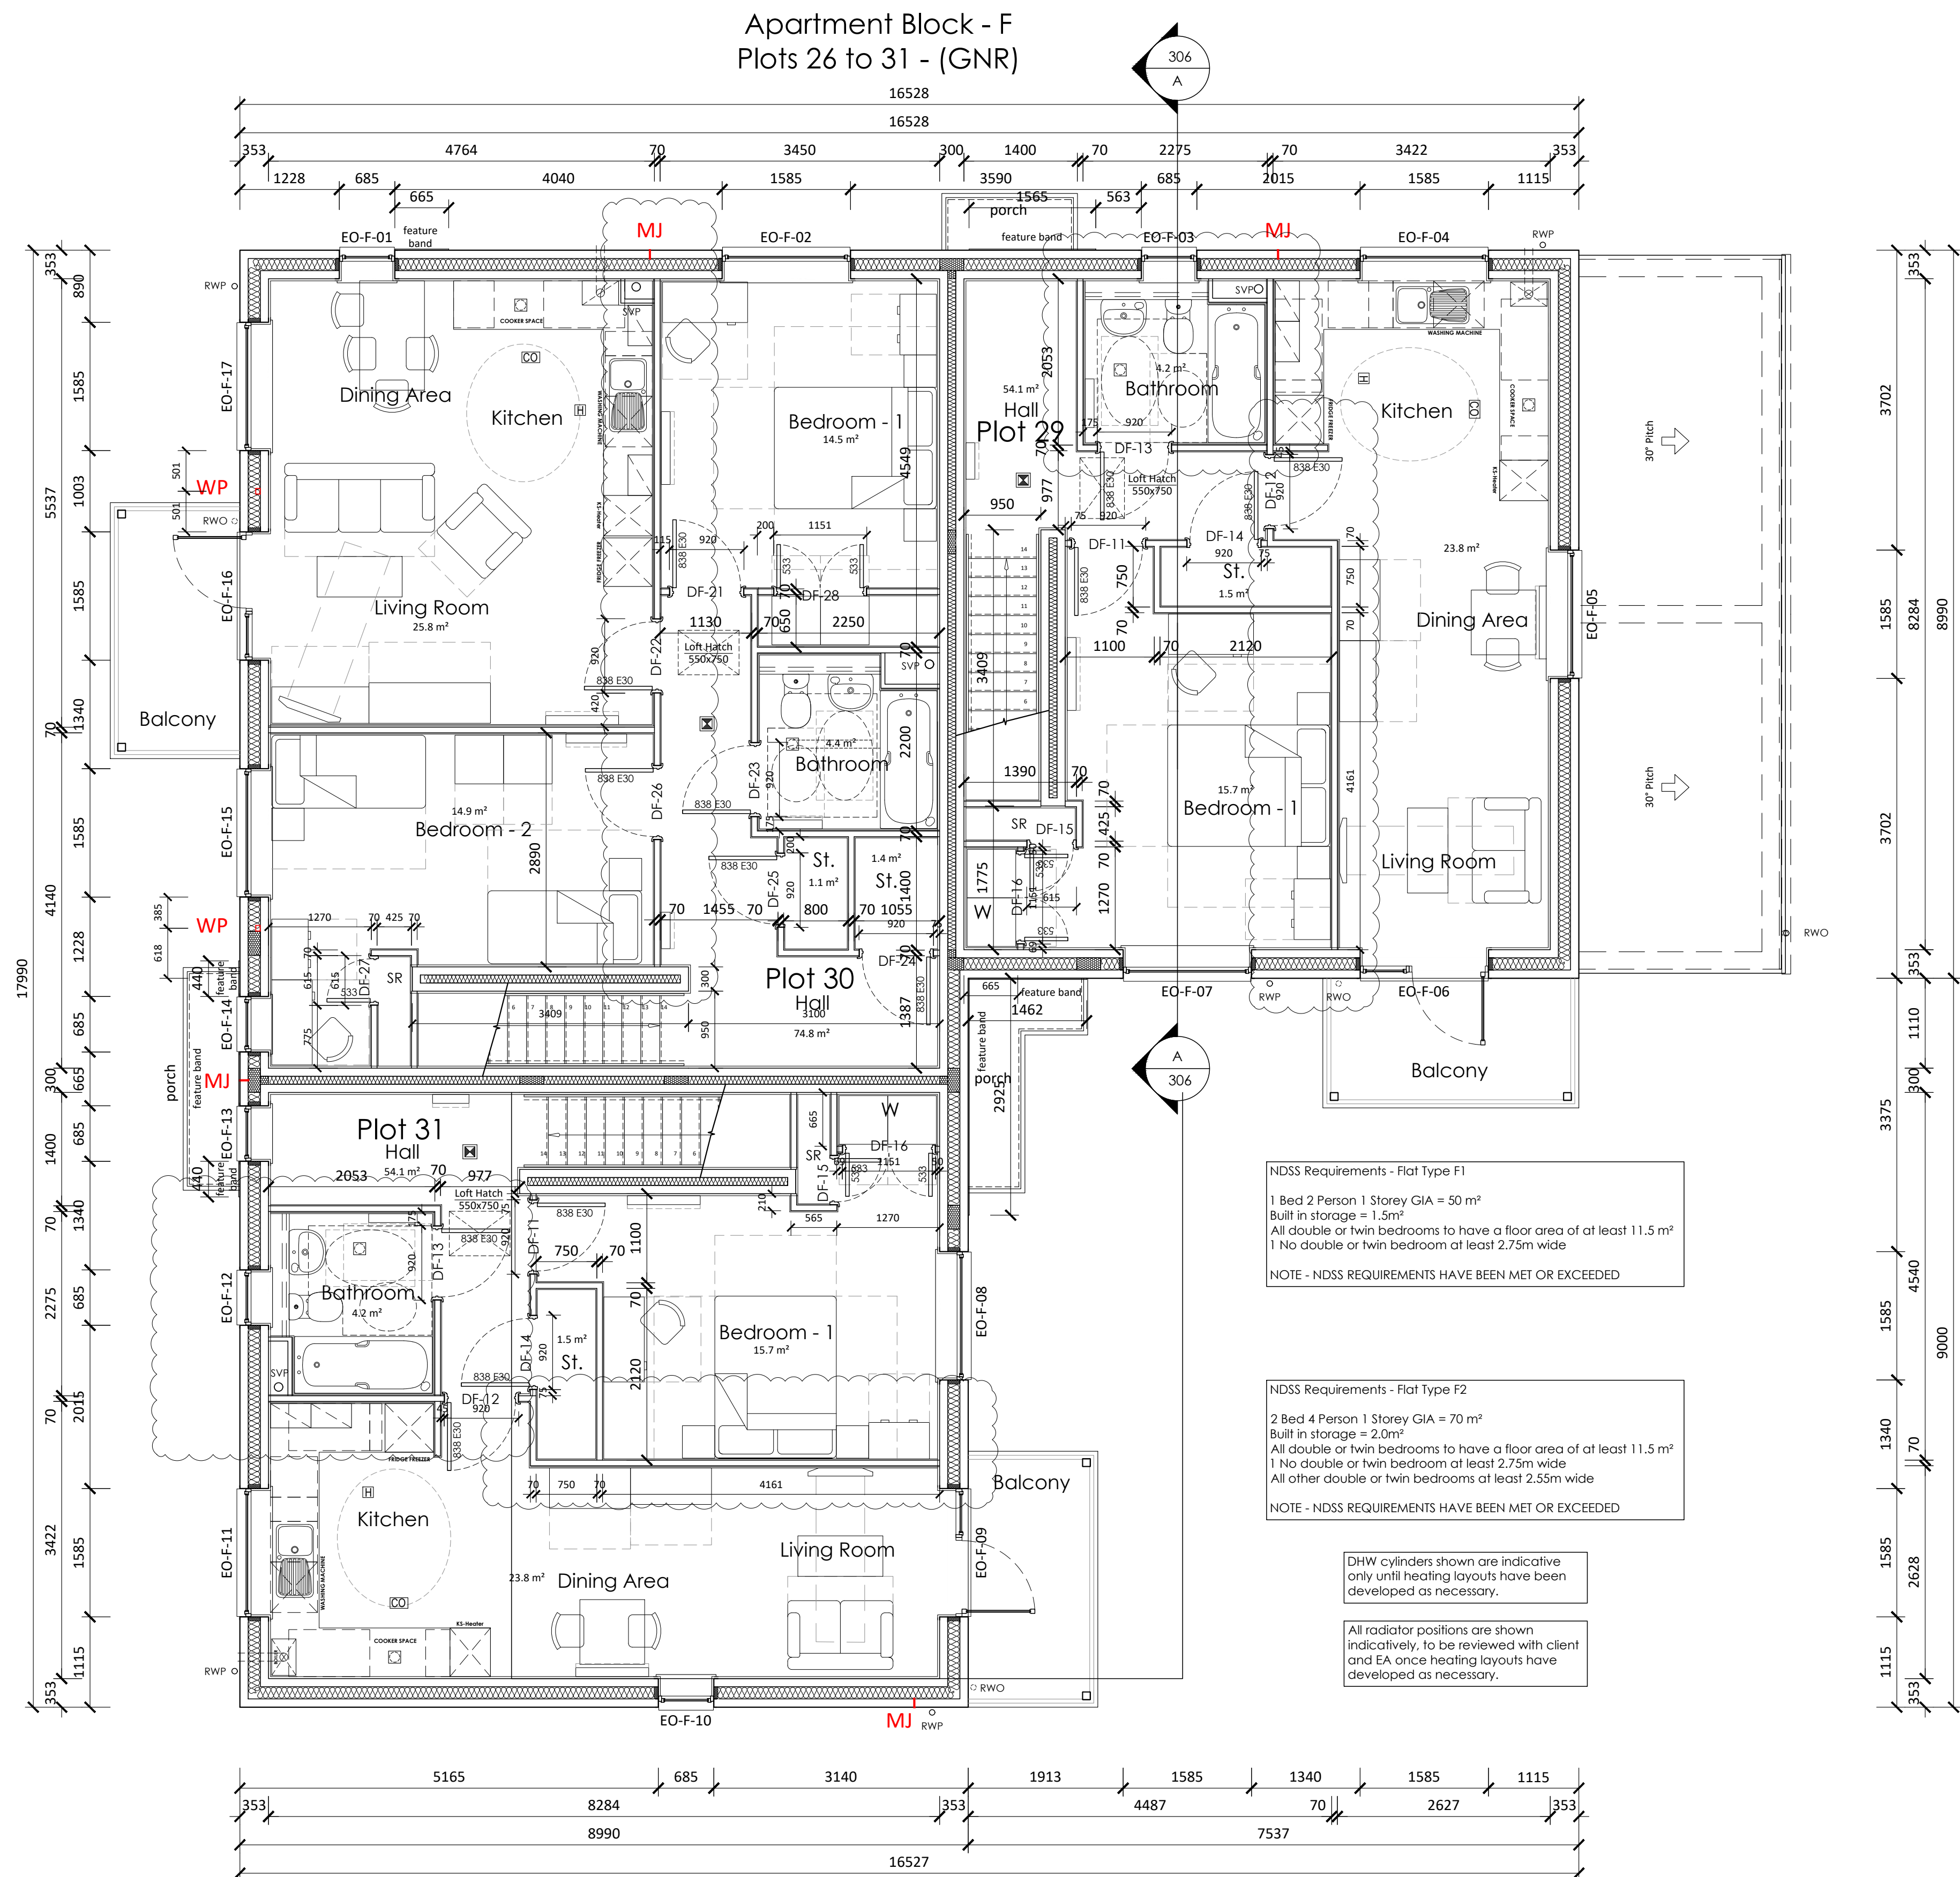

FIRST FLOOR PLAN

G	04-11-24	Internal block partitions replaced by metal stud (note - some are lateral restraint partitions ply lining required).	SS	EG
F	26-07-24	Plan dimensions to feature band courses added.	SS	EG
E	28-06-24	MIs, and wind posts added to floor plans.	SS	EG
D	03-06-24	Minor update to capture EA and client comments 31-05-2024	SS	EG
C	26-04-24	Minor adjustment to internal block work partitions.	SS	EG
B	25-04-24	Co-ordinated in accordance with clients comments - for construction issue.	SS	EG
A	27-02-24	First issue	SS	EG
Rev	Date	Description	Rev By	Ckd By

KSA The people orientated placemakers.

Client **Amiri HOMES**

Project
31 Homes at -
Woodcroft Copse,
Woodcroft Lane,
Waterlooville.

Drawing Title
Flat Block Type F - Plots 26-31
First Floor Plans

Drawing Status
CONSTRUCTION ISSUE
Document Ref.
1303-KSA-XX-XX-DR-A-213

Scale
1:50 @ A1

Revision
G

Drawn By
SS