

 


Note:
Do not Scale from this Drawing (except for planning approval).
All dimensions are in millimetres and to be checked on site.
All Dimensions relating to subcontractors or suppliers work
must be checked and agreed between the main contractor and
the sub-contractors and suppliers.

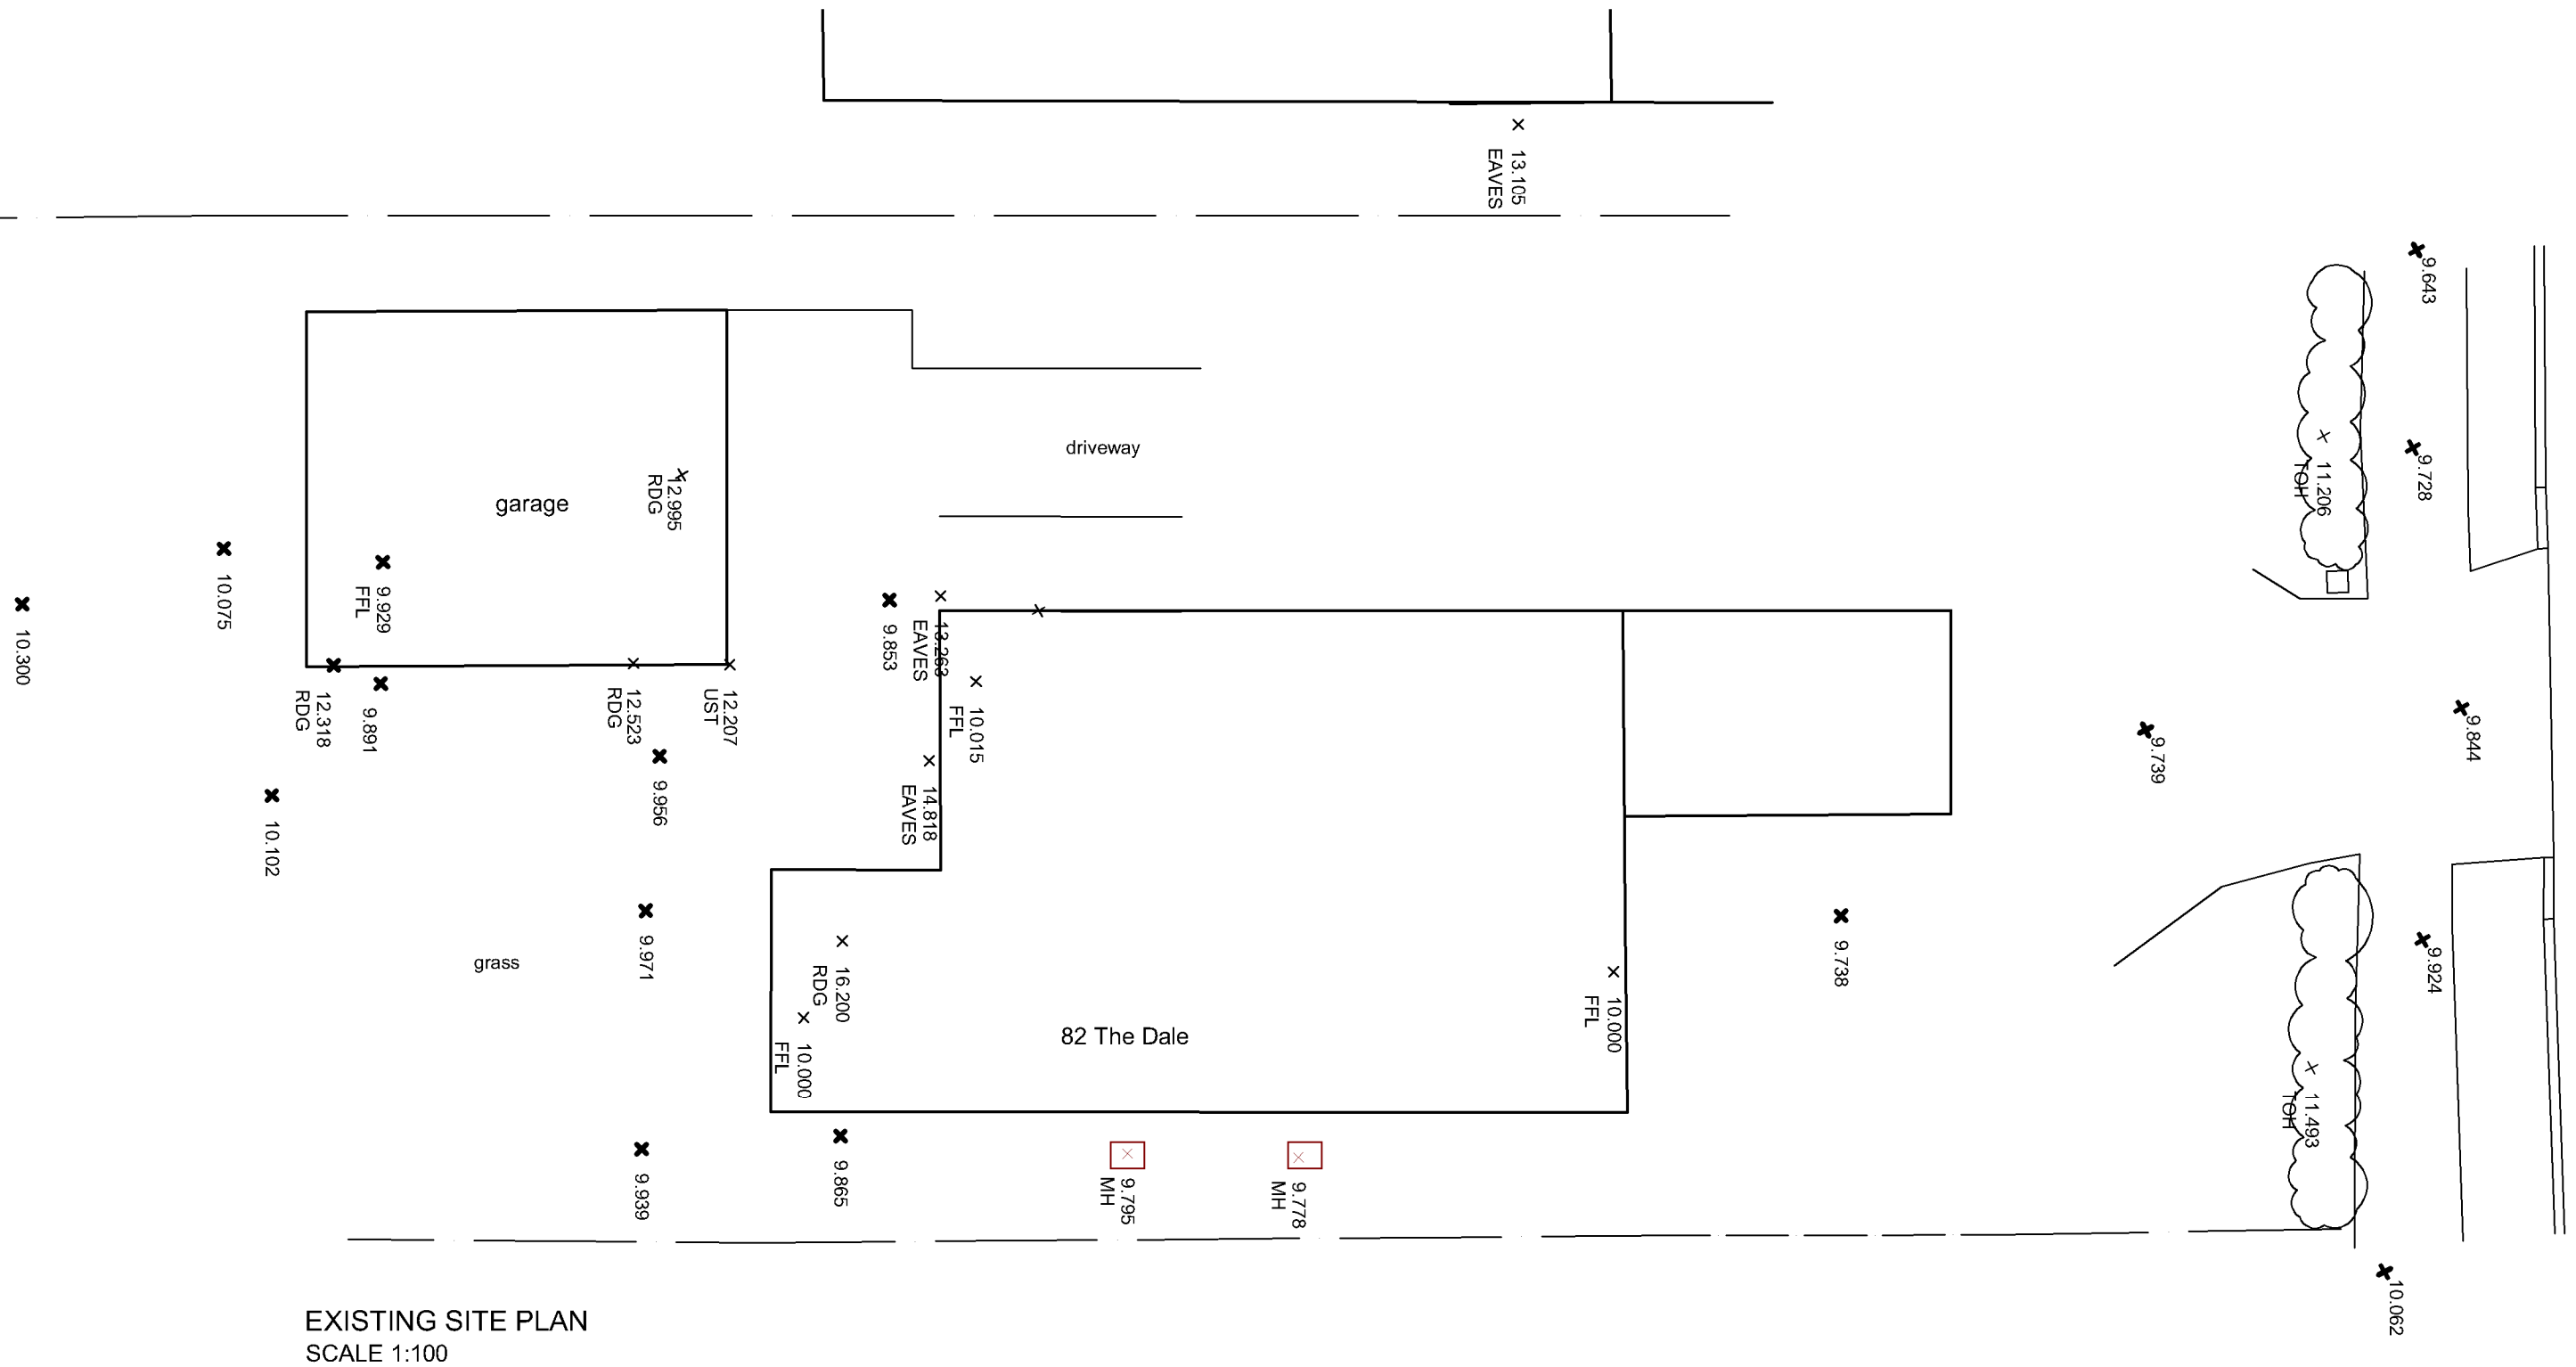

DRAWING TITLE - MEASURED SURVEY - EXISTING SITE PLAN	DATE - Jan 2024		SCALE - 1:50 & 1:100 @ A3	
	DRN - gp	CHK - -	DRAWING REF - 23251 EX100	Rev A
CLIENT - Mr & Mrs Dixon, 82 The Dale, Widley, Hants.				

 

grp architectural design

t. 07747 011252 e. gavin.page77@gmail.com