



Note:
Do not Scale from this Drawing (except for planning approval).
All dimensions are in millimetres and to be checked on site.
All Dimensions relating to subcontractors or suppliers work
must be checked and agreed between the main contractor and
the sub-contractors and suppliers.

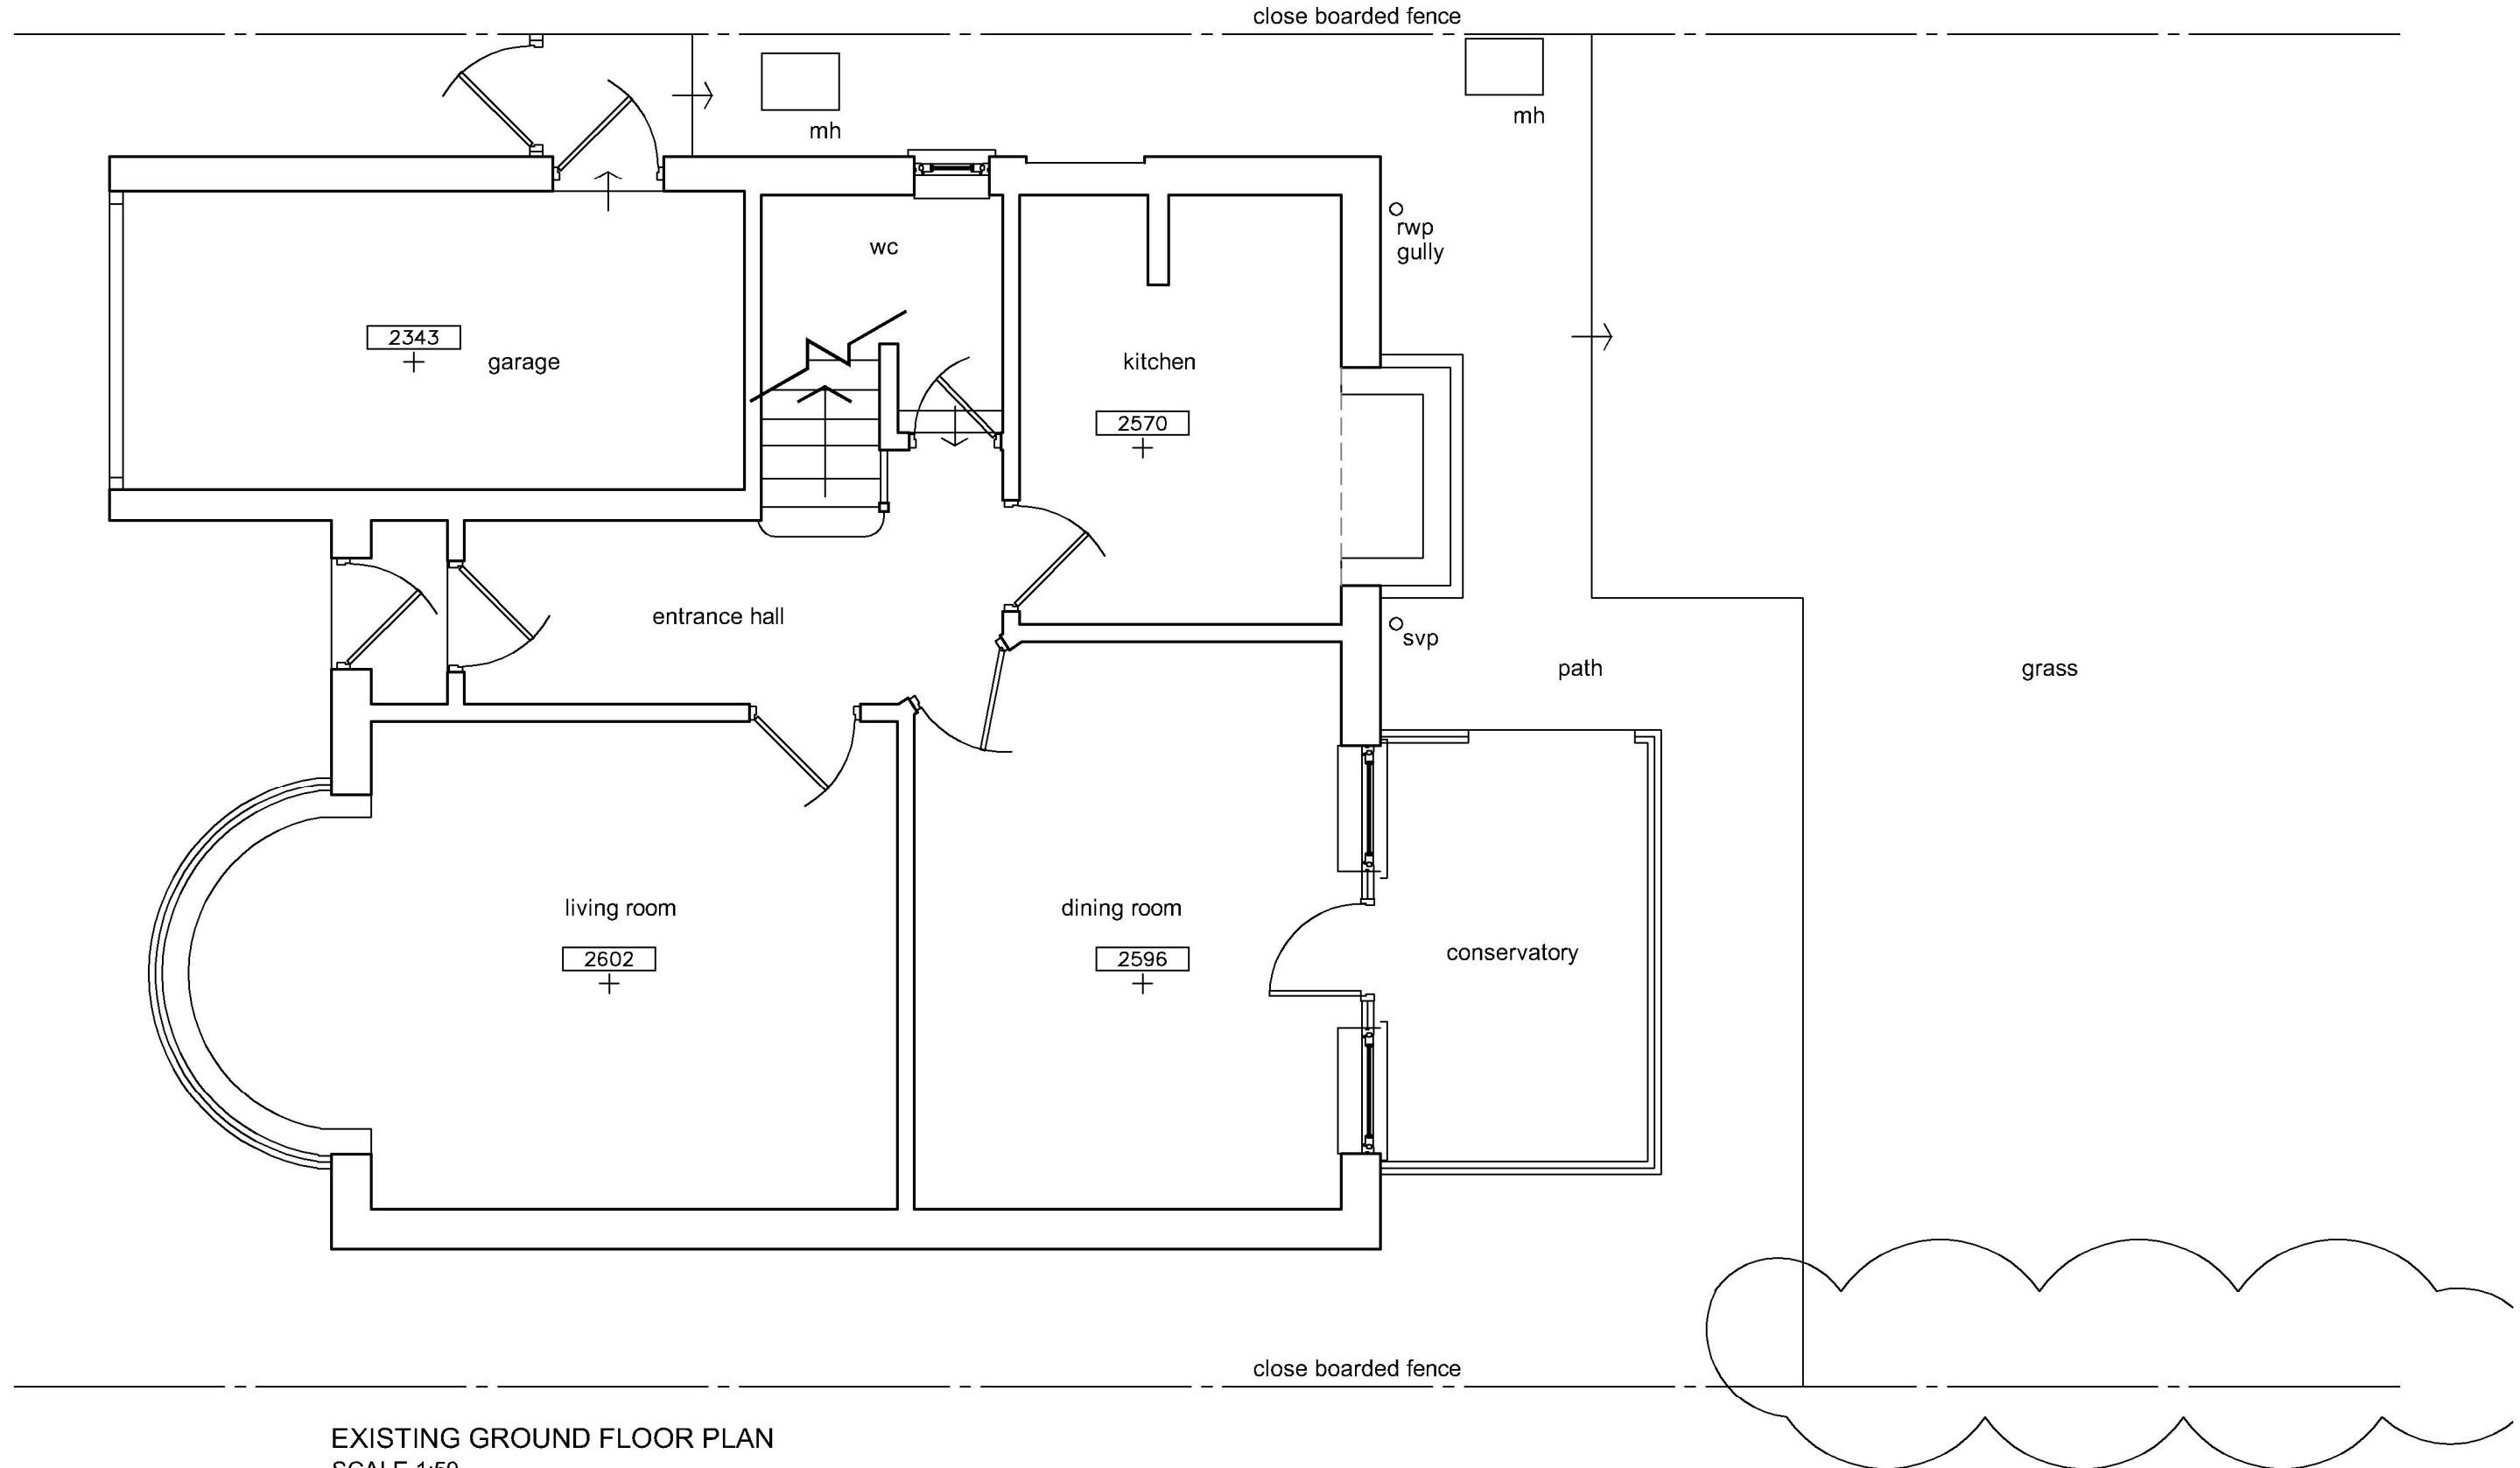

EXISTING GROUND FLOOR PLAN
SCALE 1:50

SCALE BAR 1:50

 

DRAWING TITLE - MEASURED SURVEY - EXISTING GROUND FLOOR PLAN		DATE - Sept 2022		SCALE - 1:50 @ A3		grp architectural design t. 07747 011252 e. gavin.page77@gmail.com
		DRN - gp	CHK - -	DRAWING REF - 22213 EX100	Rev -	
CLIENT - Mr Burniston & Miss Wilson, 7 Auriol Drive, Bedhampton, Hants.						