



All dimensions to be checked on site prior to commencement of any construction works. Figured dimensions are to be used in preference to scaled dimensions.

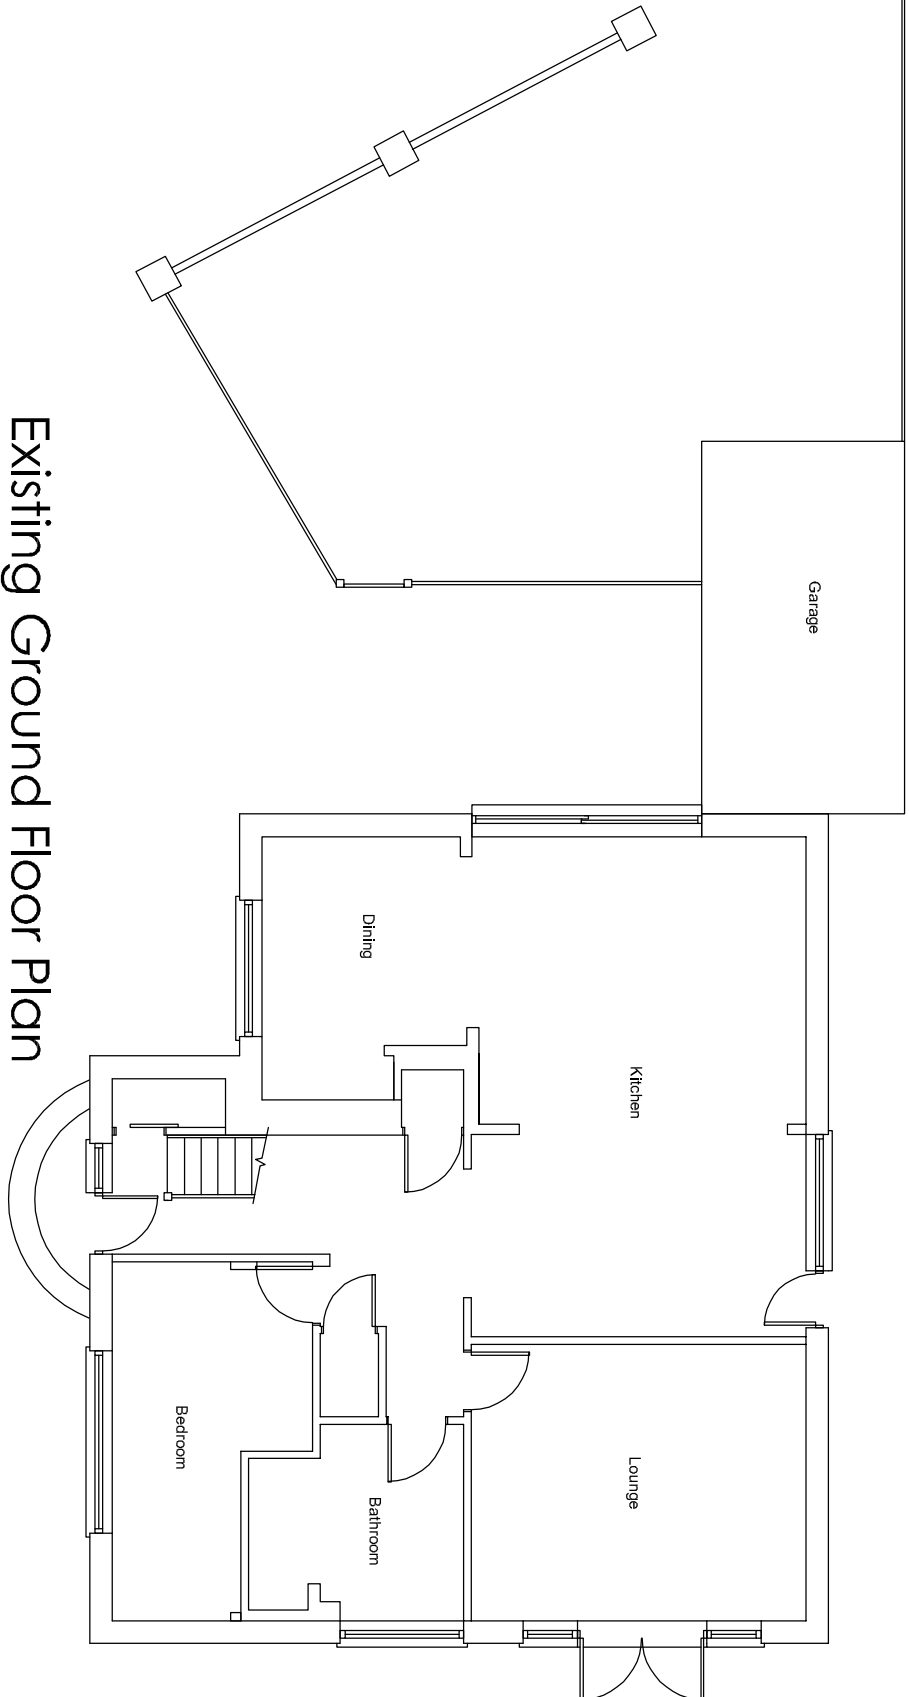

Existing Ground Floor Plan

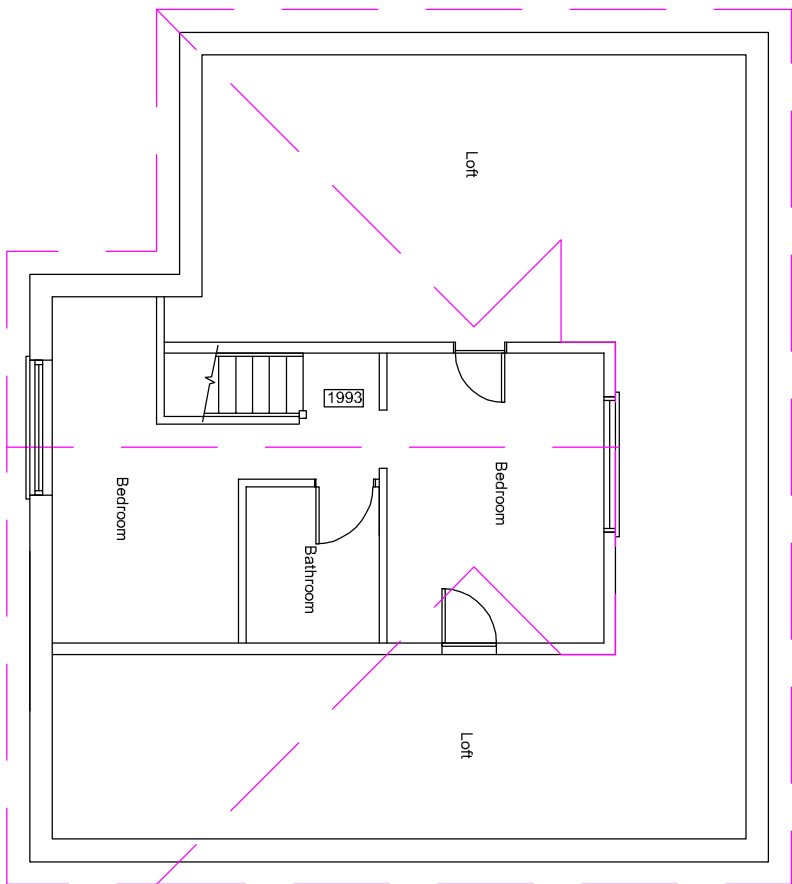


Existing First Floor Plan



Ordnance Survey, (c) Crown Copyright 2024.
All rights reserved. Licence number 100022432


Scale in Metres
0 10 20 30 40 50 60 for 1:1250

Existing Elevations

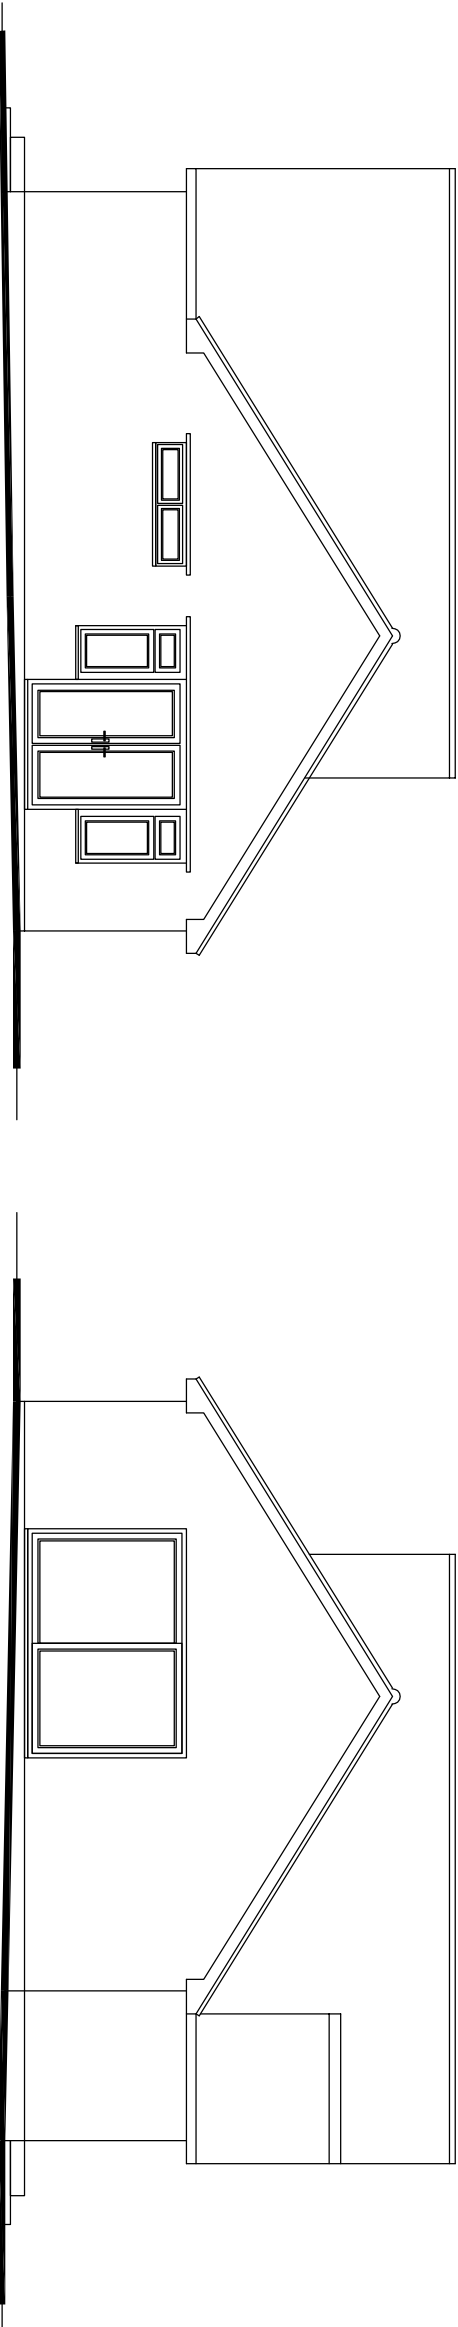

South West Elevation

North East Elevation

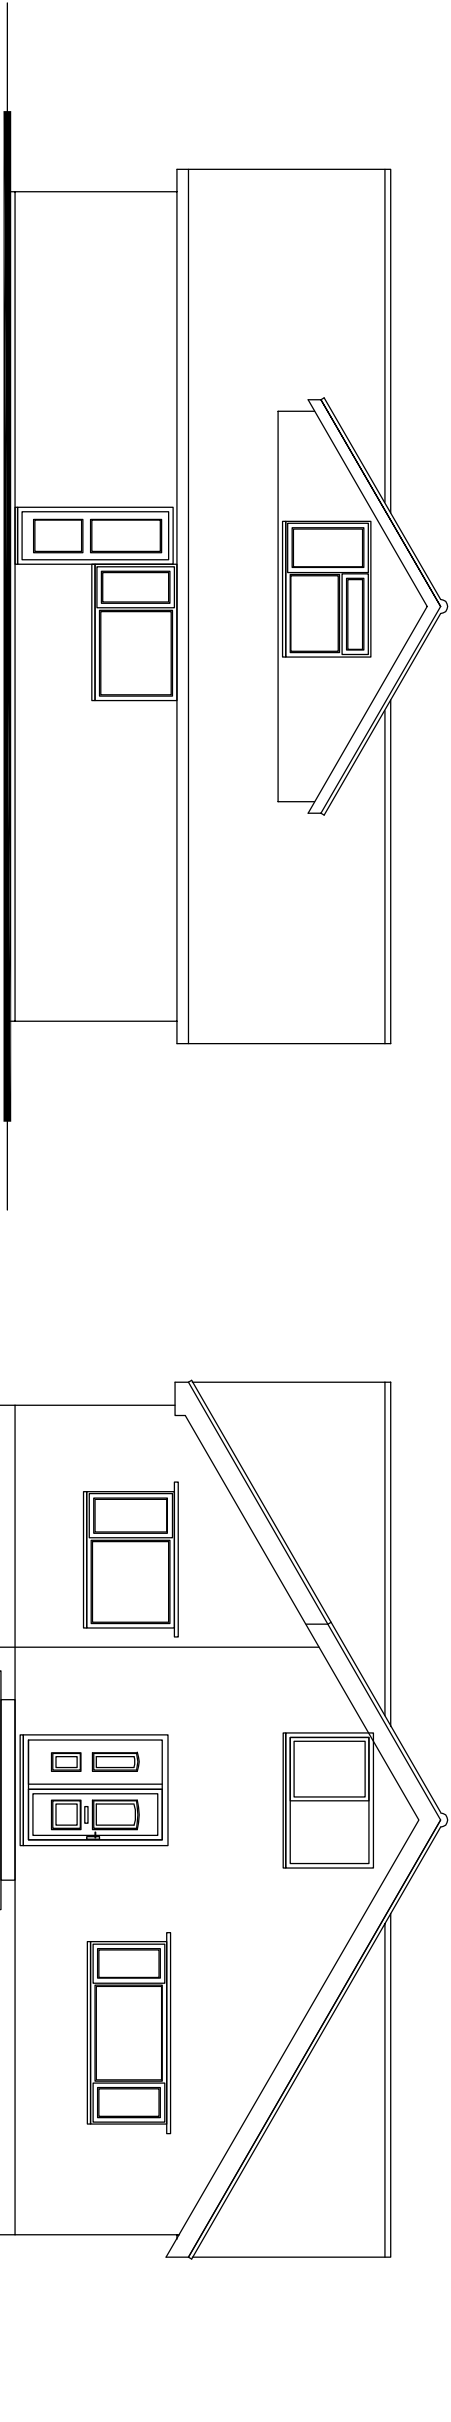

South East Elevation

North West Elevation

Scale in Metres
0 1 2 3 4 5 for 1:100

Revision	Description	Date	DRAWN
Project: 144 The Dale Widley Hampshire			

Drawing Title:
Proposed Detached Garage, Front Porch
And Side Dormer

Chris Flint Associates Ltd

CHARTERED SURVEYORS - PROJECT MANAGERS
DEVELOPMENT CONSULTANTS

Drawn By	Date	SHEET SIZE	Approved By	Date
CF	21/04/24	A2		

Drawing No.	Revision	Scale
CFA	FULL 02	1-100

PLANNING

2 Emerald Close Waterlooville Hants PO7 8NZ
tel: 023 92 432484 fax: 023 92 358554
Email: chrisflintassociates@gmail.com