

New Box fascia in Aluminium powder coated white RAL 9010. Internally illuminated Acrylic letters with 'Tesco' in opal 030 Avery 4509 Red 431. And Express & blips in Opal 030- Avery 5600 LD/082A blue acrylic letters.


SIGN 7
4.19x0.66 m




WEST ELEVATION

New non-illuminated box fascia in Aluminium, powder coated Blue RAL 5005, 30% Gloss with Brown Arizona Oak woodtexstrip to base.

SIGN 2
0.45x0.66 m

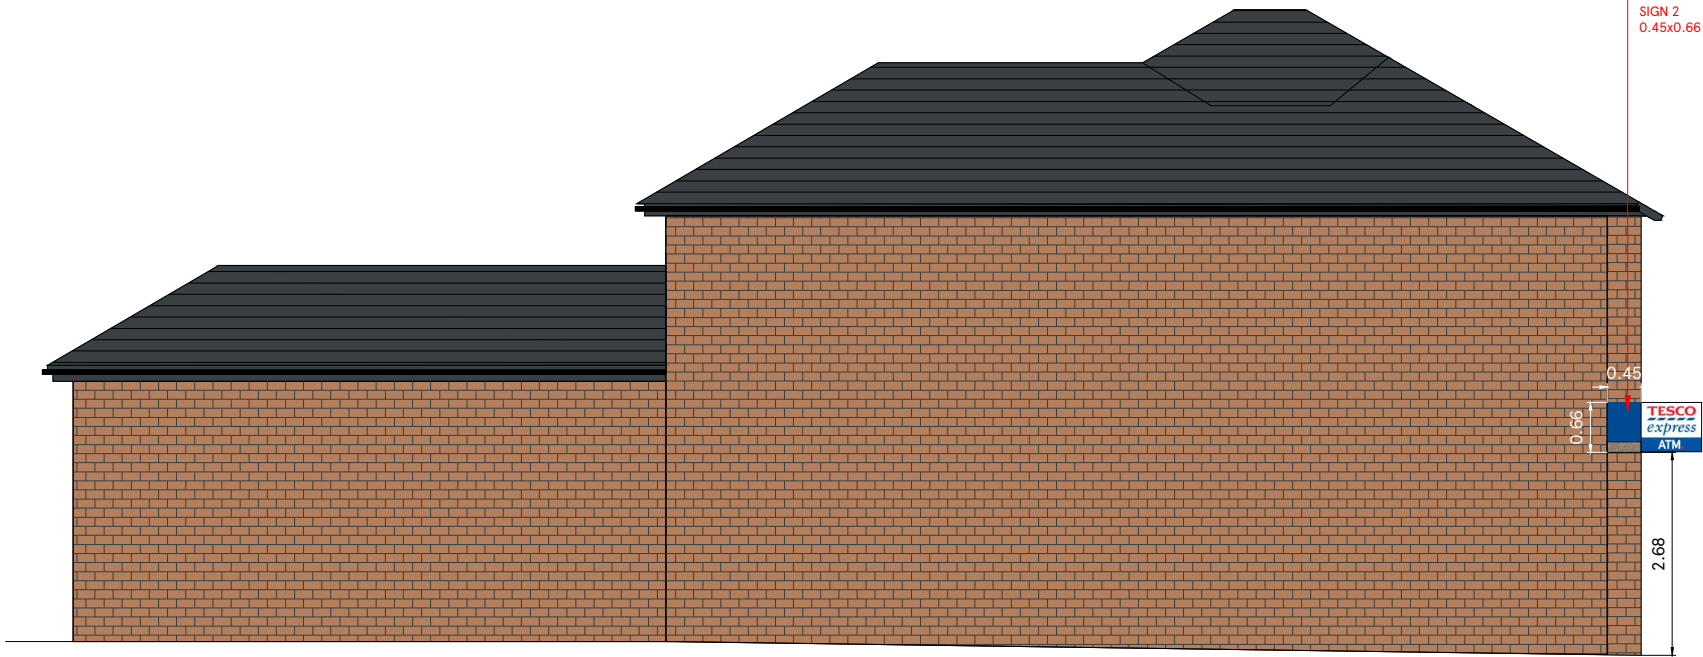

SOUTH ELEVATION

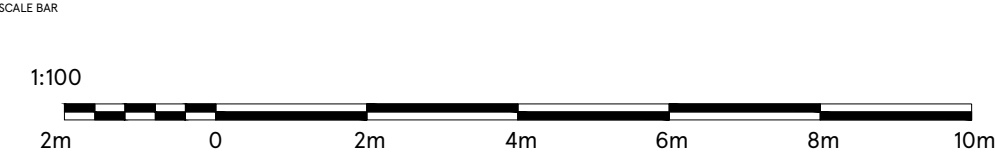

DRAWING NO
03_4343_03D

SCALE
1:100@A3

CHECKED BY
DEEKSHA
DRAWN BY
PRIYANKA

DATE
22.04.2024

STORE TYPE
EXPRESS

STORE NAME
WATERLOOVILLE

CONTENT
PROPOSED ELEVATION-2_ADV