




PROPOSED SITE PLAN
1:100

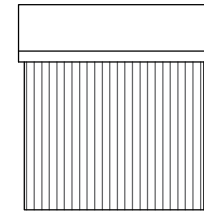


Shed NE
1:100

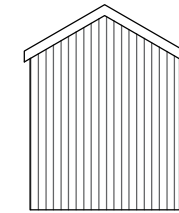


Shed SE
1:100

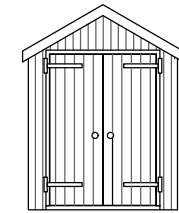


Shed NW
1:100

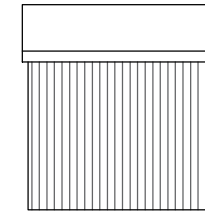

Shed NE
1:100

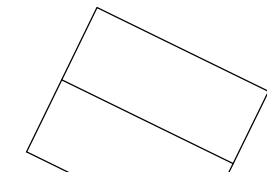

Shed Roof Plan
1:100

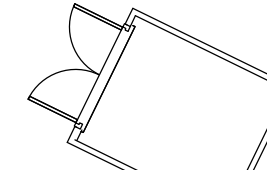

Shed Plan
1:100



GENERAL NOTES

Dimensions to be checked on site before commencing work. Any discrepancies shall be reported to the architect immediately.

Do not scale from these drawings except for planning purposes. Use figured dimensions only.


ACCOMPANYING DOCUMENTATION

All details shown on Helyer Davies Architects drawings are to be read in conjunction with the project specification and other consultants drawings and details.

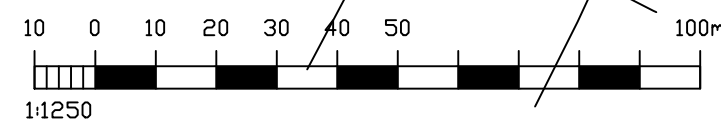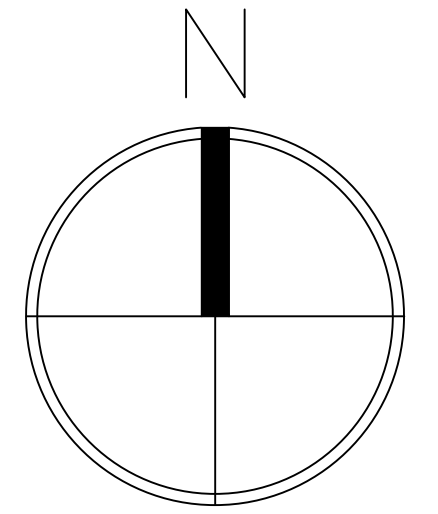

SITE LOCATION PLAN
1:1250

Ordnance Survey (c)
Crown Copyright 2024.
All rights reserved.
Licence number 100022432

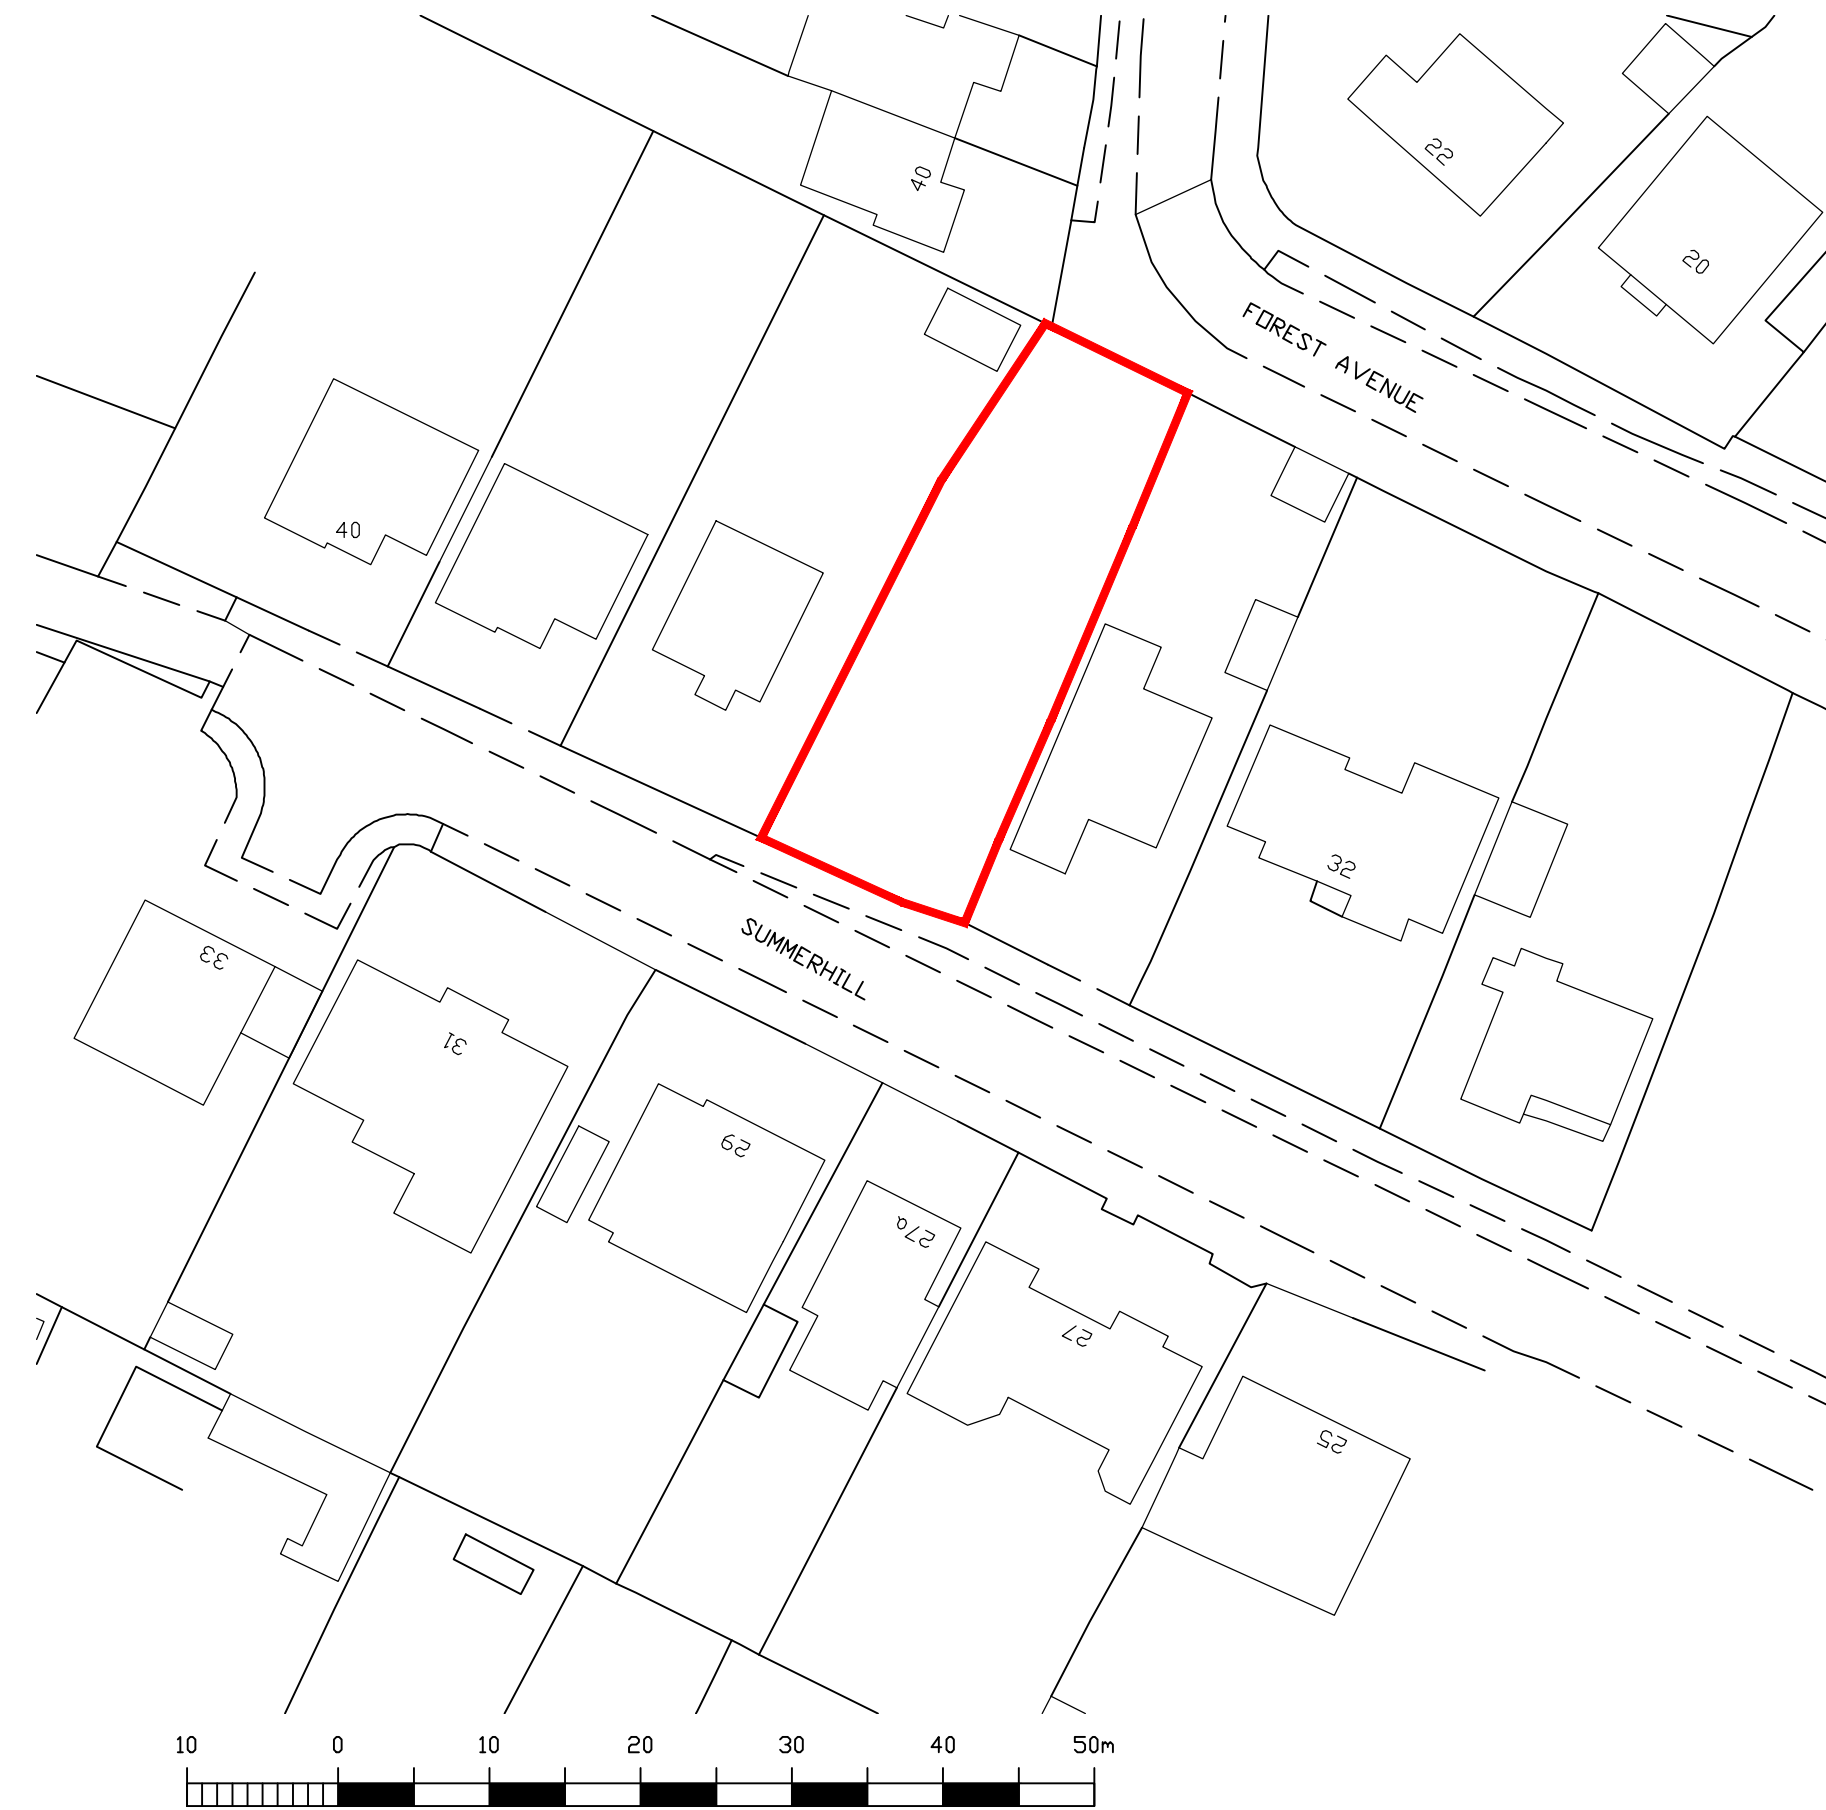

SITE BLOCK PLAN
1:500

REV	DATE	AMENDMENT	DRAWN

Helyer Davies Architects
www.hdarchitects.co.uk
mail@hdarchitects.co.uk
01243 370 715
Unit 1 The Old Flour Mill, Queen St
Emsworth, PO10 7BT

PROJECT
36 Summerhill
Cowplain

DRAWING
Site Plan
-
-
SCALE
As noted @A1

DATE	DRAWN
Jun-24	MH
DRAWING No.	REV
24075 - 002b	