




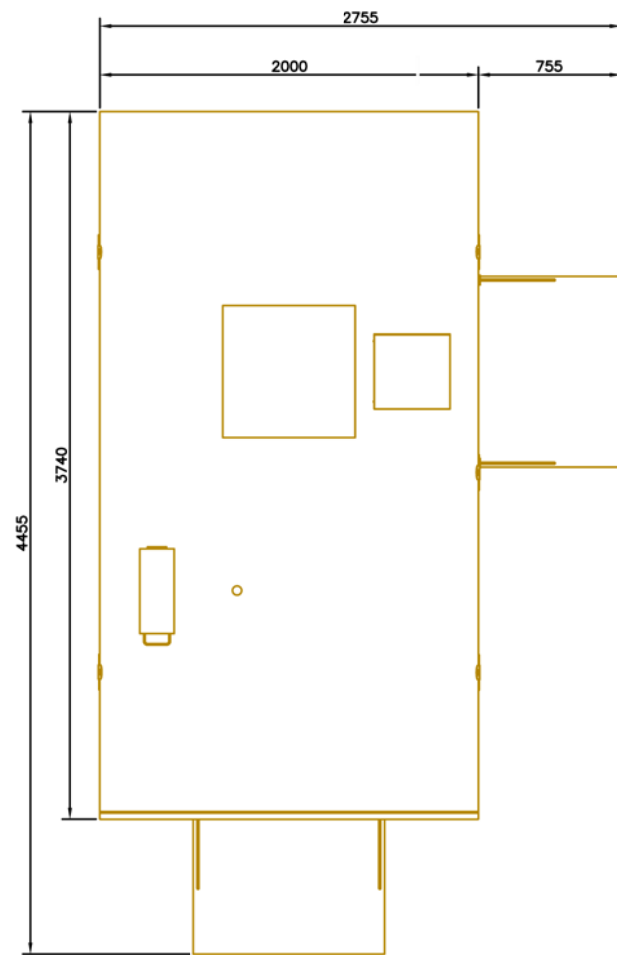


PLAN VIEW
Scale: 1:40

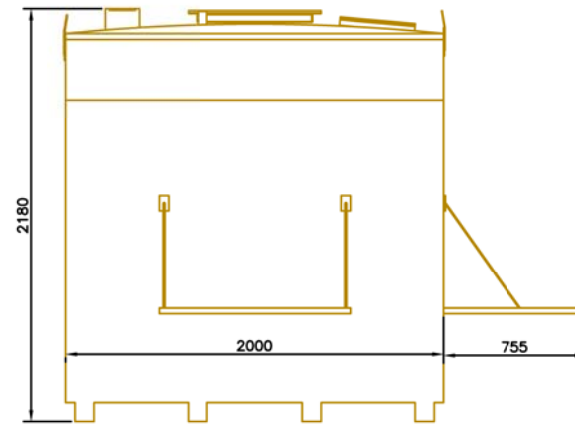


FRONT ELEVATION
Scale: 1:40

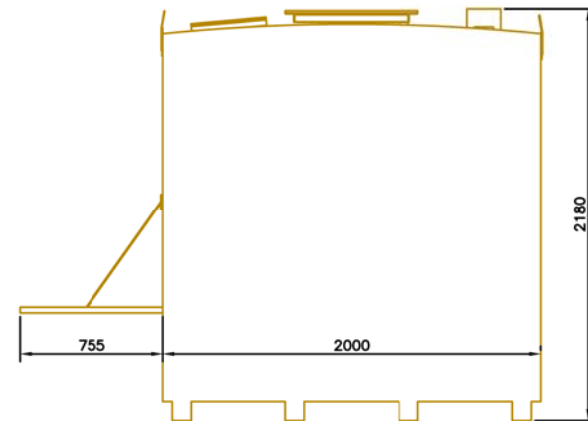

BACK ELEVATION
Scale: 1:40

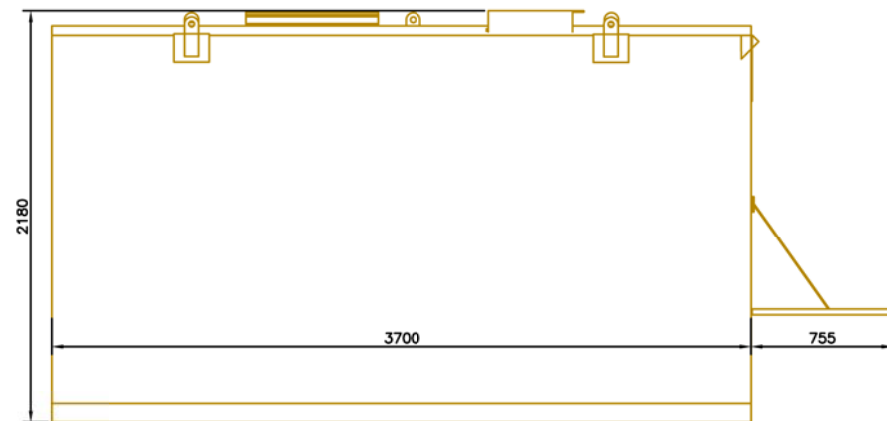

LEFT ELEVATION
Scale: 1:40

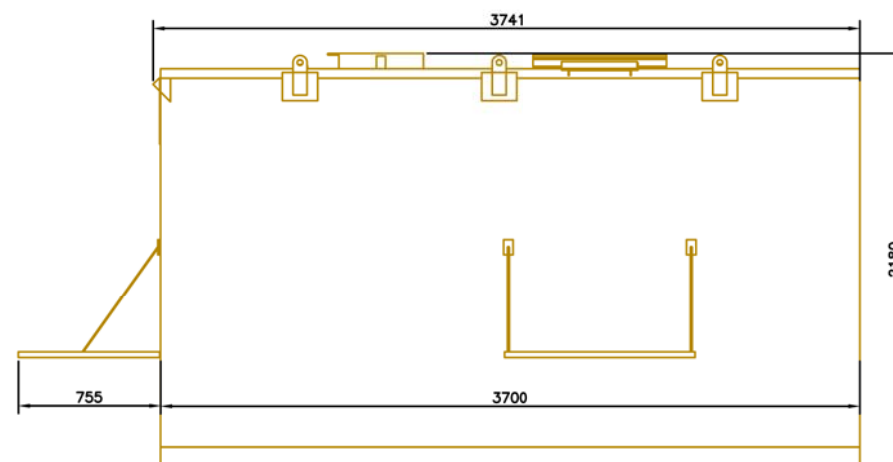

RIGHT ELEVATION
Scale: 1:40


NOTES:

FIGURE REF:	FE/017/599
DATE OF ISSUE:	08/01/24
PAPER SIZE	DRAWN: VM
A3	ISSUED: RW

FORSA ENERGY

FIGURE

**ELEVATIONS
CLEAN / WASTE OIL TANKS**

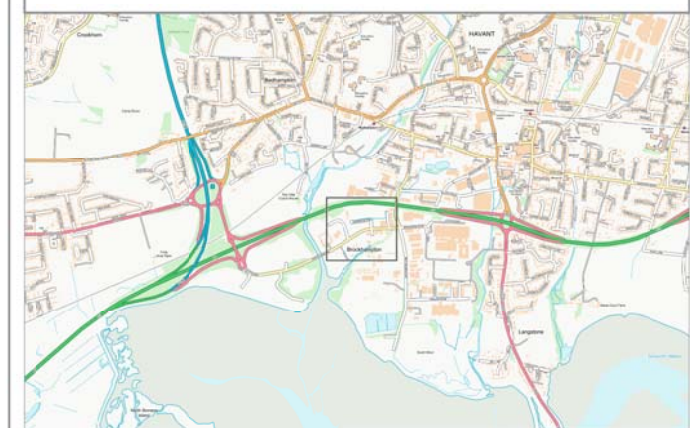

PROJECT

Gas Energy Generating Site
Harts Farm Way, Havant, Portsmouth

