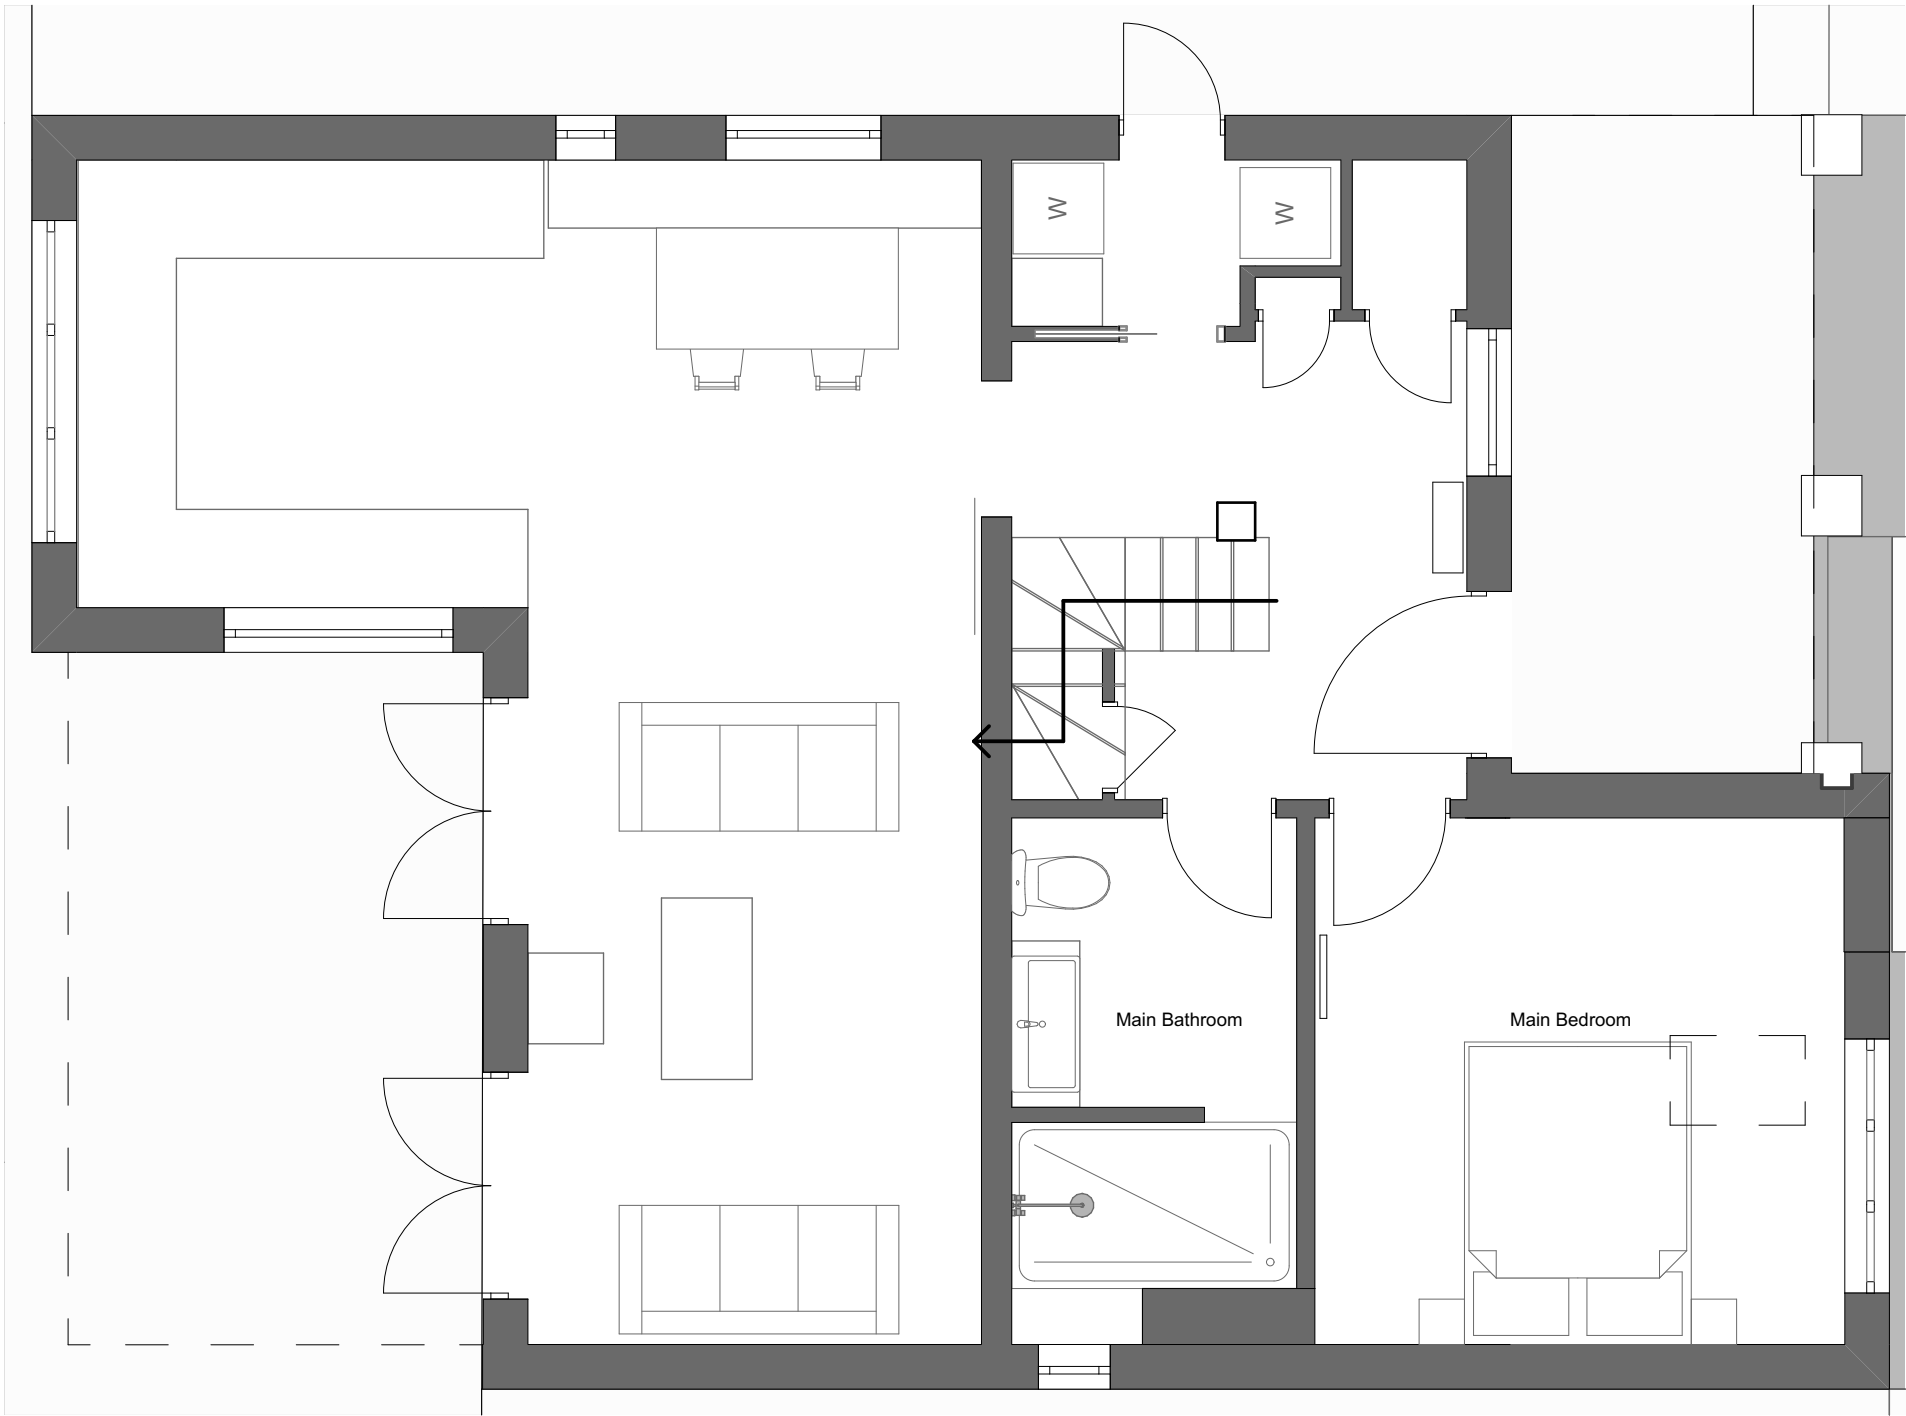


A	Reduced overlooking	25.11.24		
Rev	Description	Date	DB	CB

Proposed Ground Floor Plans

PROJECT	JOB NO
Kingsway	Kingsway
SCALE	DATE
1:50@A3	A
DRAWN BY/CHECKED BY	REVISION
/	
DWG#	