


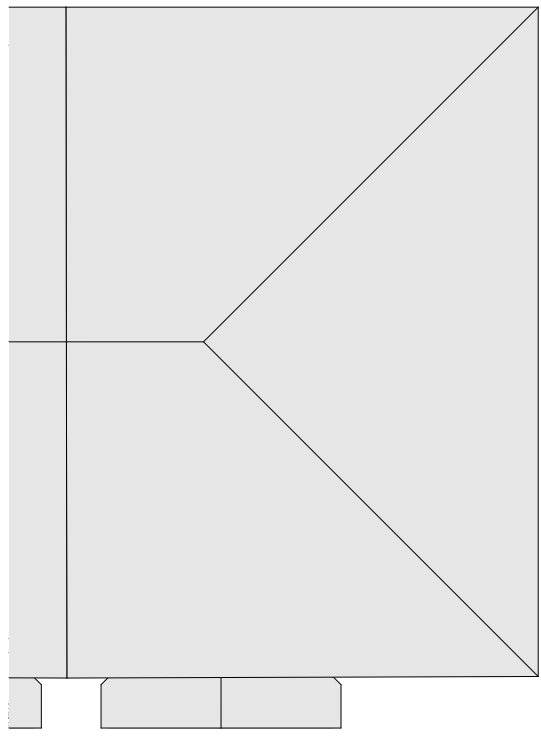

Existing Roof
1:100




Existing Front Elevation
1:100



Existing Side Elevation
1:100




Existing Rear Elevation
1:100

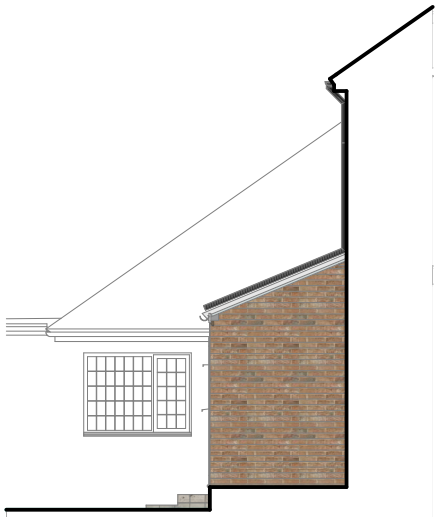


Existing Side Elevation
1:100




Proposed Side Elevation
1:50

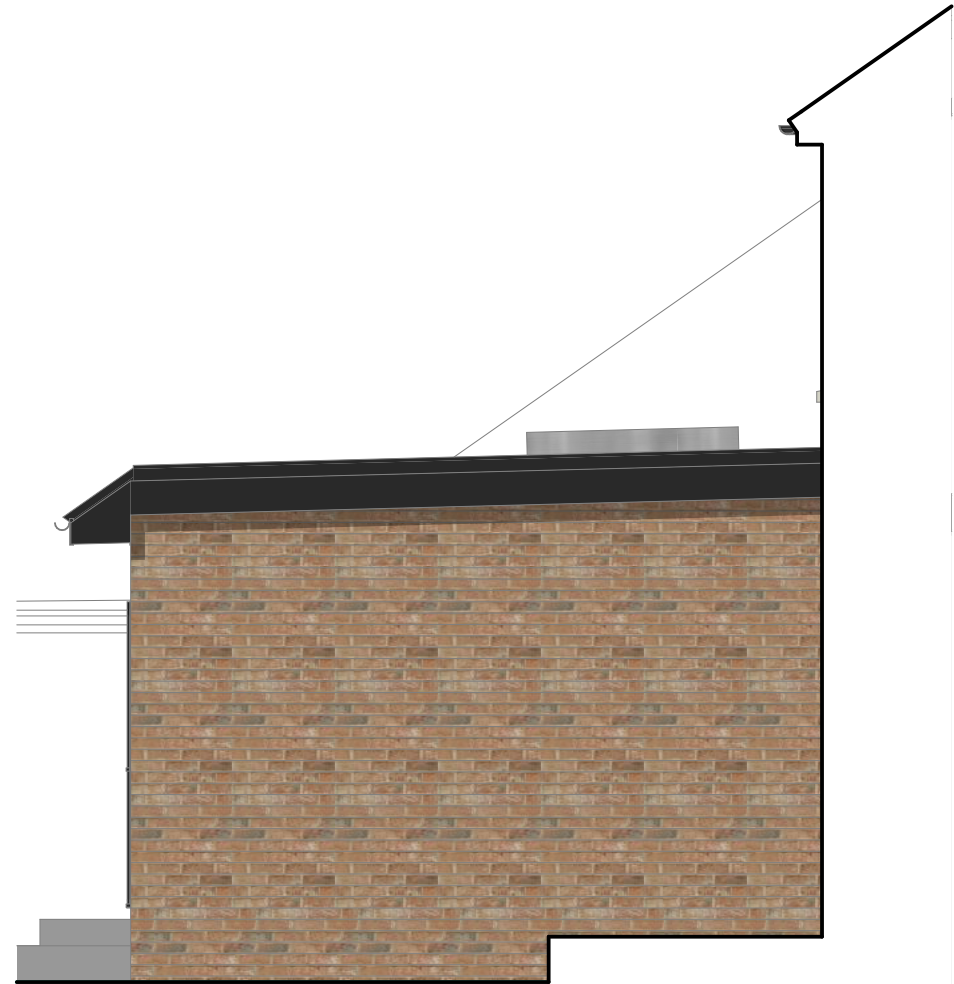


Proposed Side Elevation
1:50

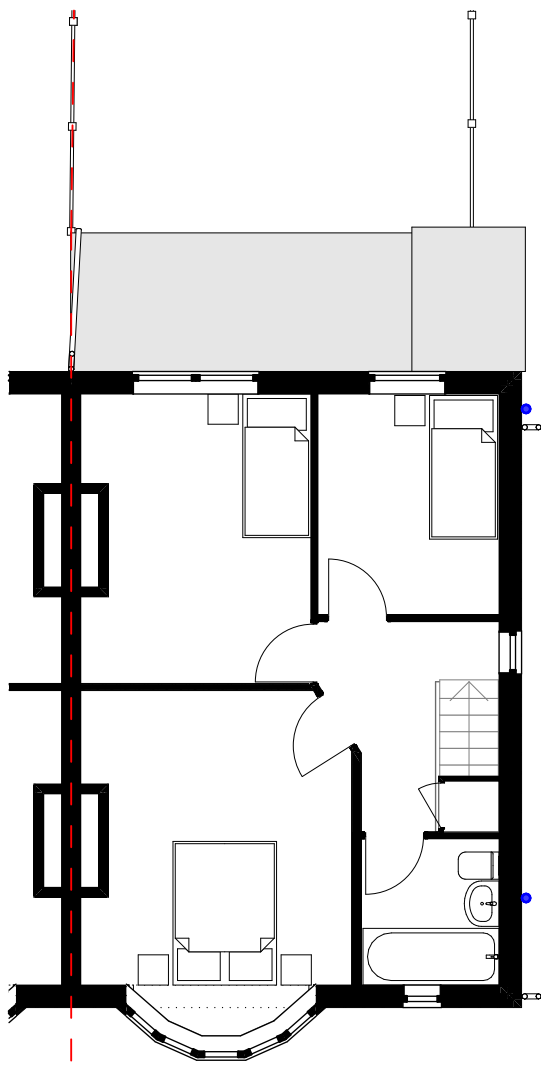

Existing First Floor
1:100

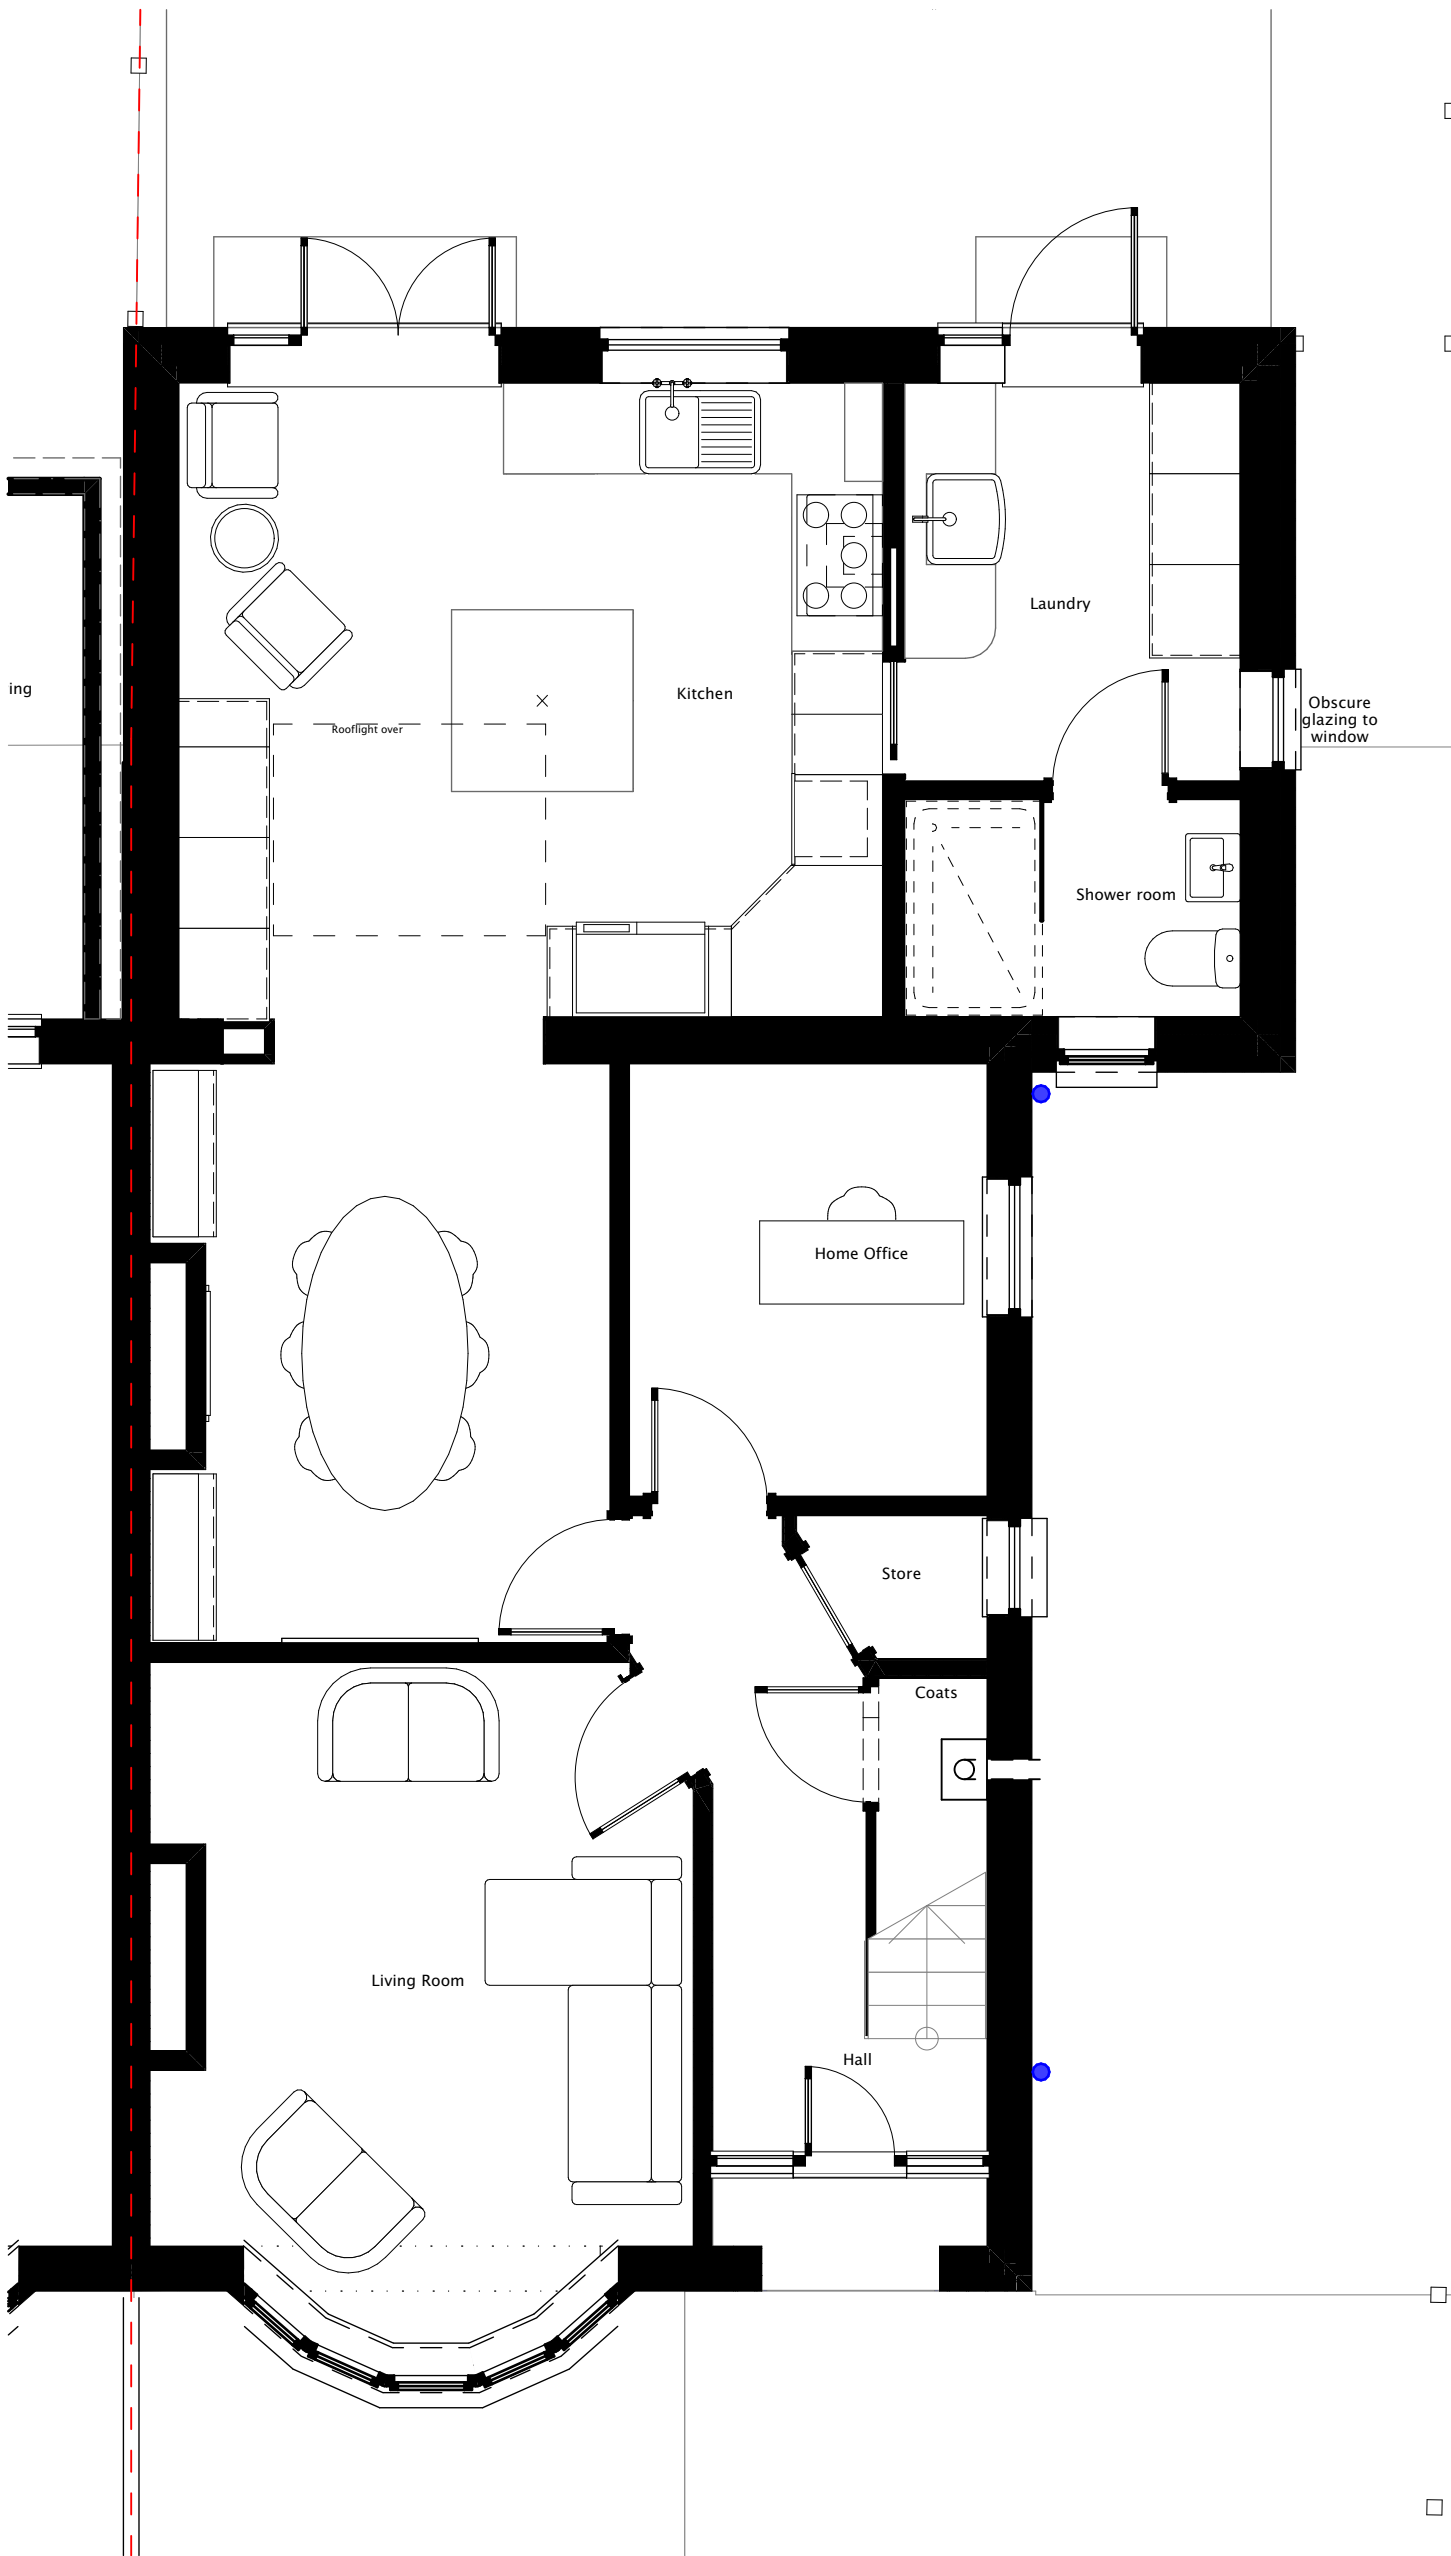

Proposed Ground Floor
1:50

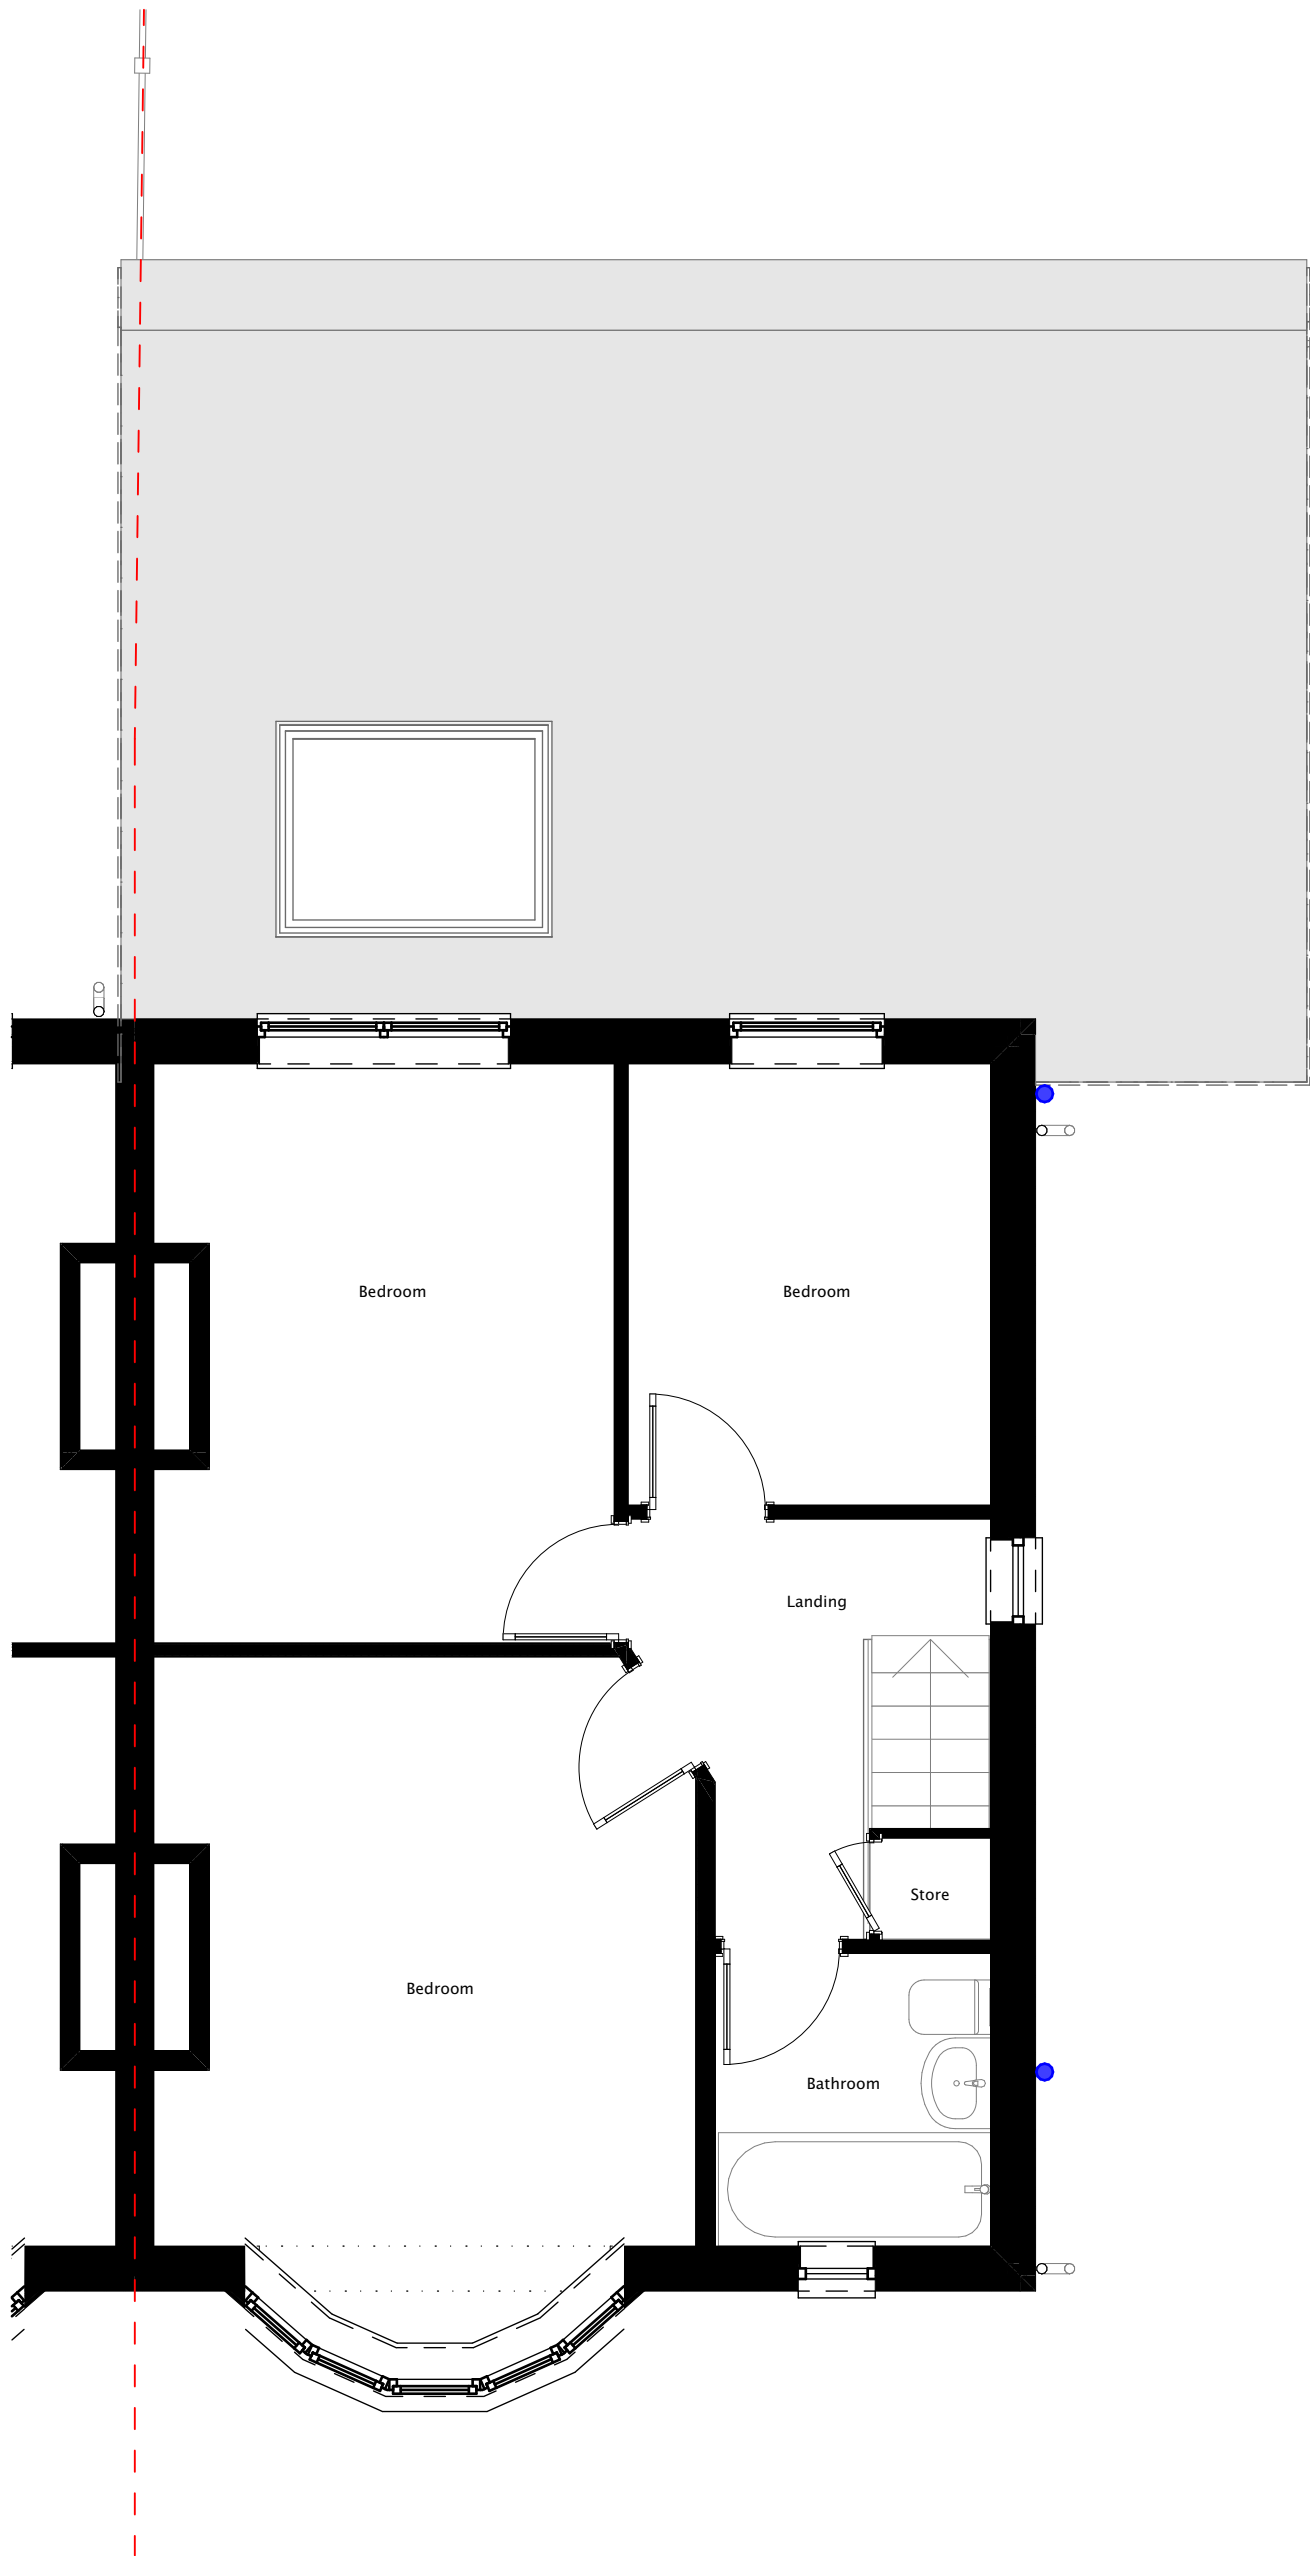

Proposed First Floor
1:50



Proposed Front Elevation
1:50



Proposed Rear Elevation
1:50

Design information is work in progress and subject to detail development & Client approval. Accommodation schedules and figures provided are subject to amendments following coordinated input by others in the design team. Dimensions must be checked on site with any discrepancies reported to the Architect for confirmation prior to any construction. Castings should not be finalised until approval/confirmation by relevant authorities and Client. Any topographical / Ordnance Survey information visible has been prepared by a third party, no responsibility will be accepted for accuracy or completeness of the survey.

Rev	Date	Description
A	06.11.24	Obscure glazing note added to side window

SCALE 1:50
@A1 0 1000 2000 3000mm

SCALE 1:100
@A1 0 2000 4000 6000mm

CLIENT
H Hesbrook
PROJECT
73 Silvester Road
TITLE

DRAWN BY
RW
DATE
08.08.24
SCALE @A1
1:50, 1:100

jlrw
ARCHITECTURE

jlrw.co.uk

PLANNING

24010 101 A

Existing & Proposed Plans