




Note:  
Do not Scale from this Drawing (except for planning approval).  
All dimensions are in millimetres and to be checked on site.  
All Dimensions relating to subcontractors or suppliers work  
must be checked and agreed between the main contractor and  
the sub-contractors and suppliers.

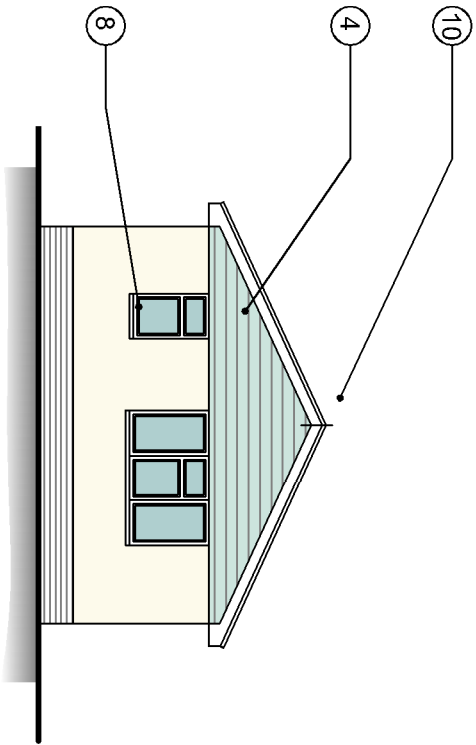


PROPOSED FRONT ELEVATION  
SCALE 1:100

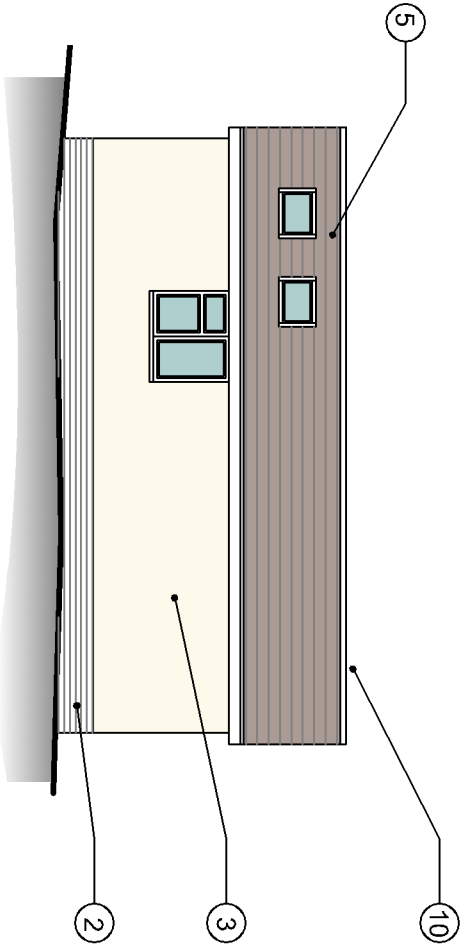

PROPOSED SIDE ELEVATION  
SCALE 1:100

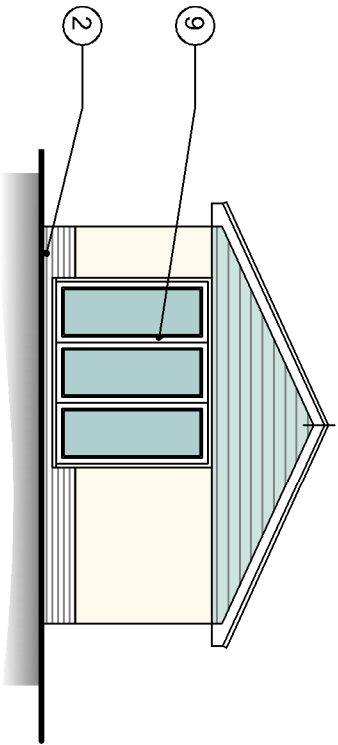


PROPOSED REAR ELEVATION  
SCALE 1:100

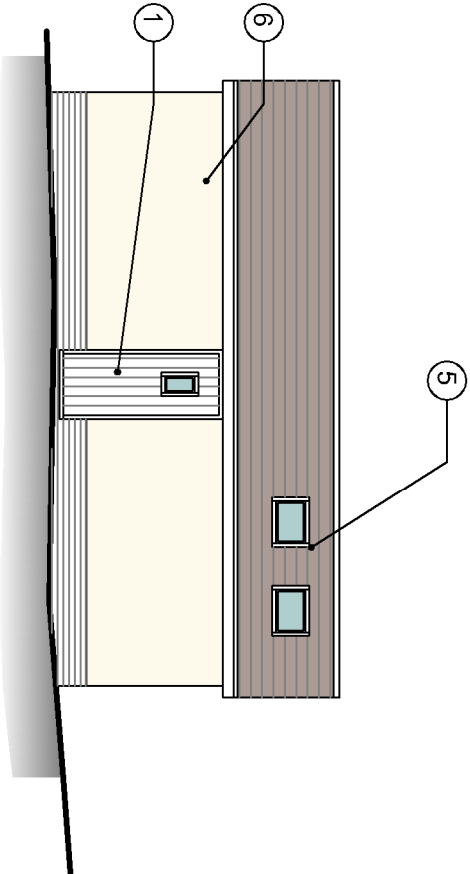

PROPOSED SIDE ELEVATION  
SCALE 1:100

**PROPOSED MATERIAL  
SCHEDULE:**

1. timber composite entrance door.
2. facing brick work to match existing locally.
3. proposed render finish.
4. horizontal composite cladding board, final colour to be confirmed.
5. Zno velux style roof lights.
6. proposed through colour render system, final colour to be confirmed.
7. proposed render finish to existing building and new extension.
8. obscure glazed shower room window.
9. aluminum bi-folding doors.
10. new proposed pitched roof with interlocking clay tiles.

 

|                                             |  |            |       |               |     |
|---------------------------------------------|--|------------|-------|---------------|-----|
| DRAWING TITLE -                             |  | DATE -     |       | SCALE -       |     |
| PLANNING APPLICATION -                      |  | April 2024 |       | 1:100 @ A3    |     |
| PROPOSED ELEVATIONS                         |  | DRN -      | CHK - | DRAWING REF - | Rev |
| CLIENT -                                    |  | gp         | -     | 23251 PL301   | A   |
| Mr & Mrs Dixon, 82 The Date, Widley, Hants. |  |            |       |               |     |
| grp architectural design                    |  |            |       |               |     |
| t. 07747 011252 e. gavin.pager77@gmail.com  |  |            |       |               |     |