



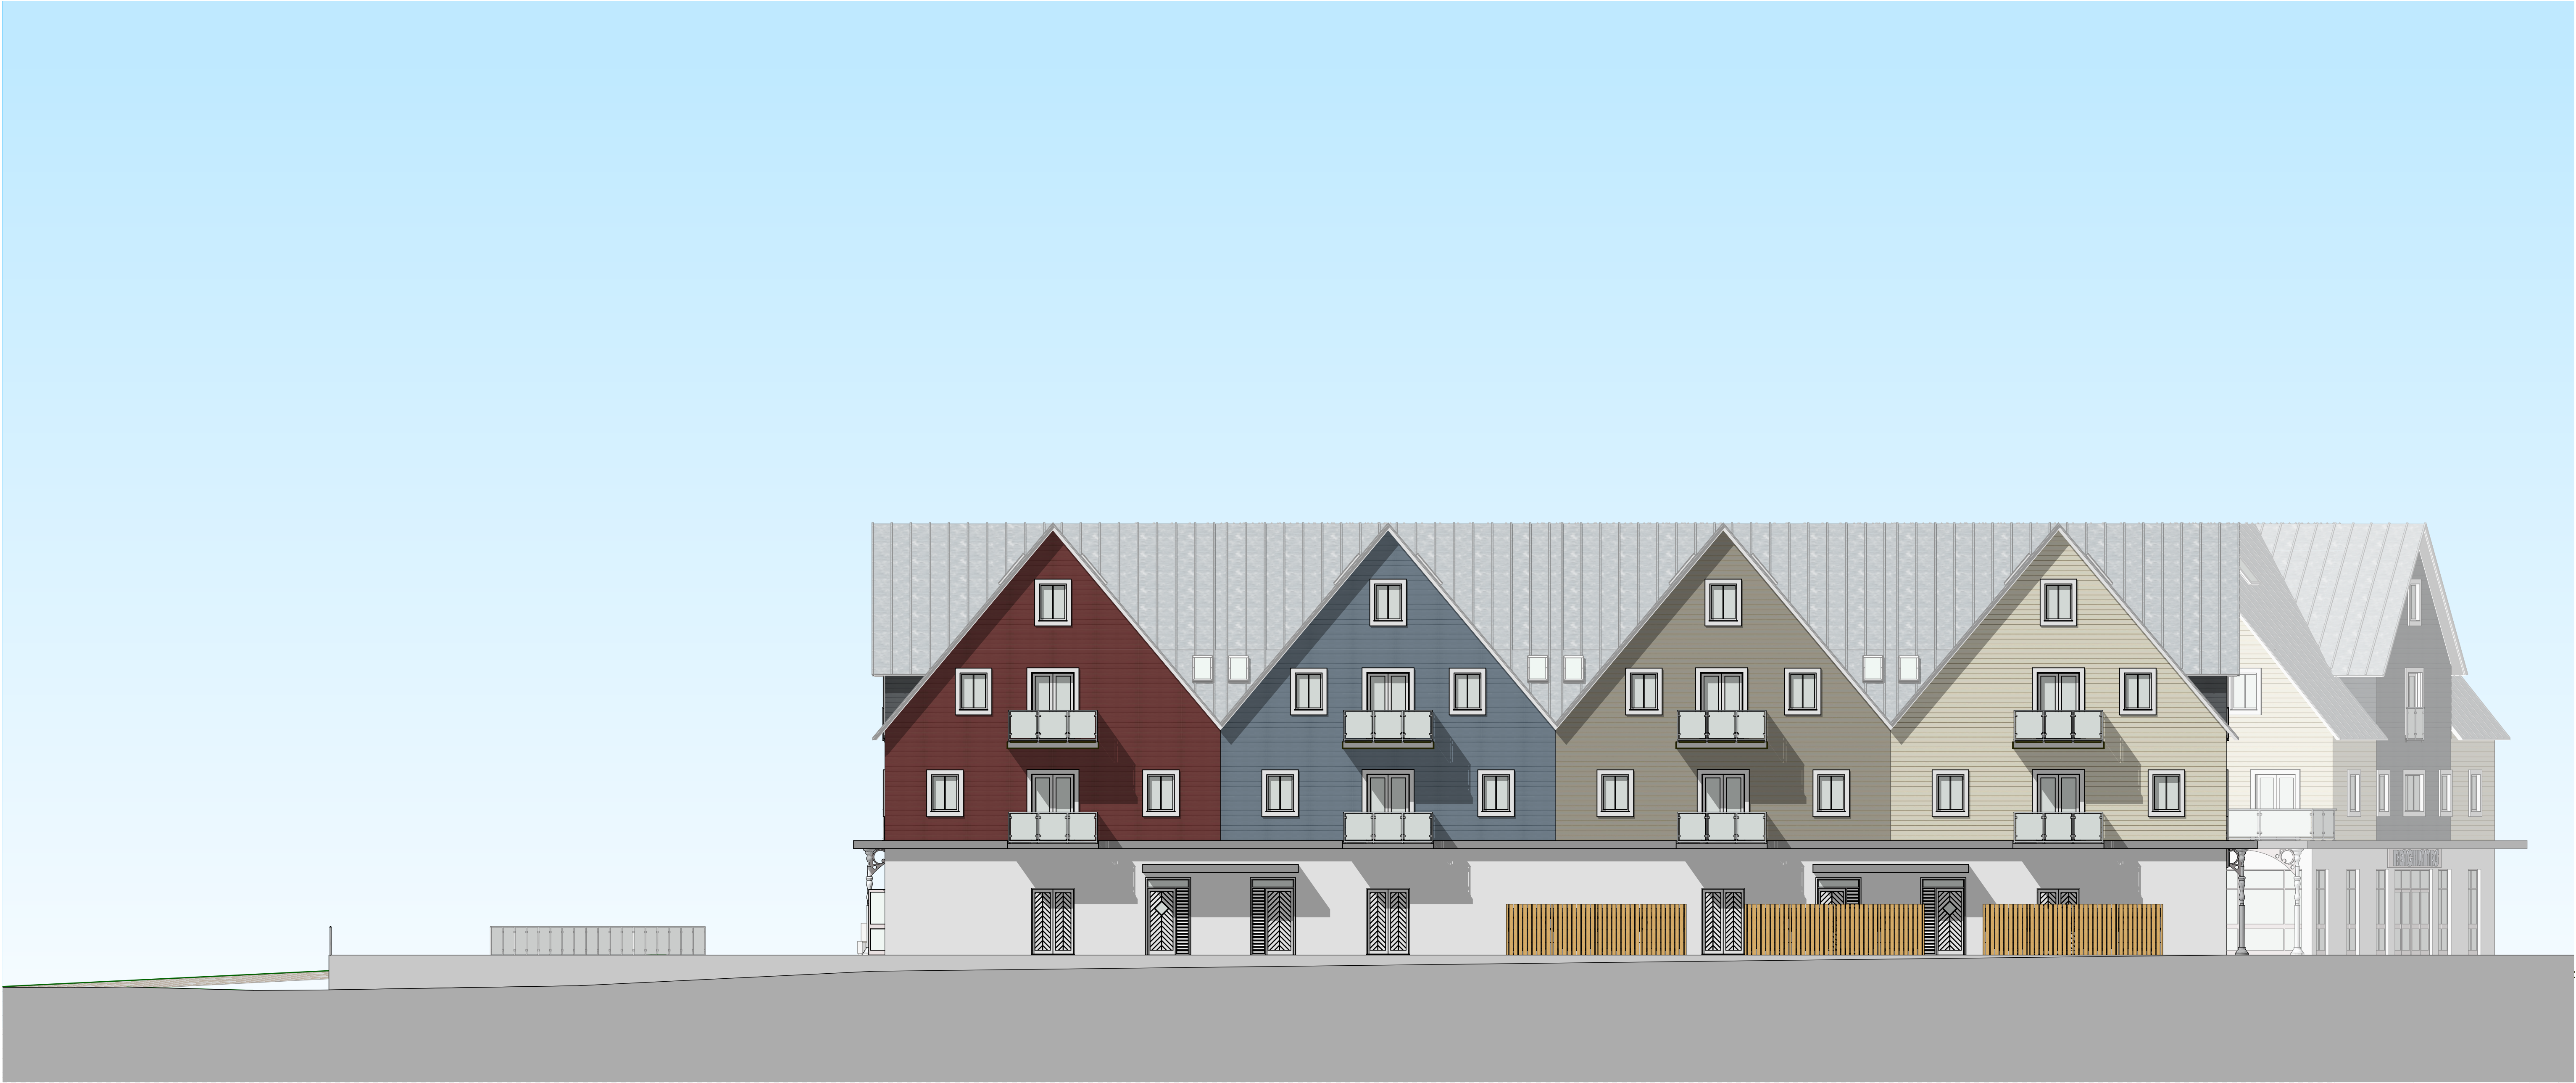

1
-

East Elevation
1:100

 

revisions & notes:			
RevID	CHD	Change Name	Date
A	Ch-01	Planning Application	01/11/2024

Drawing:
Drawing name: East Elevation

Date: ####
Scale: 1:100 @ A1
Drawn: JS

Project:
Project name: **Beachlands**
Site address: **5 Sea Front**
Client: **Linland Ltd**

Project description: **Site Redevelopment**
Project status: **Planning**

pwparchitects
61 South Street, Havant, Hampshire PO9 1BZ
t: 023 9248 2494 f: 023 9248 1152
e: design@pwp-architects.com w: www.pwp-architects.com
Project No. **5855** drawing No. **1270** rev **A**

Note: All dimensions to be checked on site by the contractor before fabrication and erection. Figured dimensions to be taken in preference to scaled dimensions. This drawing is the copyright of the architects and must not be reproduced or used without their express consent, except for the purposes of a planning application. Electronic issue of this drawing to be confirmed by paper hard copy only.