


OCTOBER 2023

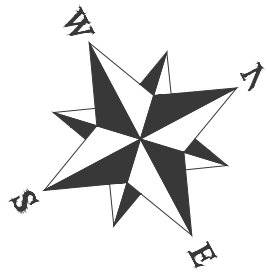


39, LONDON ROAD
COWPLAIN
EXTENSIONS AND
CONVERSION

SITE PLAN
AS PROPOSED

Scale 1:200 @A3

EV ■ Electric vehicles charging point

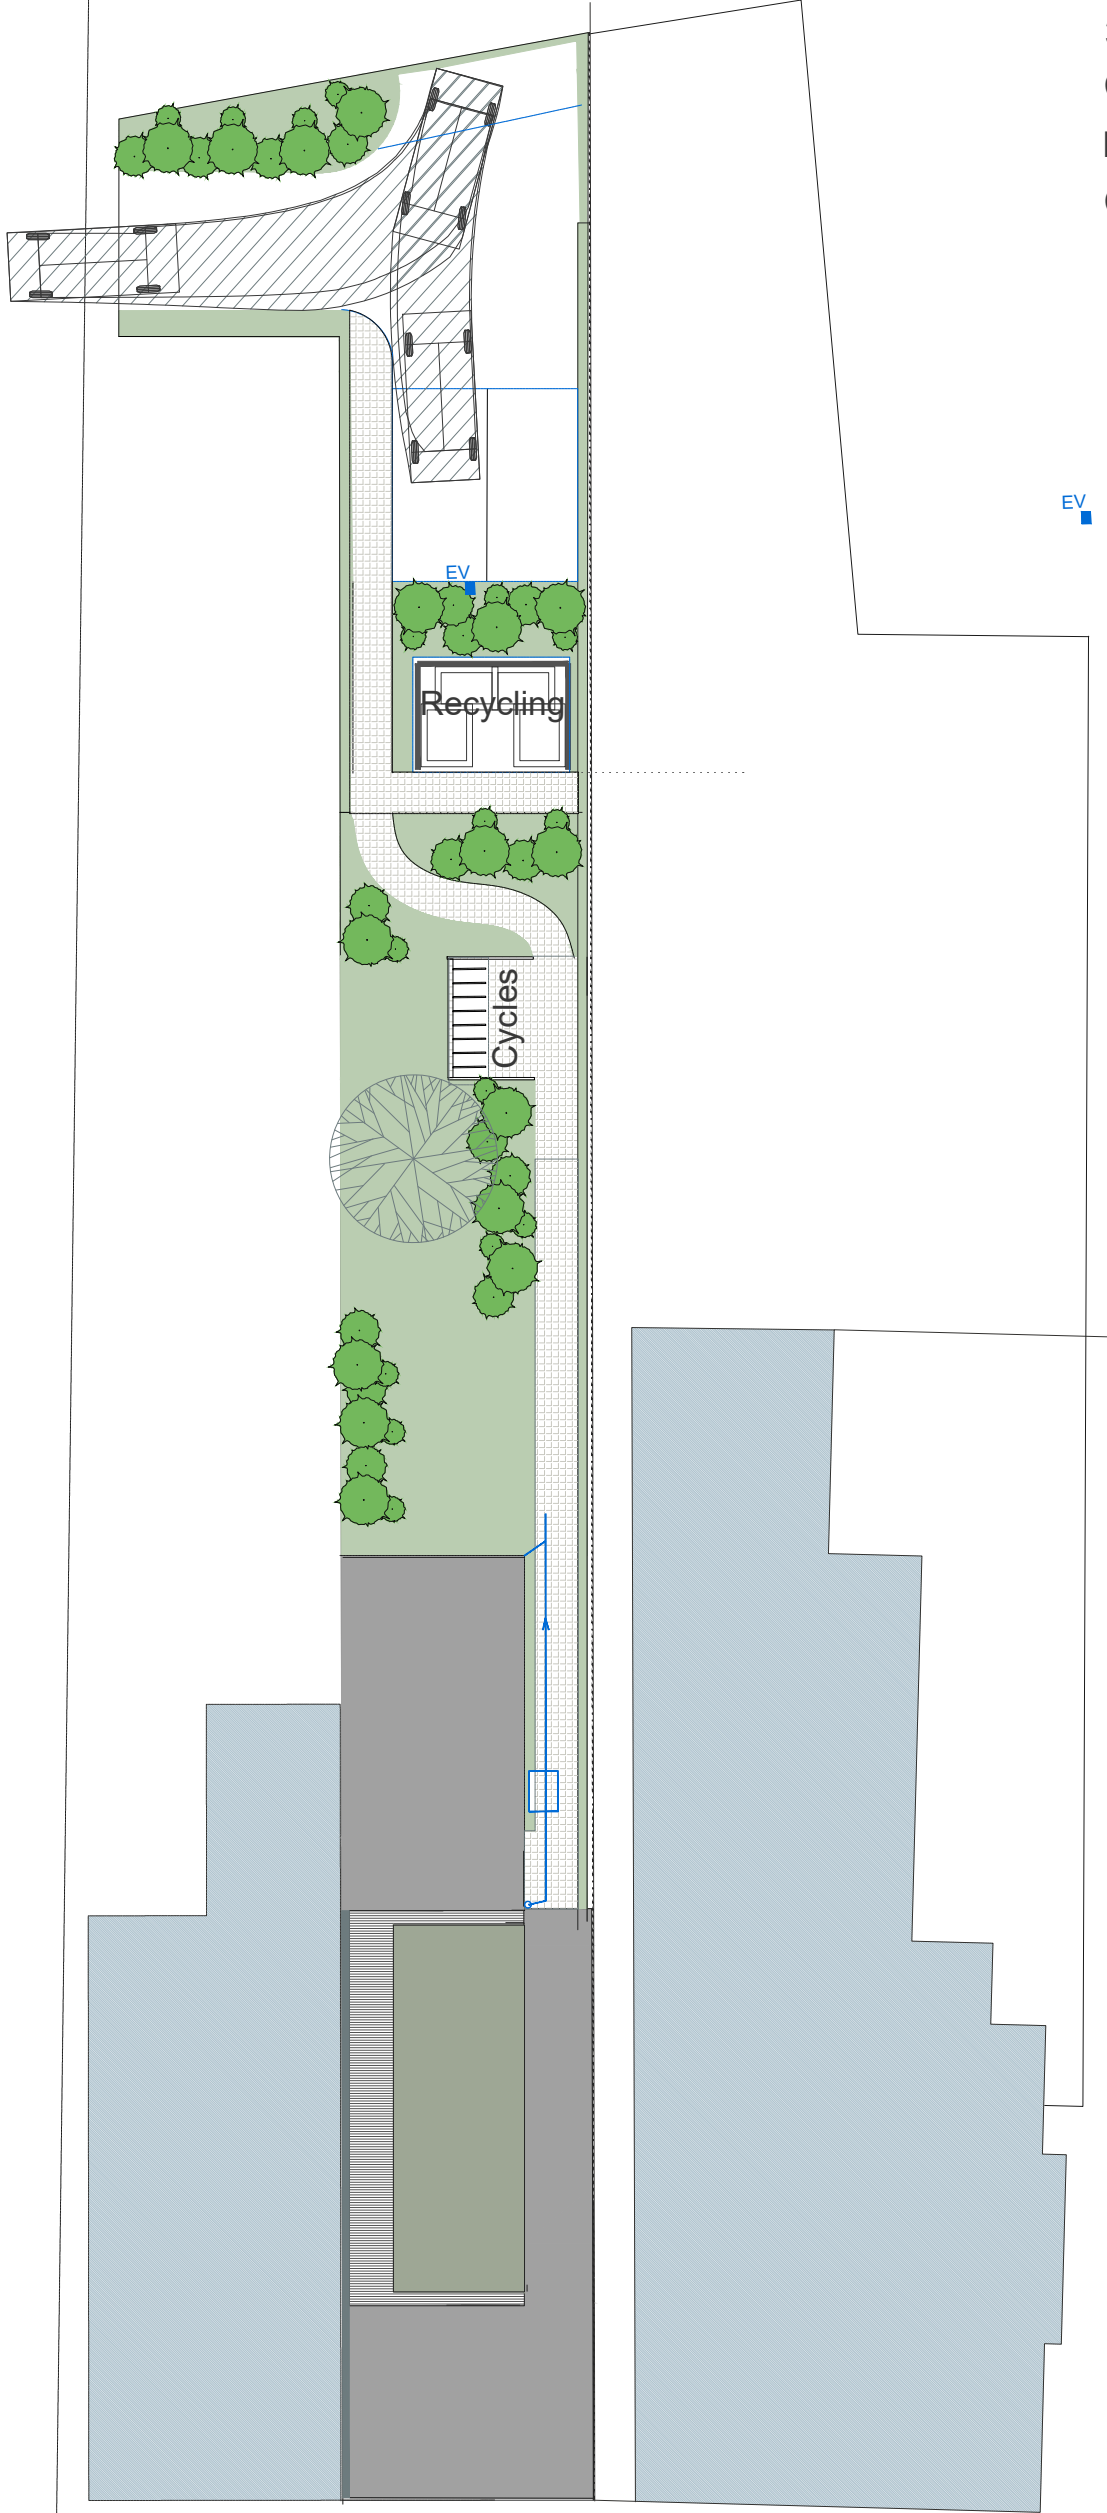

0 5 10 metres