


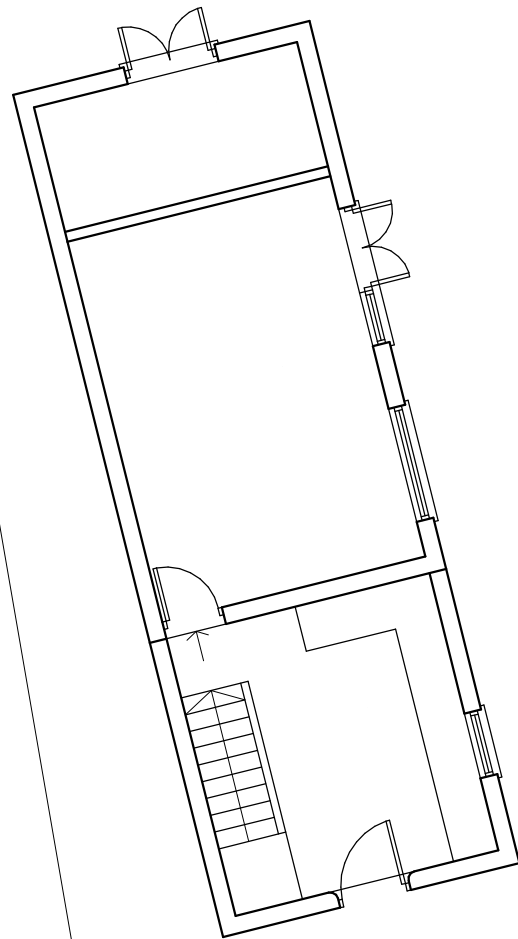


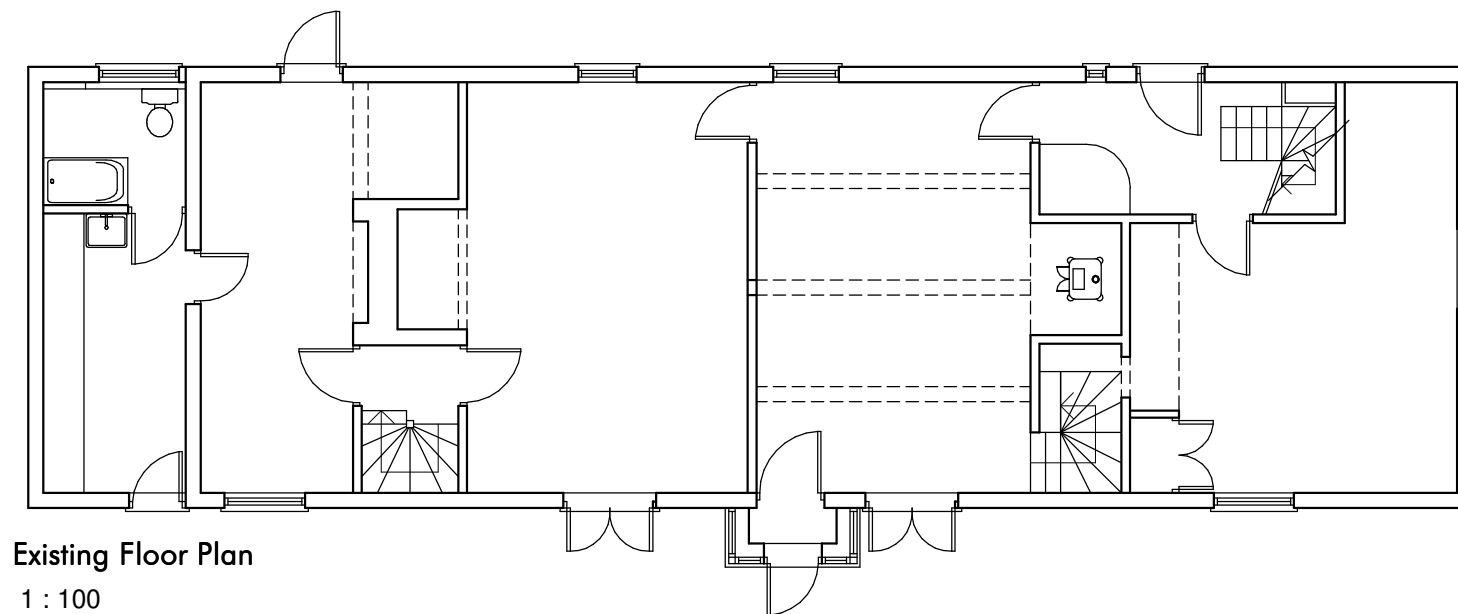

1:100 0 mm 2 4 6 8 10

 

Existing Floor Plan
1 : 100

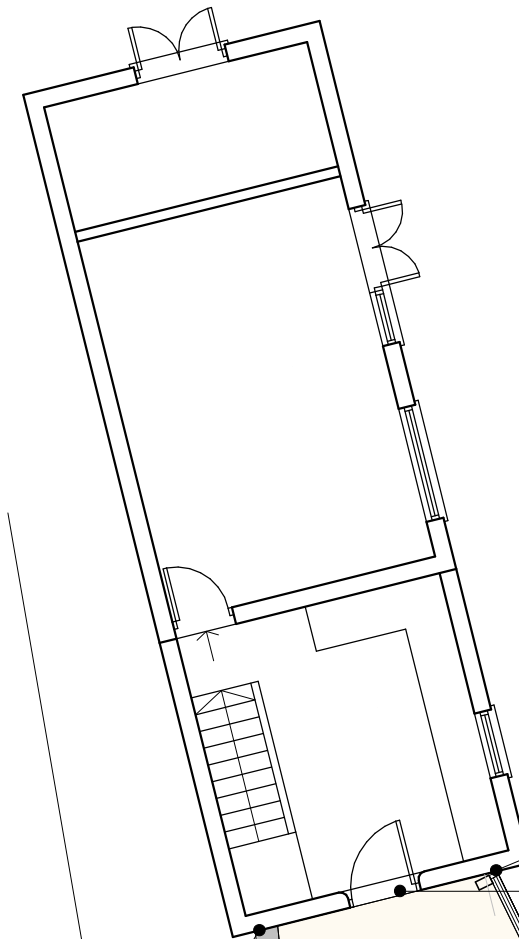

Fixings to be in mortar
therefore reversible

Fixings to be in mortar
therefore reversible


Existing doorway will
remain unaltered

Internally exposed timber
frame

Fixings to be in mortar
therefore reversible

Existing doorway will
remain unaltered

Fixings to be in mortar
therefore reversible

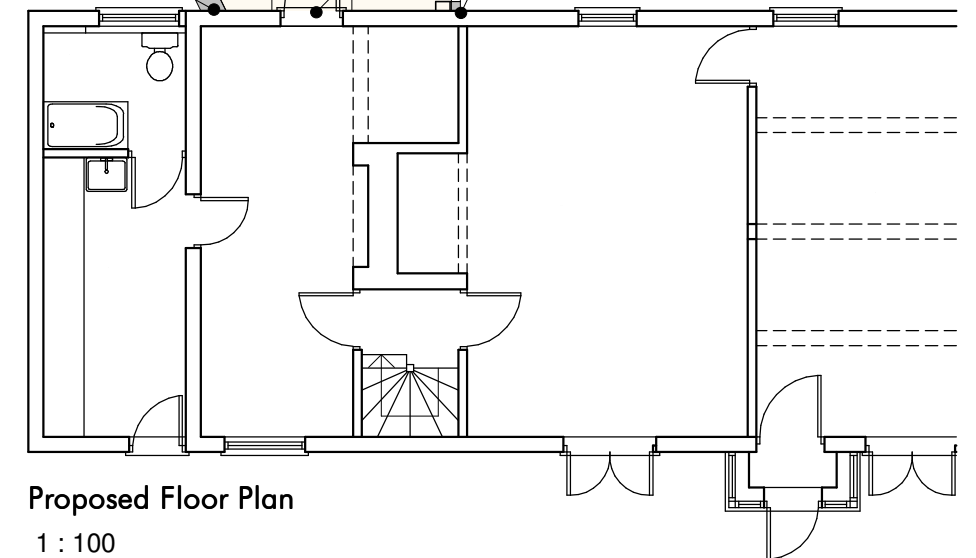

Proposed Floor Plan
1 : 100

Project
Eastney Farmhouse

Drawing
Existing and Proposed Floor Plan

Project No.
2406
Drawing No.
3.100
Scale
1 : 100

Rev Date Description

The Studio @ Lavant House
West Lavant, Chichester
PO18 9AB
01243 974969

info@hebdendesignstudio.com
www.hebdendesignstudio.com

Hebden
design studio
architecture / town planning / interior design / project management

Notes:
Do not scale from this drawing unless for the purposes of Local Planning Authority Approval.
Please verify that the information is correctly printed to scale by checking the control bar. This drawing must be read in conjunction with all other related drawings and documentation.
This drawing is copyright of Hebden Design Studio Ltd ©.
All rights reserved.
© Crown copyright 2023 Ordnance Survey 100053143