



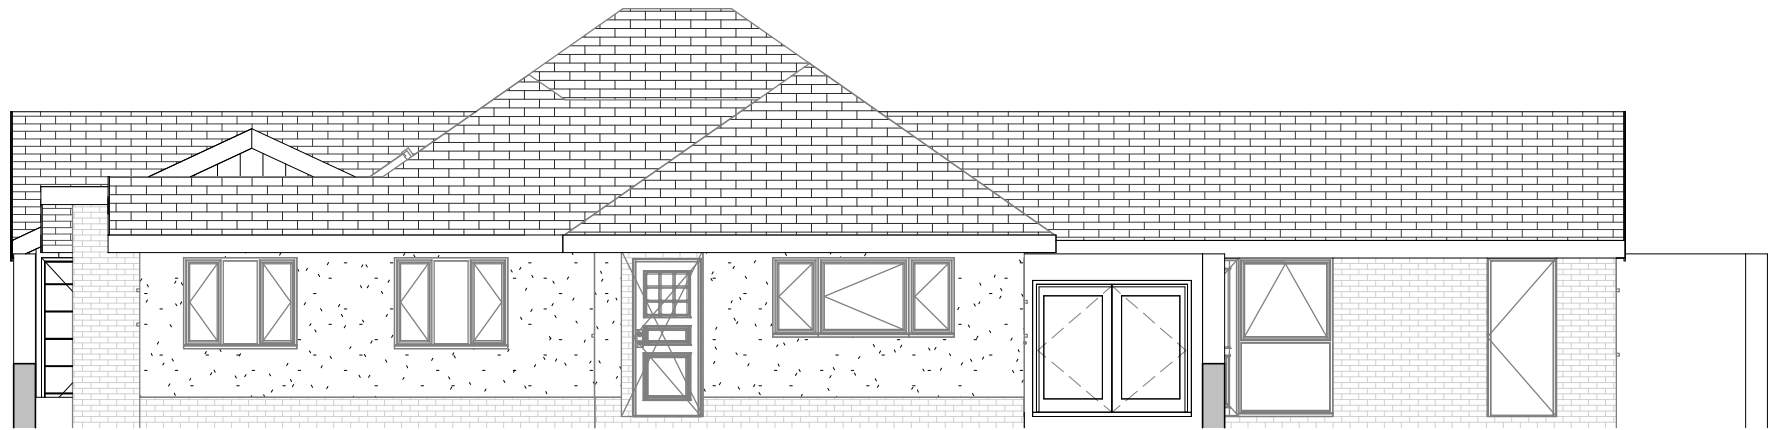

Proposed Front Elevation front including donor

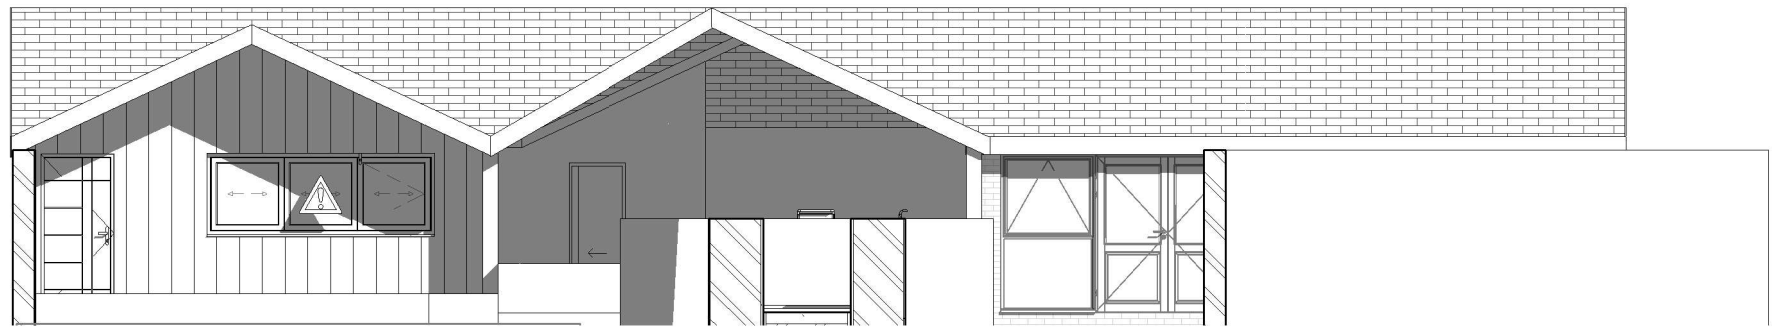

1:500		50
1:200		20
1:100		10
1:50		5

All measurement to be checked on site prior to any commenment

Parkers Design Limited - The Studio @ 90, PO9 2PR

www.pexd.co.uk - info@parkersdesign.com - 07776 008822

PROJECT	32 St. Marys Road		CLIENT		Williams	
	PO11 9DB		Date		Issue Date	Scale (@ A3) 1 : 100
	SHEET		Drawn by		DRAWING NUMBER	
			Checked by		REV	
Elevation-Front		SW		SR	P 3	