



Do not scale this drawing except for planning application purposes
All dimensions must be verified on site prior to construction
This drawing is copyright of Cover Storey Architects LLP

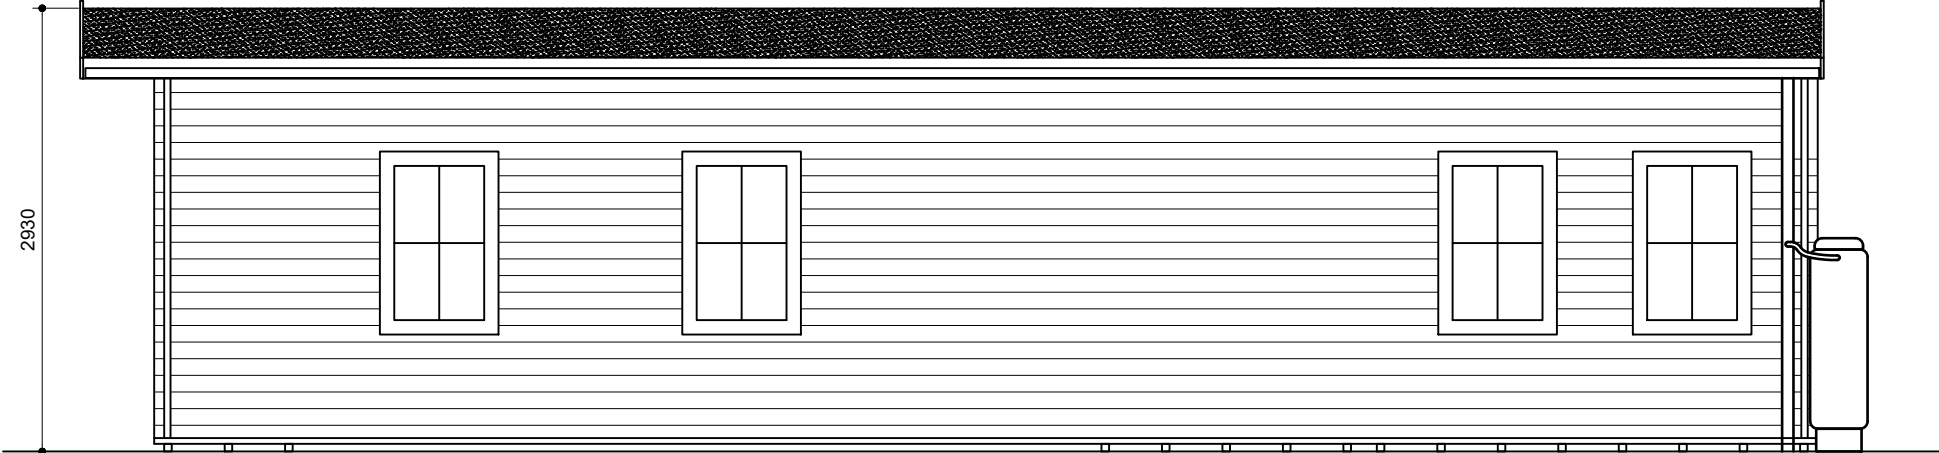


proposed south elevation



proposed east elevation

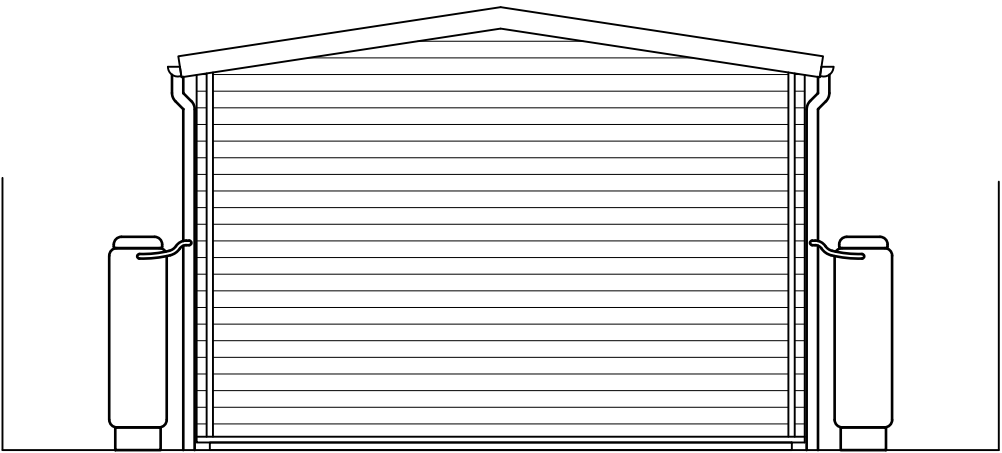

proposed north elevation

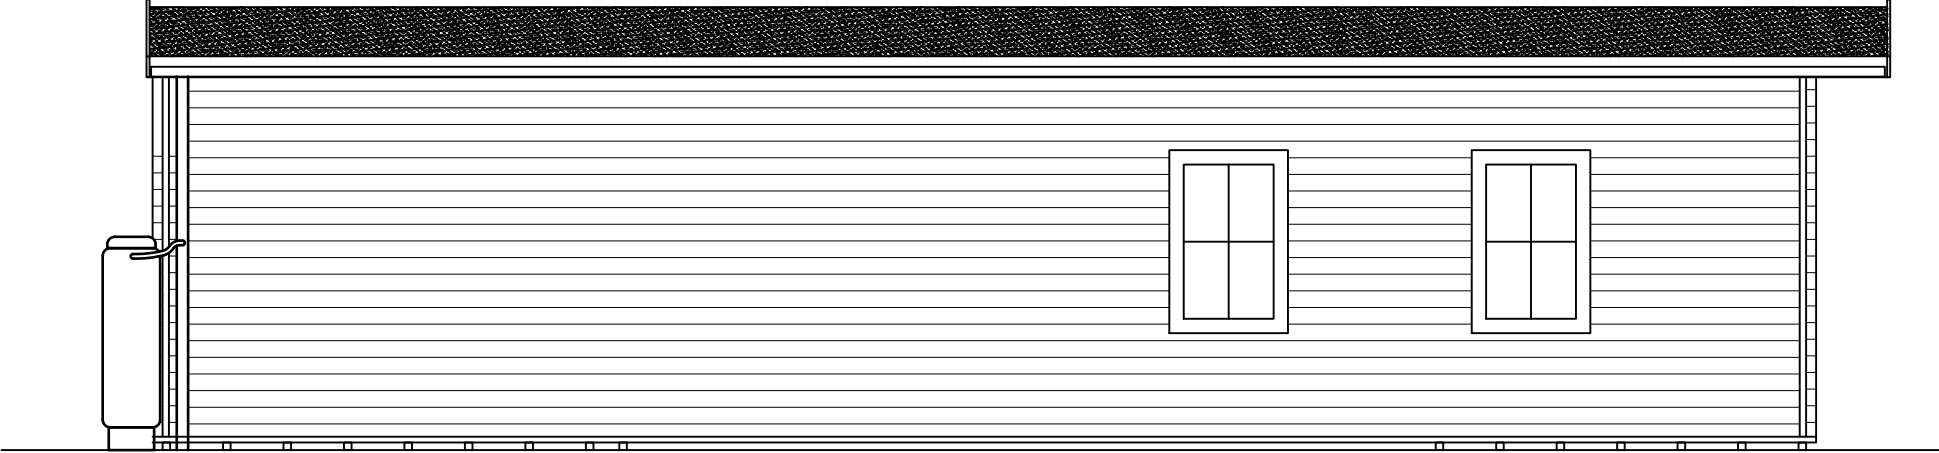

proposed west elevation

MATERIALS:

Existing and proposed walls constructed from interlocking untreated spruce.

Proposed roof to be multi-layer felt

All glazing is spruce framed to match existing.

P1	Revision	AA	AA	01.12.16
REV	DESCRIPTION	BY	CHK	DATE

Cover Storey
Architects

Cover Storey Architects LLP The Studio, 18 St Georges Avenue, Havant PO9 2RX
Tel. 02392 006266 info@coverstorey.co.uk www.coverstorey.co.uk

propsed elevations 1:50

Project name: 10 First Aveune Home Studio	Drawing name: Proposed elevations	Scale @ A3 1:50	Drawn / Checked: DS / SS	Date: October 2024	Status: PLANNING	Project no: 24105	Drawing no: P121	Revision: -
--	--------------------------------------	--------------------	-----------------------------	-----------------------	---------------------	----------------------	---------------------	----------------