

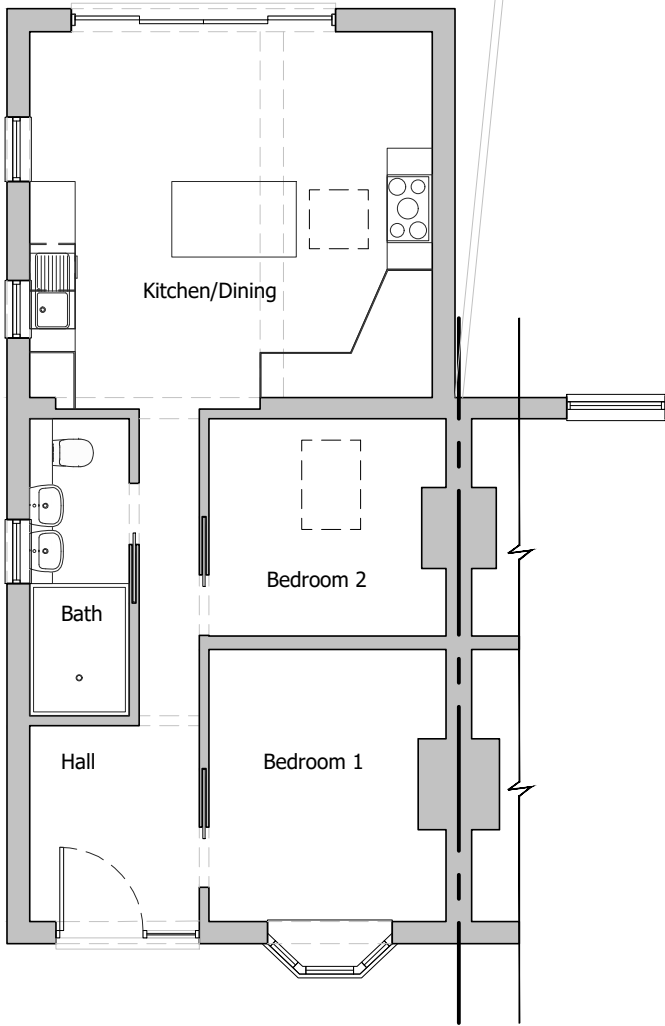


Plans 1:100 @ A3

 

Existing Floor

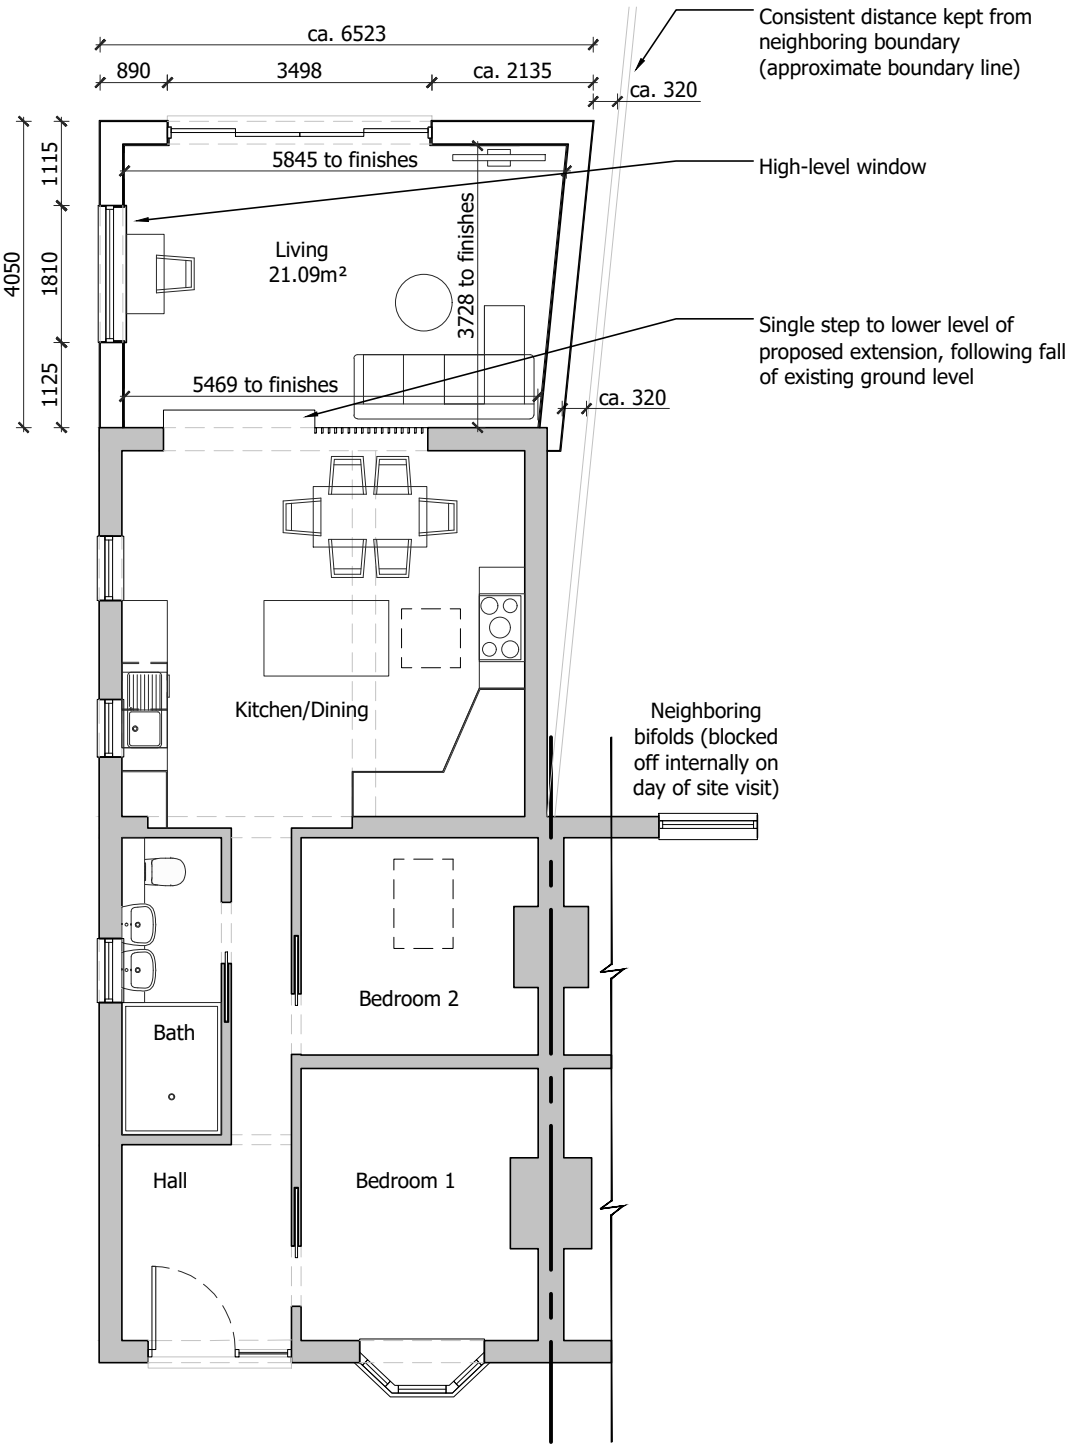

Proposed Floor

Notes					
1. Do not scale this drawing except for Local Authority planning purposes					
2. All dimensions must be checked on site by the contractor prior to commencement of the works.					
Client Approval					
23	A - Approved				
24	B - Approved with comments				
25	C - Do not use				
Rev.	Revision Note/Purpose of Issue	Drw By	Date	Chk By	Date
P01	First issue as PLANNING	YM	25.02.24	-	25.02.24
P02	Amendments:	YM	23.05.24	-	23.05.24
-room names added to plans as requested by LPA					
-note amended to neighbouring window/bifolds					

Dean Pfeffer
29 Privett Rd
Waterlooville
PO7 5HJ

Drawing title					Existing & Proposed Floor Plans	
Drawn YM	Date Feb 24	Checked -	Date Feb 24	Scale at A3 1:100		
Drawing No.				Rev.		
0010				P02		
Purpose of Issue						
PLANNING						