




THE WINKLESHED, EMSWORTH PROPOSED

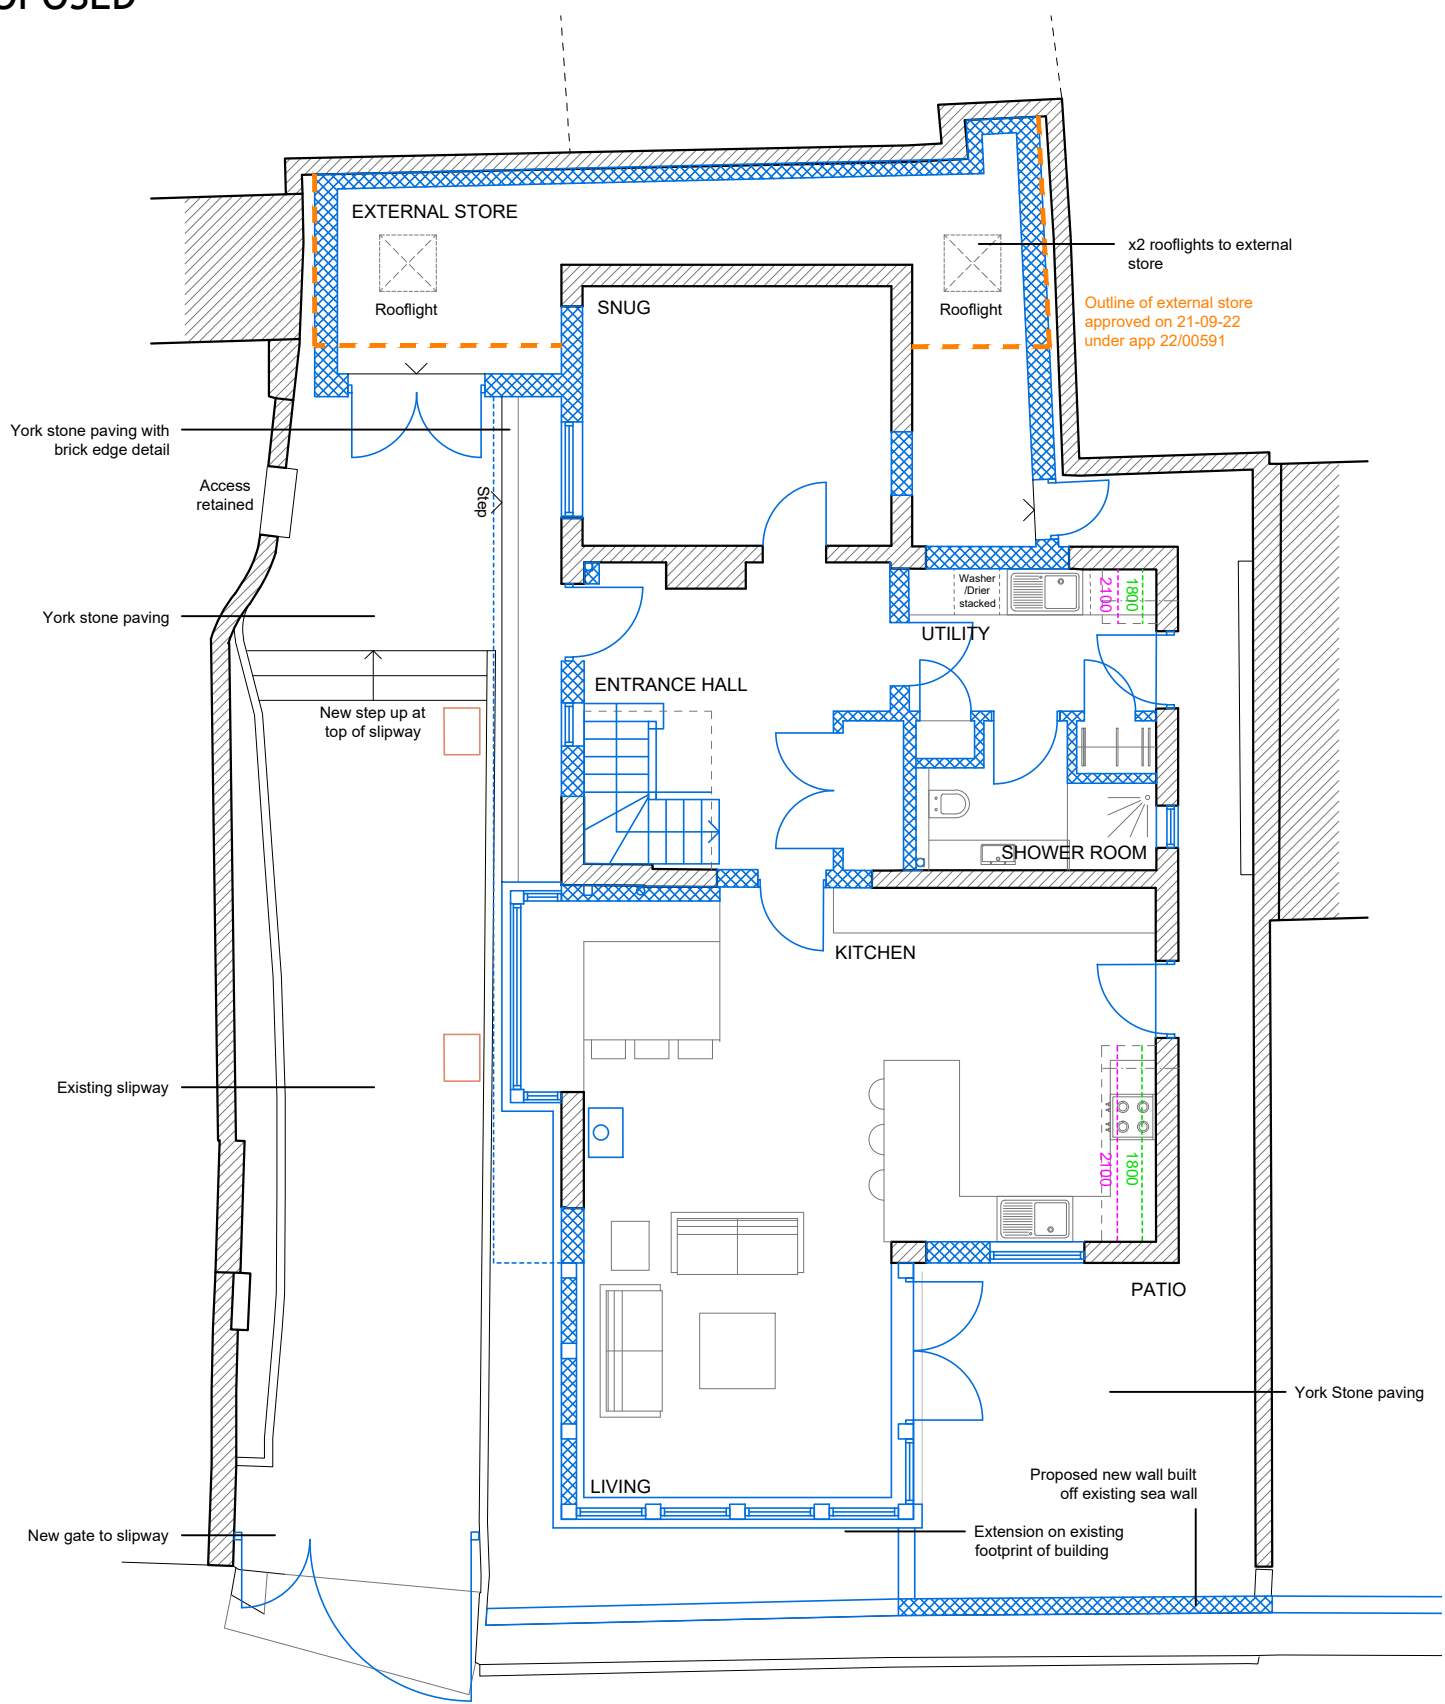


GROUND FLOOR
1:100

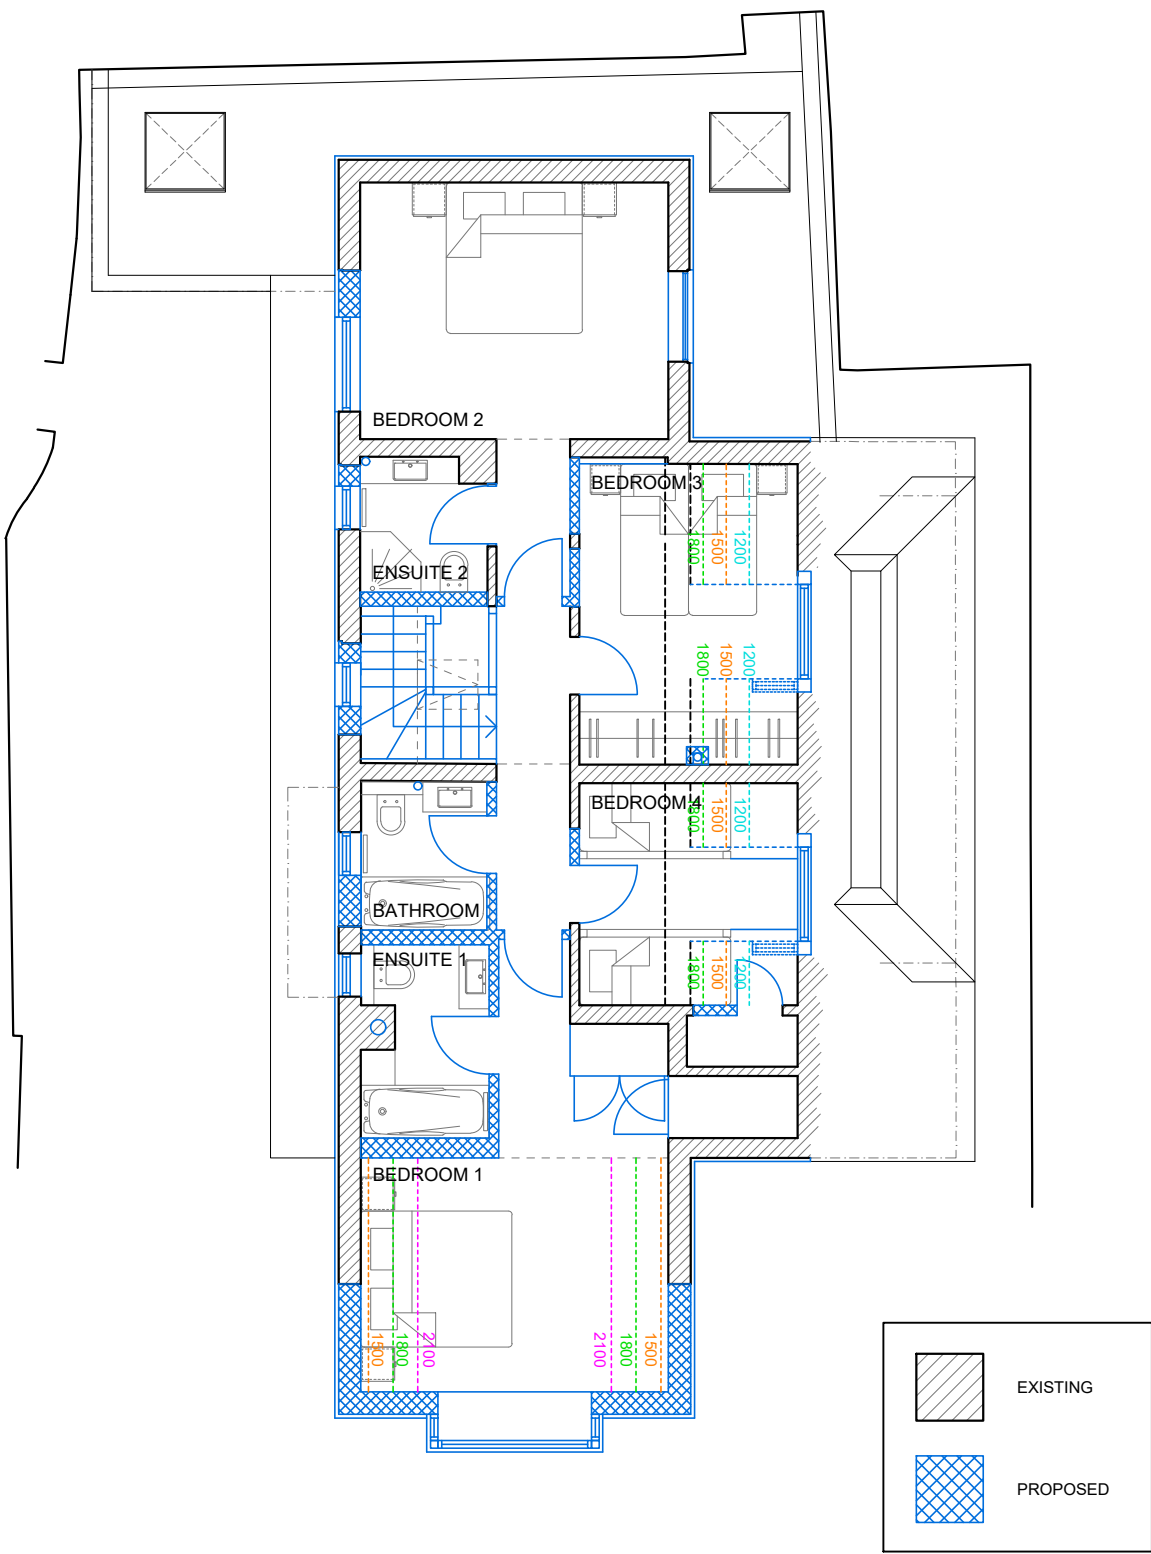

FIRST FLOOR
1:100

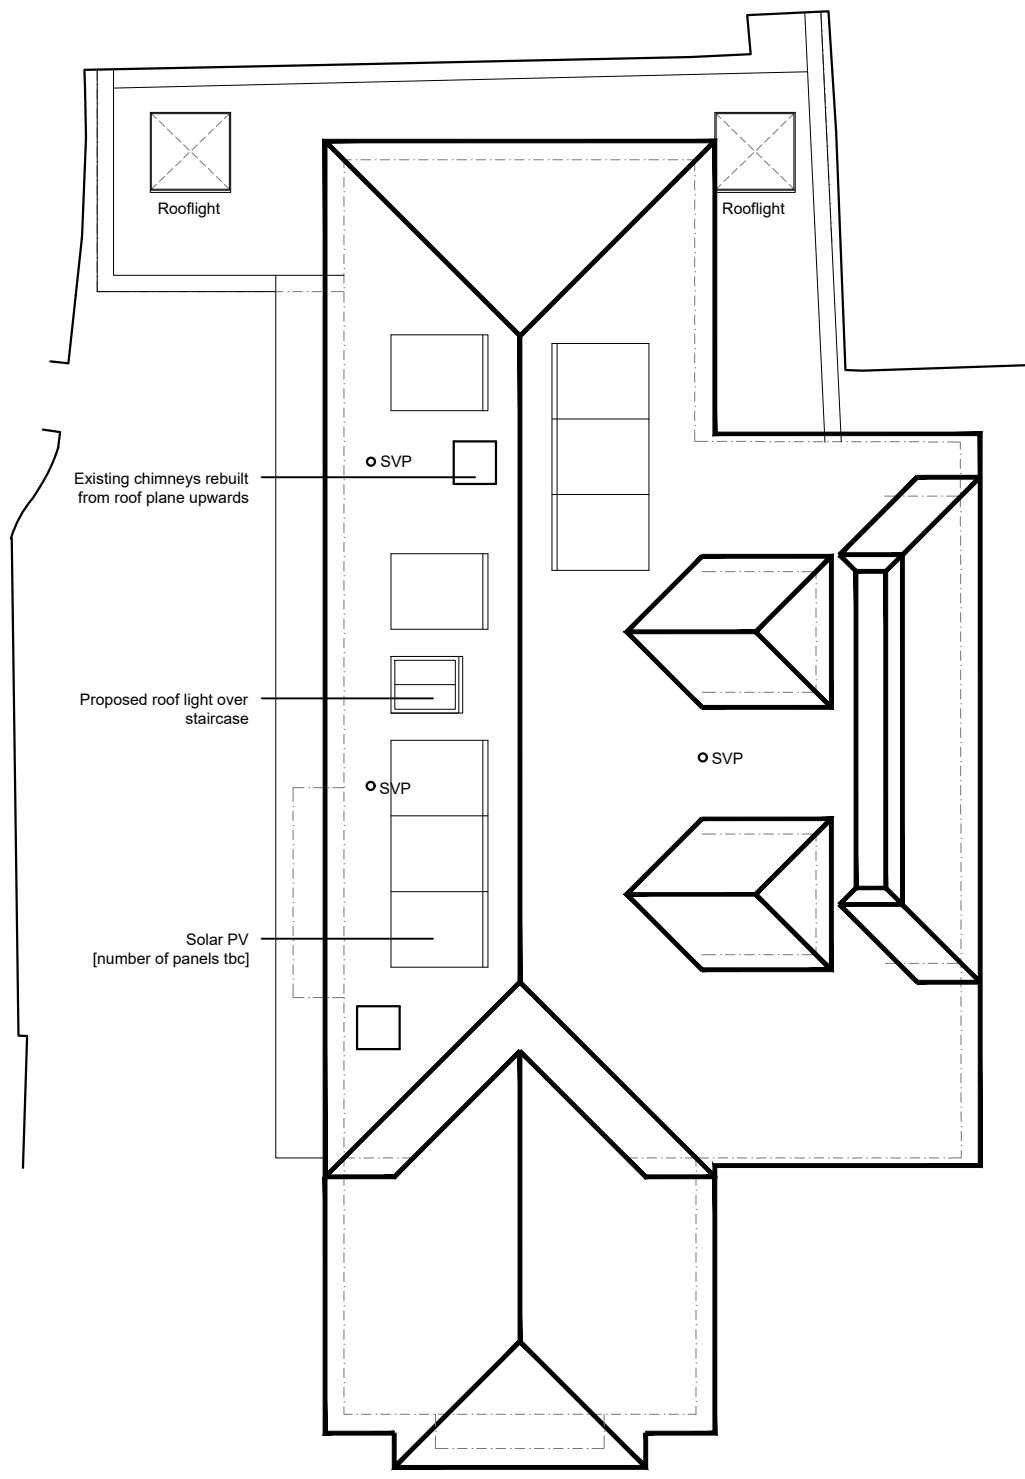


ROOF PLAN
1:100

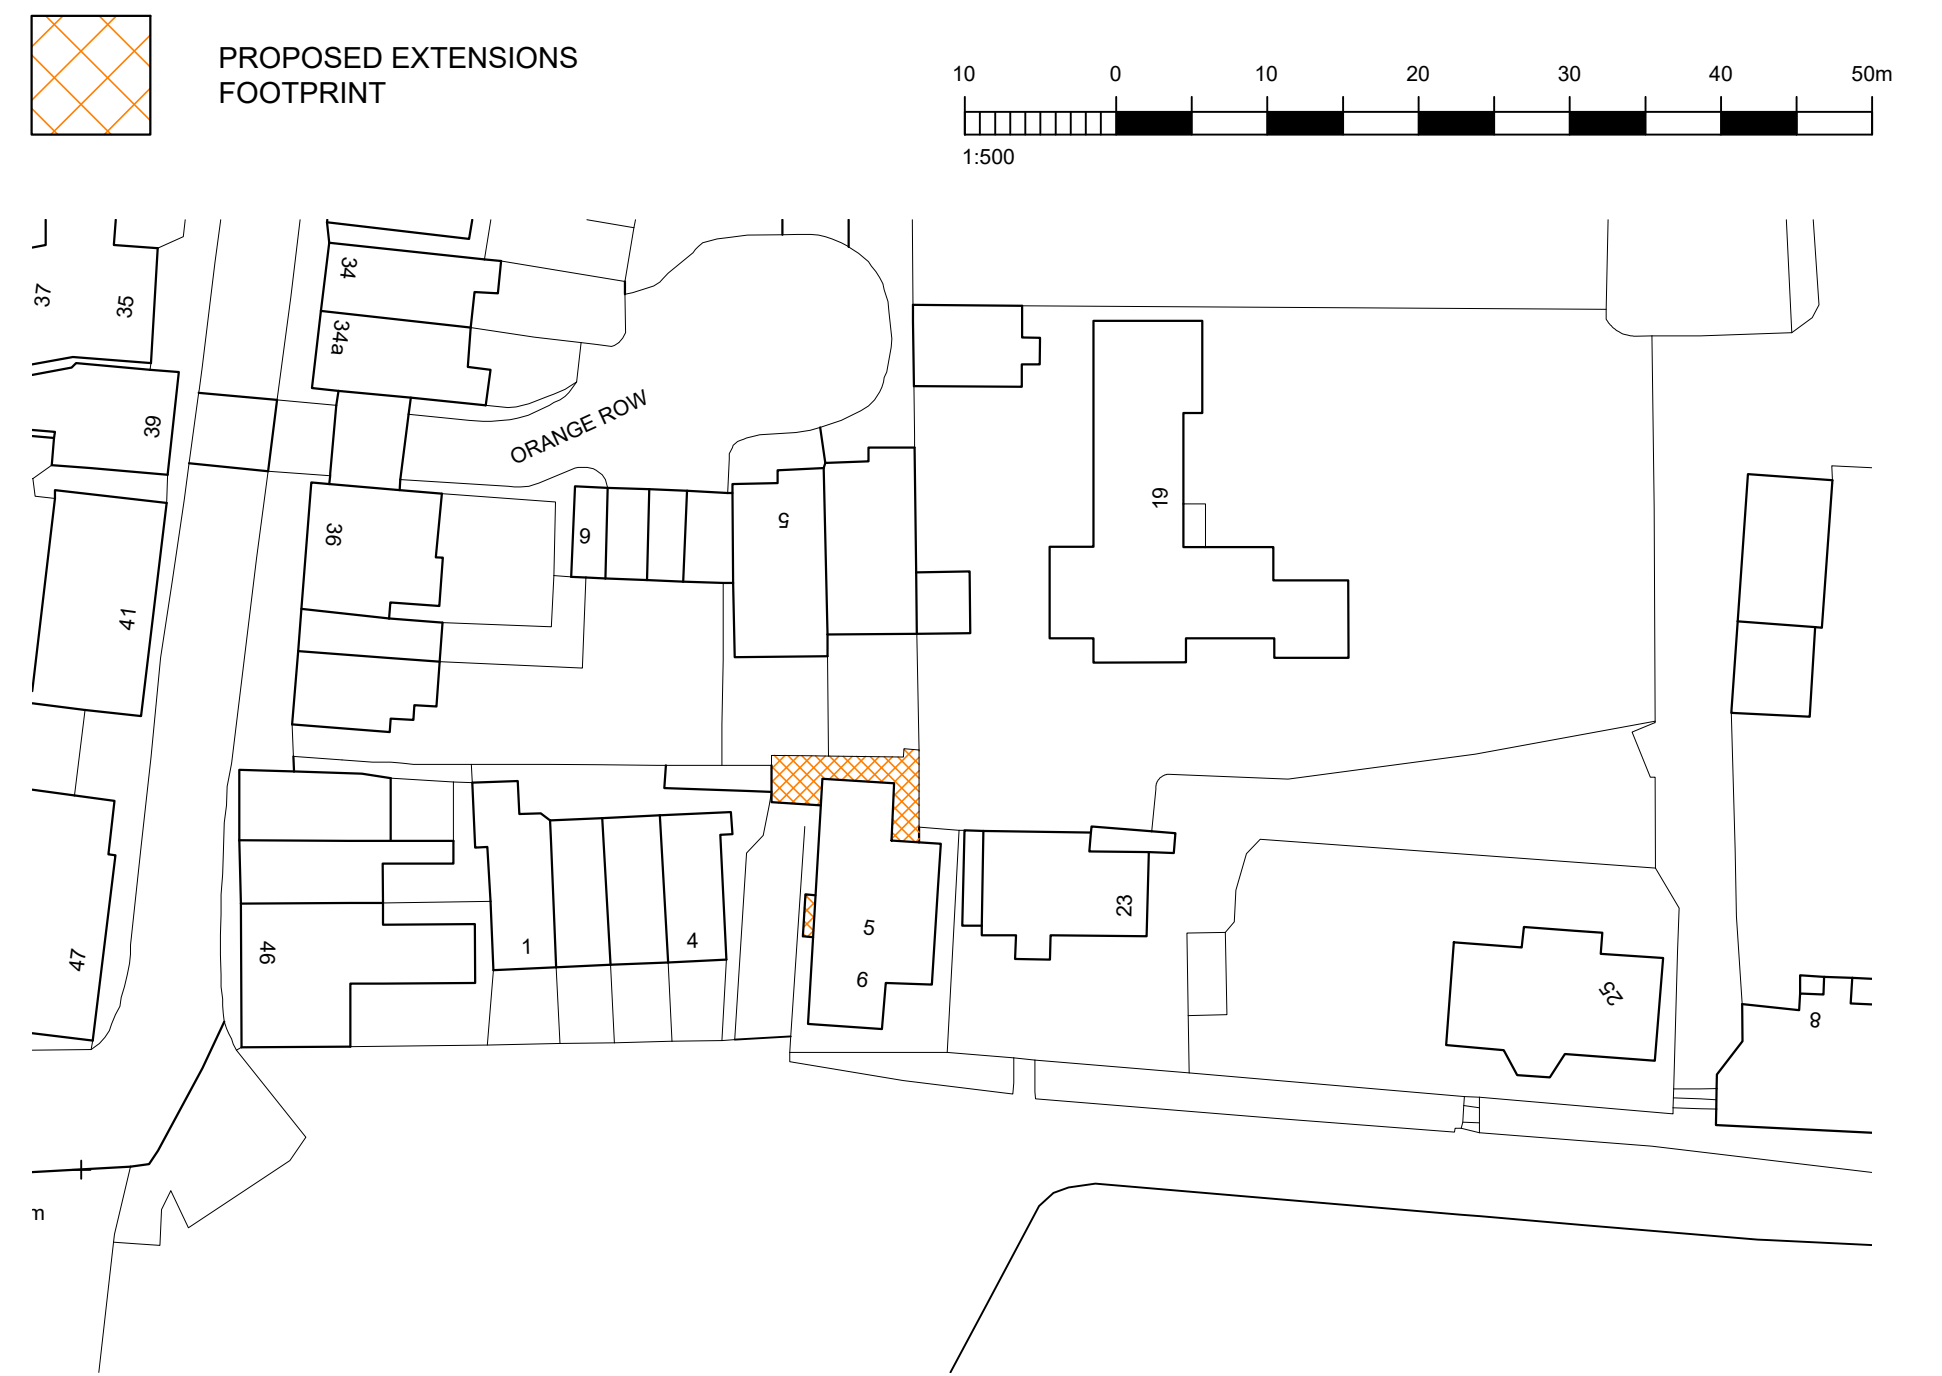


BLOCK PLAN
1:500

Ordnance Survey (c) Crown Copyright 2021. All rights reserved. Licence number 100022432

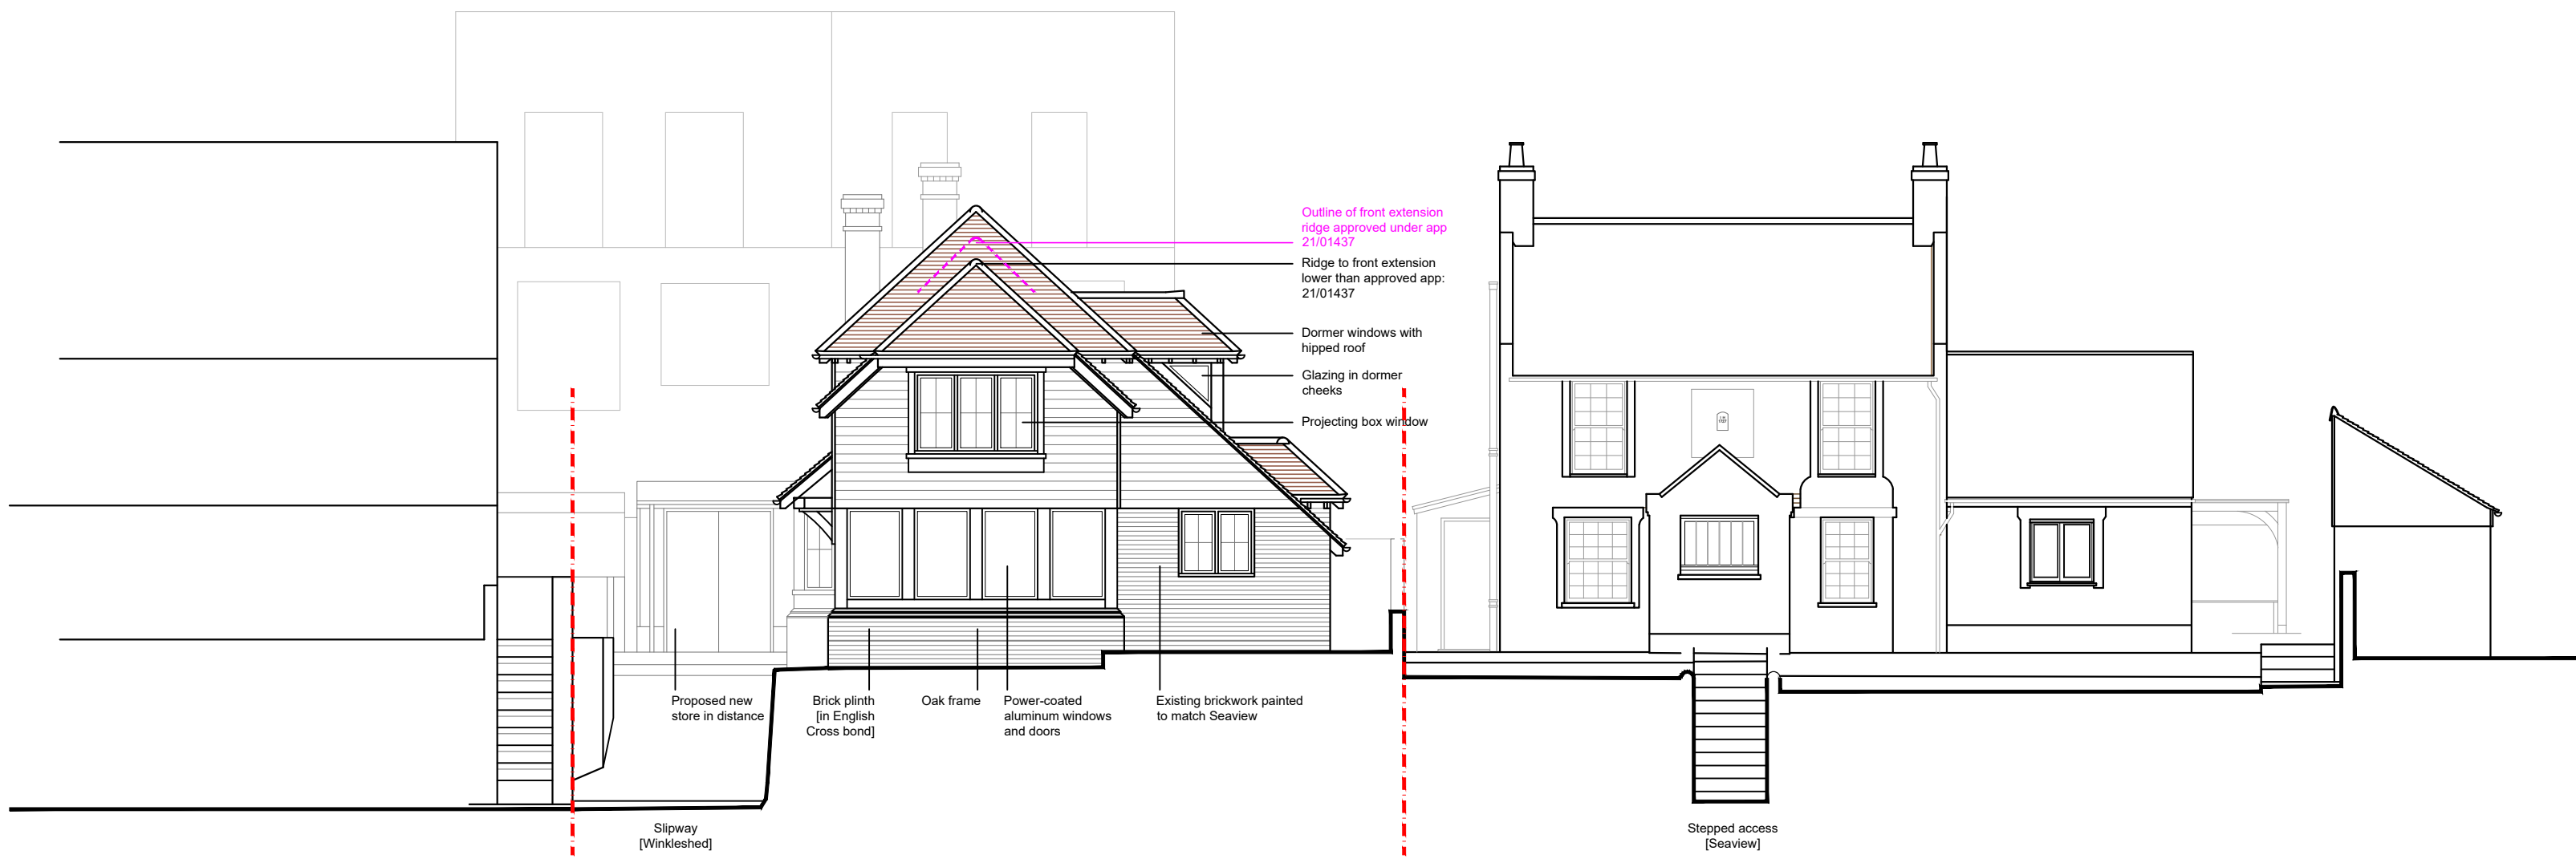


FRONT ELEVATION
[south] 1:100

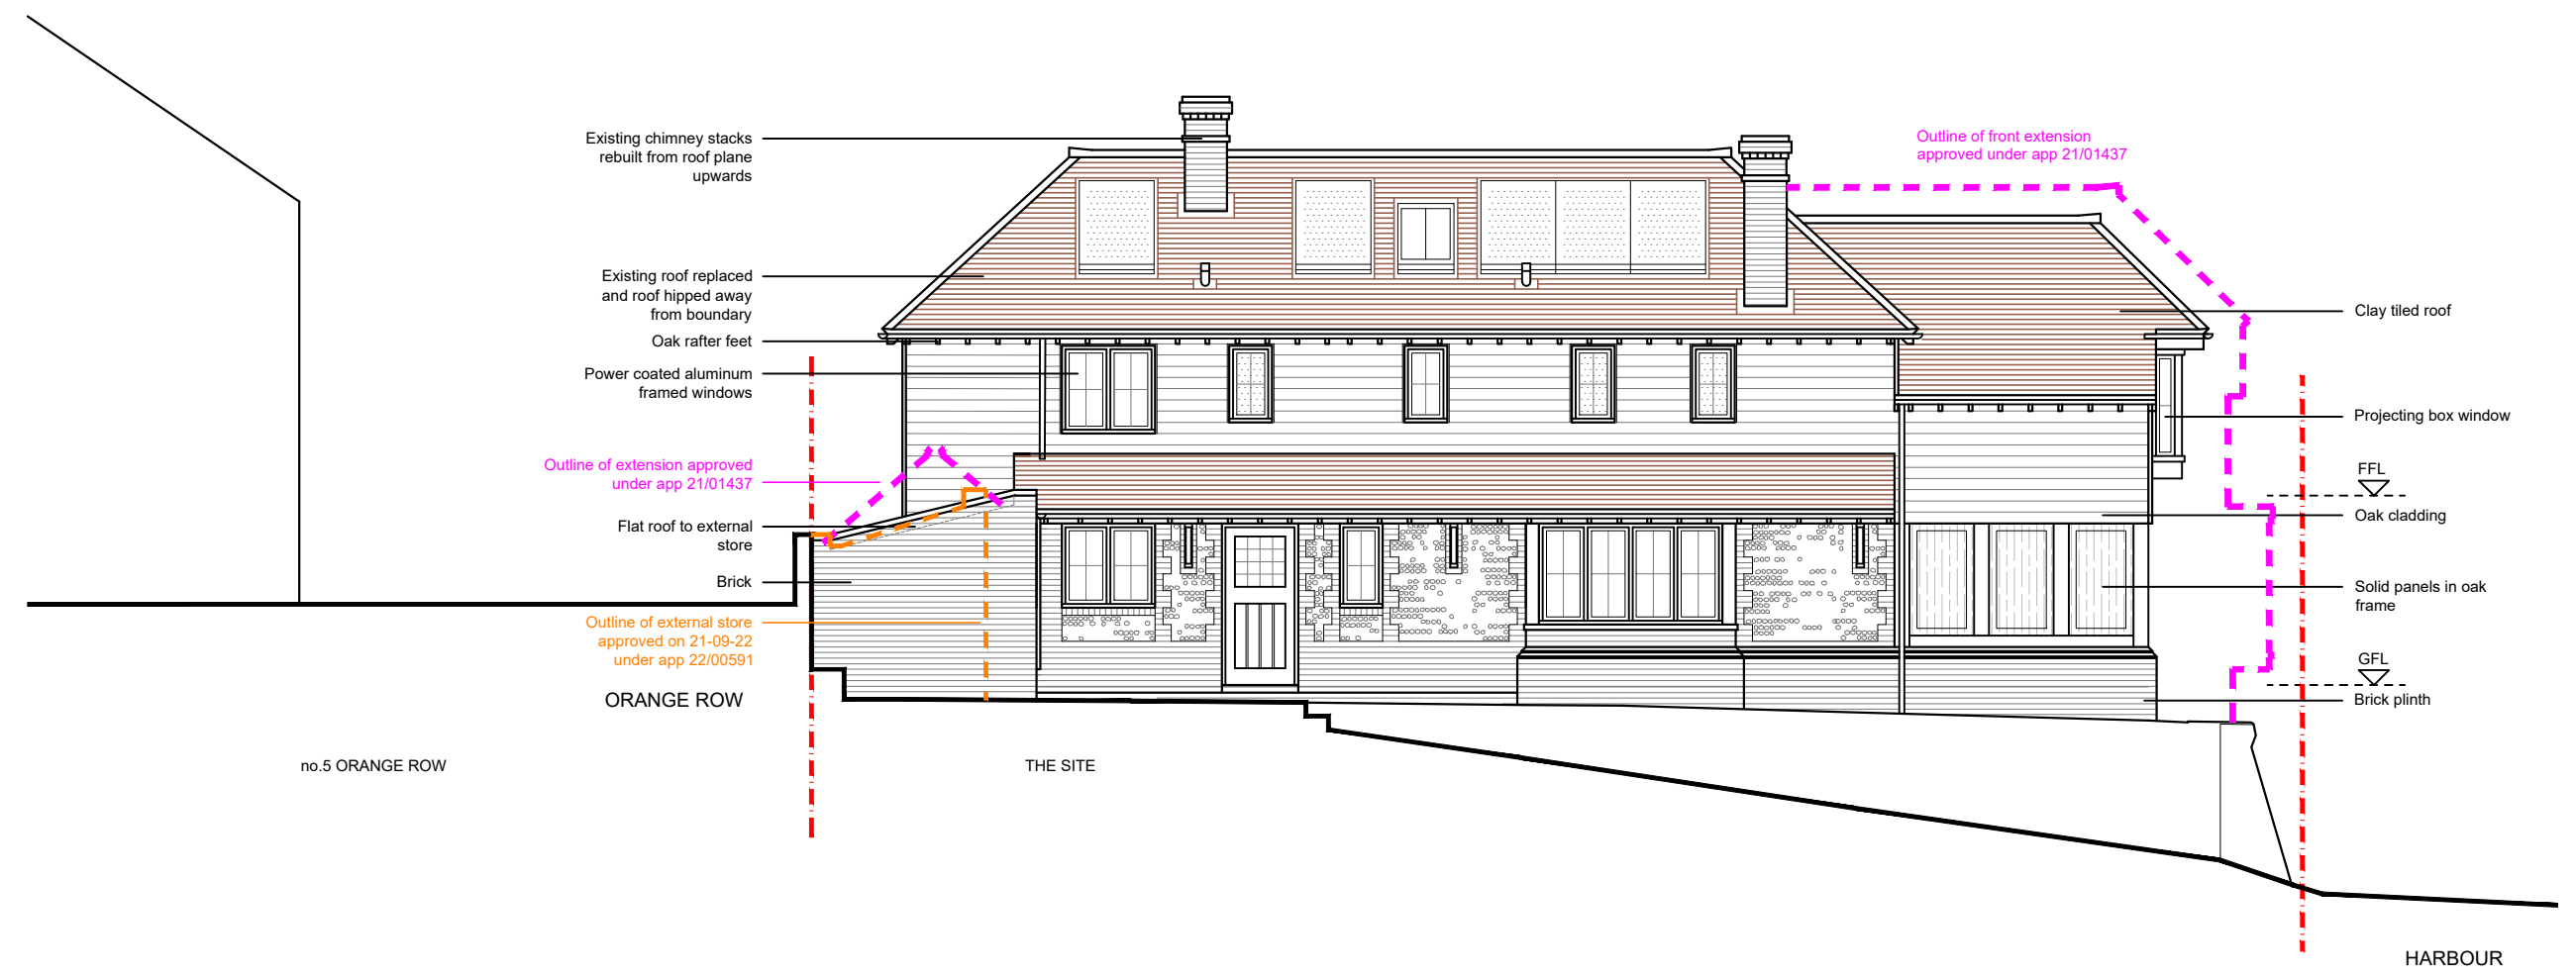


SIDE ELEVATION
[west] 1:100



SIDE ELEVATION
[east] 1:100

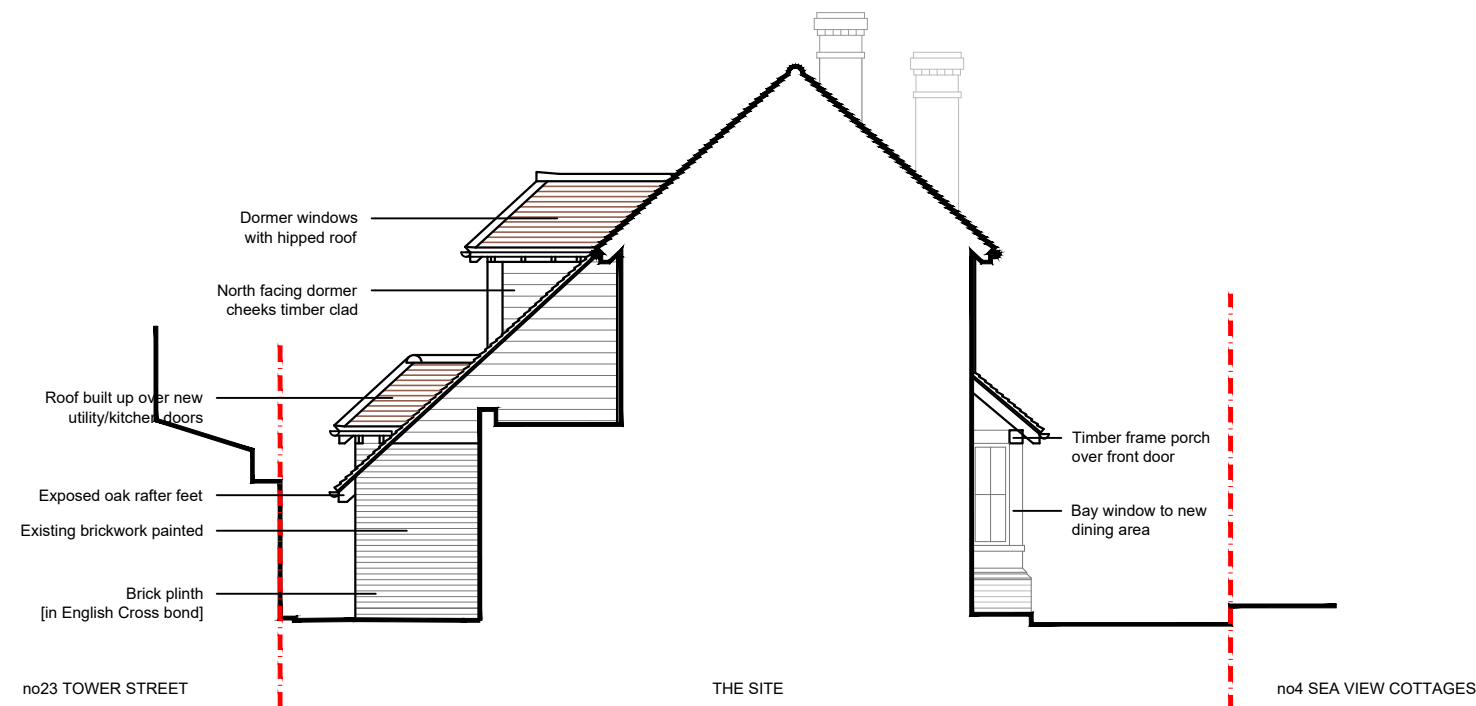

SECTION A
[north] 1:100

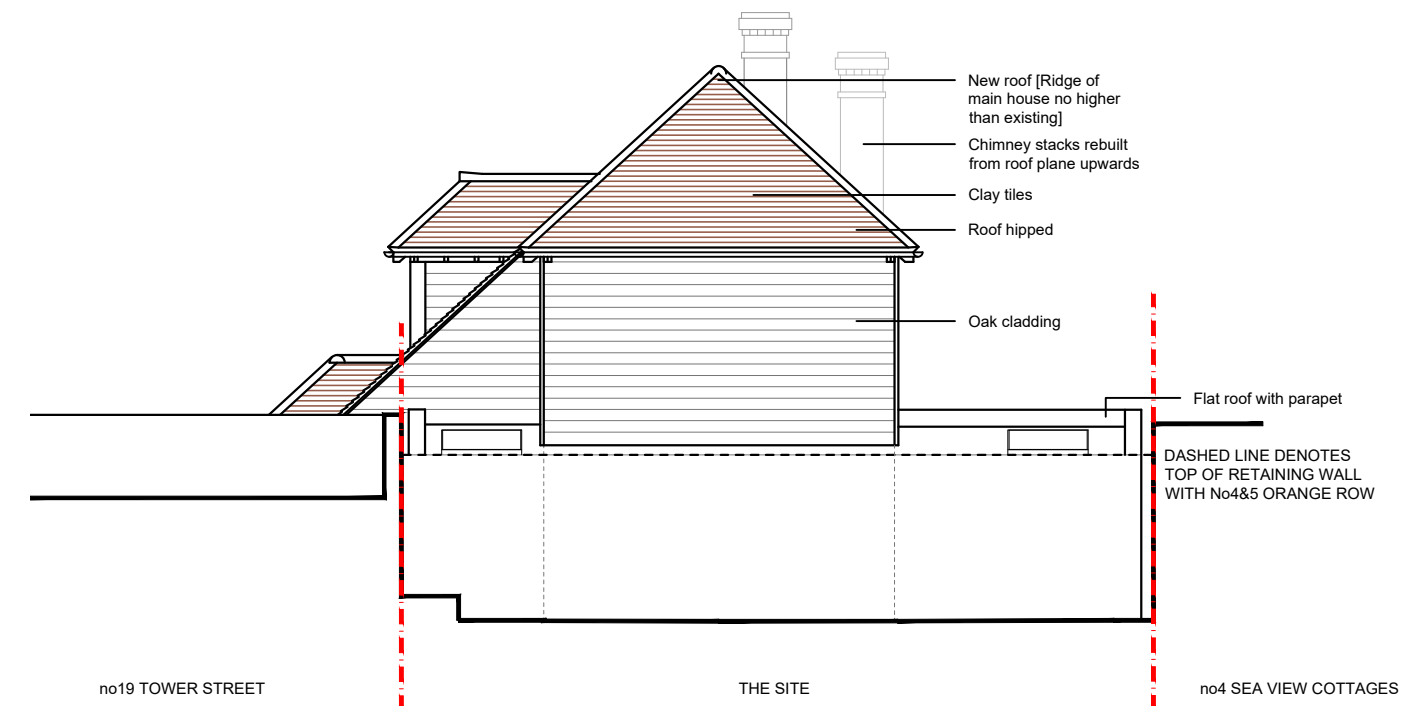

REAR ELEVATION
[north] 1:100

NOTES:

Dimensions to be checked on site before commencing work.
Any discrepancies shall be reported to the architect immediately.

Do not scale from these drawings except for planning purposes.

Use figured dimensions only.

Where applicable this drawing is to be read in conjunction with other consultants' drawings.

All drawings to be read in conjunction with specification and all other drawings including structural engineering and mechanical and electrical drawings / specification

D	18.11.22	Revised external store footprint	TW
C	05.09.22	Revised external store roof & north facing dormer cheeks	TW
B	14.06.22	Revisions to approved app: 21/01437	TW
A	15.03.22	Annotation to drawings	TW
REV	DATE	AMENDMENT	DRAWN

hd
architects

Helyer Davies Architects Ltd
1 The Old Flour Mill,
Emsworth, PO10 7BT
01243 370 715

www.hdarchitects.co.uk mail@hdarchitects.co.uk

PROJECT The Winkleshed 5-6 Sea View Terrace Emsworth, PO10 7EN	SCALE as noted @ A1
---	-------------------------------

DATE	DEC 2021	DRAWN	TW
DRAWING NUMBER		REVISION	
20101-02		D	

