




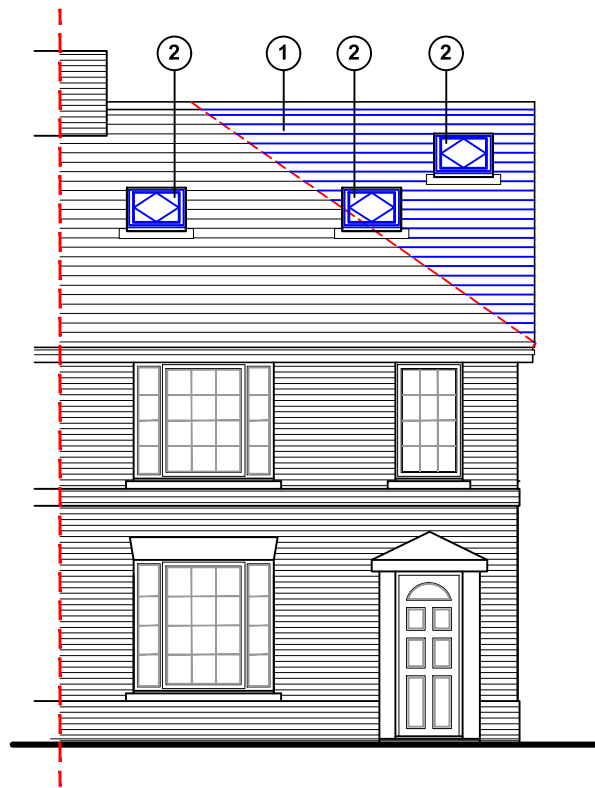


East (front) elevation

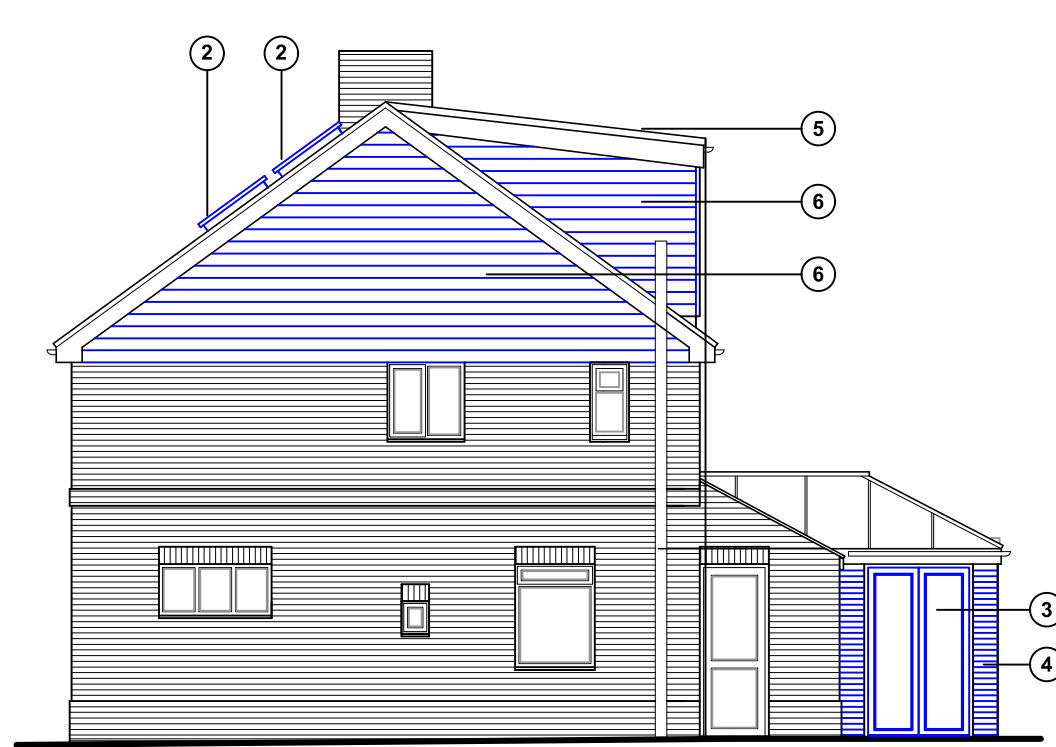


North (side) elevation

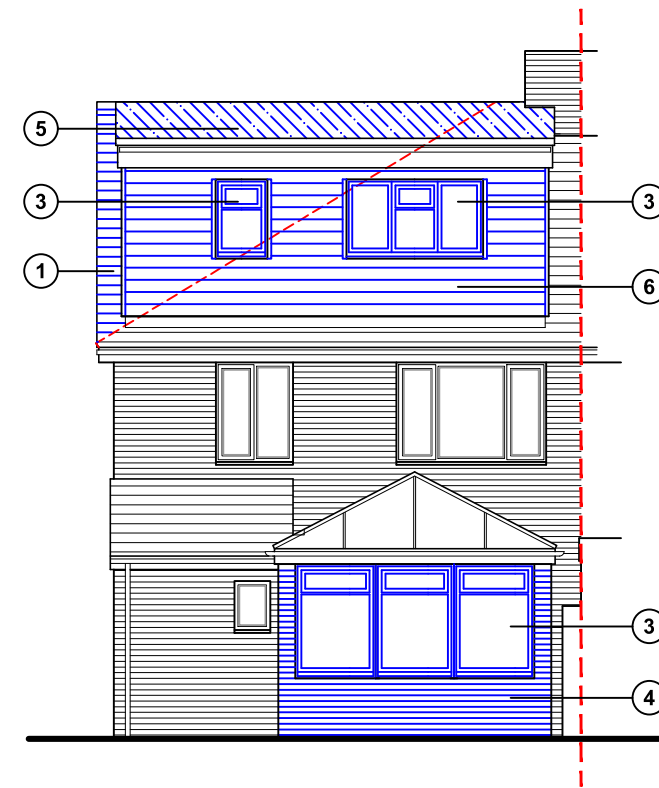


West (side) elevation

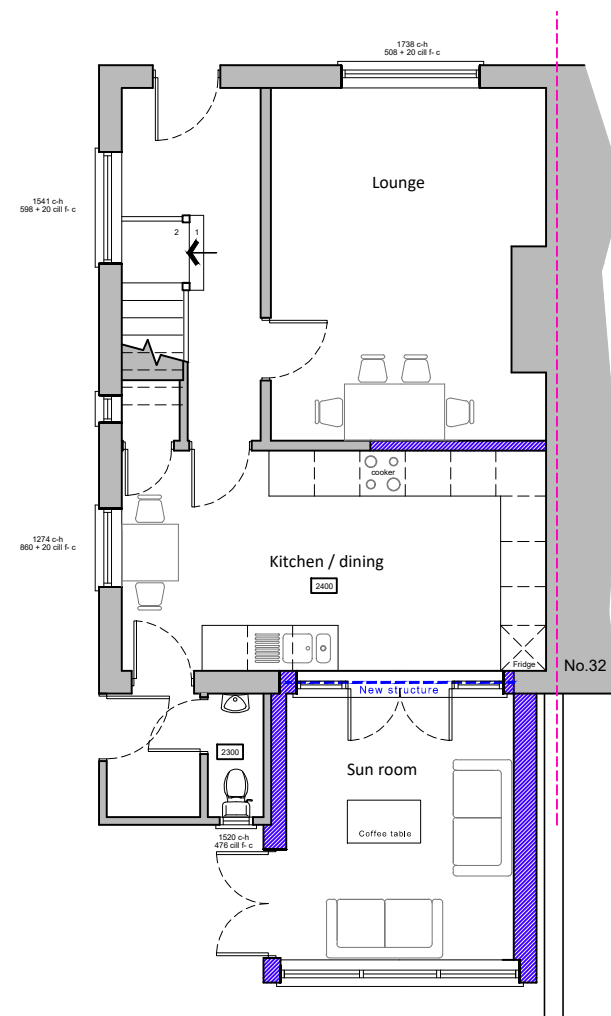

Ground floor plan

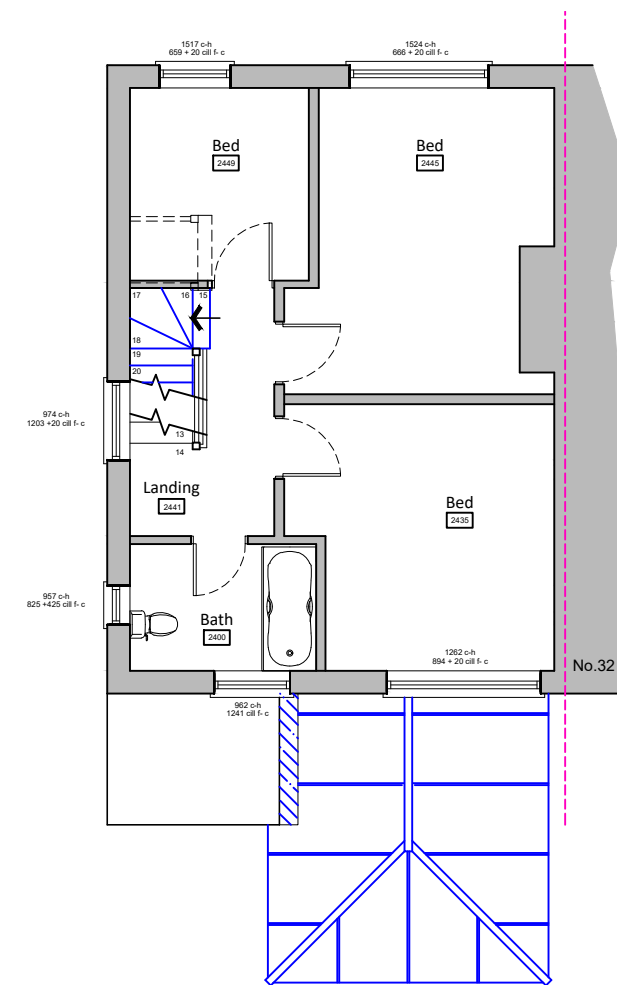

First floor plan

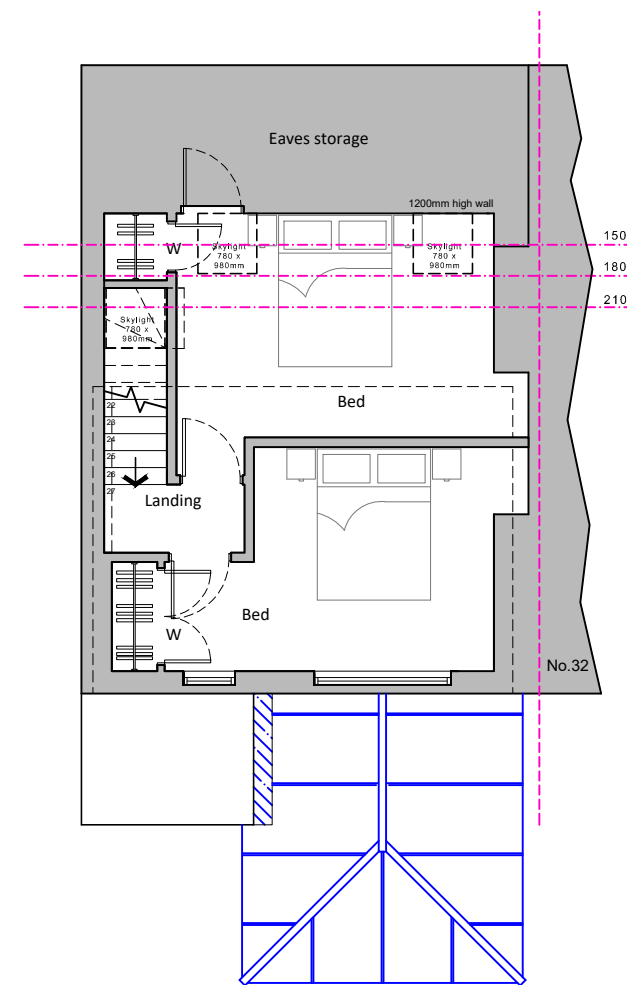

Second floor plan

Proposed schedule of materials:

- ① Roof tiles to match existing
- ② Roof light (Velux or similar product)
- ③ UpVC doors & windows to match existing
- ④ Bricks to match existing
- ⑤ Single ply flat roof
- ⑥ Marley Eternit weatherboard cladding

Existing walls 

Proposed walls 

Proposed structure 

Proposed floor plans & elevations scale 1:100



For MRS COLWELL		Title PROPOSED FLOOR PLANS & ELEVATIONS				Office Tel: 01243 933732		
Project PROPOSED EXTENSION AT 30 WIGAN CLOSE, BEDHAMPTON, PO9 3PP		Date APRIL 2022	Drawn JB	Scale 1:100 @ A3	Checked -	Email: admin@jb-architecturedesign.com	Web: www.jb-architecturedesign.com	
		Job Number PL 593.22	Drawing Number -03	Revision B				