



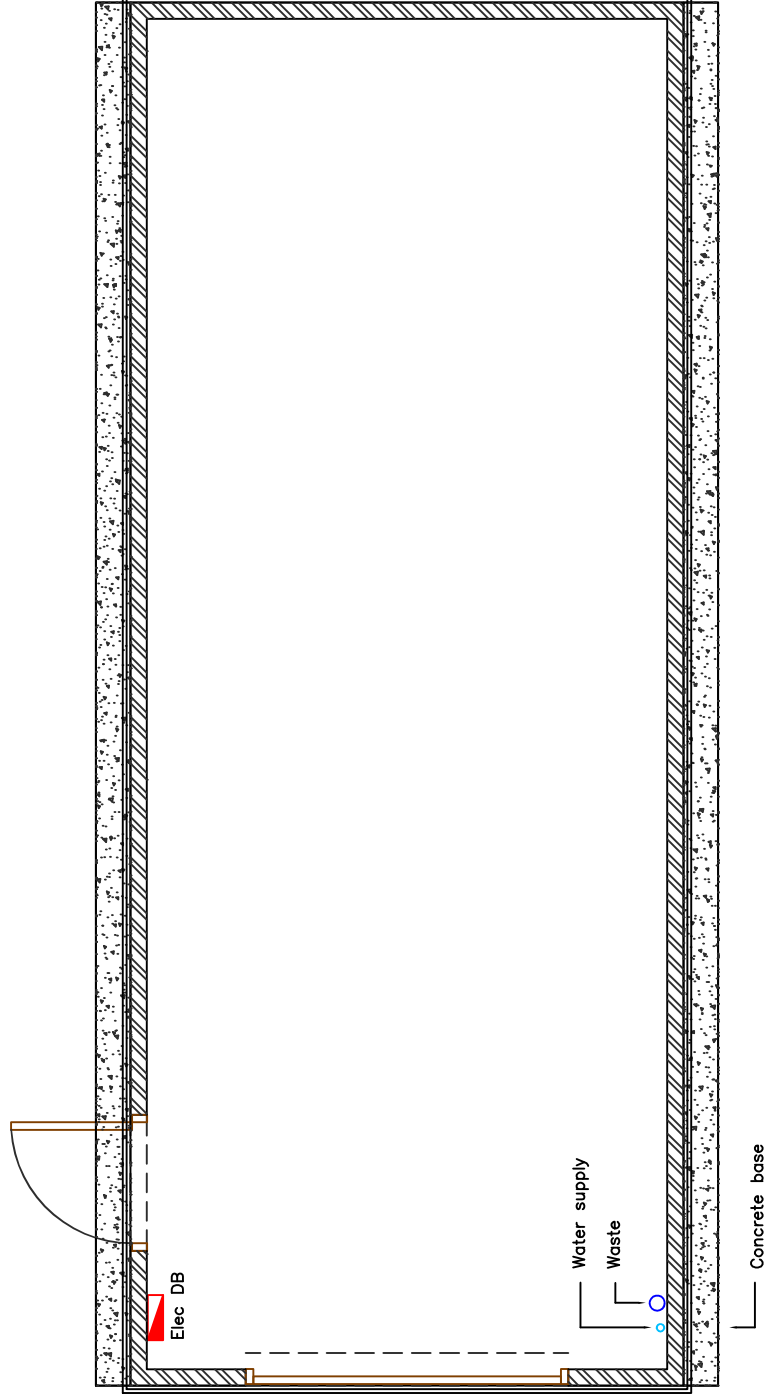

Proposed Floor Plan

 

Copyright is reserved by GBS Designs and is issued on the condition that it is not copied or disclosed by or to any unauthorised persons without prior consent in writing from GBS Designs. All dimensions to be checked on site All structural elements to be specified by a suitably qualified structural engineer.	REV	DESCRIPTION	DRAWN	DATE	Drawing Ref	Drawing Title
	-	Initial design	GBS	04.04.22	35BRNCF 02	35 Barncroft Way Havant Hampshire PO9 3AB
					Scale of A2	
					Scale of A4	
					1:25	
						1:50
						Date
						04 APR 2022
						Drawn by
						GBS