




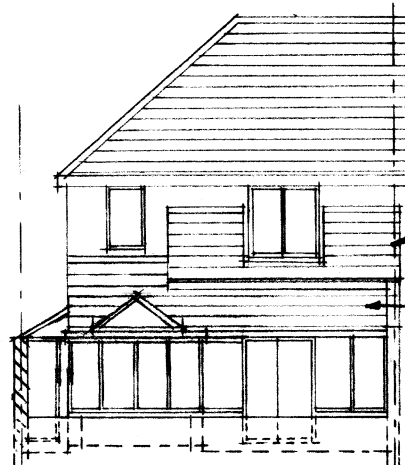


PROPOSED SOUTH ELEVATION

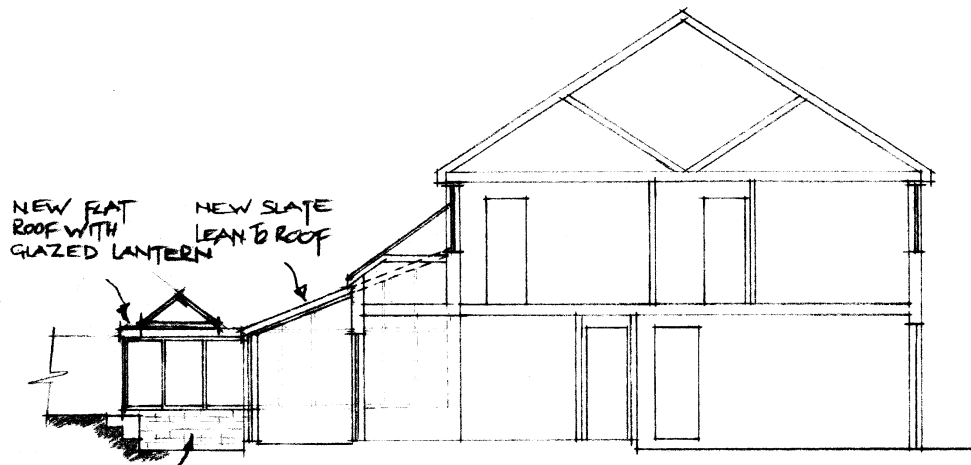

PROPOSED EAST ELEVATION

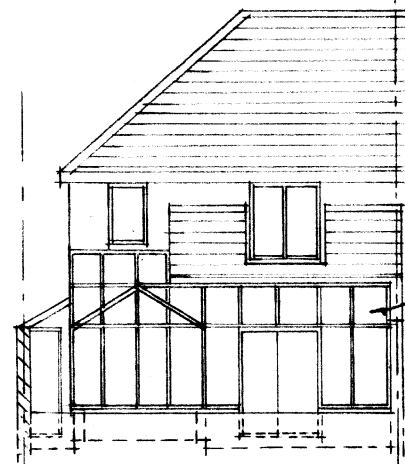

EXISTING SOUTH ELEVATION

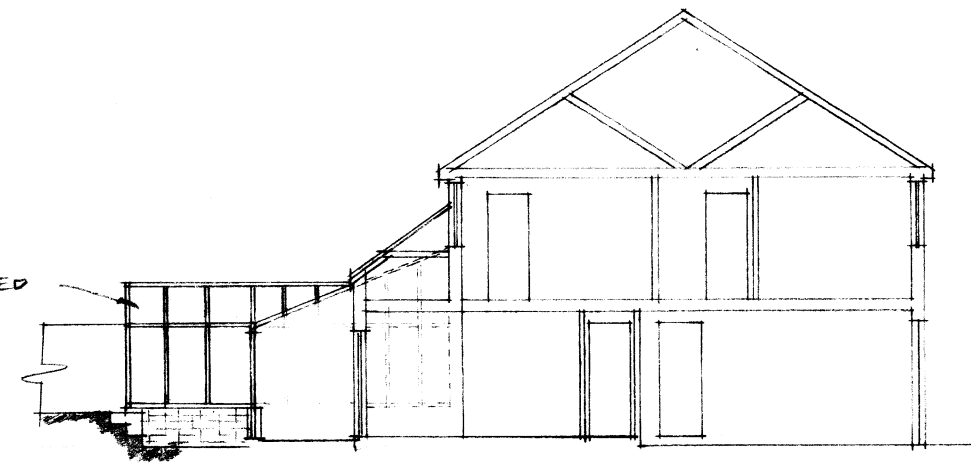

EXISTING EAST ELEVATION

NOTES:
NEW SLATE ROOF TO MATCH EXISTING
ROOFS
EXG. DWARF BRICK WALLS RETAINED
All dimensions must be checked on site and
not scaled from this drawing.

Client MR & MRS MUSCAT
20 NILE STREET, EMSWORTH
Job Title REPLACEMENT
CONSERVATORY

Scale 1:100
AT A3
Drawn by EM
Date MARCH '22

Drawing Title SOUTH & EAST ELEVATIONS
Drg No. 03
Rev A