


NB
(i) FIGURED DIMENSIONS MUST BE TAKEN IN
PRESENCE TO CALLED DIMENSIONS AND SITE
DIMENSIONS ARE TO BE CHECKED BEFORE WORK
IS PUT IN HAND.

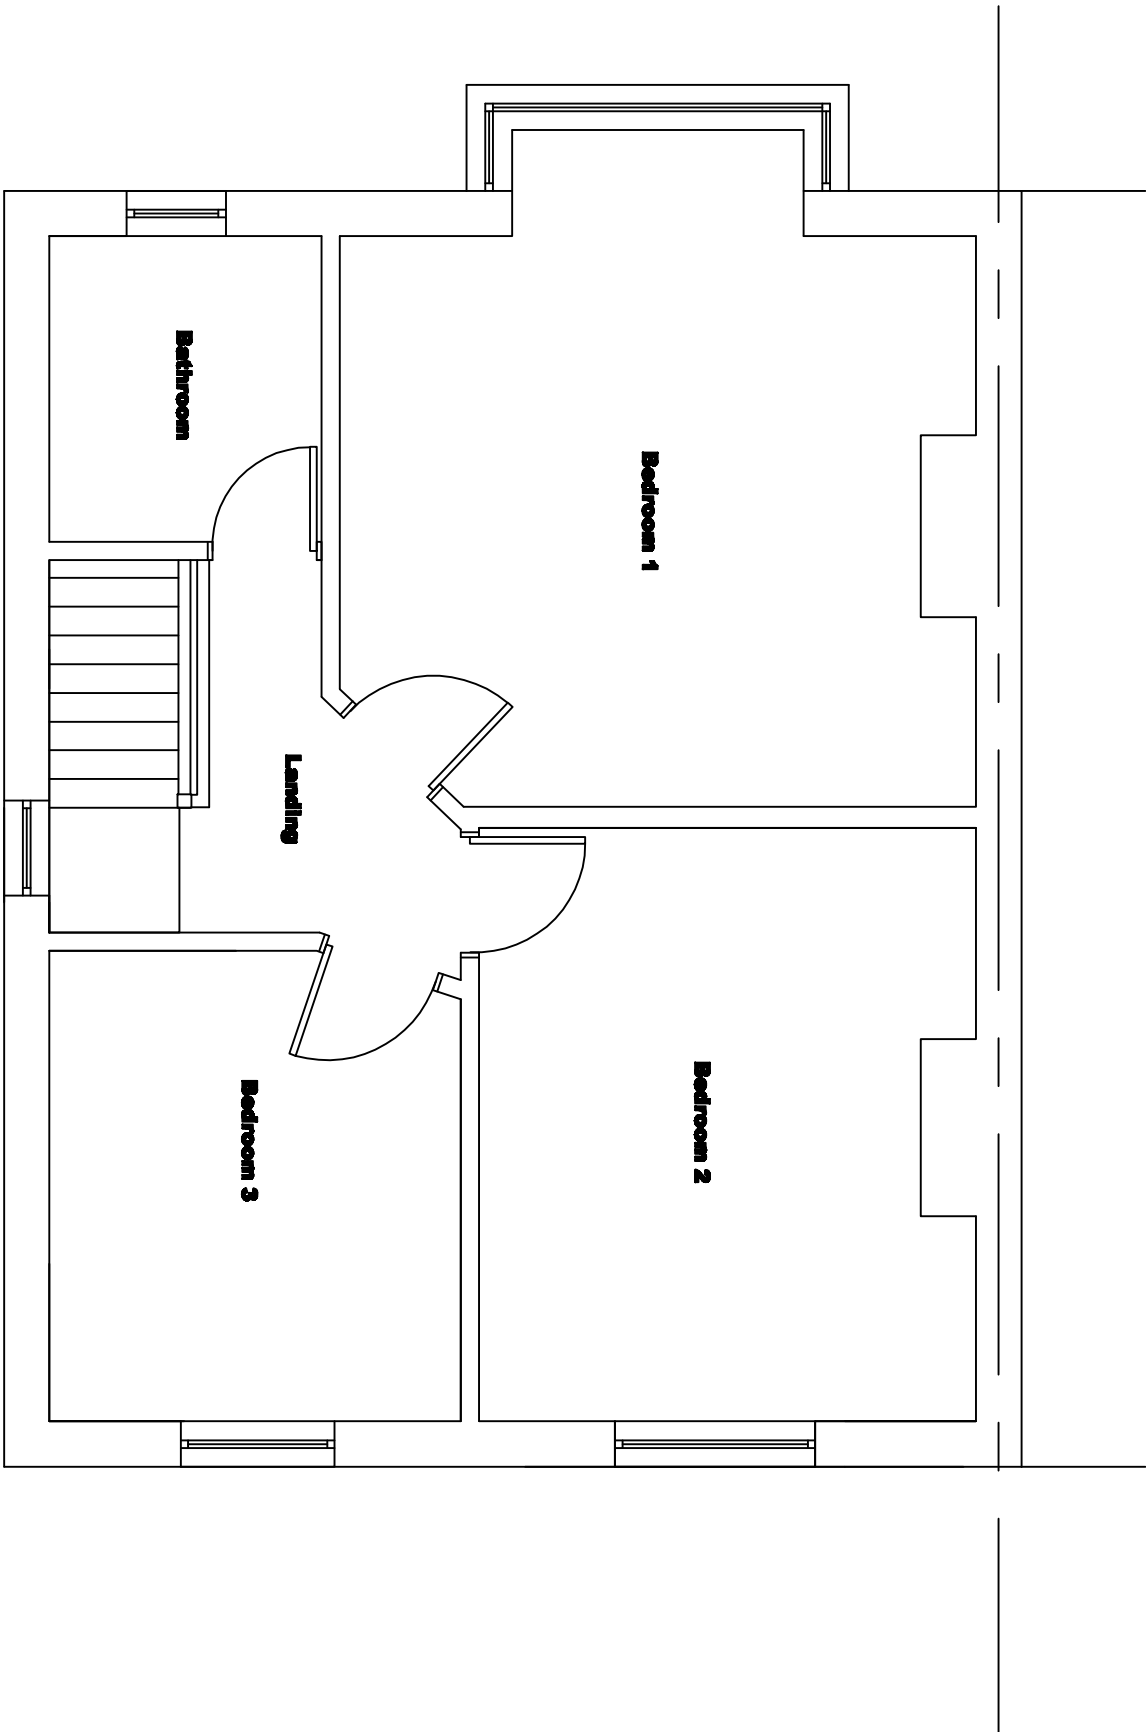

Scale 1:50 @ A3

68 London Road
Witley
Waterlooville
PO7 5AG

Rev: Description: Date: Chd by:		

Title: Proposed First Floor Plan		
Scale: 1:50 @ A3		
Date: 22.12.22	Dwg No: 401	Rev: