


NB
(i) FIGURED DIMENSIONS MUST BE TAKEN IN
PRESENCE TO CALLED DIMENSIONS AND SITE
DIMENSIONS ARE TO BE CHECKED BEFORE WORK
IS PUT IN HAND.

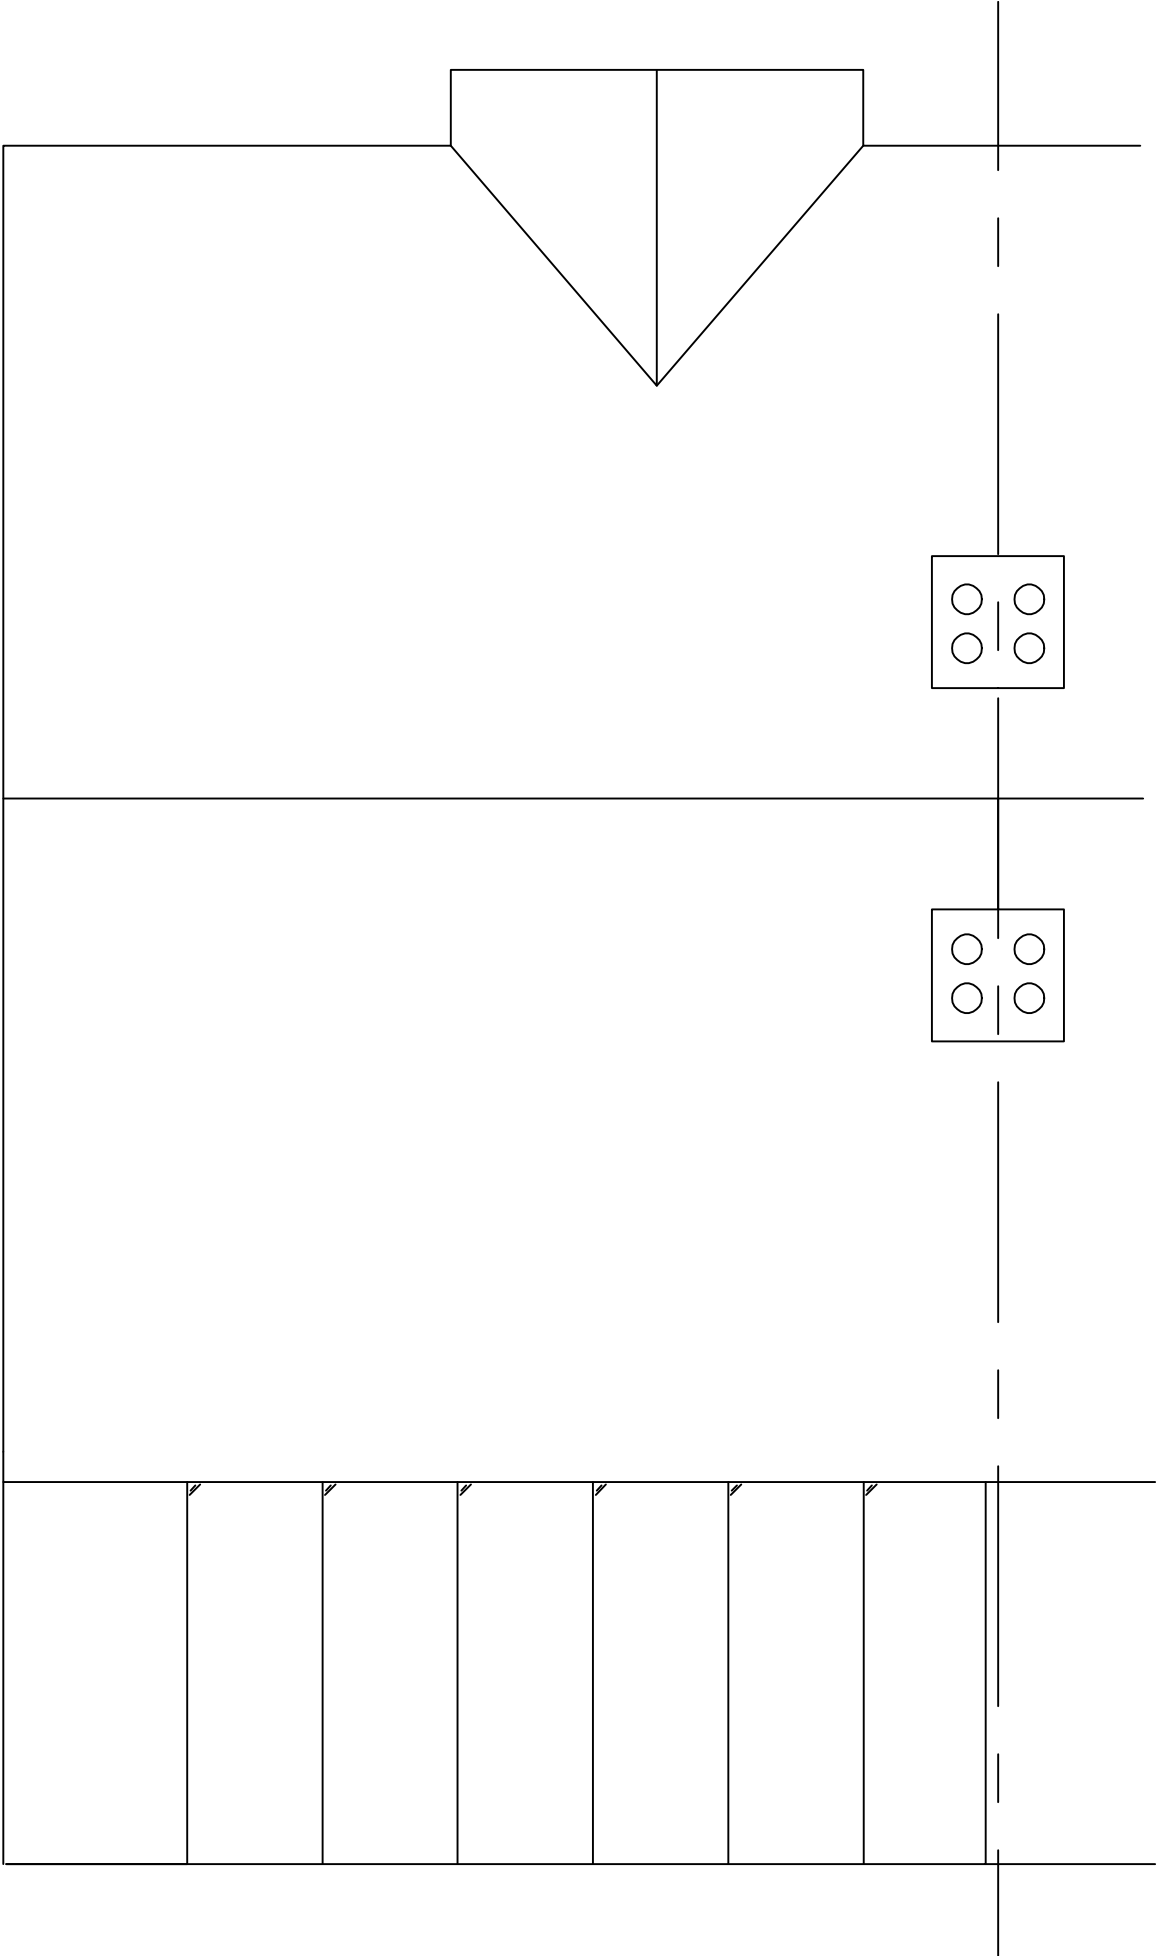

Scale 1:50 @ A3



88 London Road
Widley
Waterhouseville
PO7 5AG

Project:-		
Rev:-	Description:-	Date:-
		Chd by:-

Title:-		
Existing Roof Plan		
Scale:-		
1:50 @ A3		
Date:-	Dwg No:-	Rev:-
22.12.22	302	