



THAT LEVEL
OBSURE & FIXED TO STAIRS
THAT LEVEL

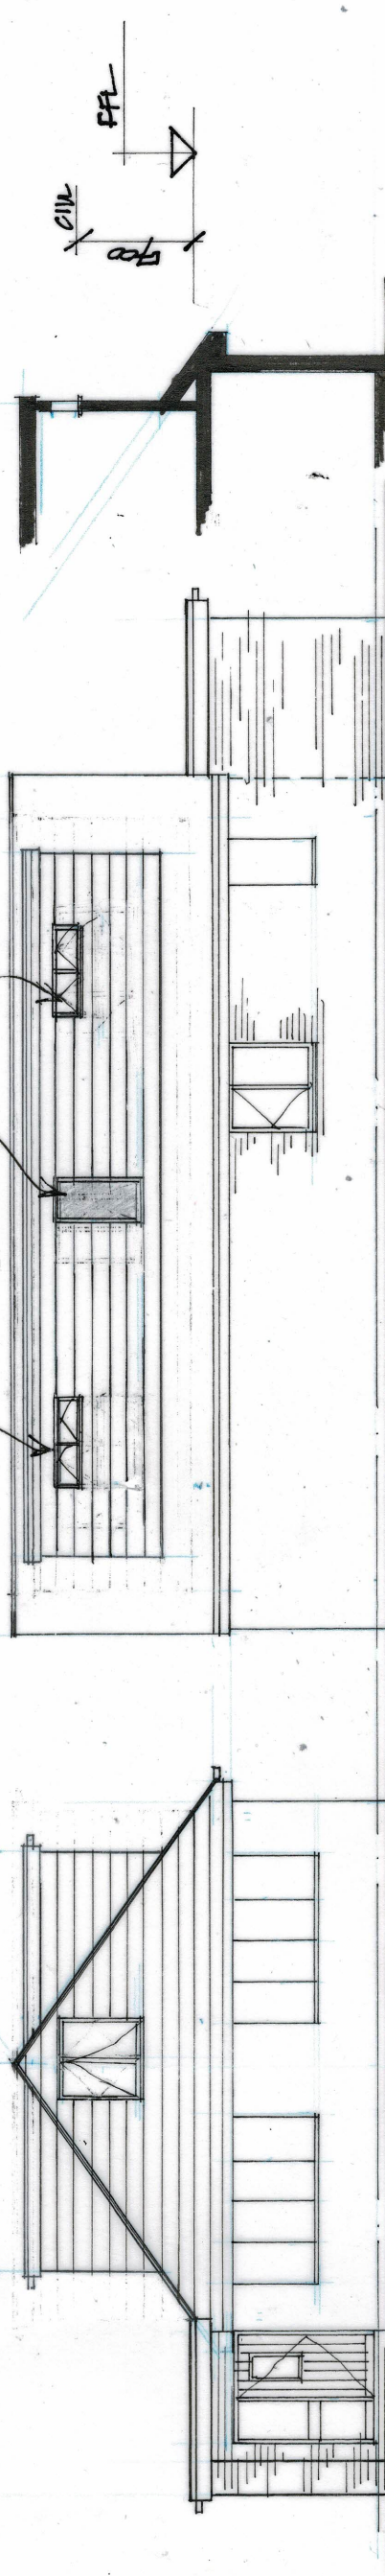

FRONT

SIDE

OBSURE & FIXED TO STAIRS
OPENED TO EARTH

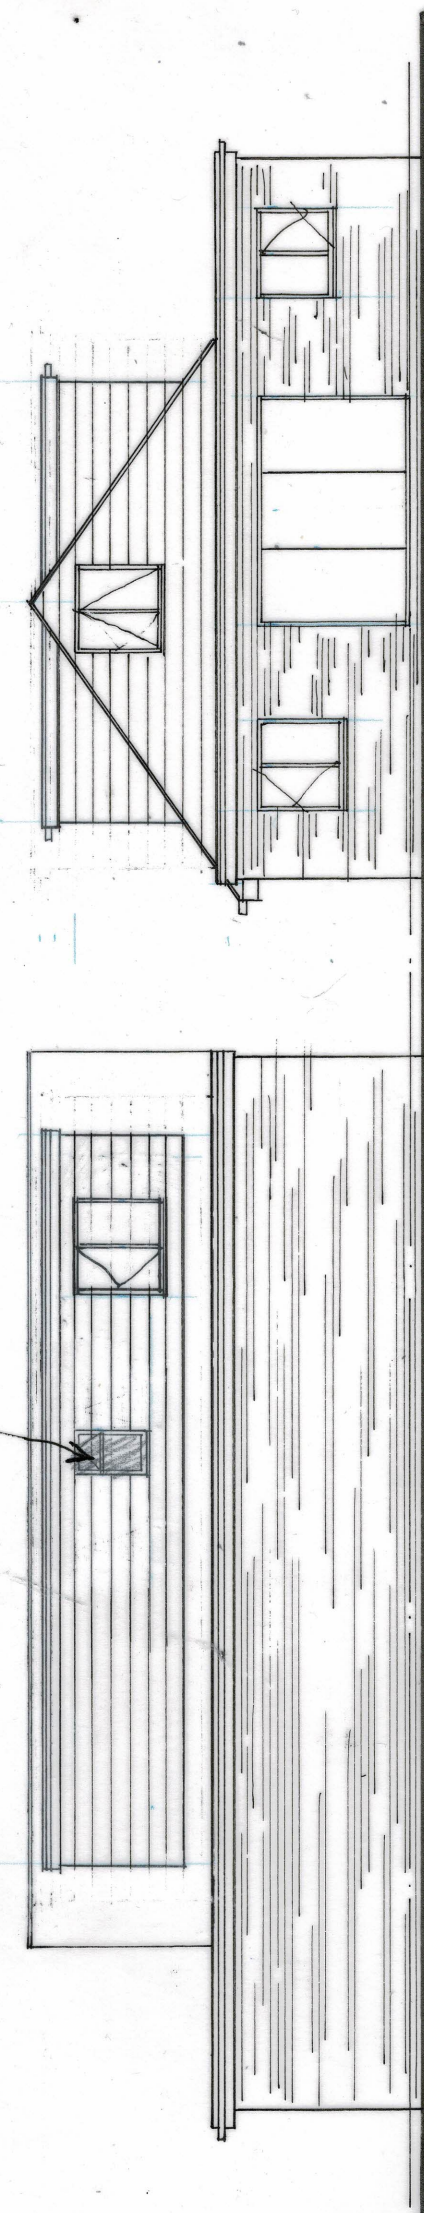

SIDE

REAR

C	07/24	SECTIONAL FLOOR PLAN	07/24
B	07/24	CONVERSION TO WINDOWS	07/24
A	07/24	REVISIONS TO DRAWING	07/24
Derek Treagus Associates ARCHITECTURAL SERVICES Tel: 07956 624094 Email: derek.treagus@gmail.com			
Project		SIDE/REAR EXTENSION & LOFT CONVERSION AT 50 ANDREW CRESCENT, WATERLOOVILLE, HAMPSHIRE.	
Client		Mr K Razzell	
Subject		Planning Drawing Proposed Elevations	
Date:	June 2024	Scale: 1:100	
Rev:	~~07/24~~ C	Drg. No. 24/390/03	
• Copyright reserved. • All dimensions are to be site confirmed and should not be scaled unless for Planning purposes. • Verify all queries with the office.			