



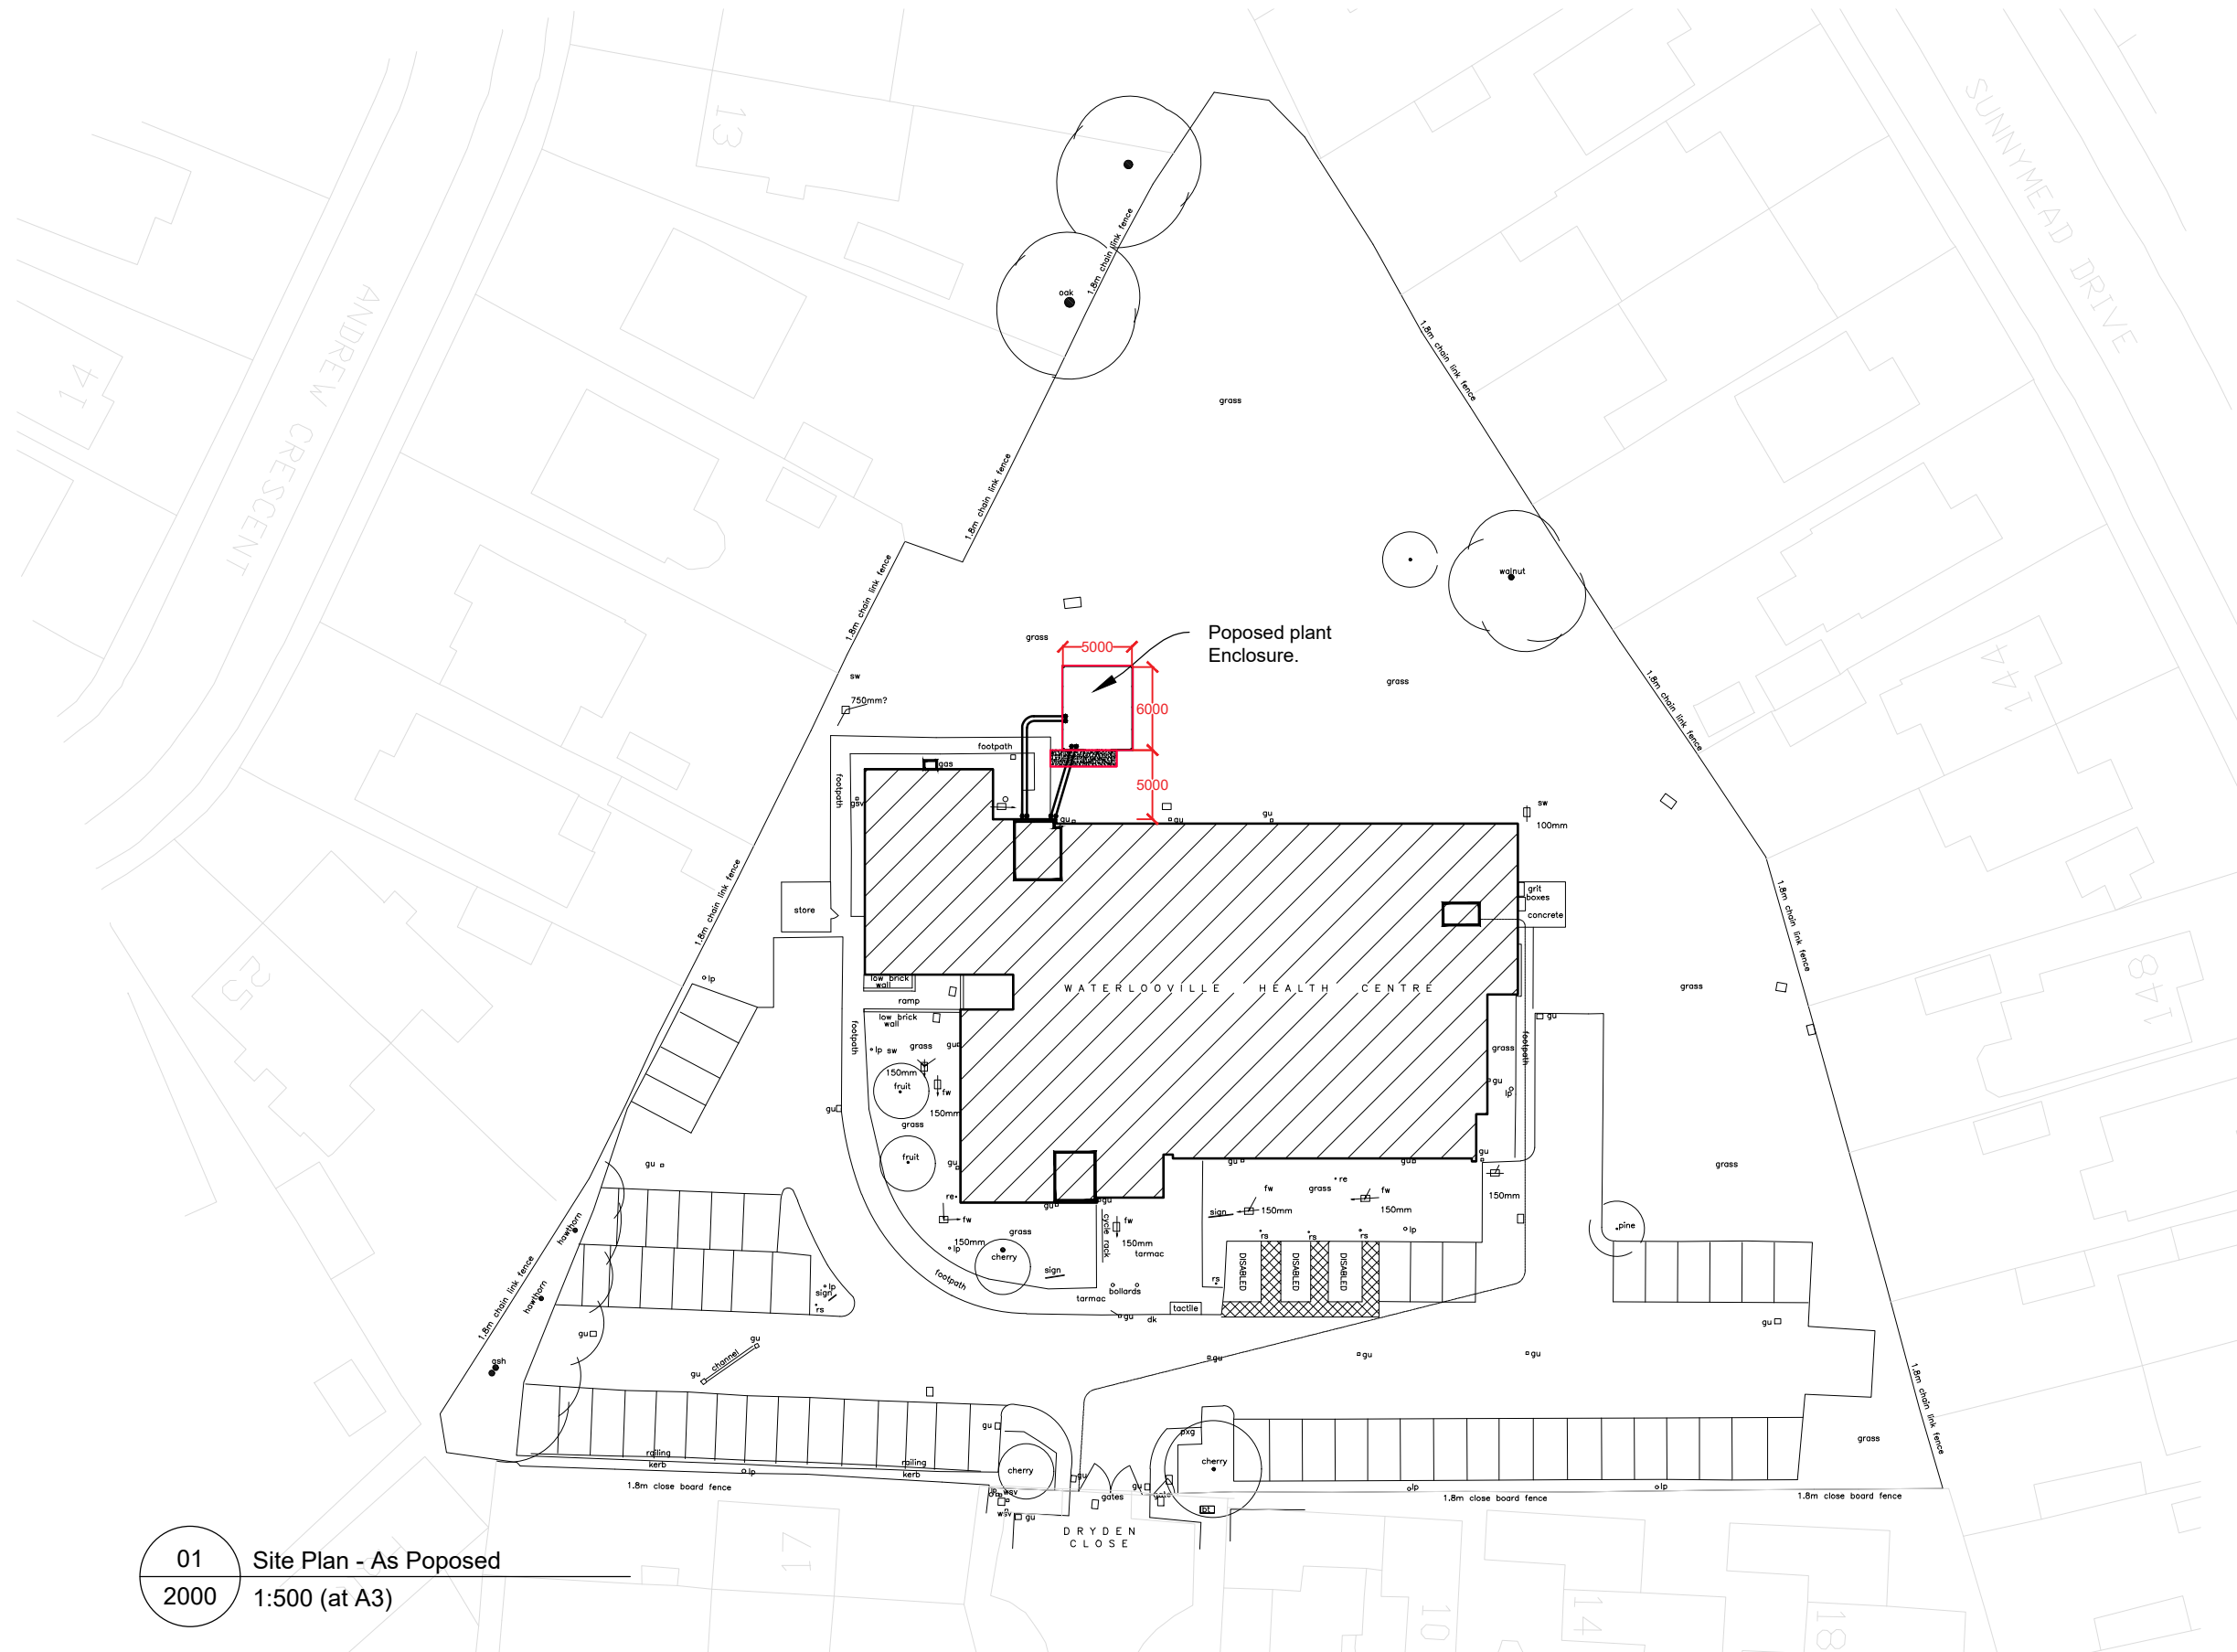

01 Site Plan - As Poposed
2000 1:500 (at A3)

 

Project: Erection of a Acoustic Enclosure at Waterlooille Health Centre, Dryden Close, Waterlooille, PO7 6AL		
Drawing Title: Proposed Site Plan		
Drawing Number: 3000	Date: 22/04/22	Revision: A
Scale: (at A3) 1:500		Status: Planning Permission
Client: NHS Property Services		