




1 East Elevation
1 : 100



2 North Elevation
1 : 100



3 South Elevation
1 : 100

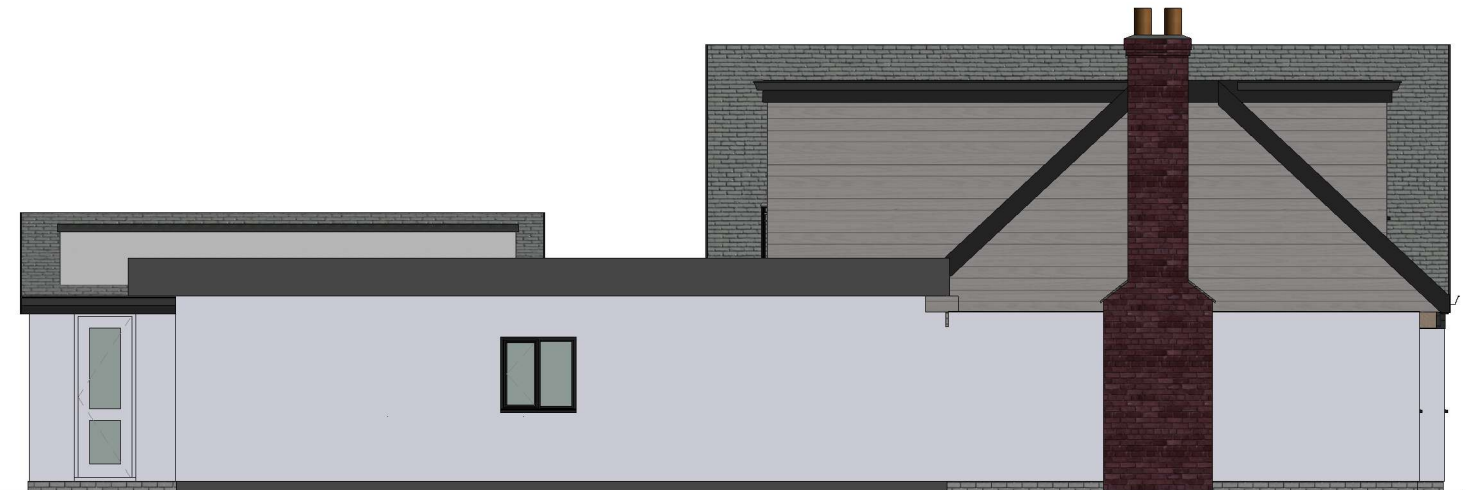

4 West Elevation
1 : 100

**IJ Murray
Associates Ltd**



CIAT
REGISTERED PRACTICE

www.ijma.co.uk

I J Murray Associates
Ltd
200 Seafront
Hayling Island
Hampshire
PO11 9HR
Phone 07779 246915

These drawings are for planning and building regulation
purposes only and are not for construction. All dimensions
should be checked on site before work commences

These drawings are the
property of IJ Murray
Associates Ltd and should
not be reproduced or used
in any way without the
permission of a Director of
IJ Murray Associates Ltd

Mr & Mrs Carter

4 Lime Grove HI V10

Proposed Elevations

Project number	Project Number	A108
Date	Issue Date	
Drawn by	Author	
Checked by	Checker	Scale
		1 : 100