
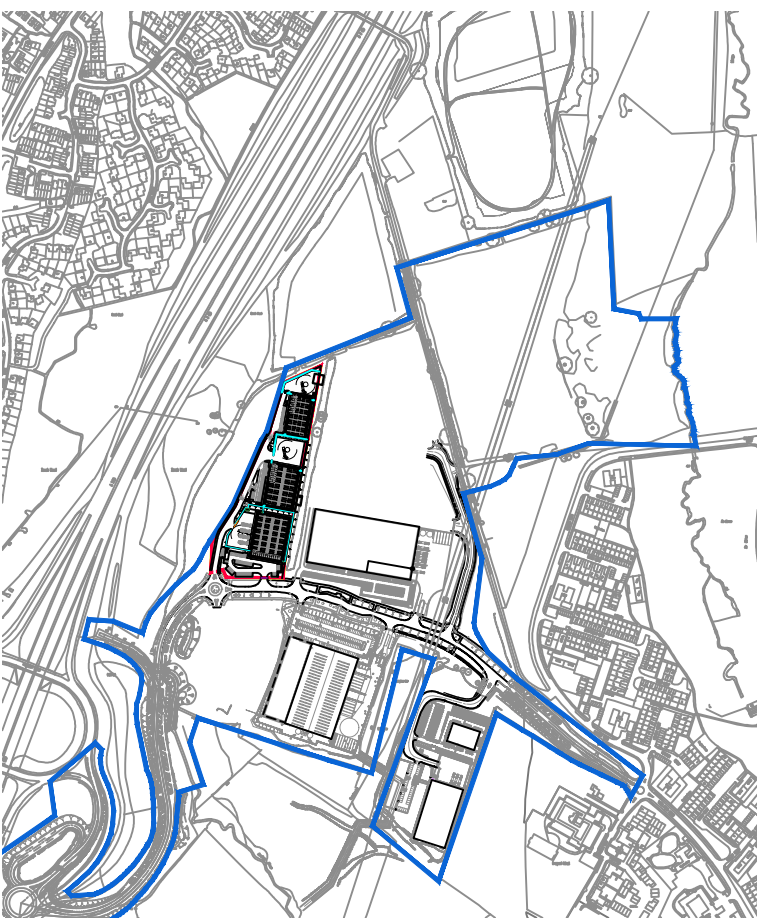


- Dimensions are in millimeters, unless stated otherwise.
- Scaling of this drawing is not recommended.
- It is the recipient's responsibility to print this document to the correct scale.
- All relevant drawings and specifications should be read in conjunction with this drawing.

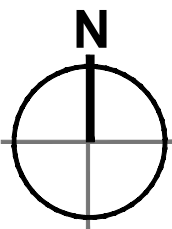

Key Plan_1:10,000 @ A1

Key;


- Site Boundary
[80.71 Acres / 32.66 Hectares]
- Plot 5 Boundary
[4.85 Acres / 1.96 Hectares]
- Proposed 2.4m High Paladin Security Fence
- Personnel Gate fitted into 2.4m High Paladin Security Fence
- Proposed Security Sliding Gate
- Swing Arm Height Restrictor
- Timber Hit & Miss Fence to Bin Store

E	RAMP LOCATION AND EASTERN BOUNDARY AMENDED	DS	MDS	13.04.22
D	SUBSTATION PARKING SHOWN	DS	MDS	22.12.21
C	UNIT 500 CAR PARK AMENDED	DS	MDS	21.10.21
B	STAGE 3 ISSUE	AT	MDS	07.10.21
A	DRAFT STAGE 3 ISSUE	AT	MDS	01.10.21
rev	amendments	by	ckd	date

DUNSBUY PARK, MASTERPLAN,
PORTSMOUTH
UNIT 500, SITE SECURITY PLAN



RIBA PoW Stage:	3 - Spatial Coordination
Document Suitability:	S1
Drawn / Checked:	AT / MDS
Date:	01.10.2021
Scale:	1:250 @ A1
UMC Project Number:	20179
Document Reference:	Drawing no: Revision:
DP - UMC - 500 - XX - DR - A	1052 E

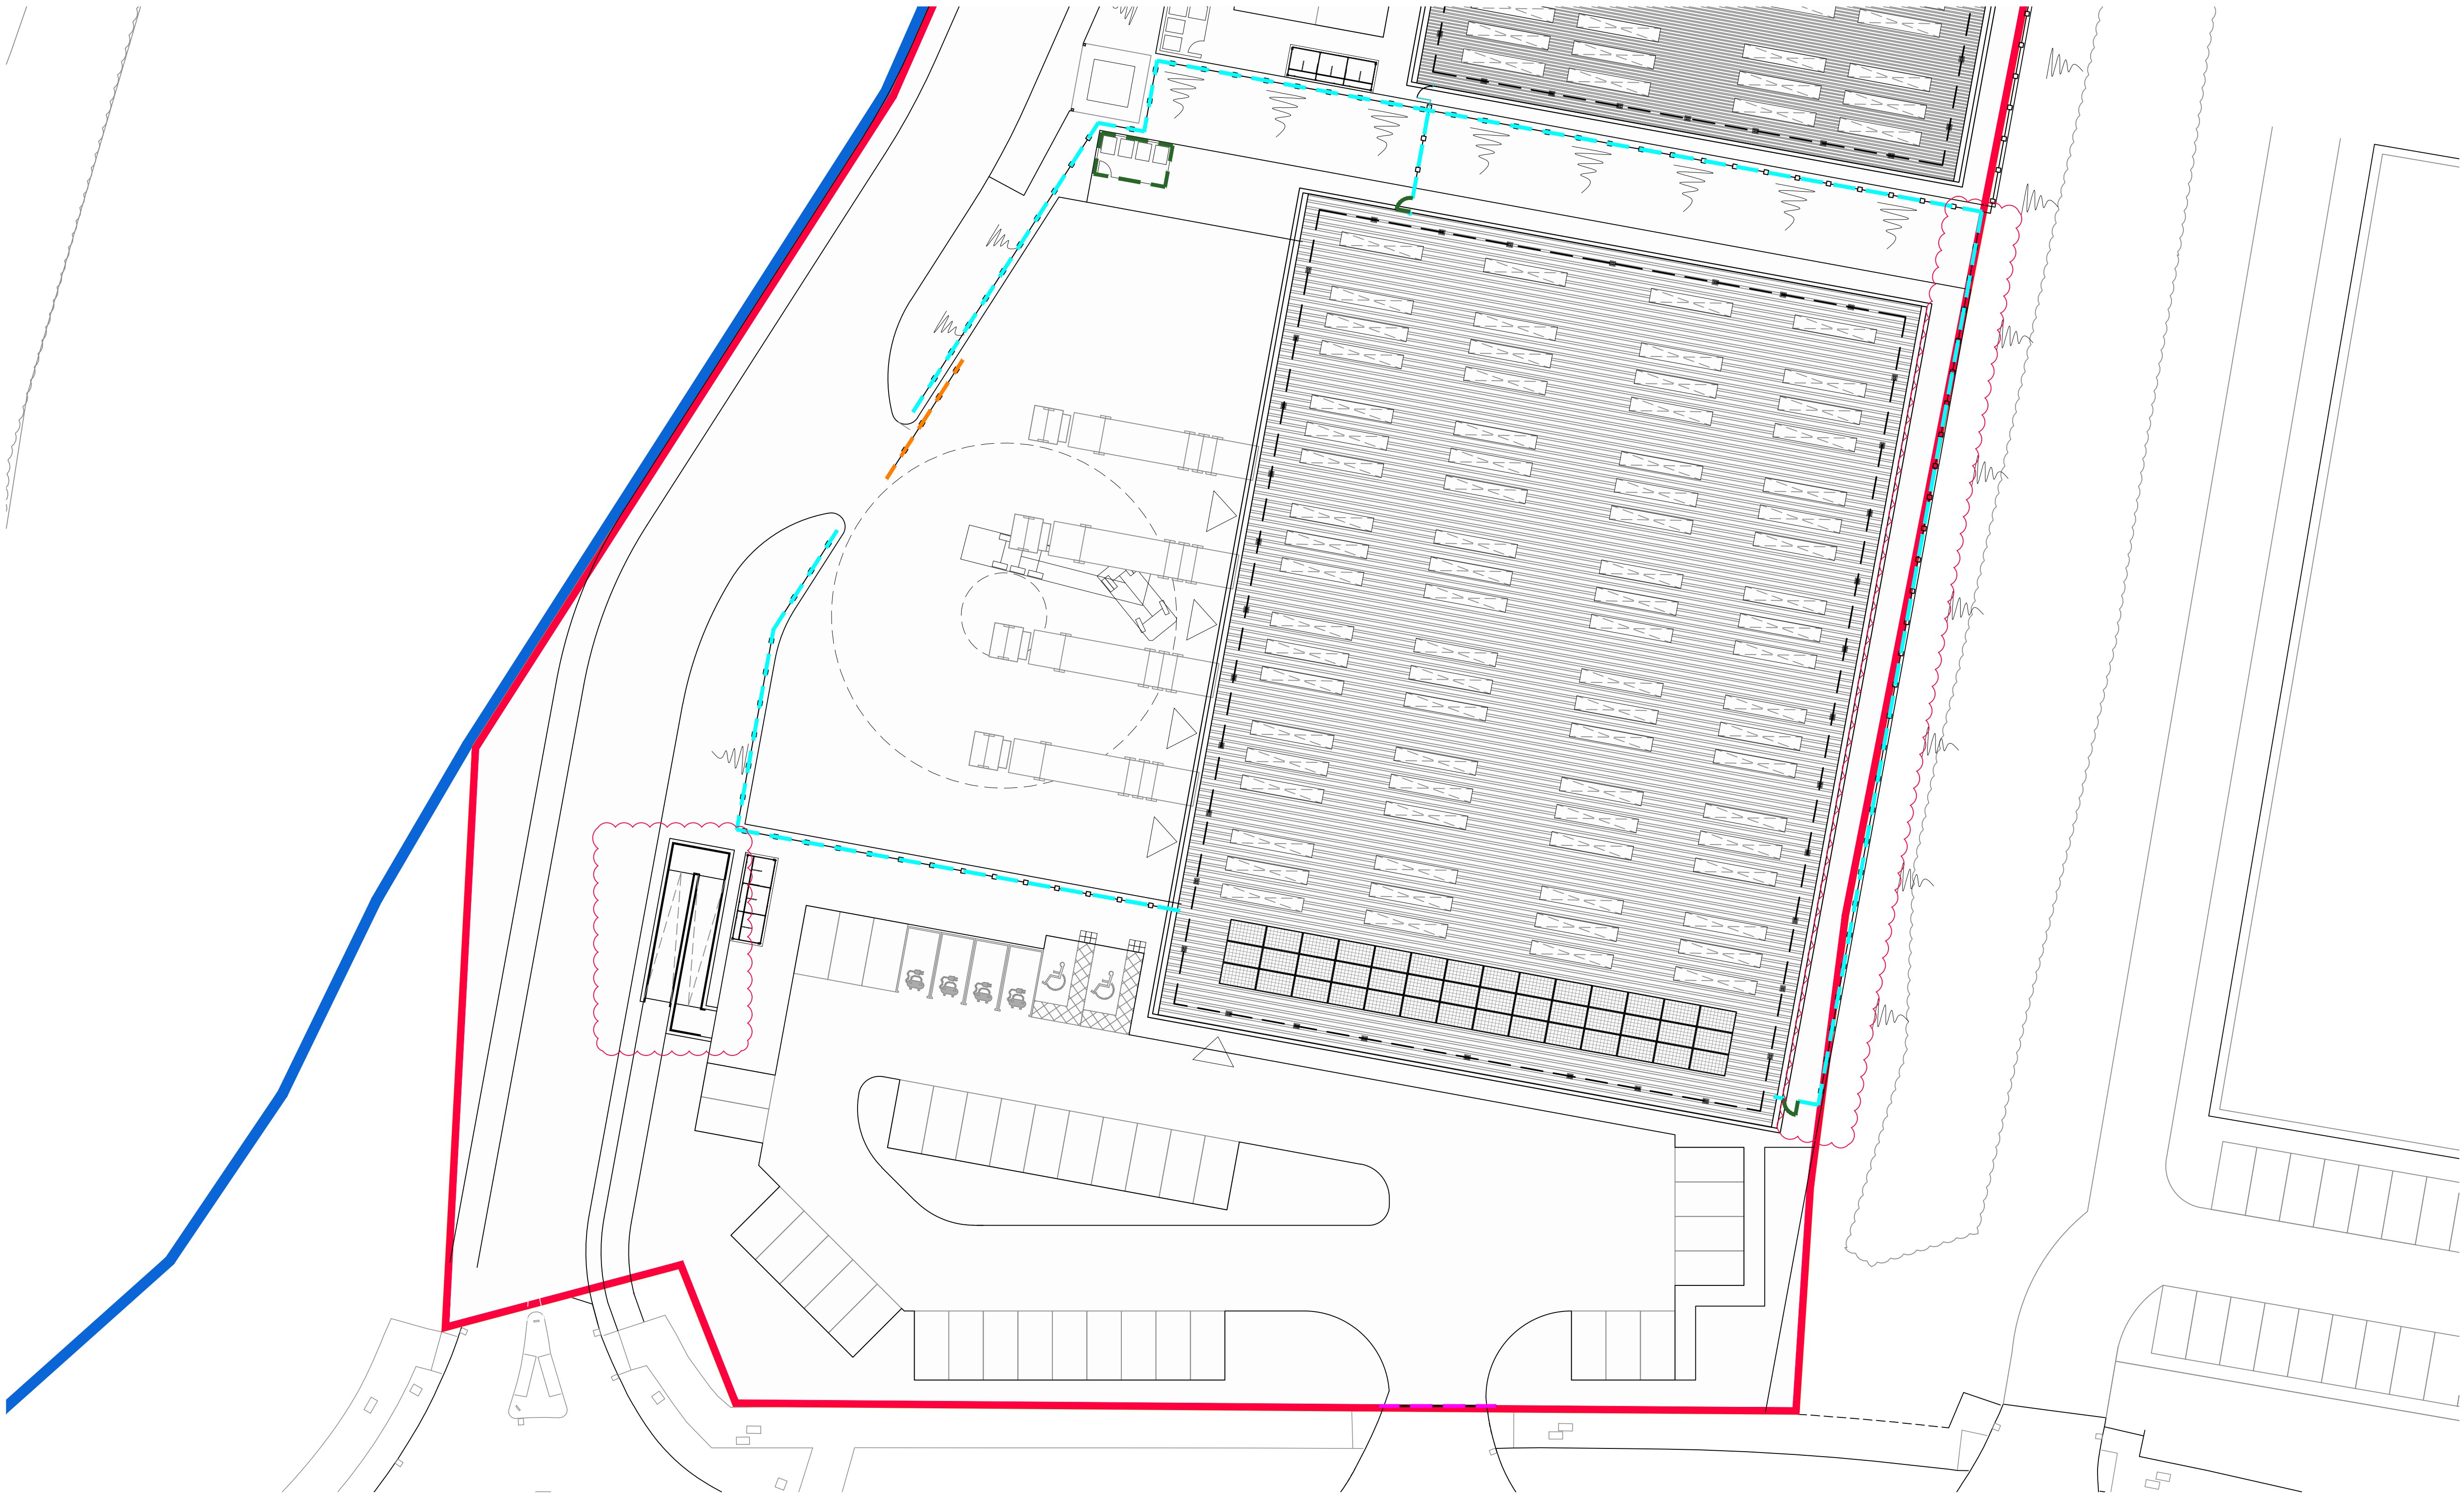

Unit 500, Site Plan_1:250 @ A1



Paladin Fence Example Image Scale N/A



Sliding Gate Scale N/A



Personnel Gate Scale N/A

