



Slate tile roof finish with matching ridges and hips as required.

Sash style window detailing

Contrast facing brick heads and cills to windows


Contrast facing brick plinth

Stained timber gable porch detailing with finial post on gallows brackets

Stained timber 'stable' style two part front door

FRONT ELEVATION

Note : wall area left clear to elevations are in facing brickwork

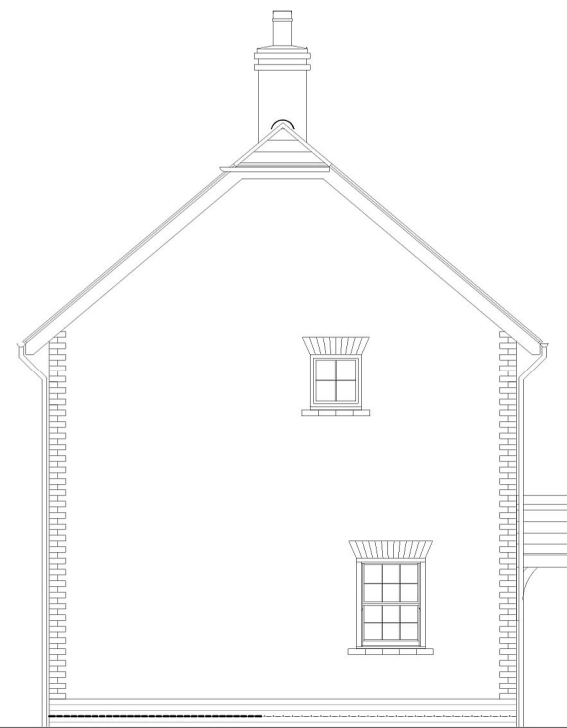

SIDE ELEVATION




REAR ELEVATION




SIDE ELEVATION



Ground Floor Plan

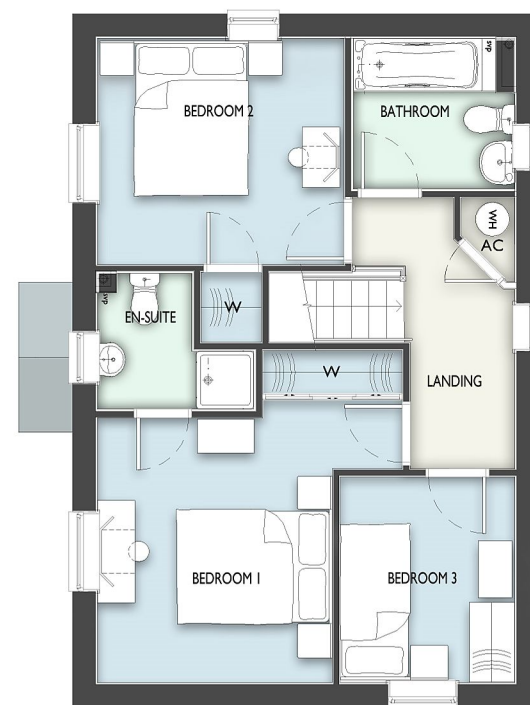


First Floor Plan

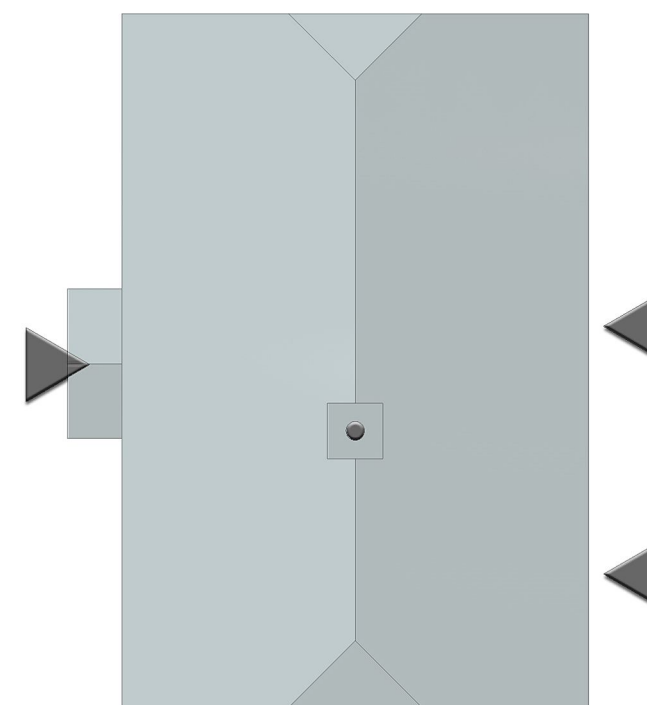

Roof Plan

Plot 10
3 Bedroom 2 storey house.
94.18 sq.m. / 1012 sq.ft.

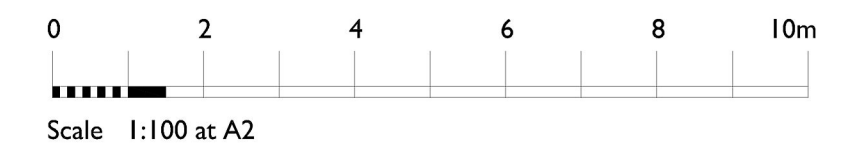

urban pulse

design

The Studio, Unit 17, Vicarage Farm, Winchester Road,
Fair Oak, Hampshire, SO50 7HD
023 8069 7010
enquiries@urbanpulsedesign.co.uk www.urbanpulsedesign.co.uk

PROJECT
East Leigh House
Bartons Road
Havant
Mildren Homes

Project type Residential + Commercial	Drawing classification Floor Plans/Elevations	Work stage Floor Plans/Elevations
--	--	--------------------------------------

DRAWING TITLE
Plot 10
Floor Plans
And Elevations

MILDREN
HOMES

SCALE 1:100	SHEET SIZE A2	SHEET NO. 1 of 1	DRAWN ML	CHKD	DATE 28/09/2016	CAD FILE
----------------	------------------	---------------------	-------------	------	--------------------	----------

Detail Planning

14-1096-069