



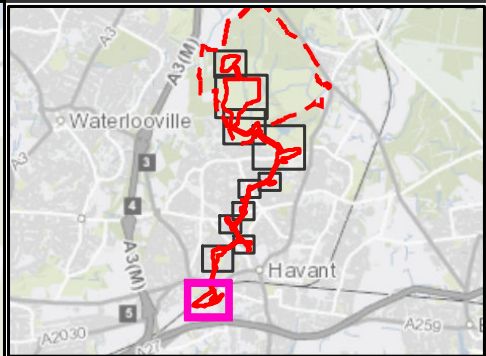

- Existing Trees**
- Category B
 - Category C
 - Category U
- Public Rights of Way**
- Public Footpath
- Environmental Constraints**
- Grade II Listed Building
- Pipeline Scheme Red Line Boundary**
- Redline Boundary
 - Temporary Above Ground Construction Works
 - Conservation Area

C01	EN	NW	AR	JF	PUBLISHED	21/05/2024
Rev	Dm By	Old By	Rev By	Auth By	Description	Date

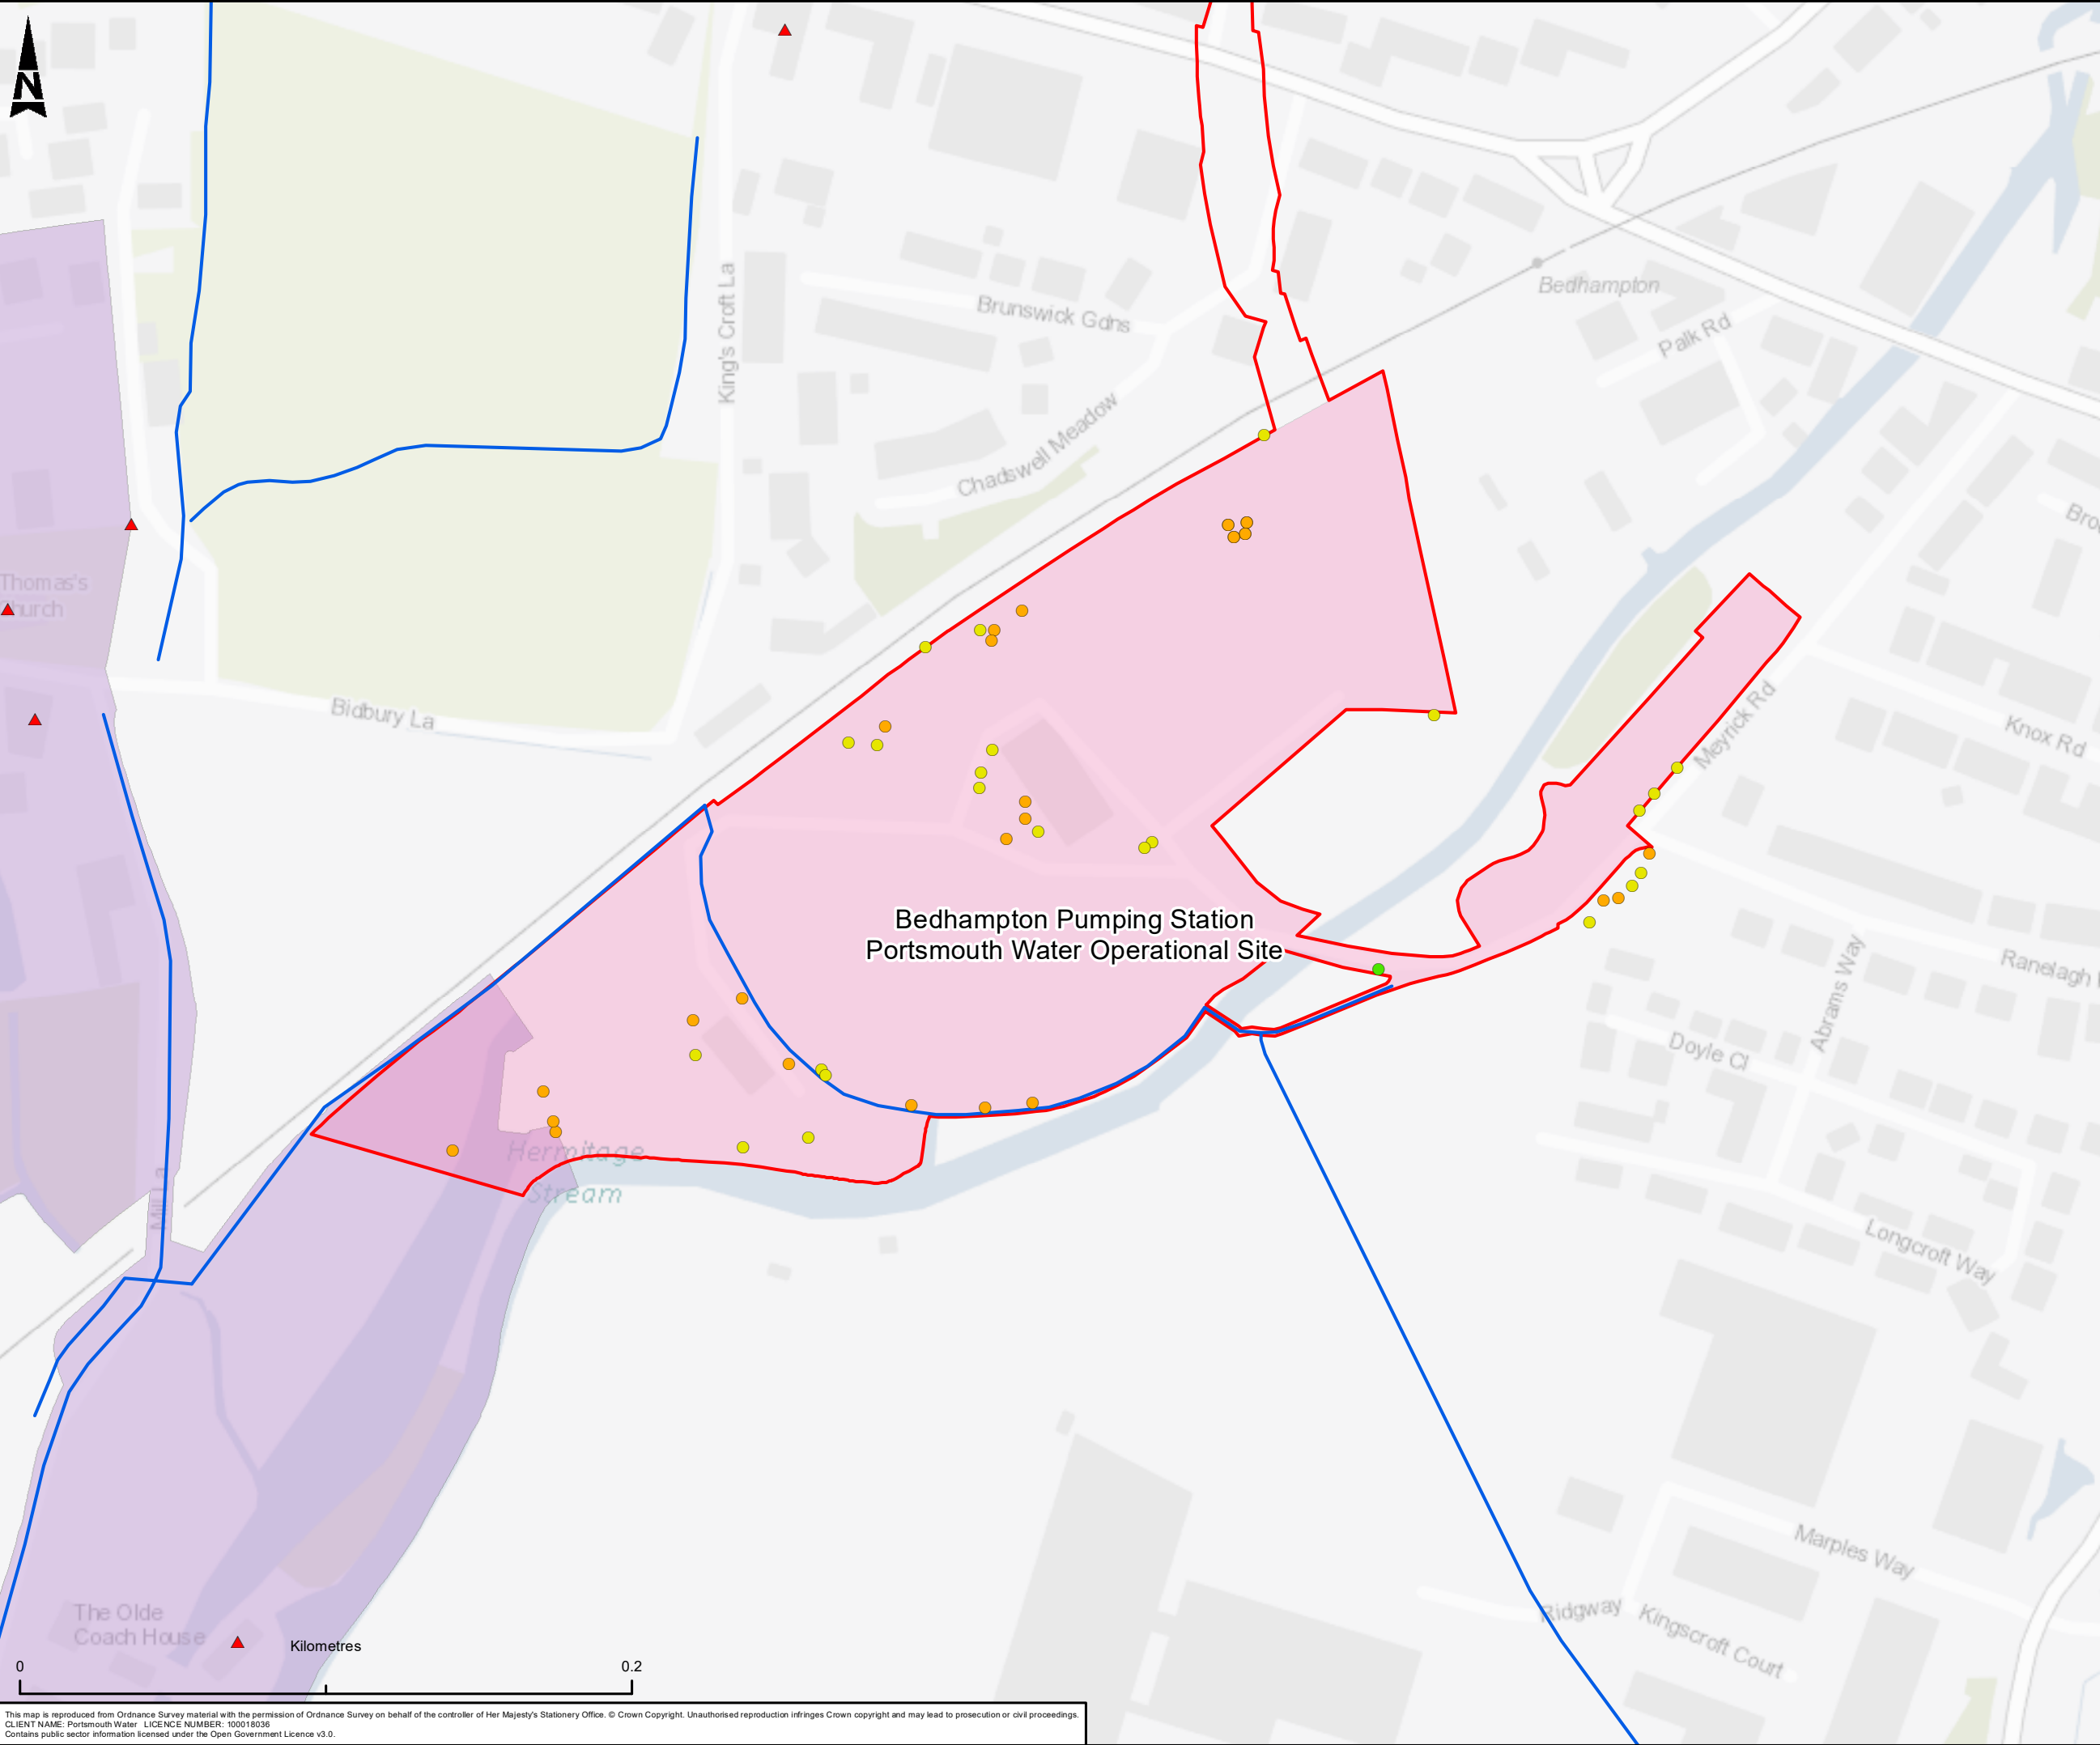

Aztec West
500 Park Avenue
Almondsbury
Bristol
BS32 4RZ

Tel: +44 (0) 1454 6620000
Fax: +44 (0) 1454 663333
www.atkinsrealis.com

Copyright © AtkinsRéalis Limited (2023)

Drawing Suitability	Status
PUBLISHED	A1

Contractors Drawing Number:
HTR - ATK - ZZ - ZZ - GS - Z - 0201
Project Originator Volume Location Type Role Number

Telephone: Havant (023) 9249 9888
Fax: Havant (023) 9245 3632
Website: www.portsmouthwater.co.uk
Registered Office: PO Box 8 West Street
Havant Hampshire PO9 1LG
REGISTERED IN ENGLAND No. 2536455





Project Ref. No	Sheet	Scale	Sheet Size
5169117	1 of 11	1:2,000	A3

Project Title
HAVANT THICKET RESERVOIR

Drawing Title
EXISTING SITE PLAN

Portsmouth Water Drawing Number	Rev
	C01

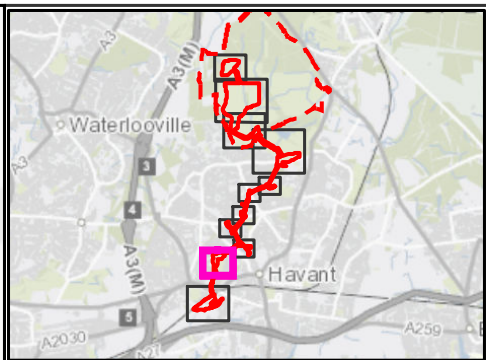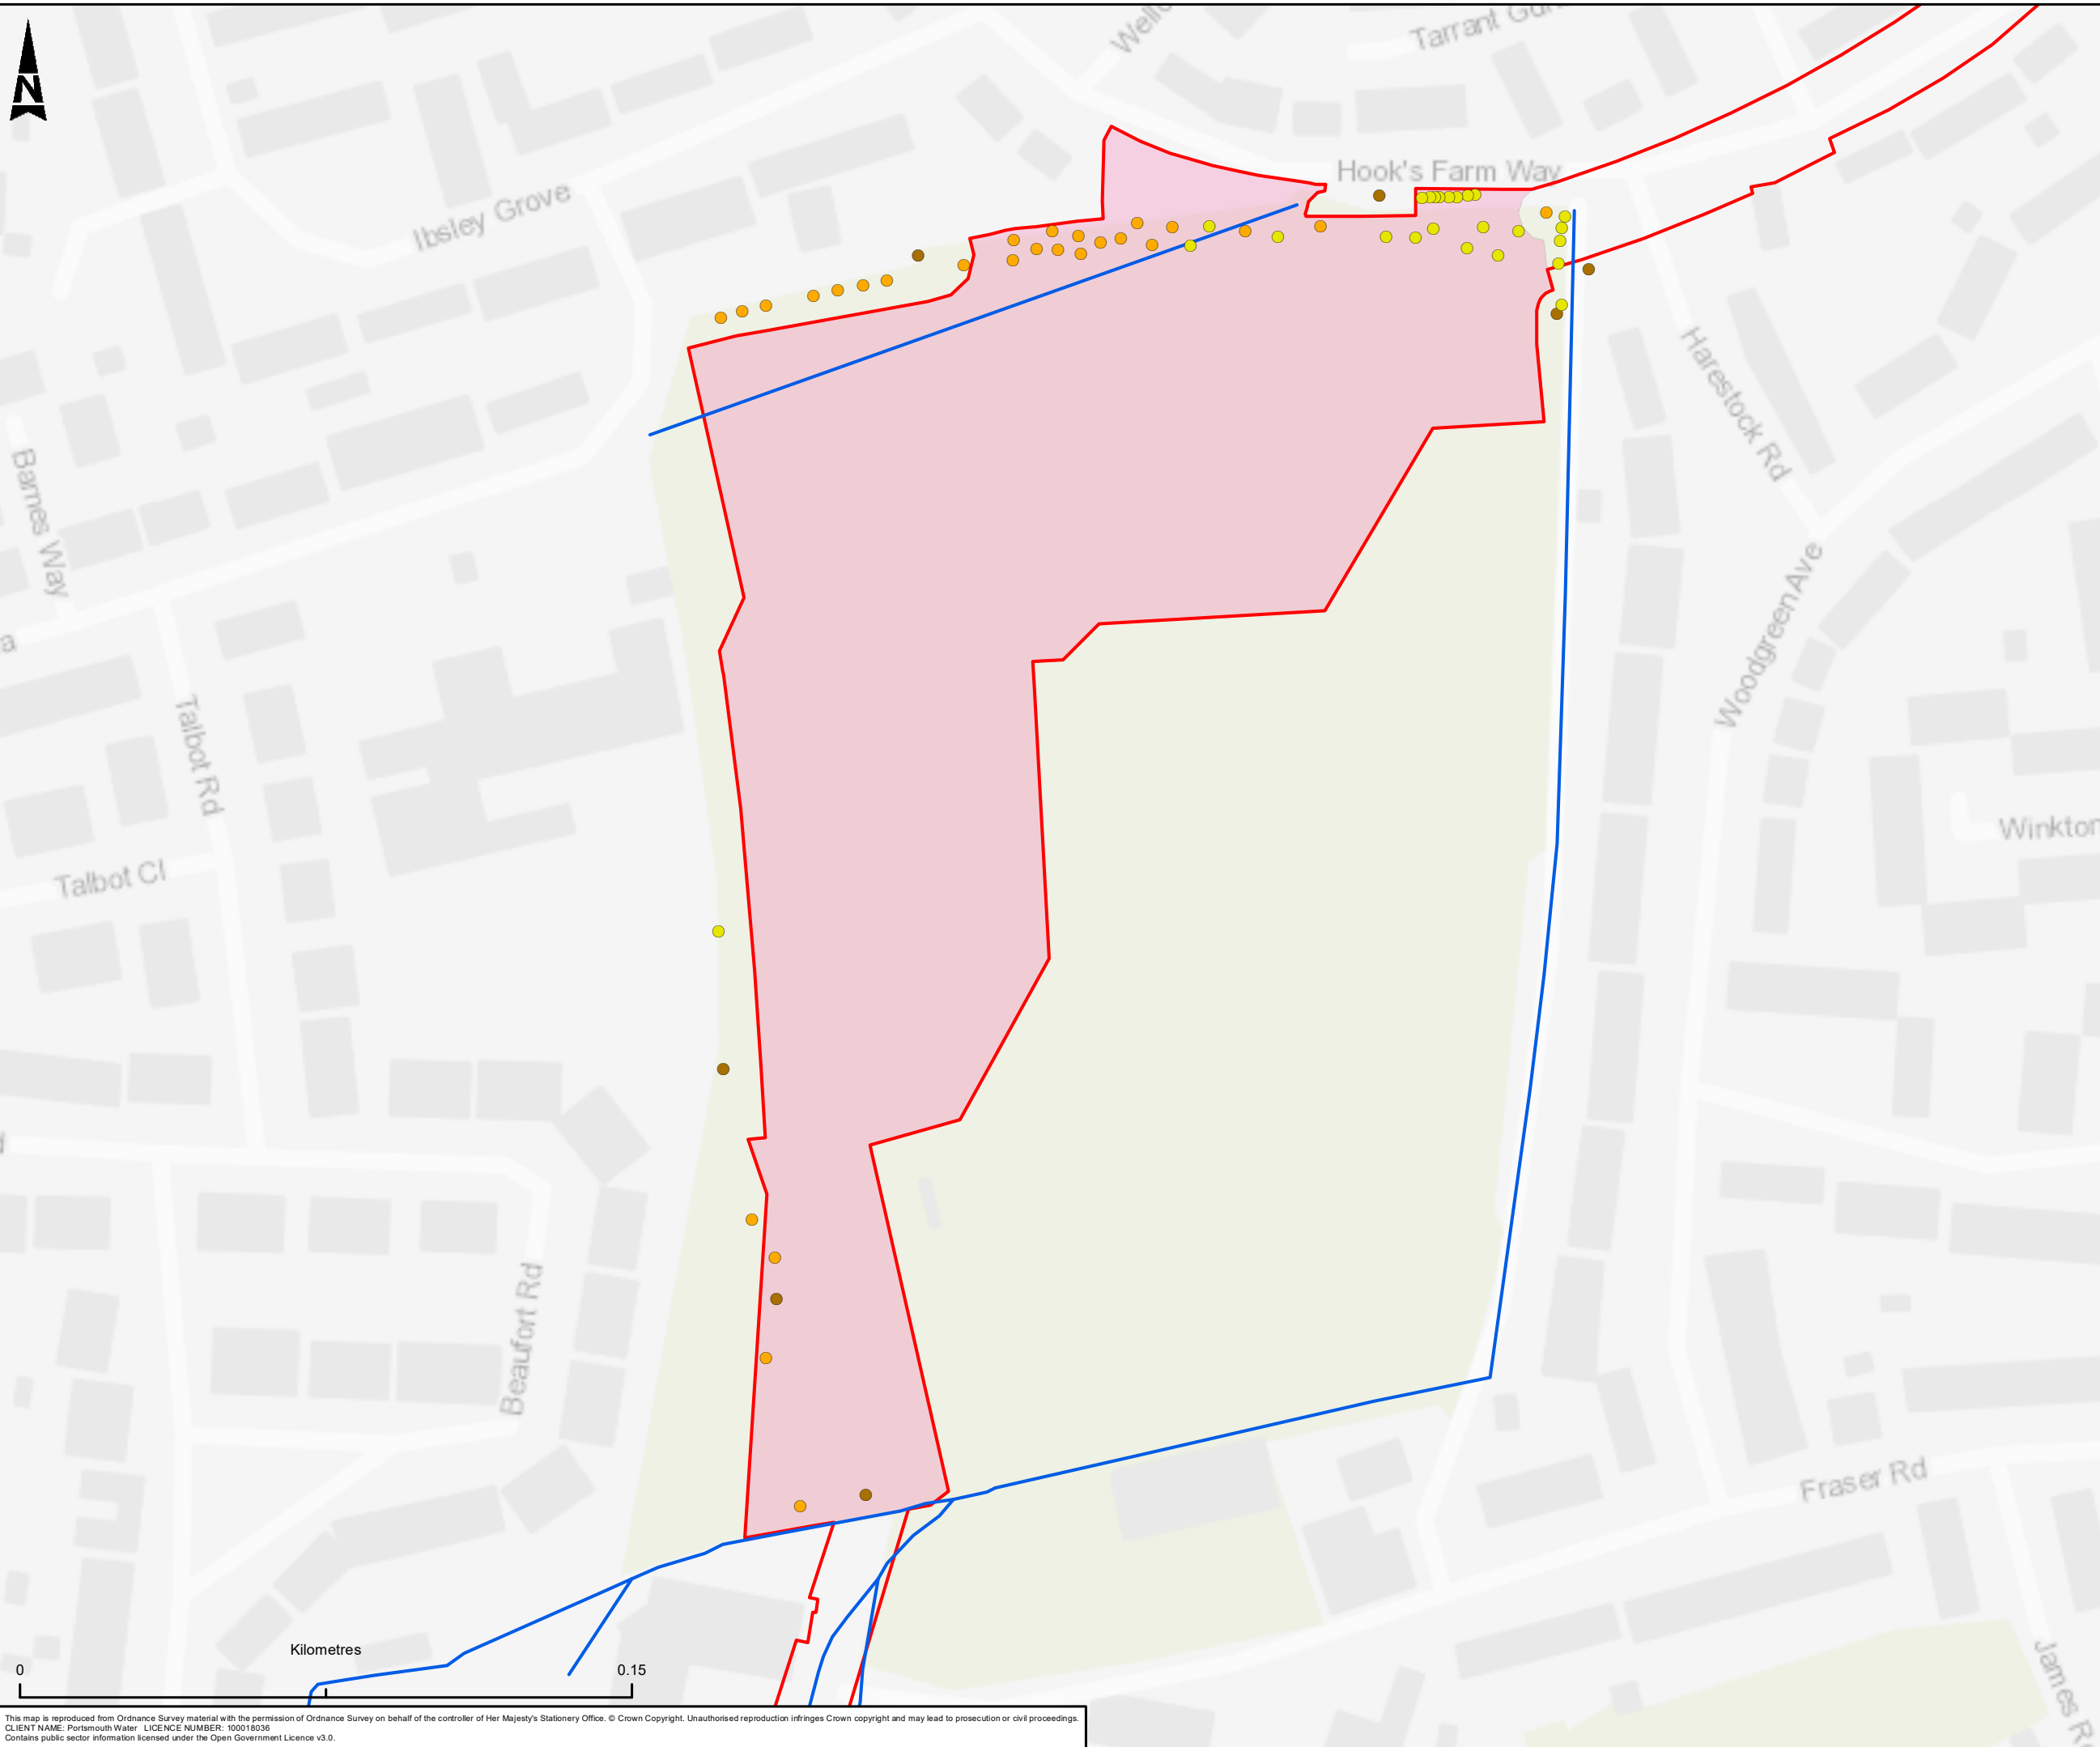

- Existing Trees**
- Category A
 - Category B
 - Category C
- Public Rights of Way**
- Public Footpath
- Pipeline Scheme Red Line Boundary**
- Redline Boundary
 - Temporary Above Ground Construction Works

C01	EN	NW	AR	JF	PUBLISHED	21/05/2024
Rev.	Dm By	Old By	Rev By	Auth By	Description	Date



Aztec West
500 Park Avenue
Almondsbury
Bristol
BS32 4RZ

Tel: +44 (0) 1454 6620000
Fax: +44 (0) 1454 663333
www.atkinsrealis.com

Copyright © AtkinsRéalis Limited (2023)

Drawing Suitability	Status
PUBLISHED	A1

Contradors Drawing Number:
HTR - ATK - ZZ - ZZ - GS - Z - 0201

Project | Originator | Volume | Location | Type | Role | Number

Telephone: Havant (023) 9249 9888
Fax: Havant (023) 9245 3632
Website: www.portsmouthwater.co.uk
Registered Office: PO Box 8 West Street
Havant Hampshire PO9 1LG
REGISTERED IN ENGLAND No. 2536455





Project Ref. No	Sheet	Scale	Sheet Size
5169117	2 of 11	1:1,500	A3

Project Title
HAVANT THICKET RESERVOIR

Drawing Title
EXISTING SITE PLAN

Portsmouth Water Drawing Number	Rev
	C01

This map is reproduced from Ordnance Survey material with the permission of Ordnance Survey on behalf of the controller of Her Majesty's Stationery Office. © Crown Copyright. Unauthorised reproduction infringes Crown copyright and may lead to prosecution or civil proceedings.
CLIENT NAME: Portsmouth Water LICENCE NUMBER: 100018036
Contains public sector information licensed under the Open Government Licence v3.0.

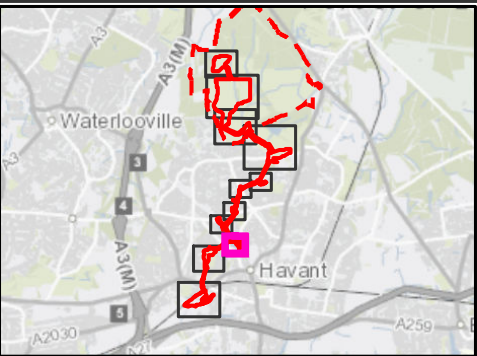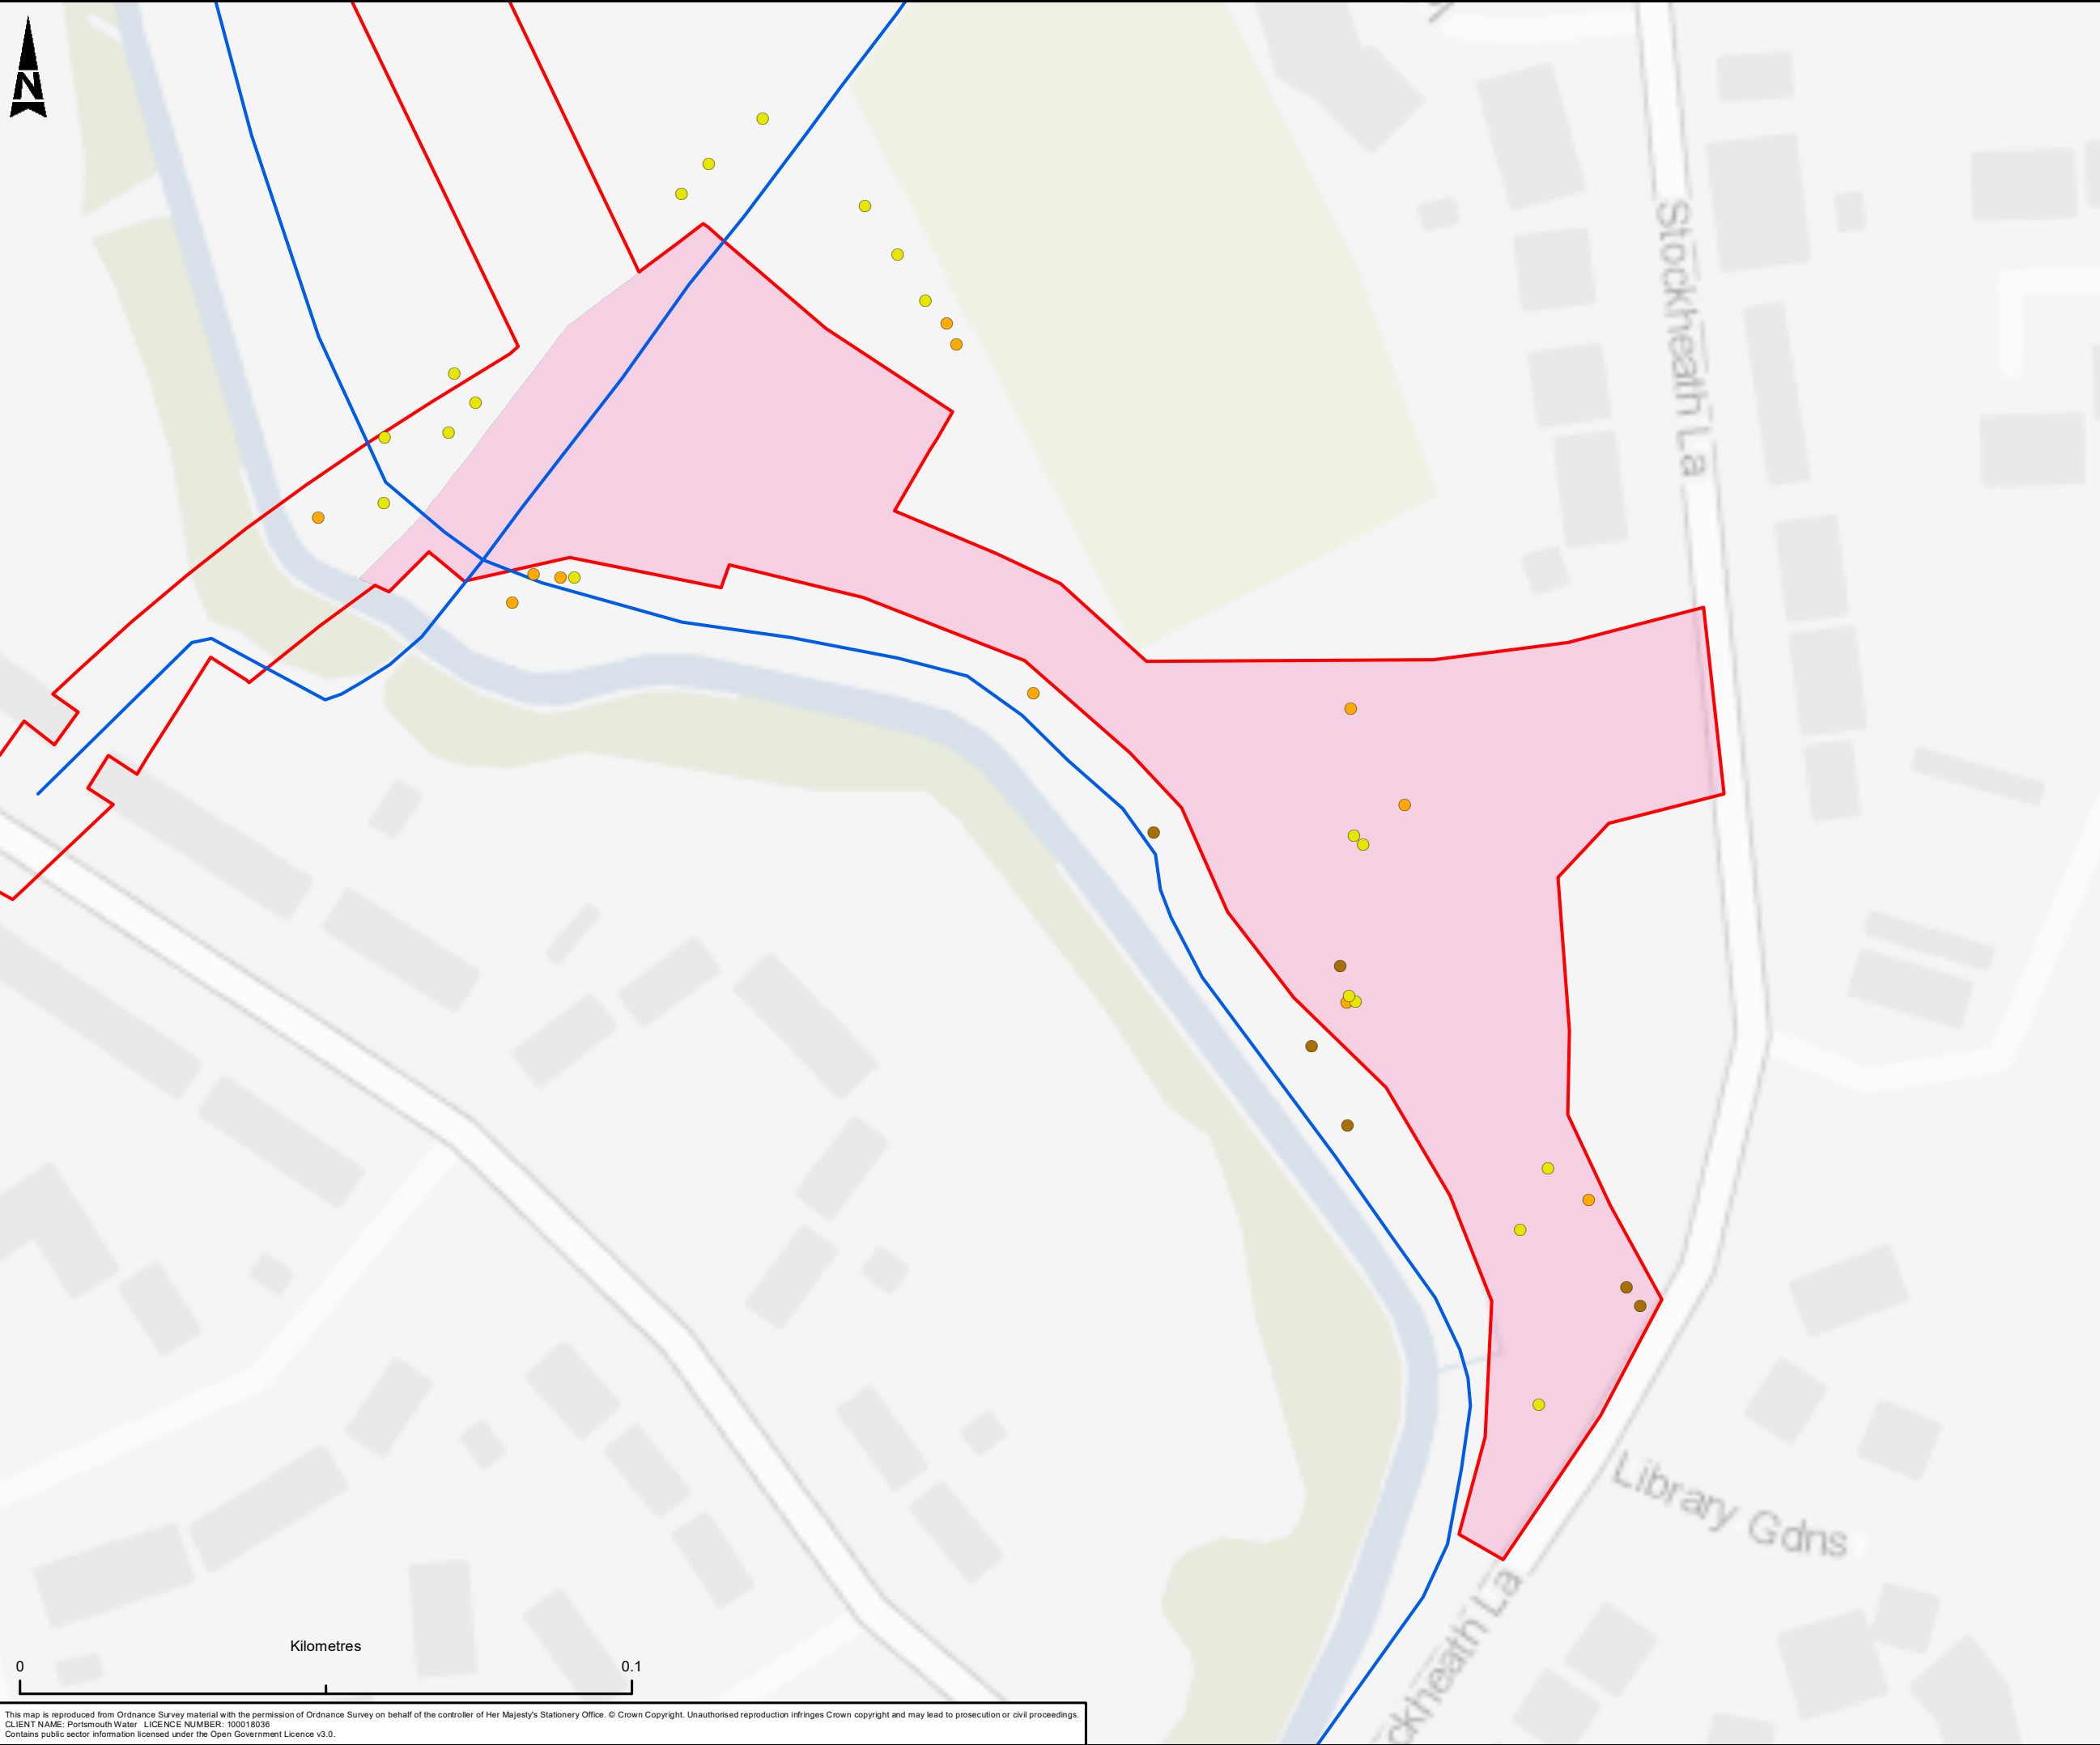

- Existing Trees**
- Category A
 - Category B
 - Category C
- Public Rights of Way**
- Public Footpath
- Pipeline Scheme Red Line Boundary**
- Redline Boundary
 - Temporary Above Ground Construction Works

C01	EN	NW	AR	JF	PUBLISHED	21/05/2024
Rev	Dm By	Ckd By	Rev By	Auth By	Description	Date



Aztec West
500 Park Avenue
Almondsbury
Bristol
BS32 4RZ

Tel: +44 (0) 1454 6620000
Fax: +44 (0) 1454 663333
www.atkinsrealis.com

Copyright © AtkinsRéalis Limited (2023)

Drawing Suitability	Status
PUBLISHED	A1

Contradors Drawing Number:
HTR - ATK - ZZ - ZZ - GS - Z - 0201
Project Originator Volume Location Type Role Number

Telephone: Havant (023) 9249 9888
Fax: Havant (023) 9245 3632
Website: www.portsmouthwater.co.uk
Registered Office: PO Box 8 West Street
Havant Hampshire PO9 1LG
REGISTERED IN ENGLAND No. 2536455





Project Ref. No	Sheet	Scale	Sheet Size
5169117	3 of 11	1:1,000	A3

Project Title
HAVANT THICKET RESERVOIR

Drawing Title
EXISTING SITE PLAN

Portsmouth Water Drawing Number	Rev
	C01

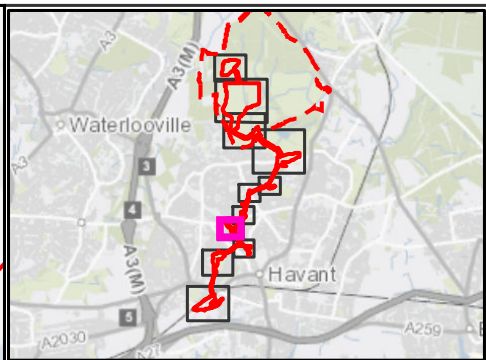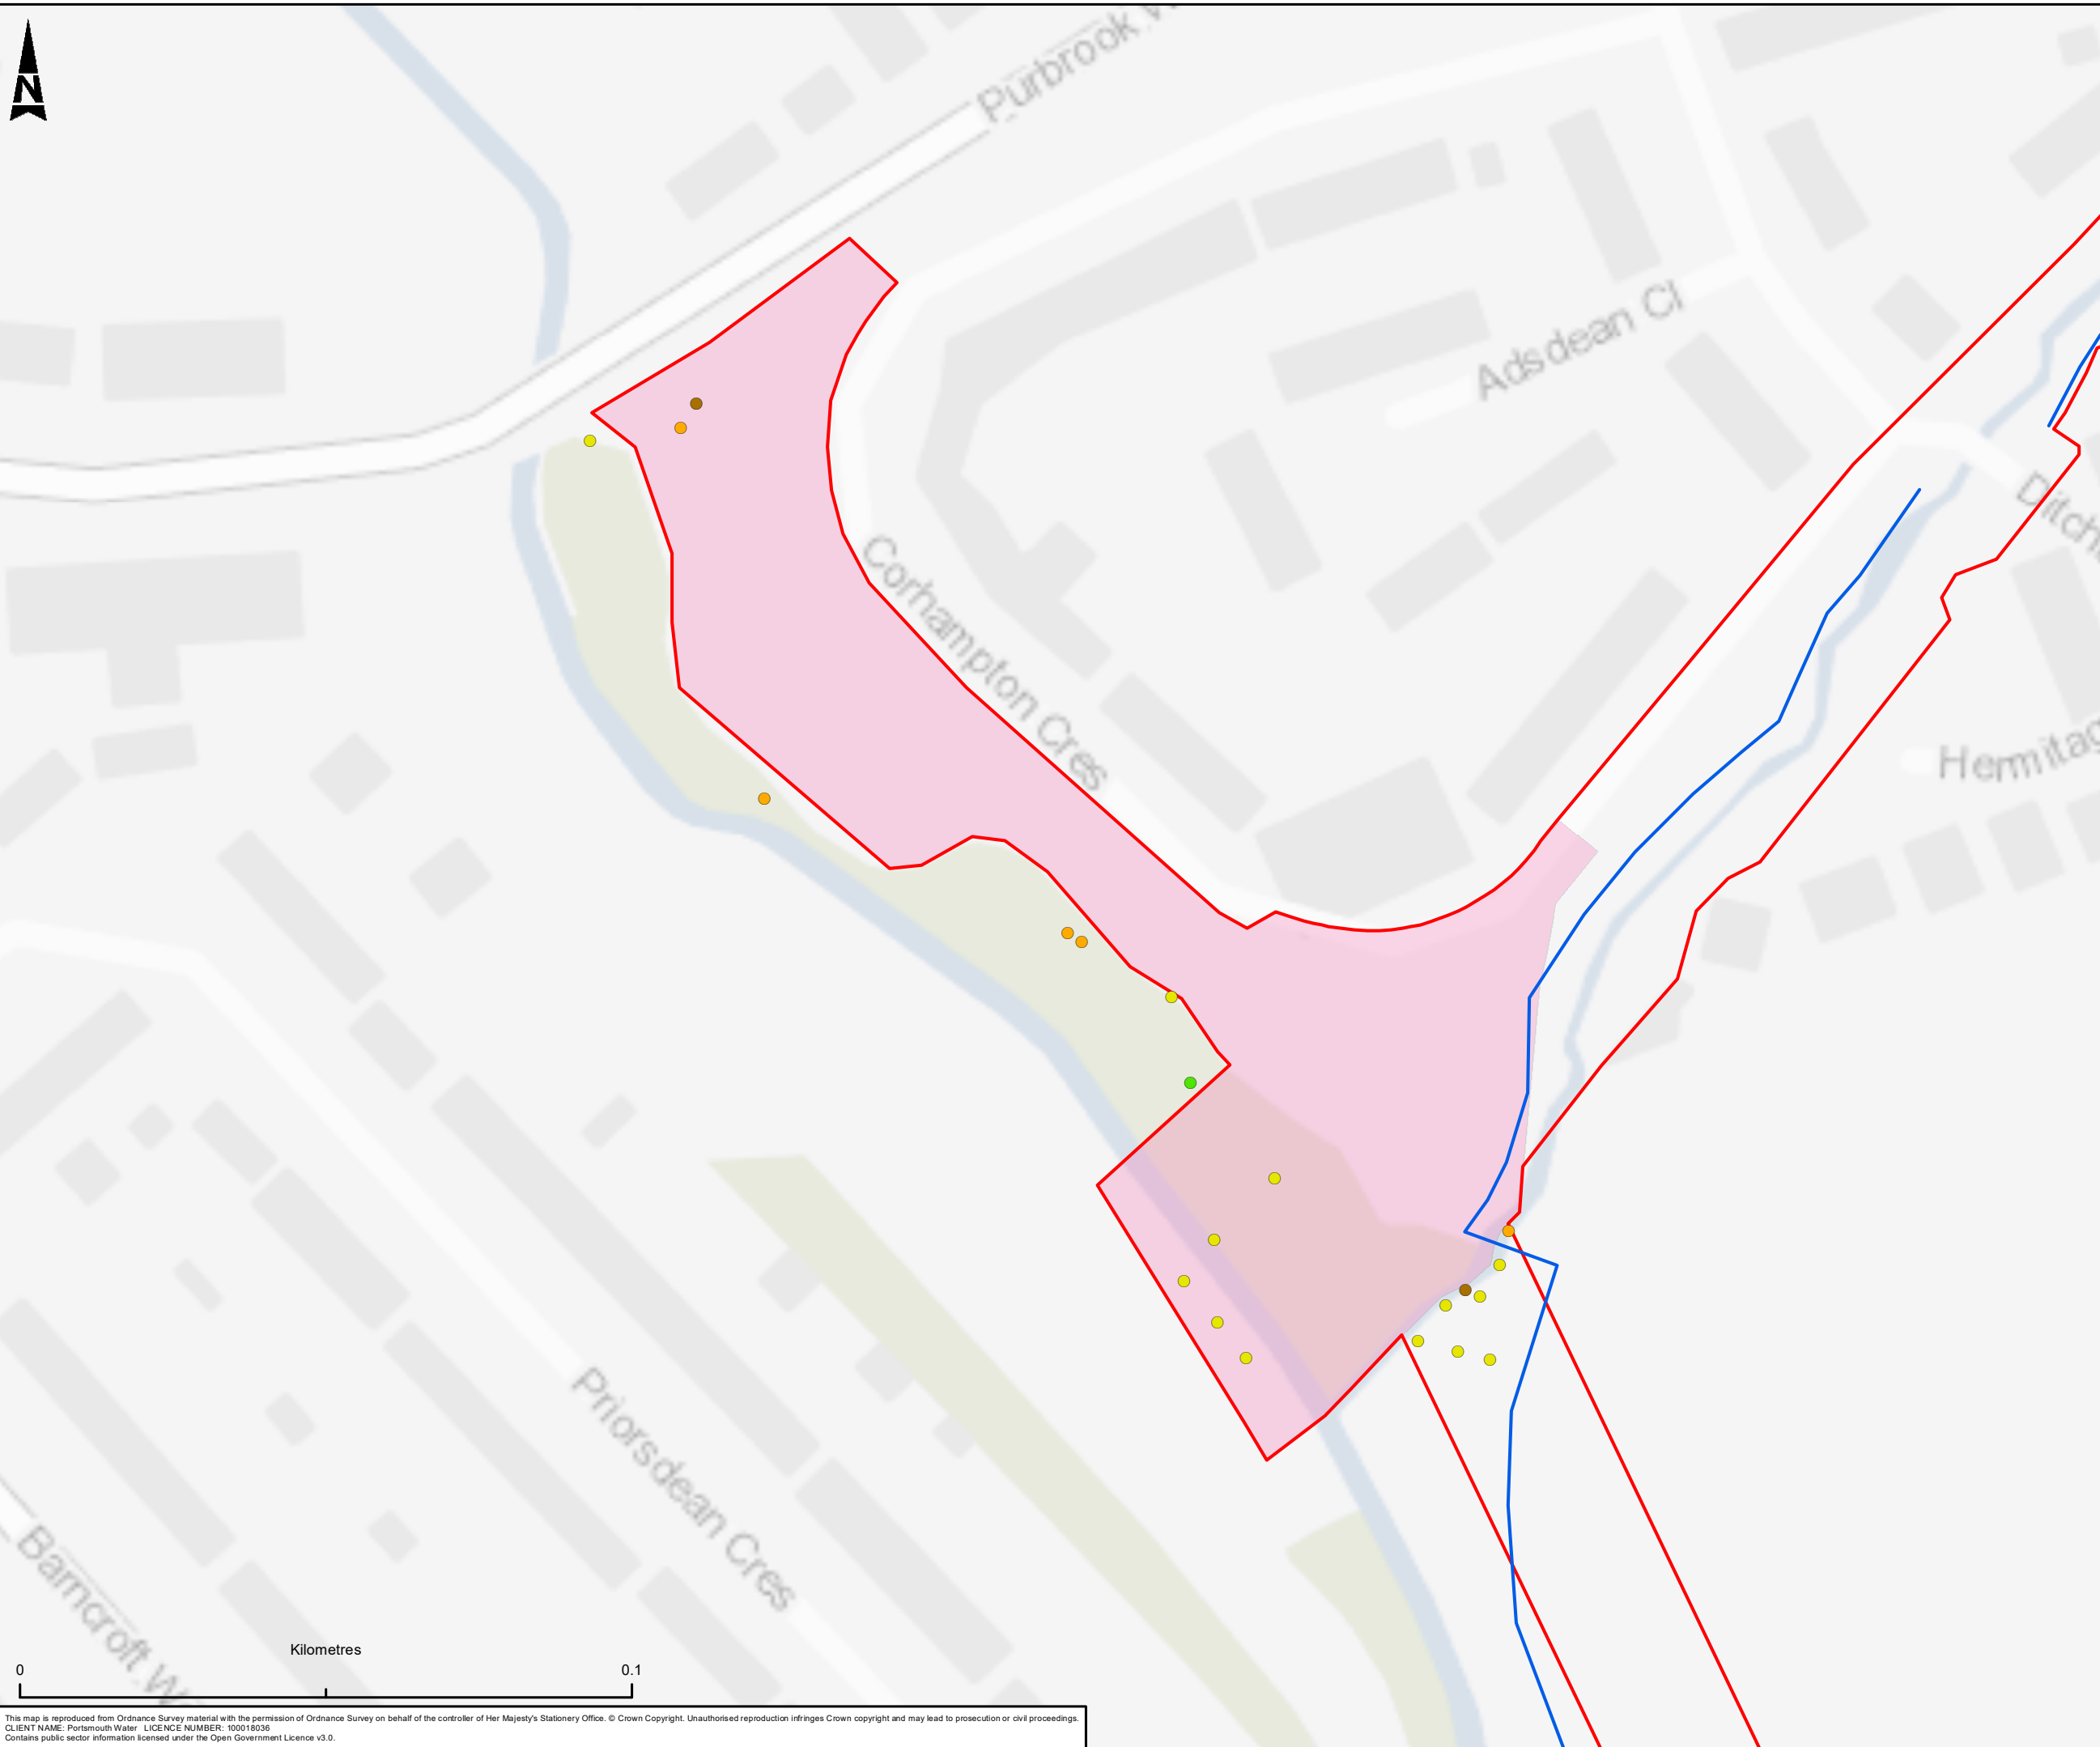

- Existing Trees**
- Category A
 - Category B
 - Category C
 - Category U
- Public Rights of Way**
- Public Footpath
- Pipeline Scheme Red Line Boundary**
- Redline Boundary
 - Temporary Above Ground Construction Works

C01	EN	NW	AR	JF	PUBLISHED	21/05/2024
Rev	Dm By	Old By	Rev By	Auth By	Description	Date



Aztec West
500 Park Avenue
Almondsbury
Bristol
BS32 4RZ

Tel: +44 (0) 1454 6620000
Fax: +44 (0) 1454 663333
www.atkinsrealis.com

Copyright © AtkinsRéalis Limited (2023)

Drawing Suitability	Status
PUBLISHED	A1

Contractors Drawing Number:
HTR - ATK - ZZ - ZZ - GS - Z - 0201

Project | Originator | Volume | Location | Type | Role | Number

Telephone: Havant (023) 9249 9888
Fax: Havant (023) 9245 3632
Website: www.portsmouthwater.co.uk
Registered Office: PO Box 8 West Street
Havant Hampshire PO9 1LG
REGISTERED IN ENGLAND No. 2536455





Project Ref. No	Sheet	Scale	Sheet Size
5169117	4 of 11	1:1,000	A3

Project Title
HAVANT THICKET RESERVOIR

Drawing Title
EXISTING SITE PLAN

Portsmouth Water Drawing Number	Rev
	C01

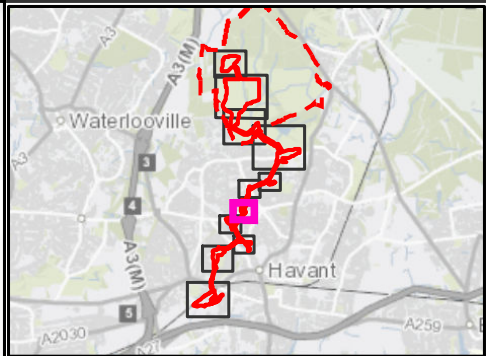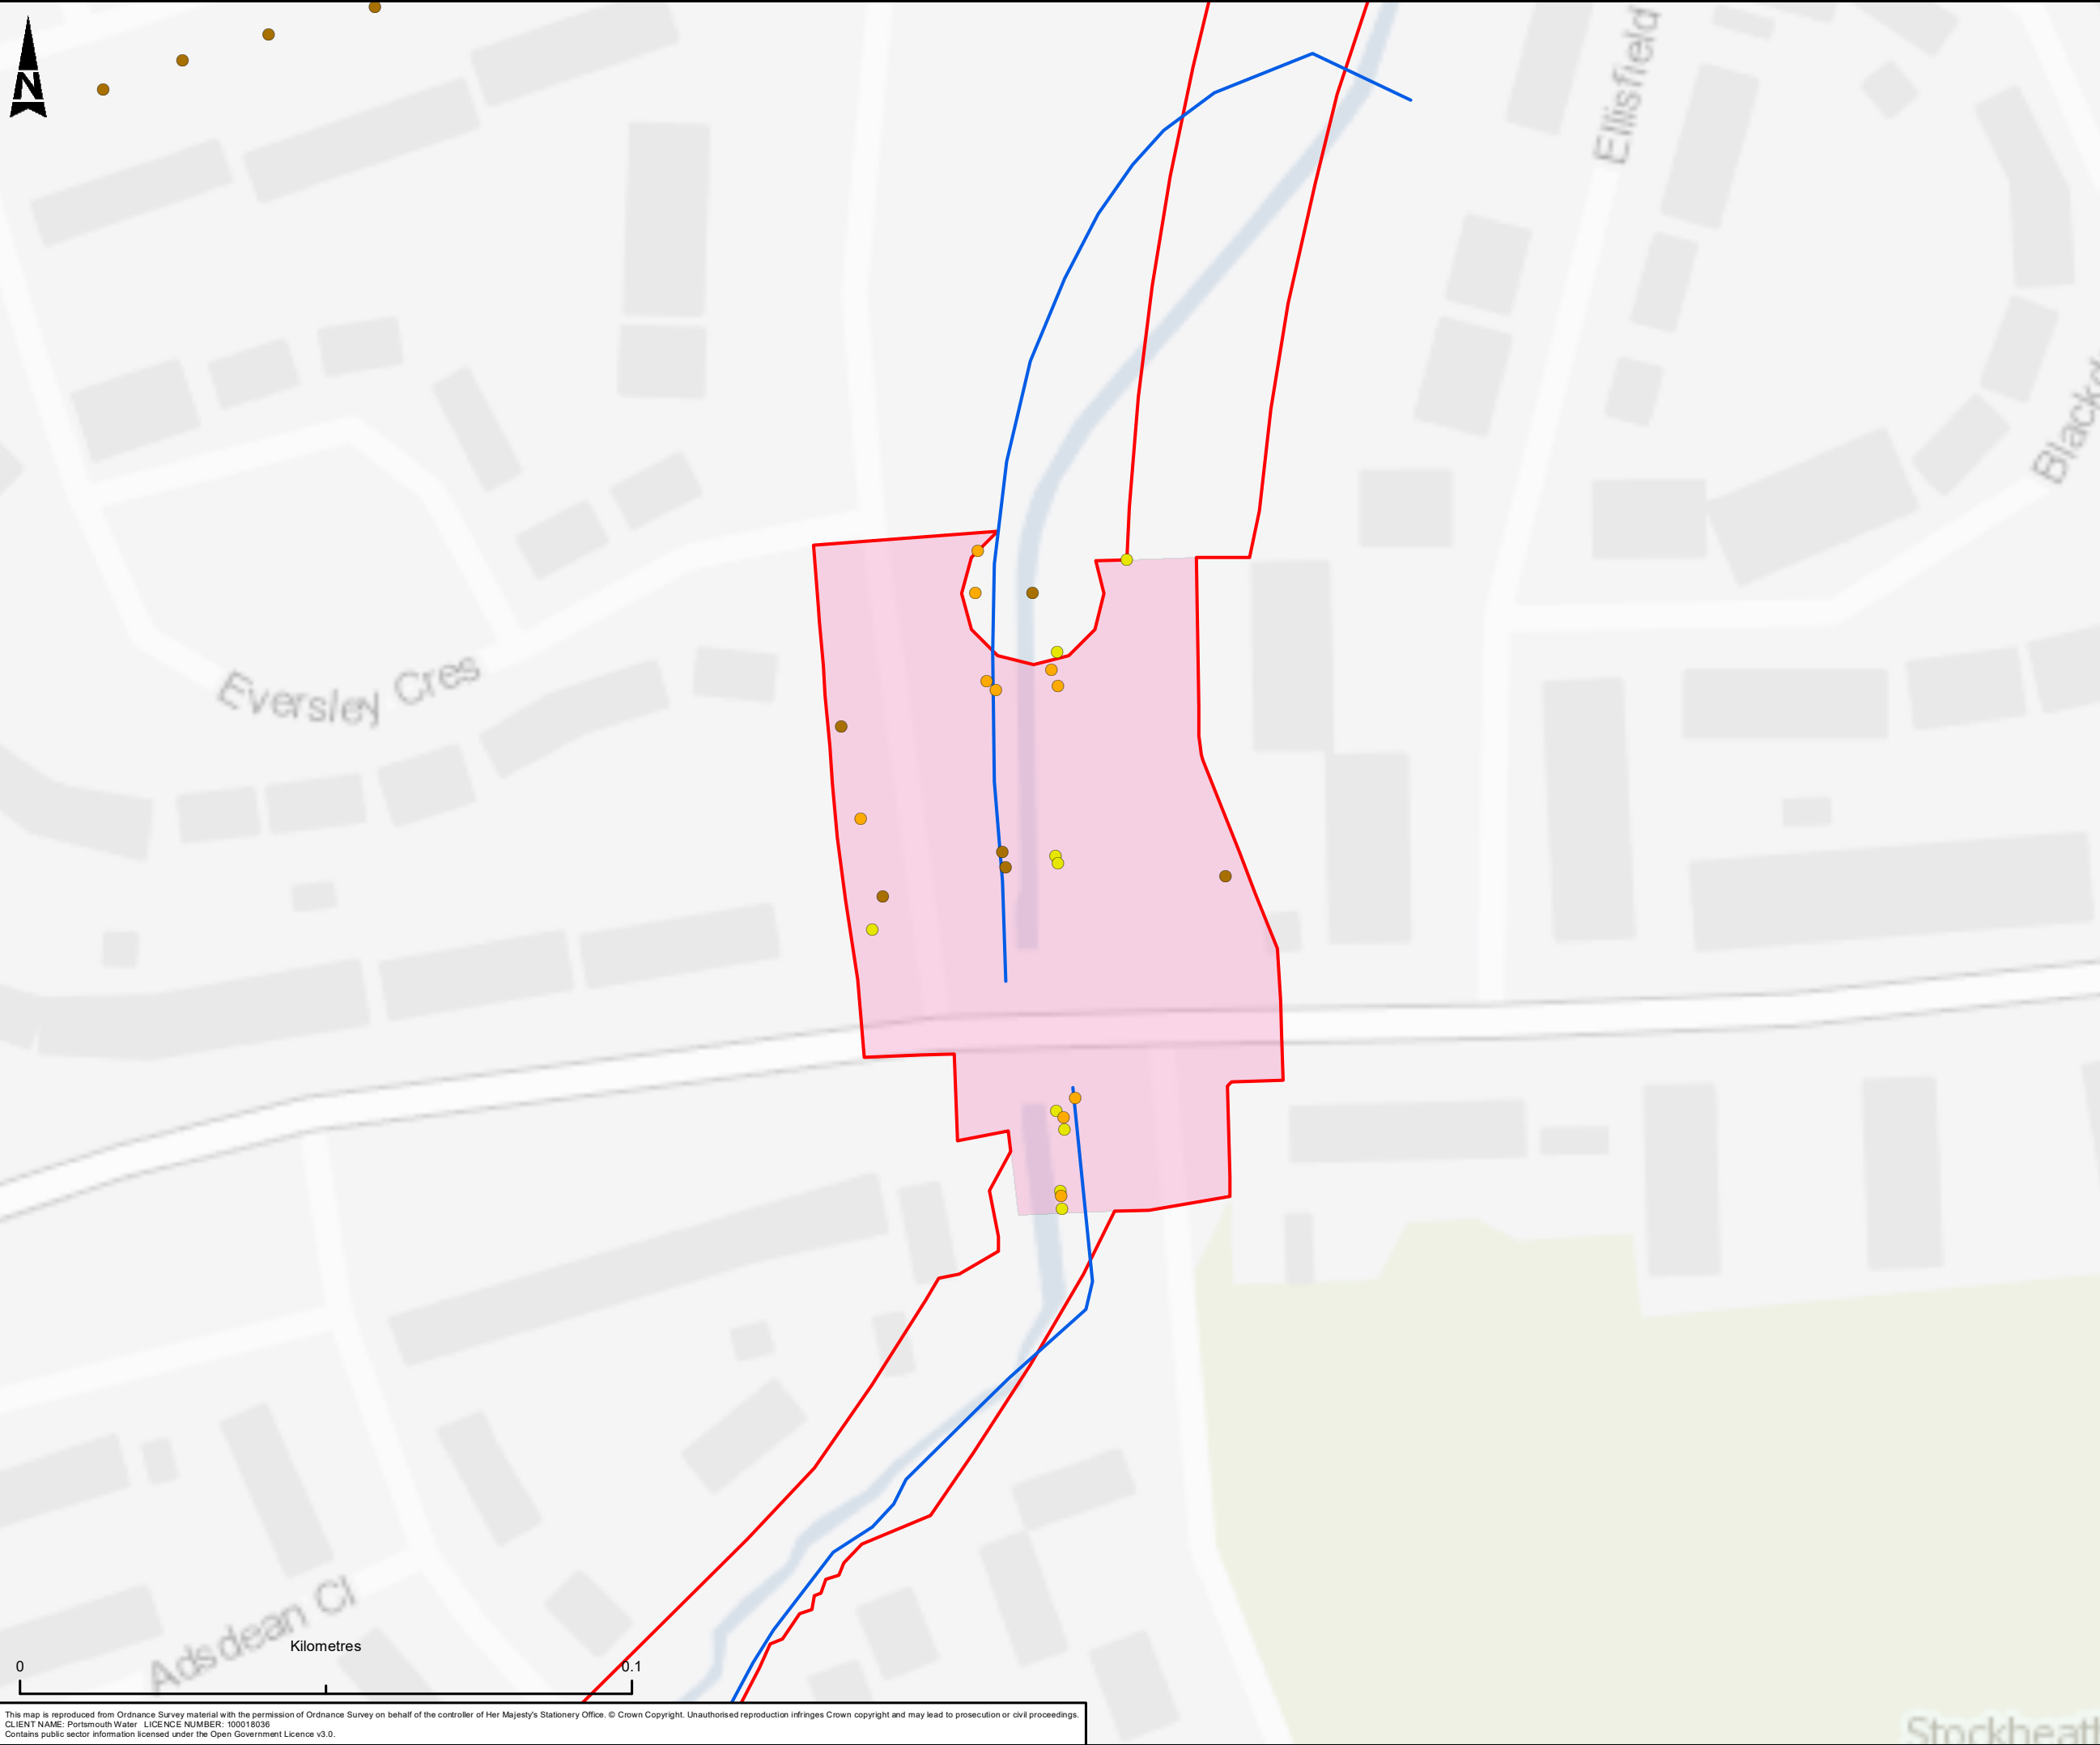

- Existing Trees**
- Category A
 - Category B
 - Category C
- Public Rights of Way**
- Public Footpath
- Pipeline Scheme Red Line Boundary**
- Redline Boundary
 - Temporary Above Ground Construction Works

C01	EN	NW	AR	JF	PUBLISHED	21/05/2024
Rev	Dm By	Ckd By	Rev By	Auth By	Description	Date



Aztec West
500 Park Avenue
Almondsbury
Bristol
BS32 4RZ
Tel: +44 (0) 1454 6620000
Fax: +44 (0) 1454 663333
www.atkinsrealis.com

Copyright © AtkinsRéalis Limited (2023)

Drawing Suitability	Status
PUBLISHED	A1

Contradors Drawing Number:
HTR - ATK - ZZ - ZZ - GS - Z - 0201

Project | Originator | Volume | Location | Type | Role | Number

Telephone: Havant (023) 9249 9888
Fax: Havant (023) 9245 3632
Website: www.portsmouthwater.co.uk
Registered Office: PO Box 8 West Street
Havant Hampshire PO9 1LG
REGISTERED IN ENGLAND No. 2536455





Project Ref. No	Sheet	Scale	Sheet Size
5169117	5 of 11	1:1,000	A3

Project Title
HAVANT THICKET RESERVOIR

Drawing Title
EXISTING SITE PLAN

Portsmouth Water Drawing Number	Rev
	C01

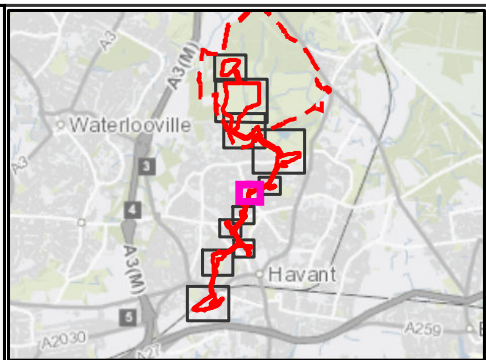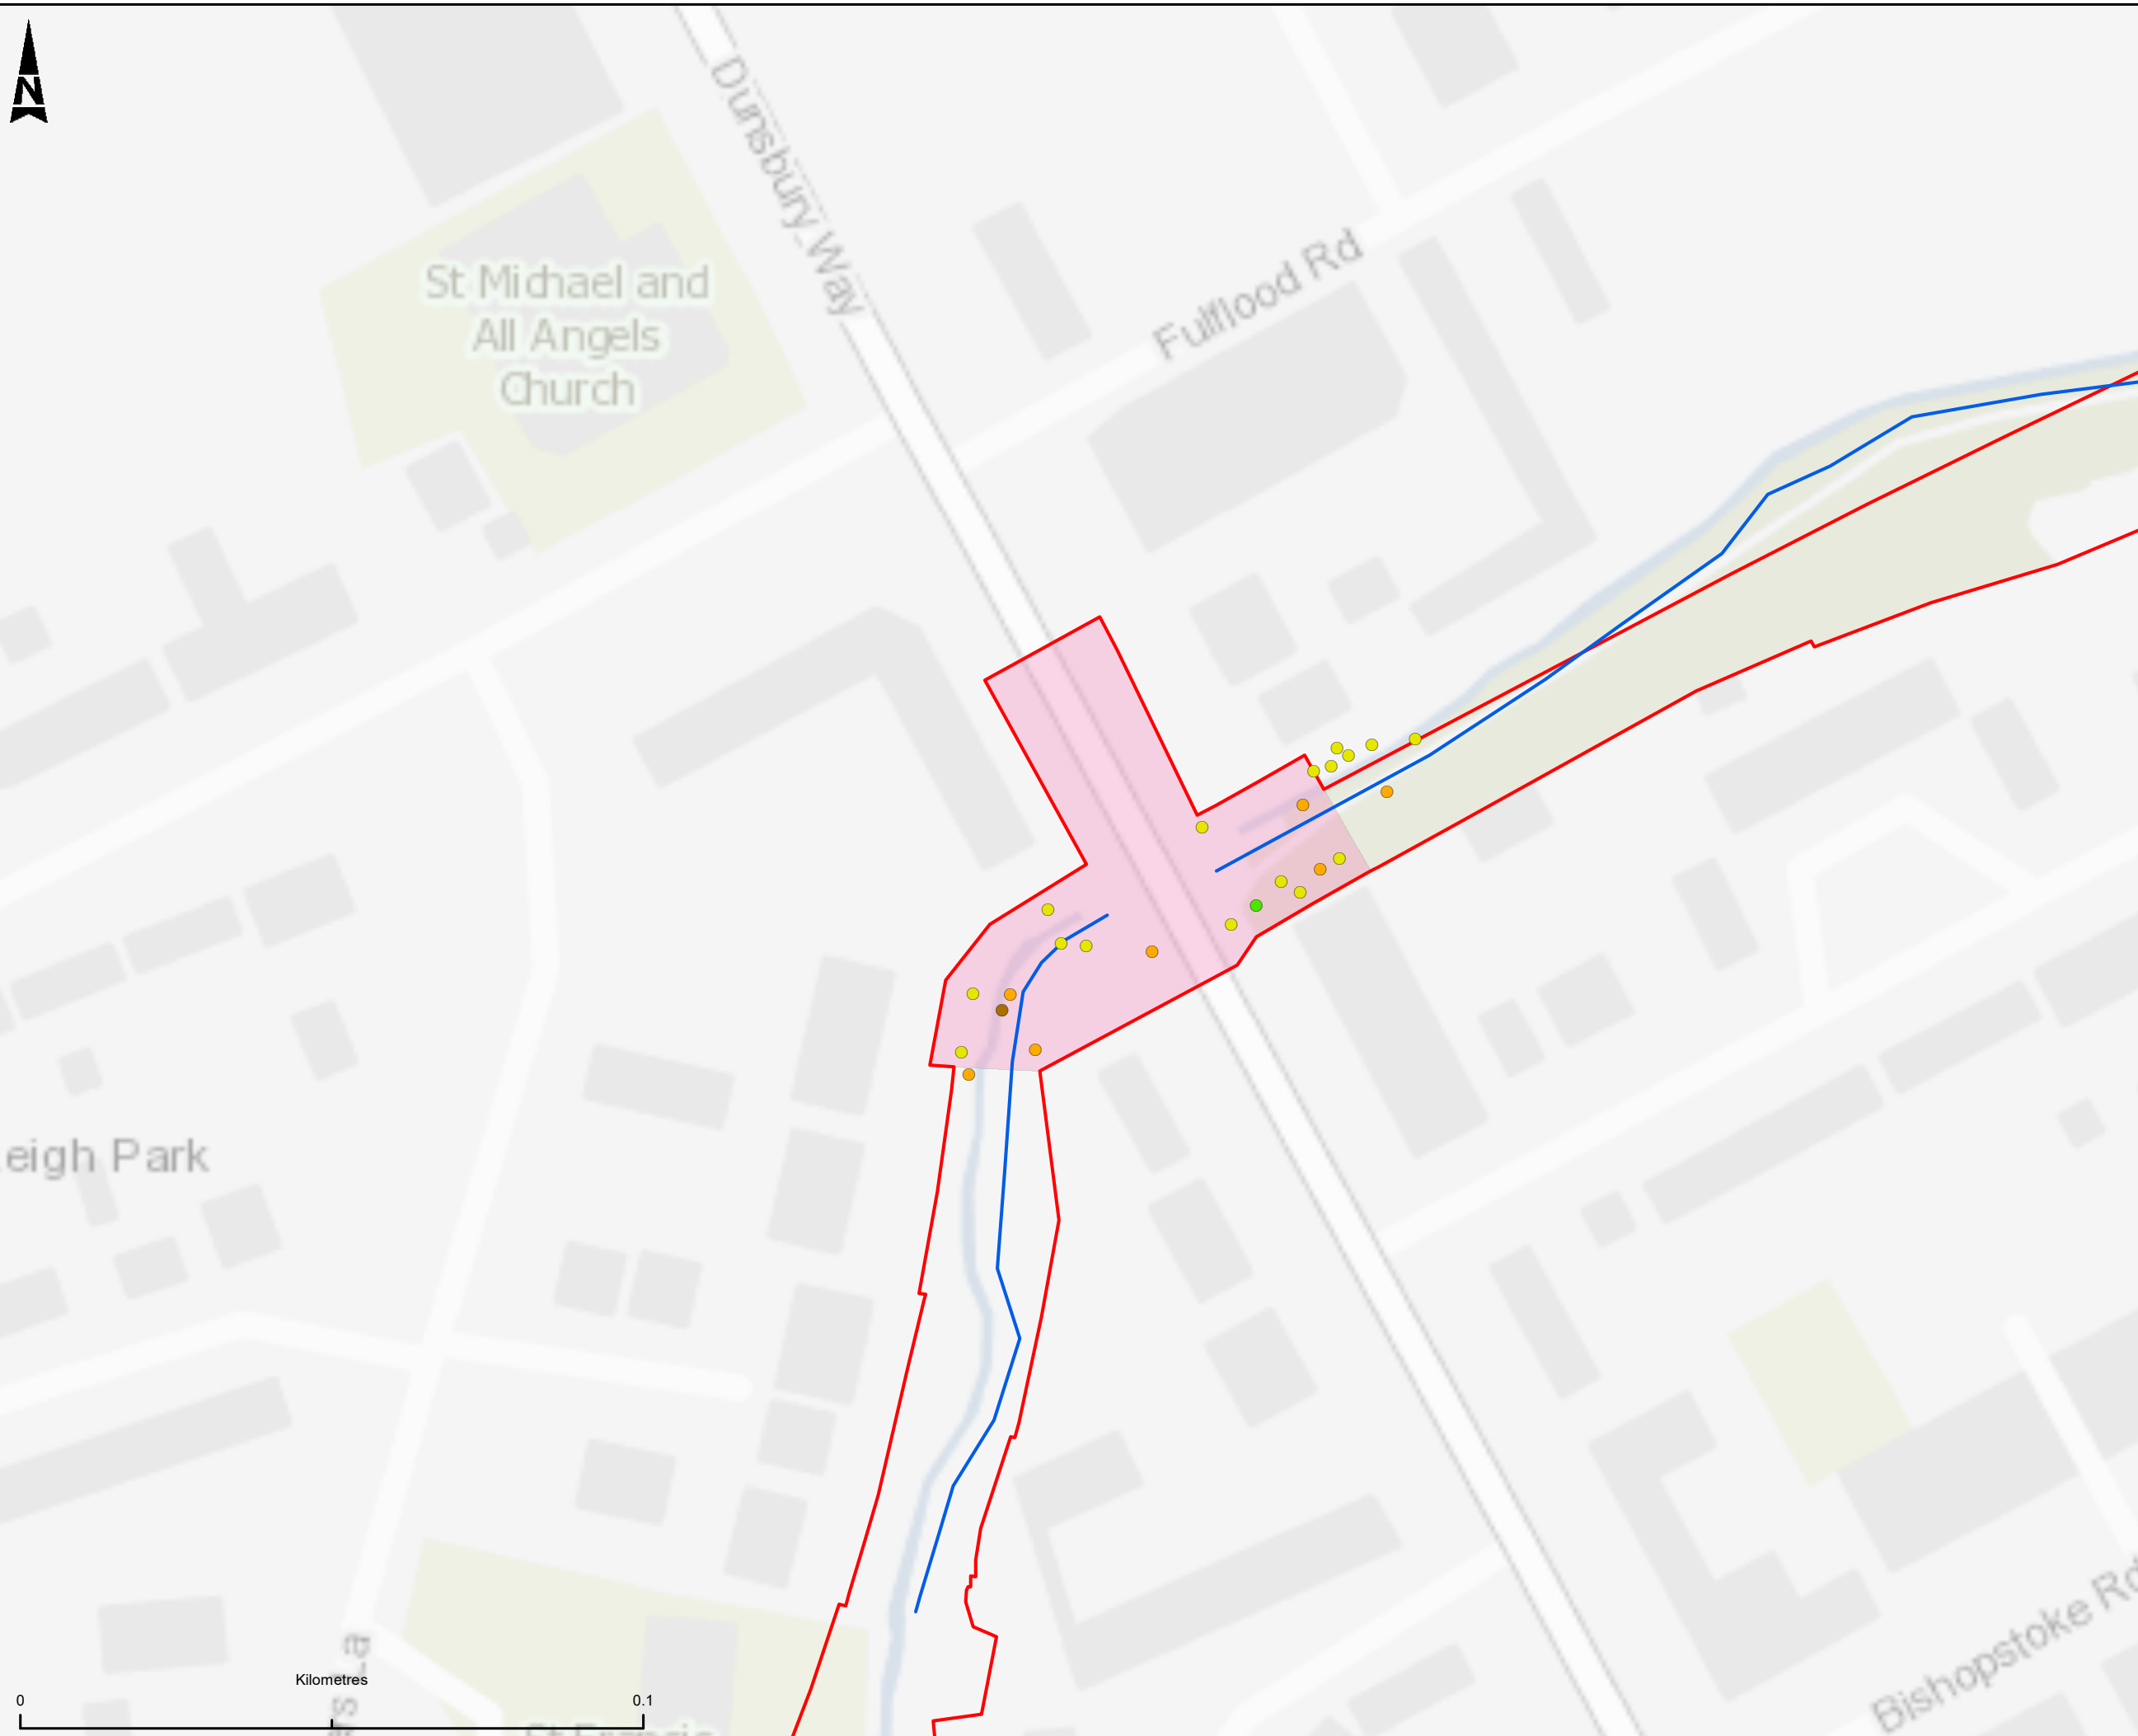

- Existing Trees**
- Category A
 - Category B
 - Category C
 - Category U
- Public Rights of Way**
- Public Footpath
- Pipeline Scheme Red Line Boundary**
- Redline Boundary
 - Temporary Above Ground Construction Works

C01	EN	NW	AR	JF	PUBLISHED	21/05/2024
Rev	Dm By	Ckd By	Rev By	Auth By	Description	Date



Aztec West
500 Park Avenue
Almondsbury
Bristol
BS32 4RZ

Tel: +44 (0) 1454 6620000
Fax: +44 (0) 1454 663333
www.atkinsrealis.com

Copyright © AtkinsRéalis Limited (2023)

Drawing Suitability	Status
PUBLISHED	A1

Contractors Drawing Number:
HTR - ATK - ZZ - ZZ - GS - Z - 0201

Project | Originator | Volume | Location | Type | Role | Number

Telephone: Havant (023) 9249 9888
Fax: Havant (023) 9245 3632
Website: www.portsmouthwater.co.uk
Registered Office: PO Box 8 West Street
Havant Hampshire PO9 1LG
REGISTERED IN ENGLAND No. 2536455





Project Ref. No	Sheet	Scale	Sheet Size
5169117	6 of 11	1:1,000	A3

Project Title
HAVANT THICKET RESERVOIR

Drawing Title
EXISTING SITE PLAN

Portsmouth Water Drawing Number	Rev
	C01

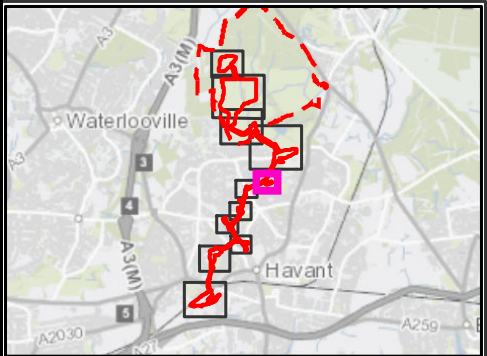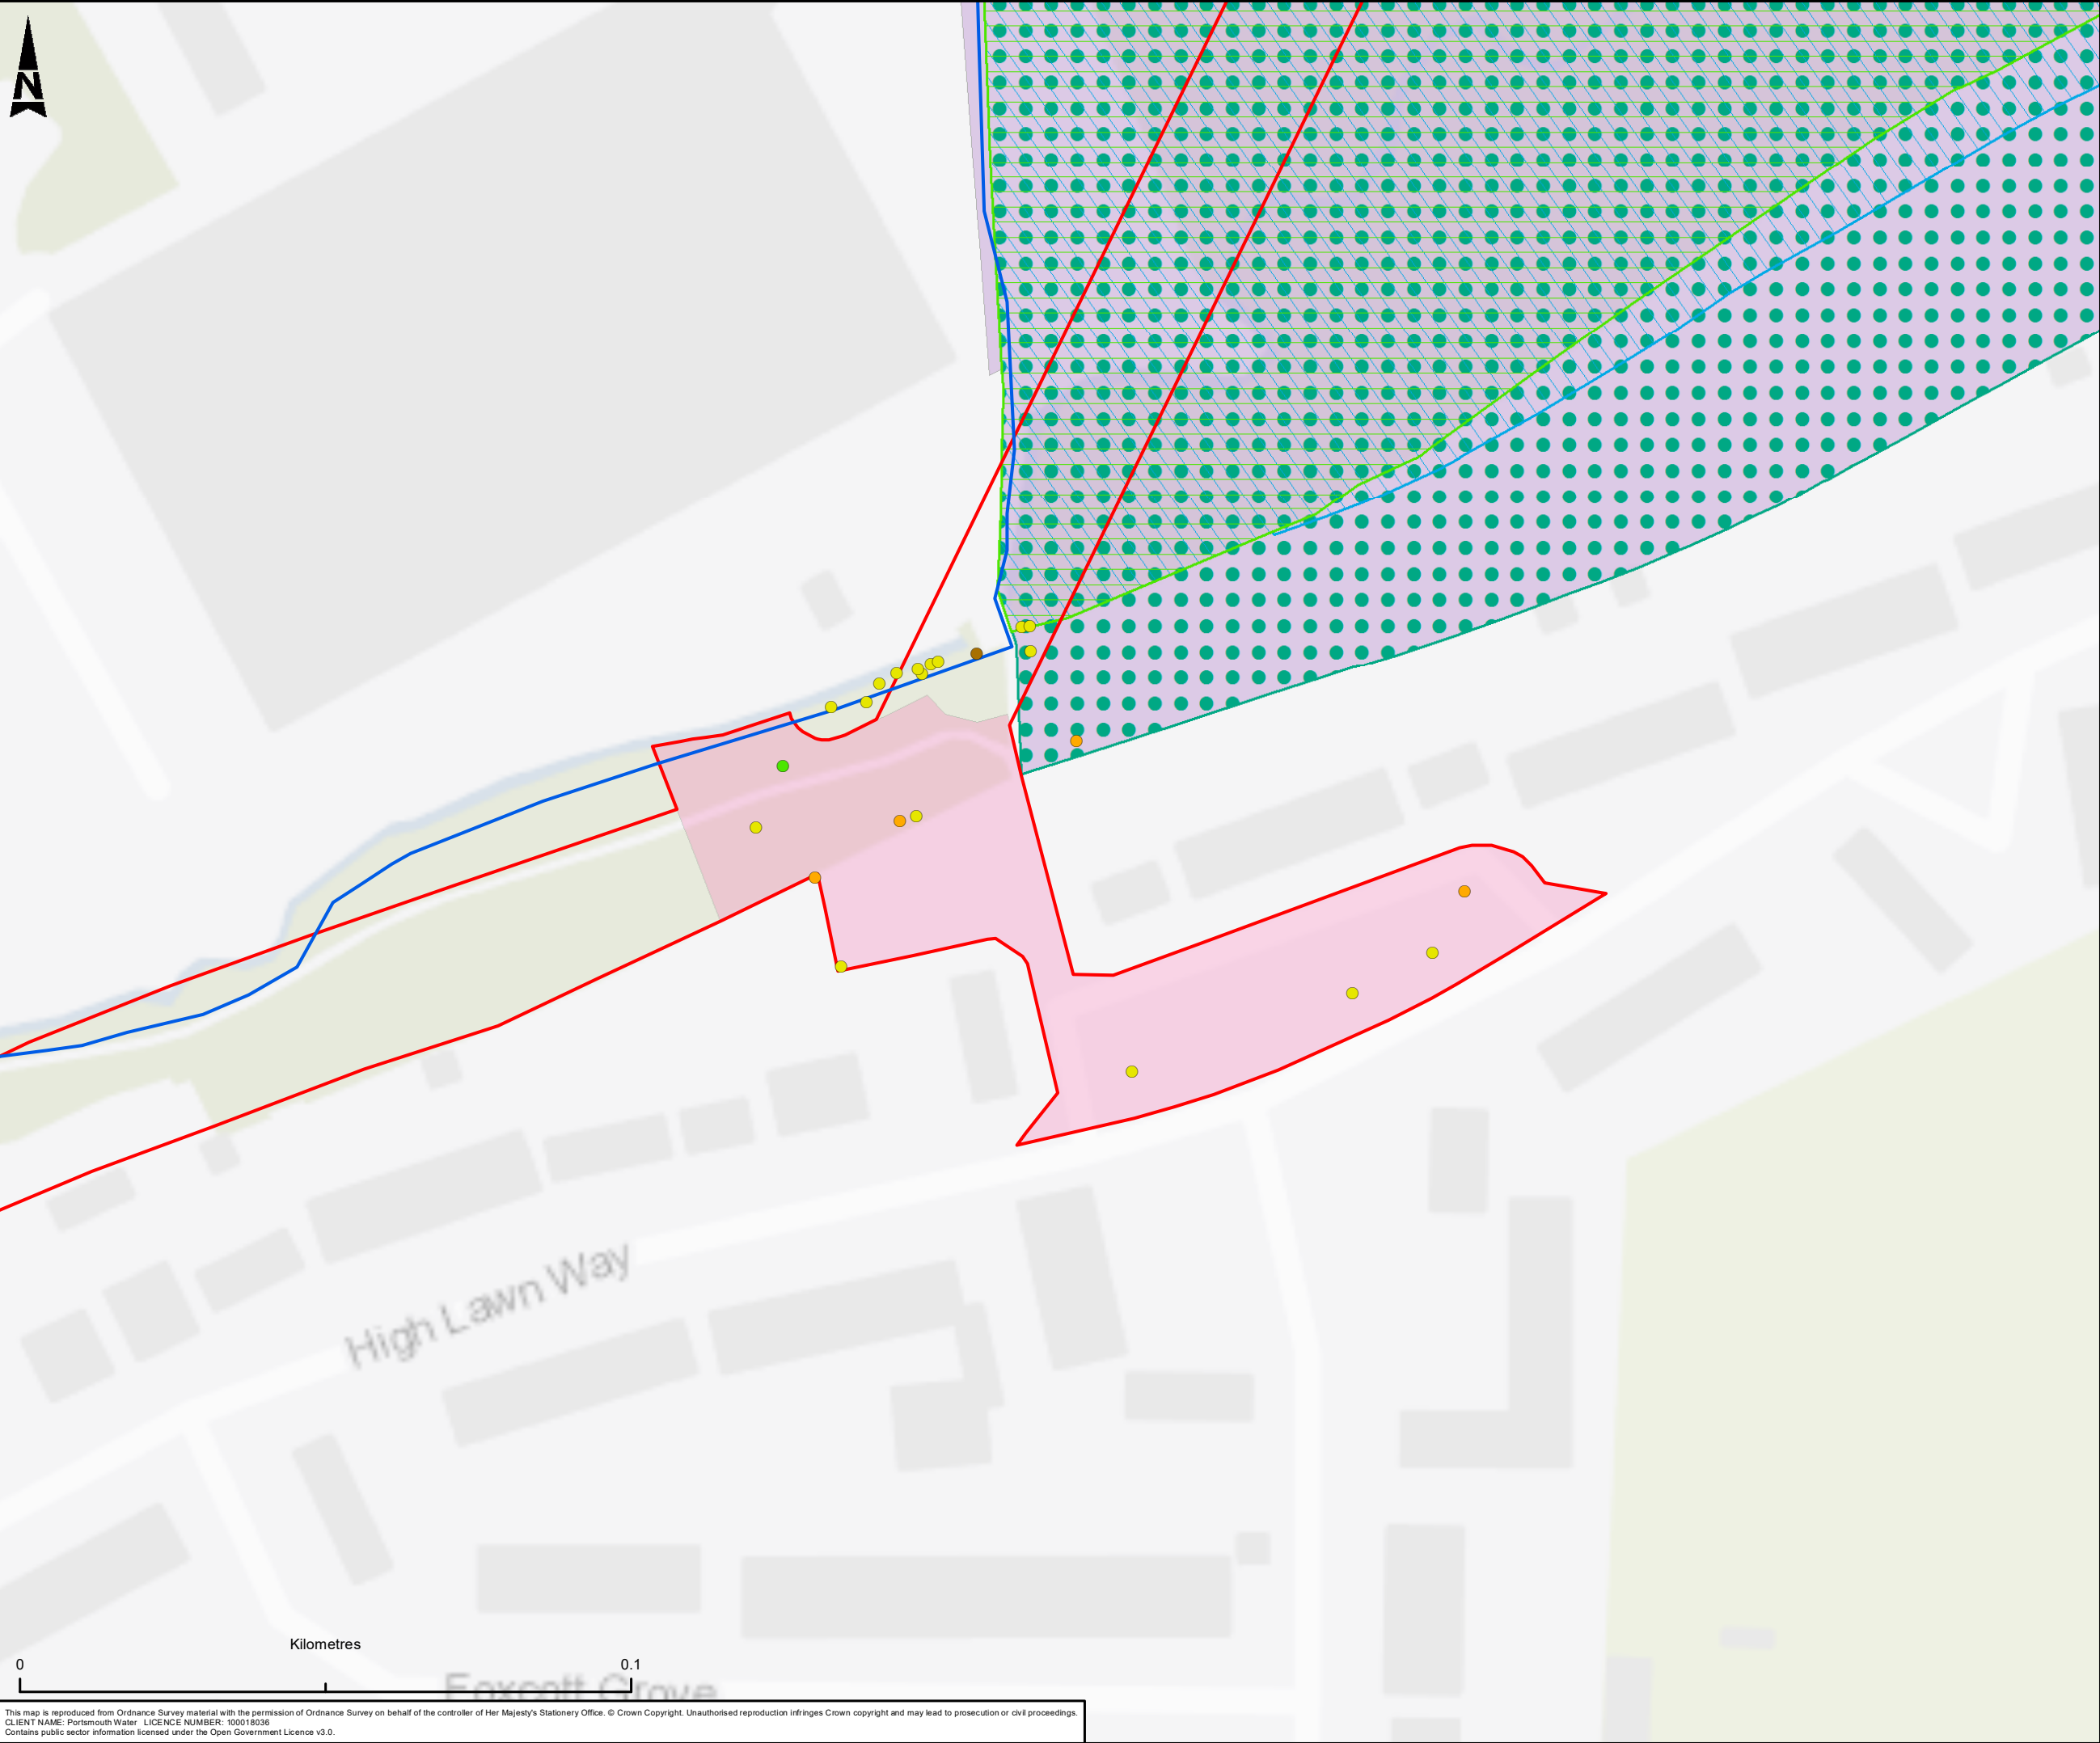

- Existing Trees**
- Category A
 - Category B
 - Category C
 - Category U
- Public Rights of Way**
- Public Footpath
- Pipeline Scheme Red Line Boundary**
- Redline Boundary
 - Temporary Above Ground Construction Works
 - Ancient Woodland
 - Site of Importance for Nature Conservation
 - Registered Park and Garden
 - Conservation Area

C01	EN	NW	AR	JF	PUBLISHED	21/05/2024
Rev	Dm By	Ckd By	Rev By	Auth By	Description	Date



Aztec West
500 Park Avenue
Almondsbury
Bristol
BS32 4RZ

Tel: +44 (0) 1454 6620000
Fax: +44 (0) 1454 663333
www.atkinsrealis.com

Copyright © AtkinsRéalis Limited (2023)

Drawing Suitability	Status
PUBLISHED	A1

Contradctors Drawing Number:
HTR - ATK - ZZ - ZZ - GS - Z - 0201
Project Originator Volume Location Type Role Number

Telephone: Havant (023) 9249 9888
Fax: Havant (023) 9245 3632
Website: www.portsmouthwater.co.uk
Registered Office: PO Box 8 West Street
Havant Hampshire PO9 1LG
REGISTERED IN ENGLAND No. 2536455





Project Ref. No	Sheet	Scale	Sheet Size
5169117	7 of 11	1:1,000	A3

Project Title
HAVANT THICKET RESERVOIR

Drawing Title
EXISTING SITE PLAN

Portsmouth Water Drawing Number	Rev
	C01

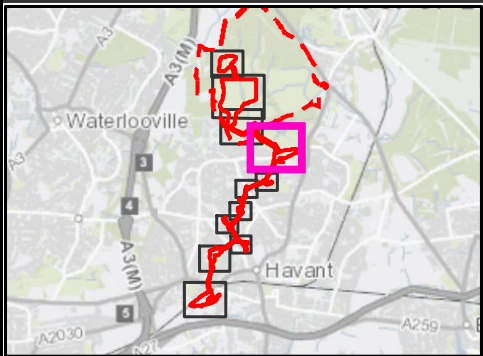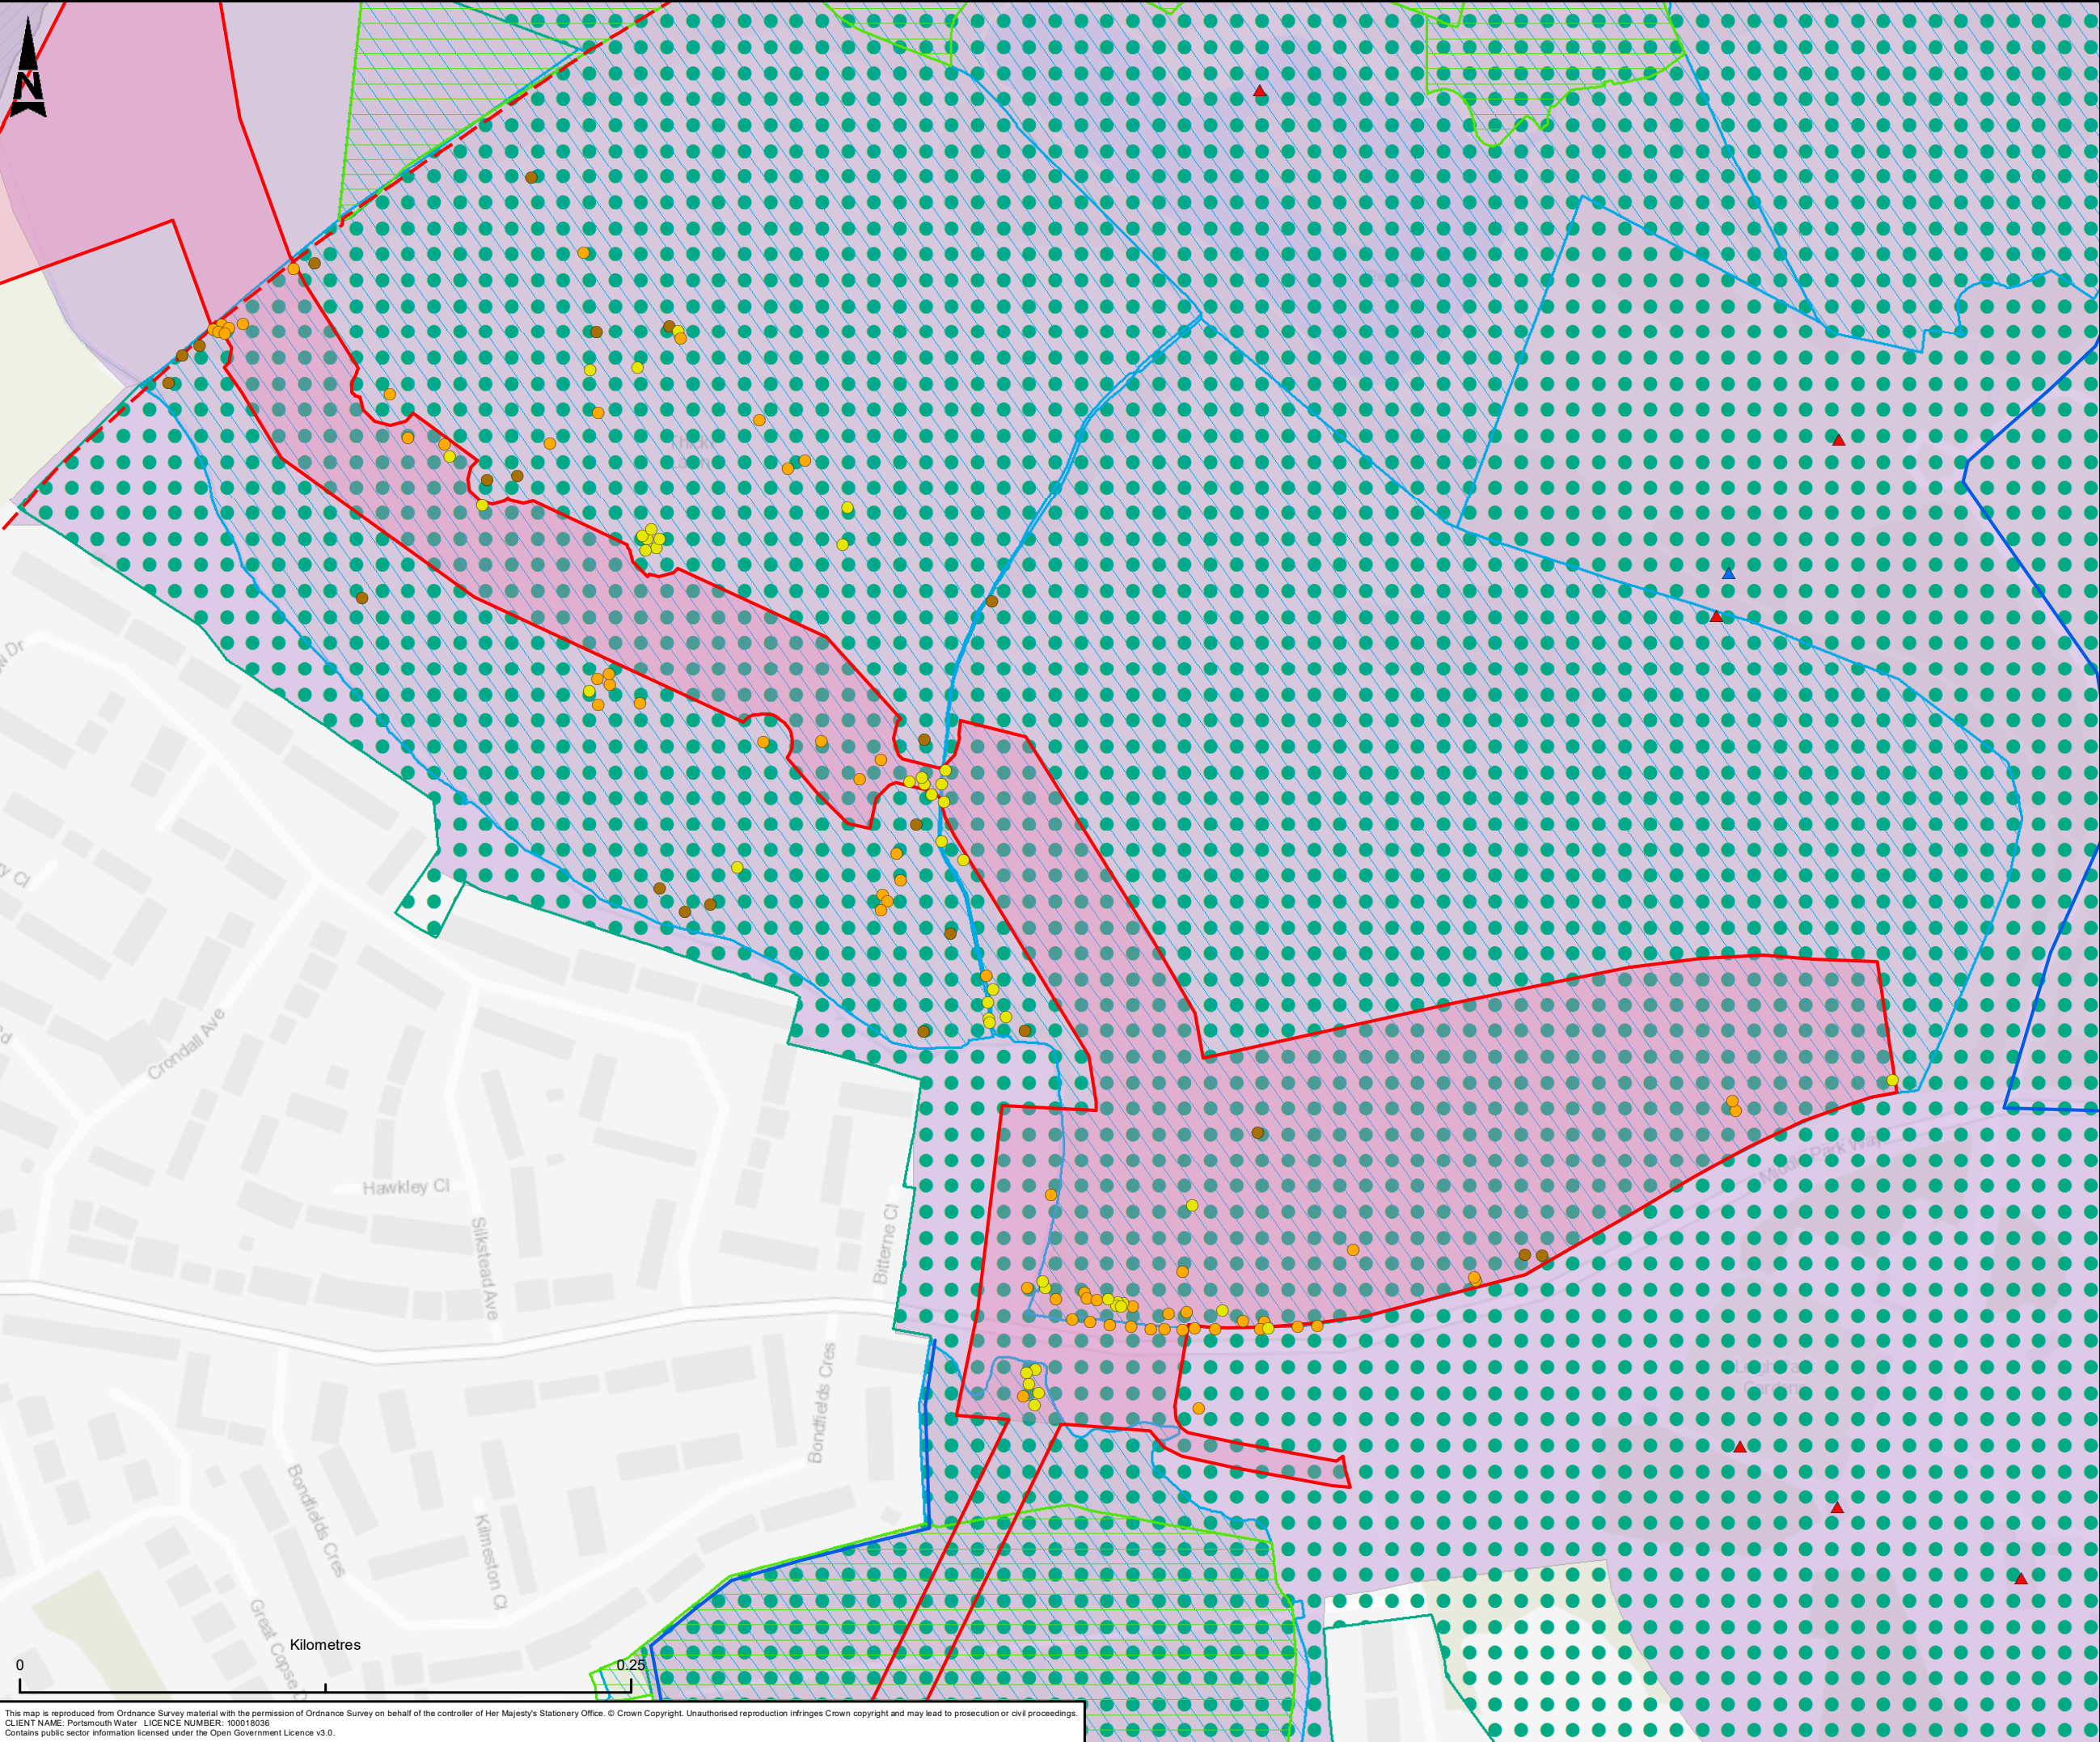

- Existing Trees**
- Category A
 - Category B
 - Category C
- Public Rights of Way**
- Public Footpath
- Environmental Constraints**
- Grade II Listed Building
 - Grade II* Listed Building
 - Reservoir Site
- Pipeline Scheme Red Line Boundary**
- Redline Boundary
 - Temporary Above Ground Construction Works
 - Ancient Woodland
 - Site of Importance for Nature Conservation
 - Registered Park and Garden
 - Conservation Area
 - Reservoir Embankment

C01	EN	NW	AR	JF	PUBLISHED	21/05/2024
Rev	Dm By	Old By	Rev By	Auth By	Description	Date



Aztec West
500 Park Avenue
Almondsbury
Bristol
BS32 4RZ

Tel: +44 (0) 1454 6620000
Fax: +44 (0) 1454 663333
www.atkinsrealis.com

Copyright © AtkinsRéalis Limited (2023)

Drawing Suitability	Status
PUBLISHED	A1

Contradctors Drawing Number:
HTR - ATK - ZZ - ZZ - GS - Z - 0201
Project Originator Volume Location Type Role Number

Telephone: Havant (023) 9249 9888
Fax: Havant (023) 9245 3632
Website: www.portsmouthwater.co.uk
Registered Office: PO Box 8 West Street
Havant Hampshire PO9 1LG
REGISTERED IN ENGLAND No. 2536455





Project Ref. No	Sheet	Scale	Sheet Size
5169117	8 of 11	1:2,500	A3

Project Title
HAVANT THICKET RESERVOIR

Drawing Title
EXISTING SITE PLAN

Portsmouth Water Drawing Number	Rev
	C01

This map is reproduced from Ordnance Survey material with the permission of Ordnance Survey on behalf of the controller of Her Majesty's Stationary Office. © Crown Copyright. Unauthorised reproduction infringes Crown copyright and may lead to prosecution or civil proceedings.
CLIENT NAME: Portsmouth Water LICENCE NUMBER: 100018036
Contains public sector information licensed under the Open Government Licence v3.0.

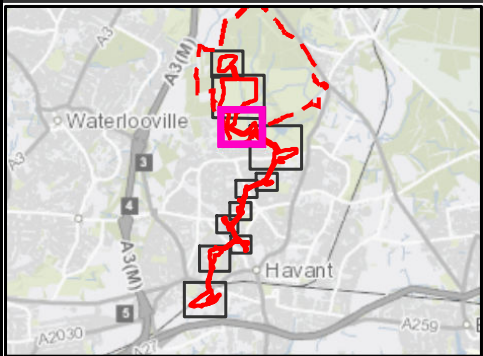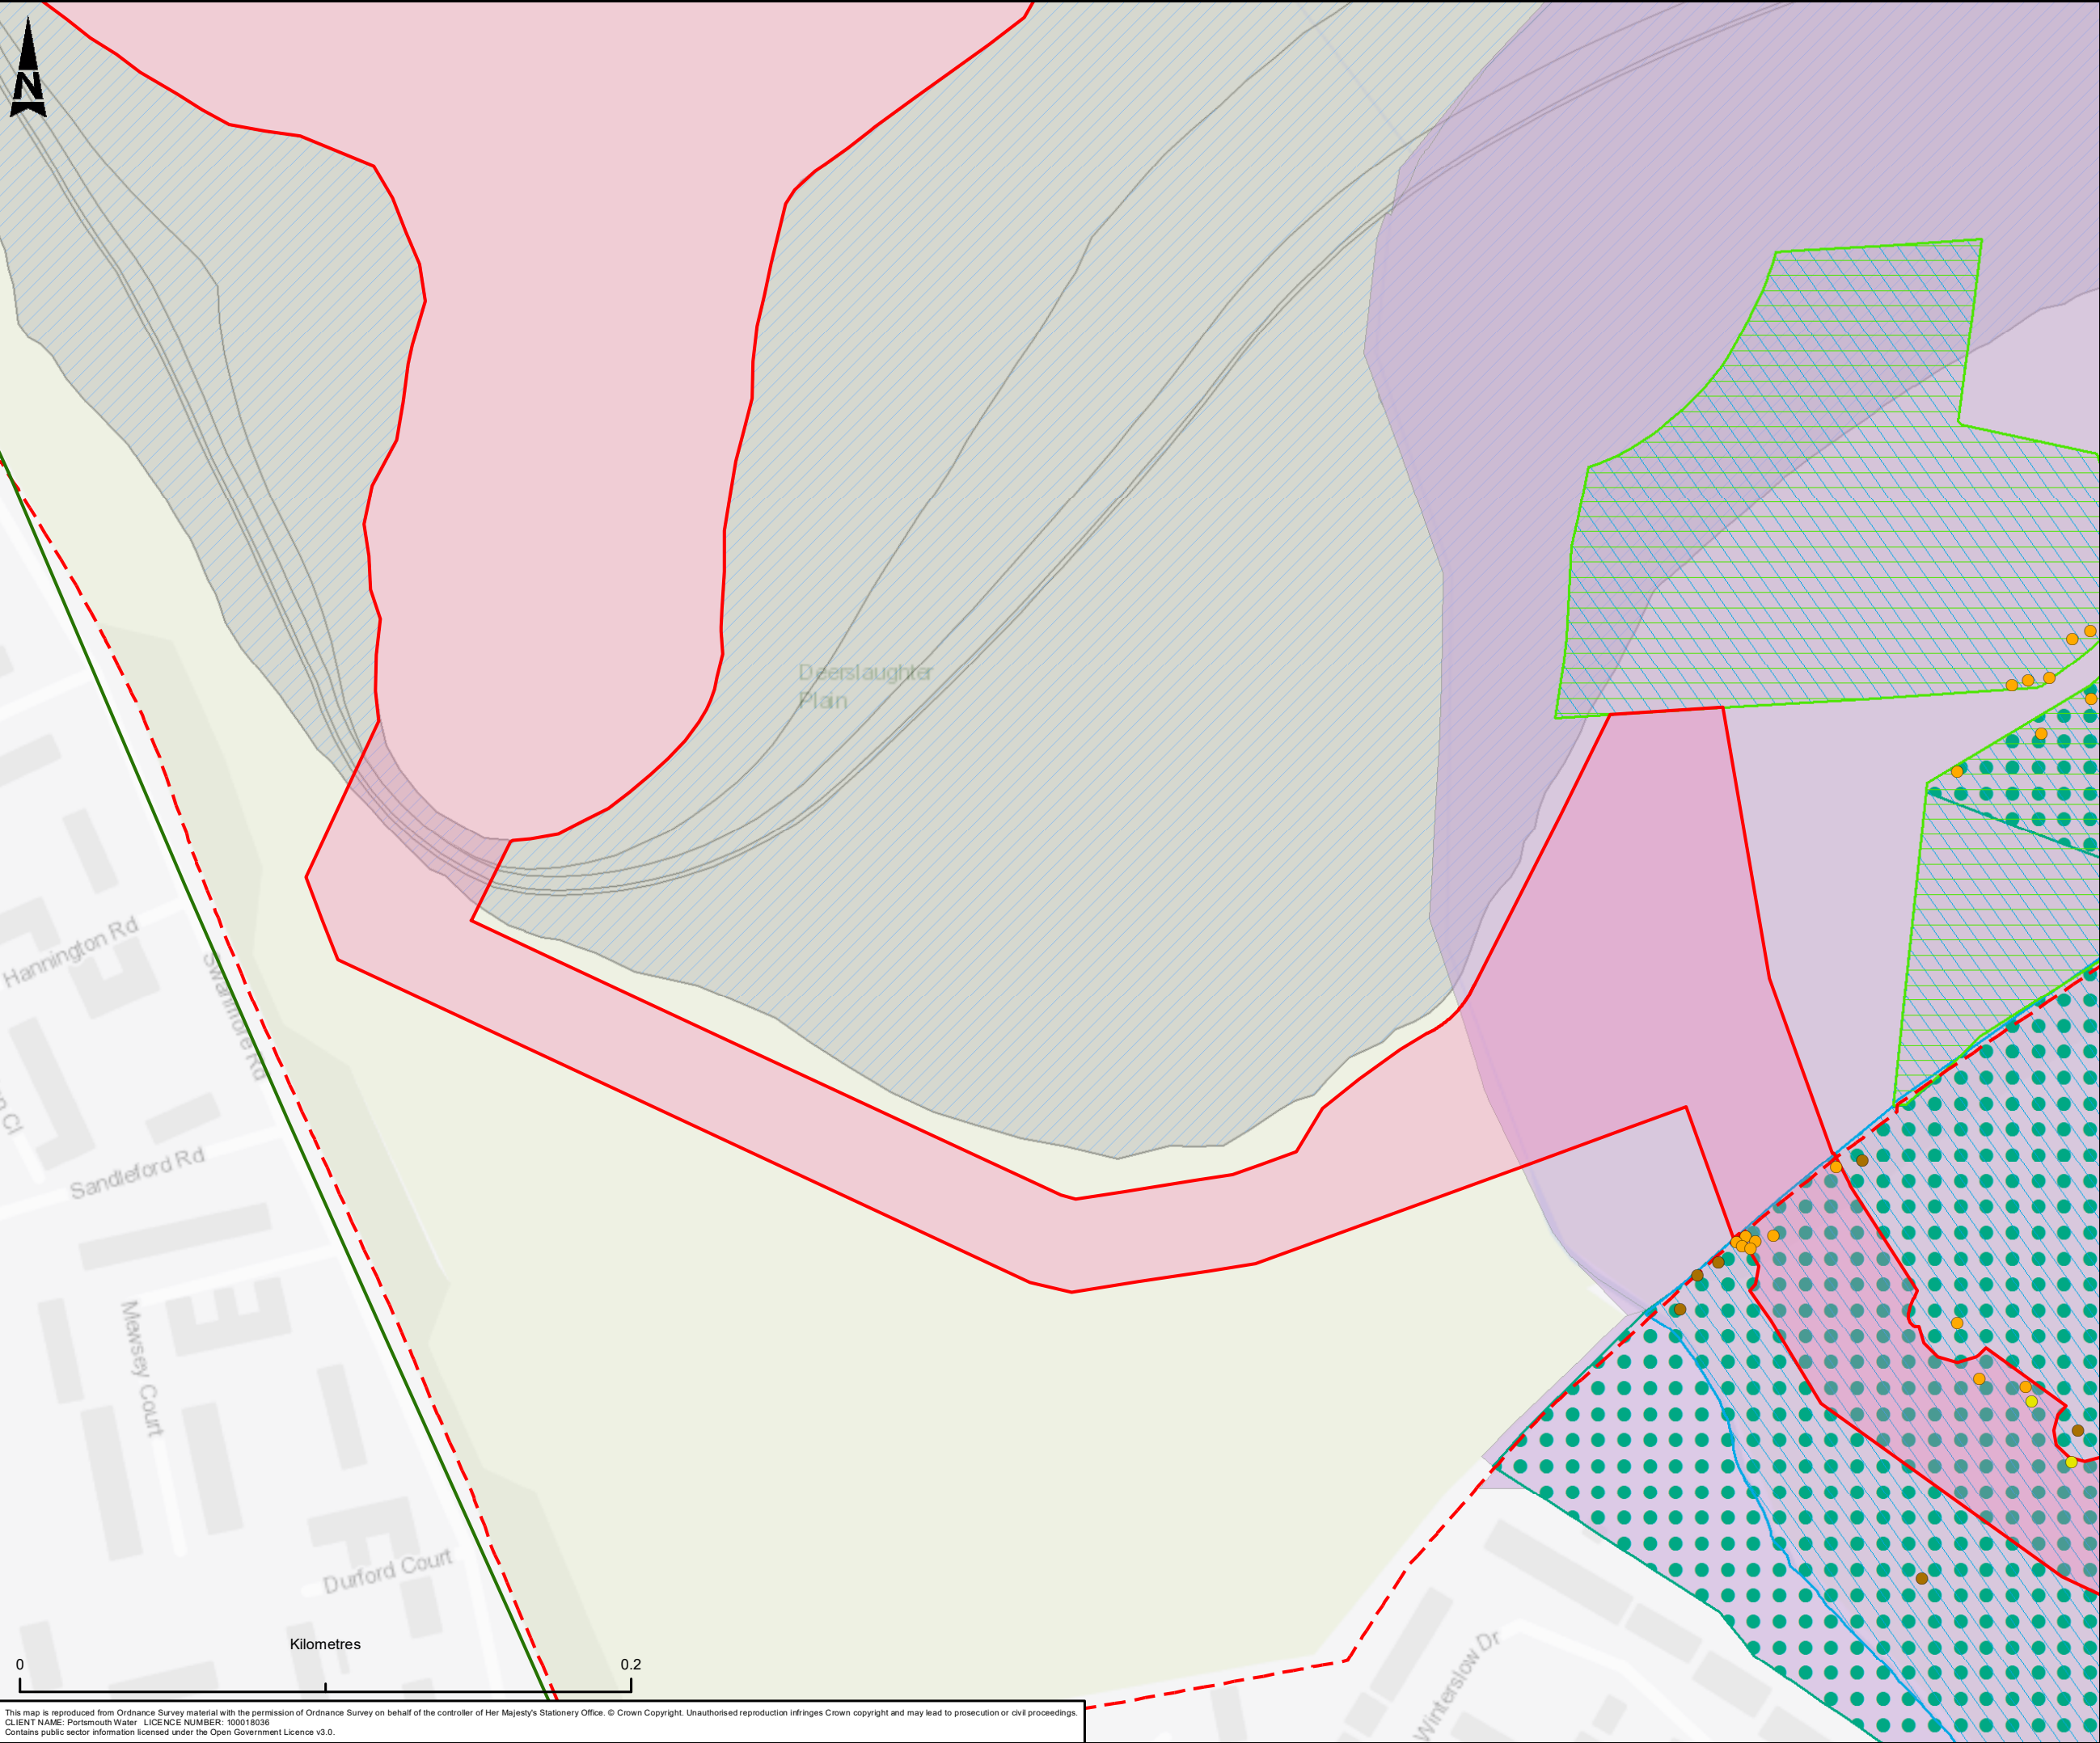

- Existing Trees**
- Category A
 - Category B
 - Category C
- Public Rights of Way**
- Bridleway
 - Reservoir Site
- Pipeline Scheme Red Line Boundary**
- Redline Boundary
 - Temporary Above Ground Construction Works
 - Ancient Woodland
 - Site of Importance for Nature Conservation
 - Registered Park and Garden
 - Conservation Area
 - Reservoir Embankment

C01	EN	NW	AR	JF	PUBLISHED	21/05/2024
Rev	Dm By	Ckd By	Rev By	Auth By	Description	Date



Aztec West
500 Park Avenue
Almondsbury
Bristol
BS32 4RZ

Tel: +44 (0) 1454 6620000
Fax: +44 (0) 1454 663333
www.atkinsrealis.com

Copyright © AtkinsRéalis Limited (2023)

Drawing Suitability	Status
PUBLISHED	A1

Contractors Drawing Number:						
HTR - ATK - ZZ - ZZ - GS - Z - 0201						
Project	Originator	Volume	Location	Type	Role	Number

Telephone: Havant (023) 9249 9888
Fax: Havant (023) 9245 3632
Website: www.portsmouthwater.co.uk
Registered Office: PO Box 8 West Street
Havant Hampshire PO9 1LG
REGISTERED IN ENGLAND No. 2536455





Project Ref. No	Sheet	Scale	Sheet Size
5169117	9 of 11	1:2,000	A3

Project Title
HAVANT THICKET RESERVOIR

Drawing Title
EXISTING SITE PLAN

Portsmouth Water Drawing Number	Rev
	C01

This map is reproduced from Ordnance Survey material with the permission of Ordnance Survey on behalf of the controller of Her Majesty's Stationery Office. © Crown Copyright. Unauthorised reproduction infringes Crown copyright and may lead to prosecution or civil proceedings.
CLIENT NAME: Portsmouth Water LICENCE NUMBER: 100018036
Contains public sector information licensed under the Open Government Licence v3.0.

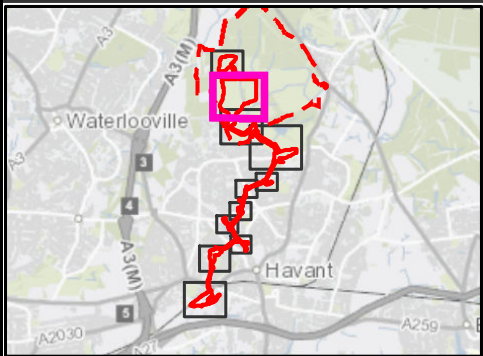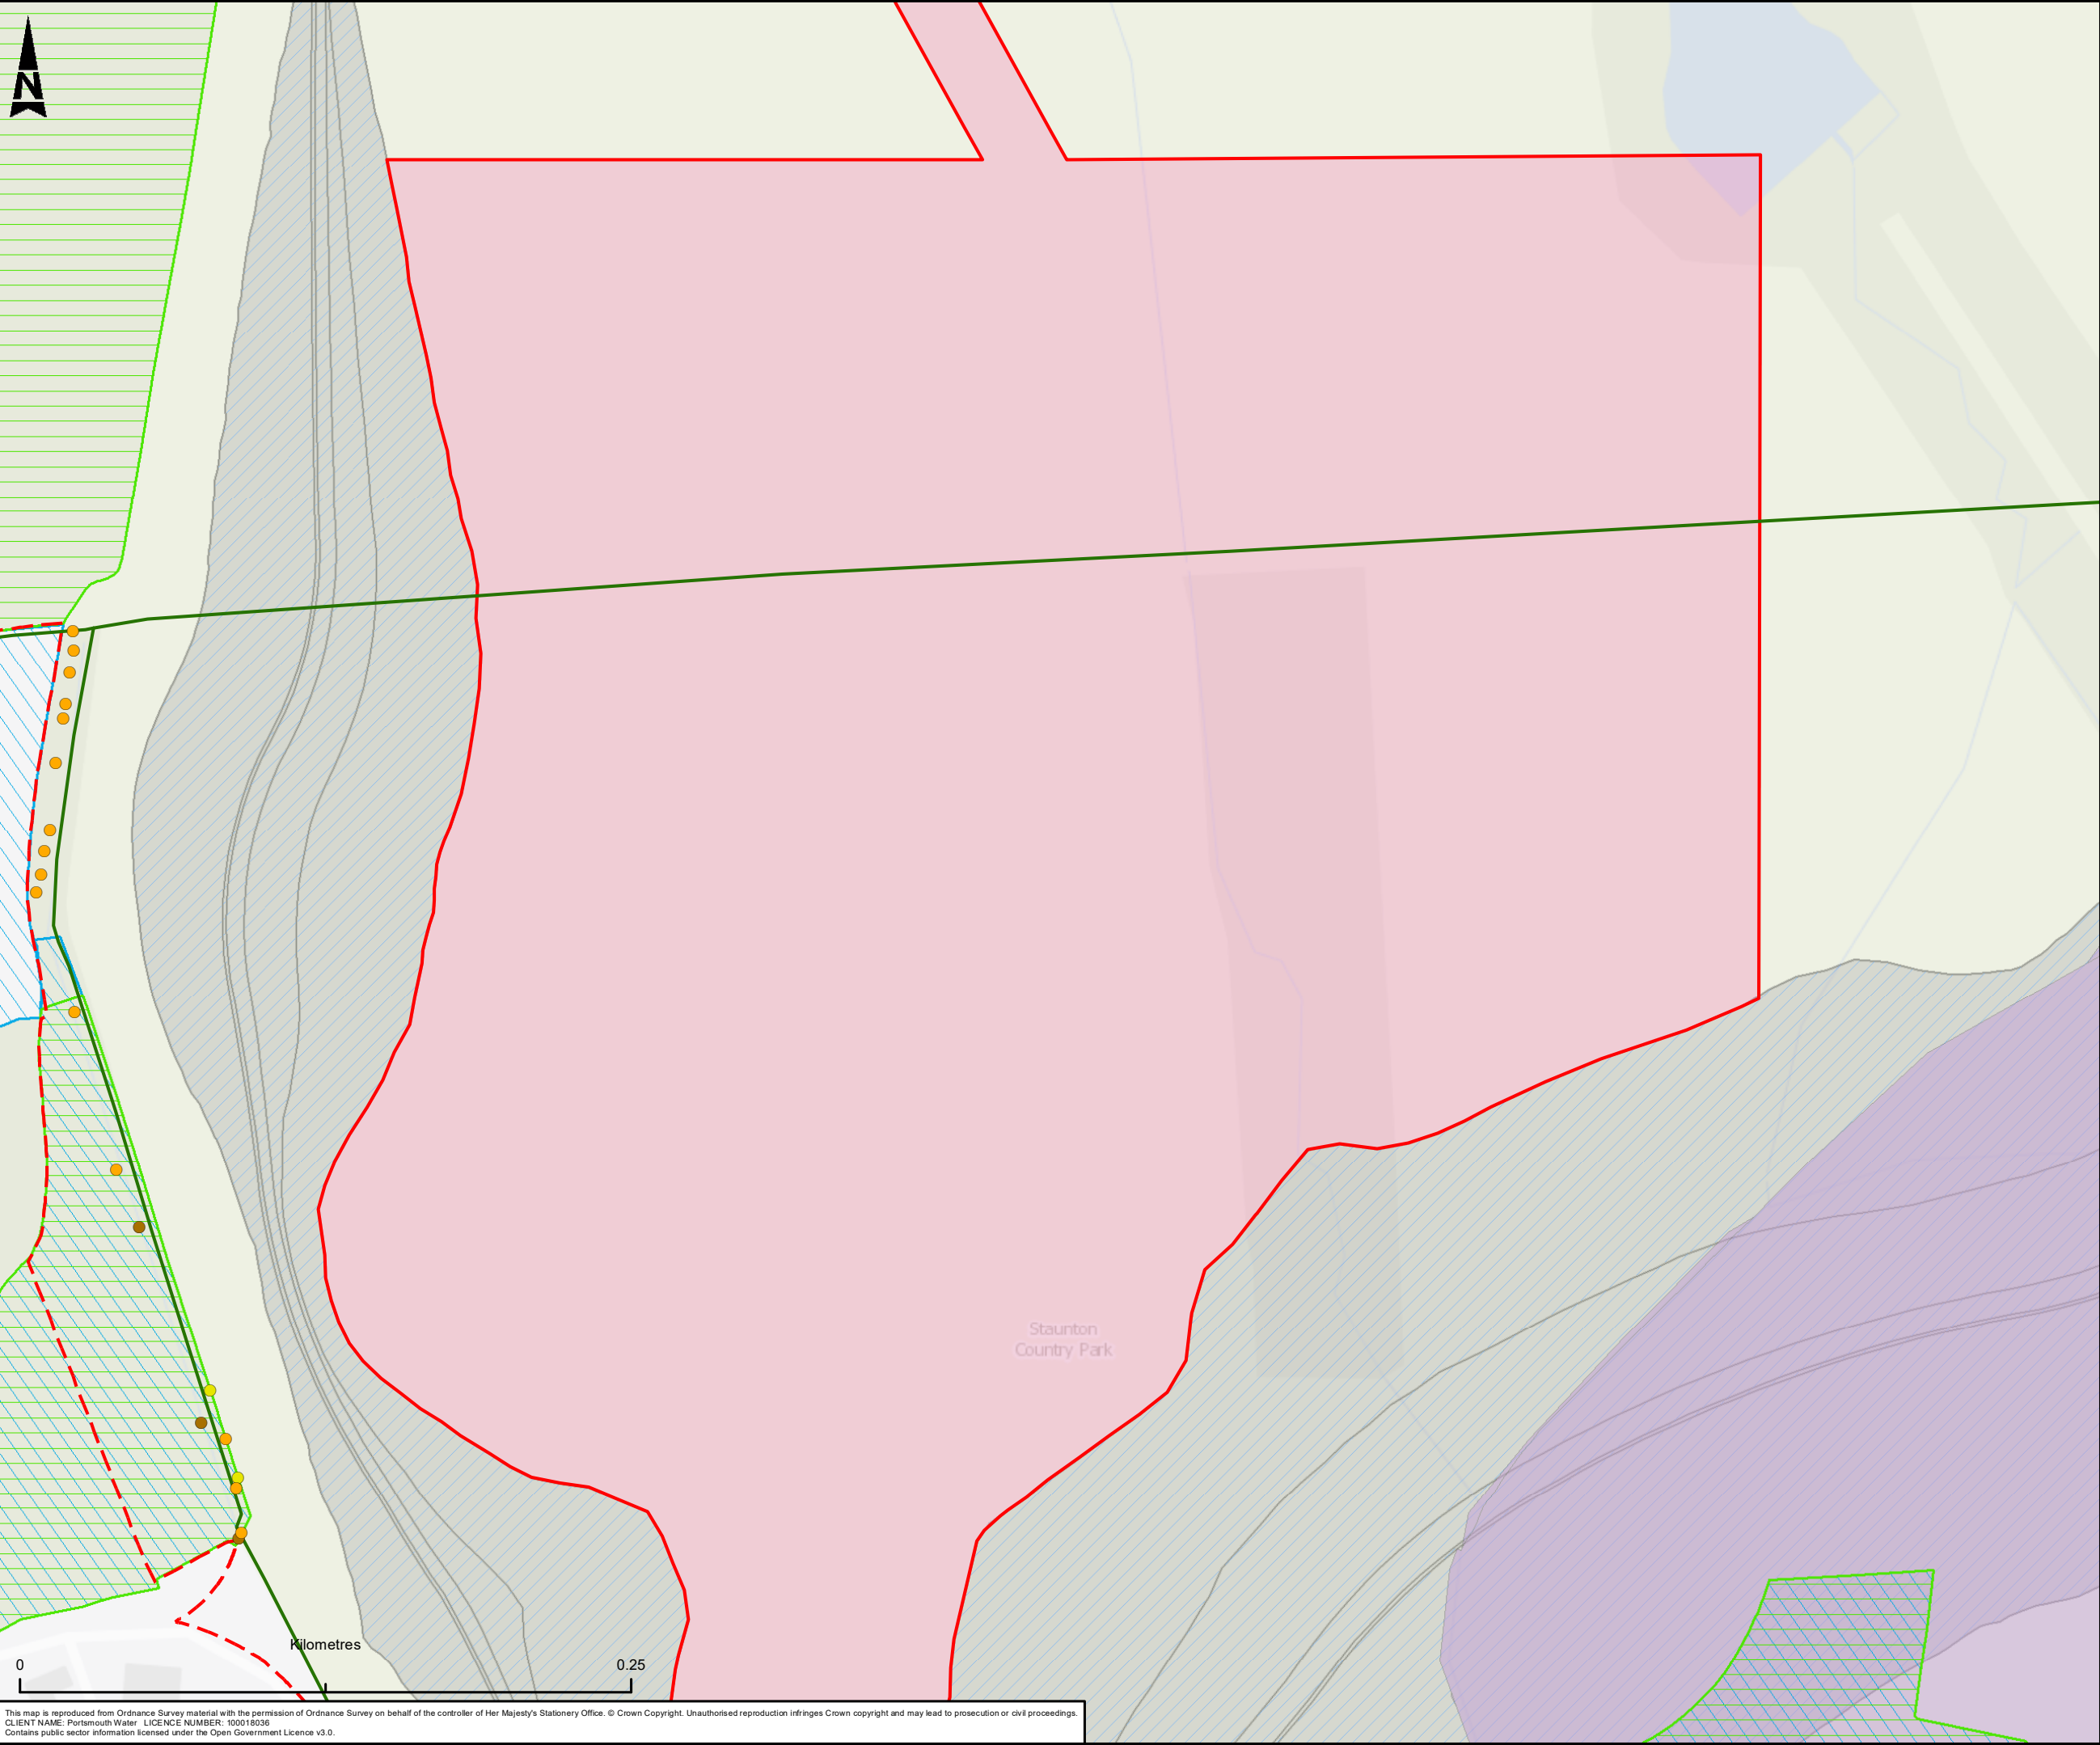

- Existing Trees**
- Category A
 - Category B
 - Category C
- Public Rights of Way**
- Bridleway
 - Reservoir Site
- Pipeline Scheme Red Line Boundary**
- Redline Boundary
 - Temporary Above Ground Construction Works
 - Ancient Woodland
 - Site of Importance for Nature Conservation
 - Registered Park and Garden
 - Conservation Area
 - Reservoir Embankment

C01	EN	NW	AR	JF	PUBLISHED	21/05/2024
Rev	Dm By	Ckd By	Rev By	Auth By	Description	Date



Aztec West
500 Park Avenue
Almondsbury
Bristol
BS32 4RZ

Tel: +44 (0) 1454 6620000
Fax: +44 (0) 1454 663333
www.atkinsrealis.com

Copyright © AtkinsRéalis Limited (2023)

Drawing Suitability	Status
PUBLISHED	A1

Contractors Drawing Number:

HTR - ATK - ZZ - ZZ - GS - Z - 0201

Project | Originator | Volume | Location | Type | Role | Number

Telephone: Havant (023) 9249 9888
Fax: Havant (023) 9245 3632
Website: www.portsmouthwater.co.uk
Registered Office: PO Box 8 West Street
Havant Hampshire PO9 1LG
REGISTERED IN ENGLAND No. 2536455



Project Ref. No	Sheet	Scale	Sheet Size
5169117	10 of 11	1:2,500	A3



Project Title

HAVANT THICKET RESERVOIR

Drawing Title

EXISTING SITE PLAN

Portsmouth Water Drawing Number	Rev
	C01

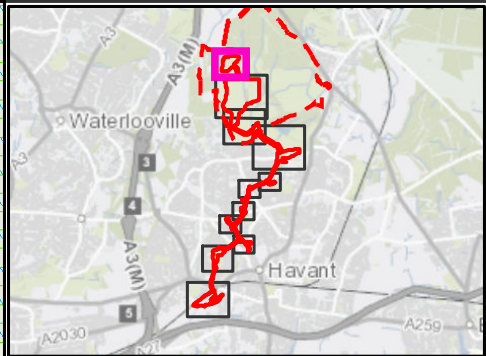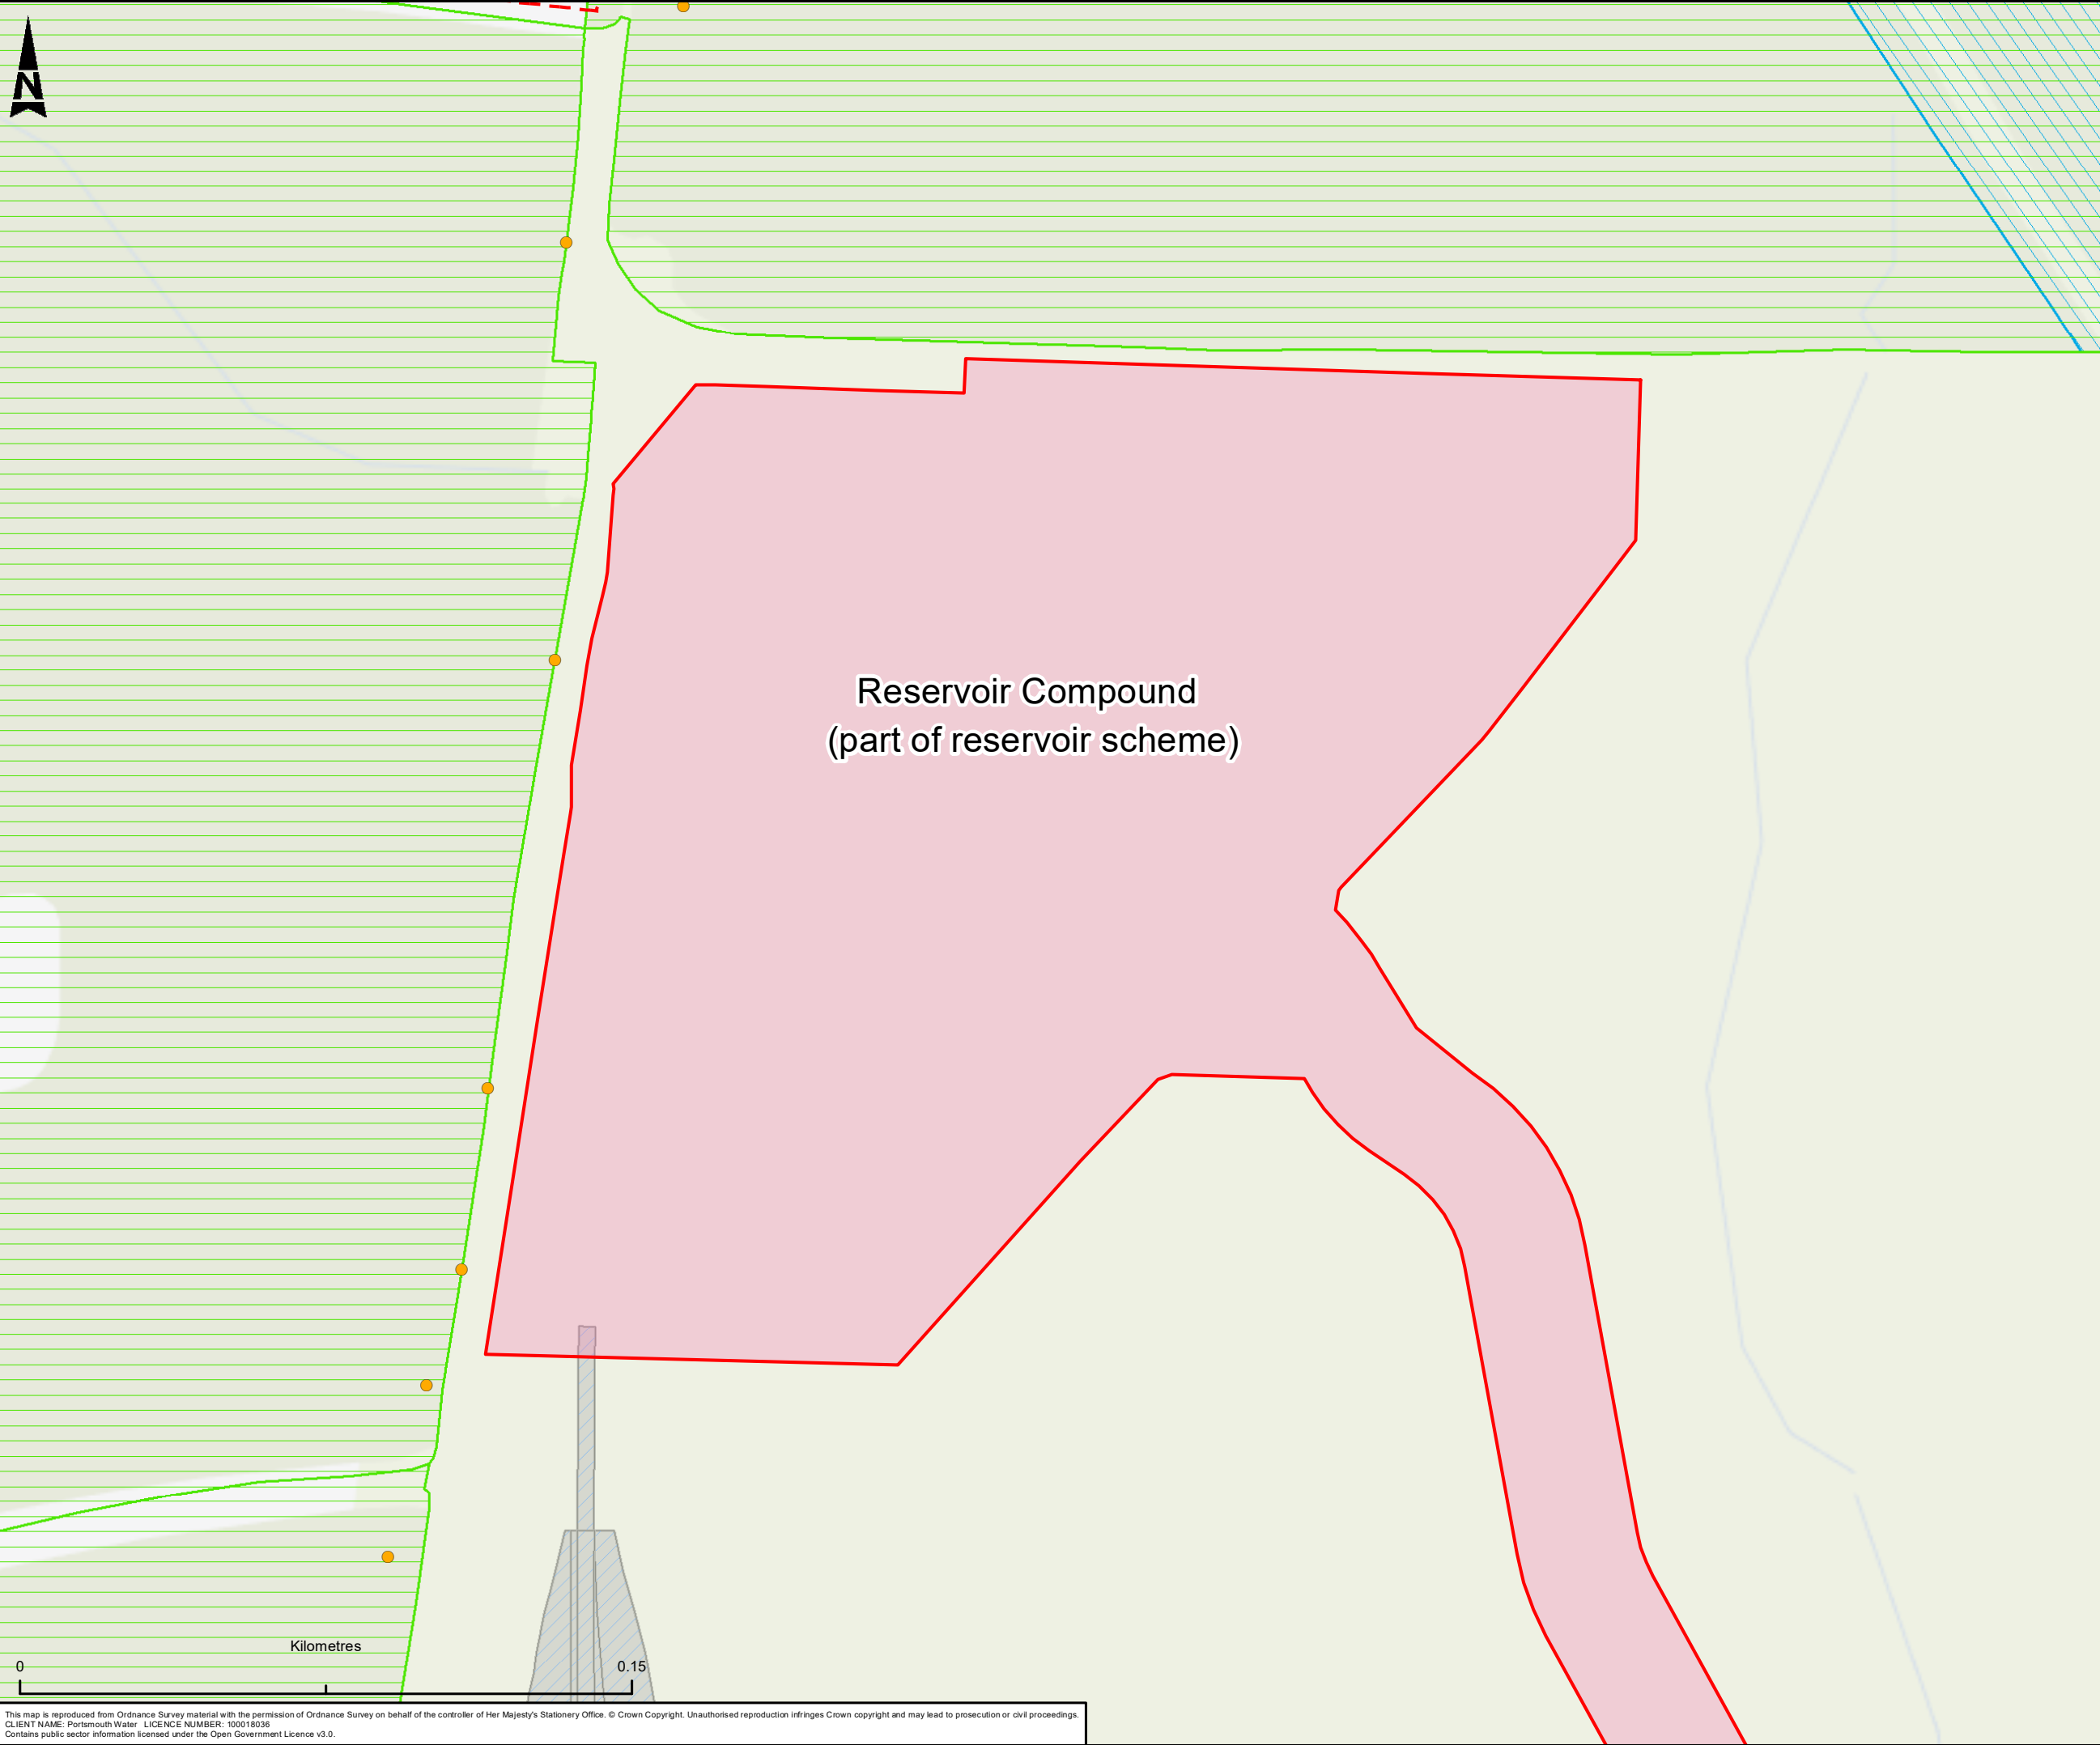

- Existing Trees**
- Category B
- Reservoir Site**
- [-] Reservoir Site
- Pipeline Scheme Red Line Boundary**
- [] Redline Boundary
 - Temporary Above Ground Construction Works
 - Ancient Woodland
 - Site of Importance for Nature Conservation
 - Reservoir Embankment

C01	EN	NW	AR	JF	PUBLISHED	21/05/2024
Rev	Dm By	Ckd By	Rev By	Auth By	Description	Date



Aztec West
500 Park Avenue
Almondsbury
Bristol
BS32 4RZ

Tel: +44 (0) 1454 6620000
Fax: +44 (0) 1454 663333
www.atkinsrealis.com

Copyright © AtkinsRéalis Limited (2023)

Drawing Suitability	Status
PUBLISHED	A1

Contradctors Drawing Number:
HTR - ATK - ZZ - ZZ - GS - Z - 0201
Project Originator Volume Location Type Role Number

Telephone: Havant (023) 9249 9888
Fax: Havant (023) 9245 3632
Website: www.portsmouthwater.co.uk
Registered Office: PO Box 8 West Street
Havant Hampshire PO9 1LG
REGISTERED IN ENGLAND No. 2536455



Project Ref. No	Sheet	Scale	Sheet Size
5169117	11 of 11	1:1,500	A3

Project Title
HAVANT THICKET RESERVOIR

Drawing Title
EXISTING SITE PLAN

Portsmouth Water Drawing Number	Rev
	C01