



5 Stockheath Road

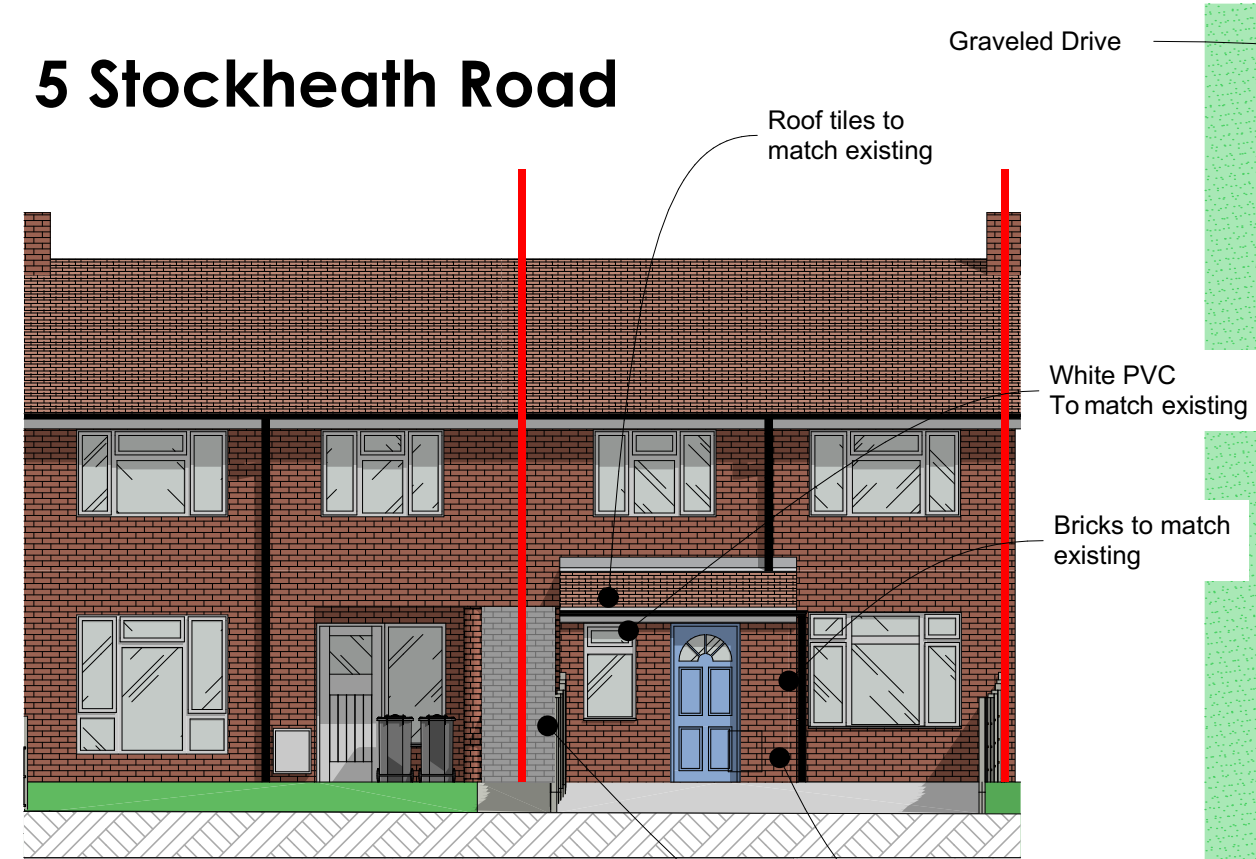

Proposed Street Scene Scale 1:100



Proposed Porch
Shared Entry
Not affected by porch at all.

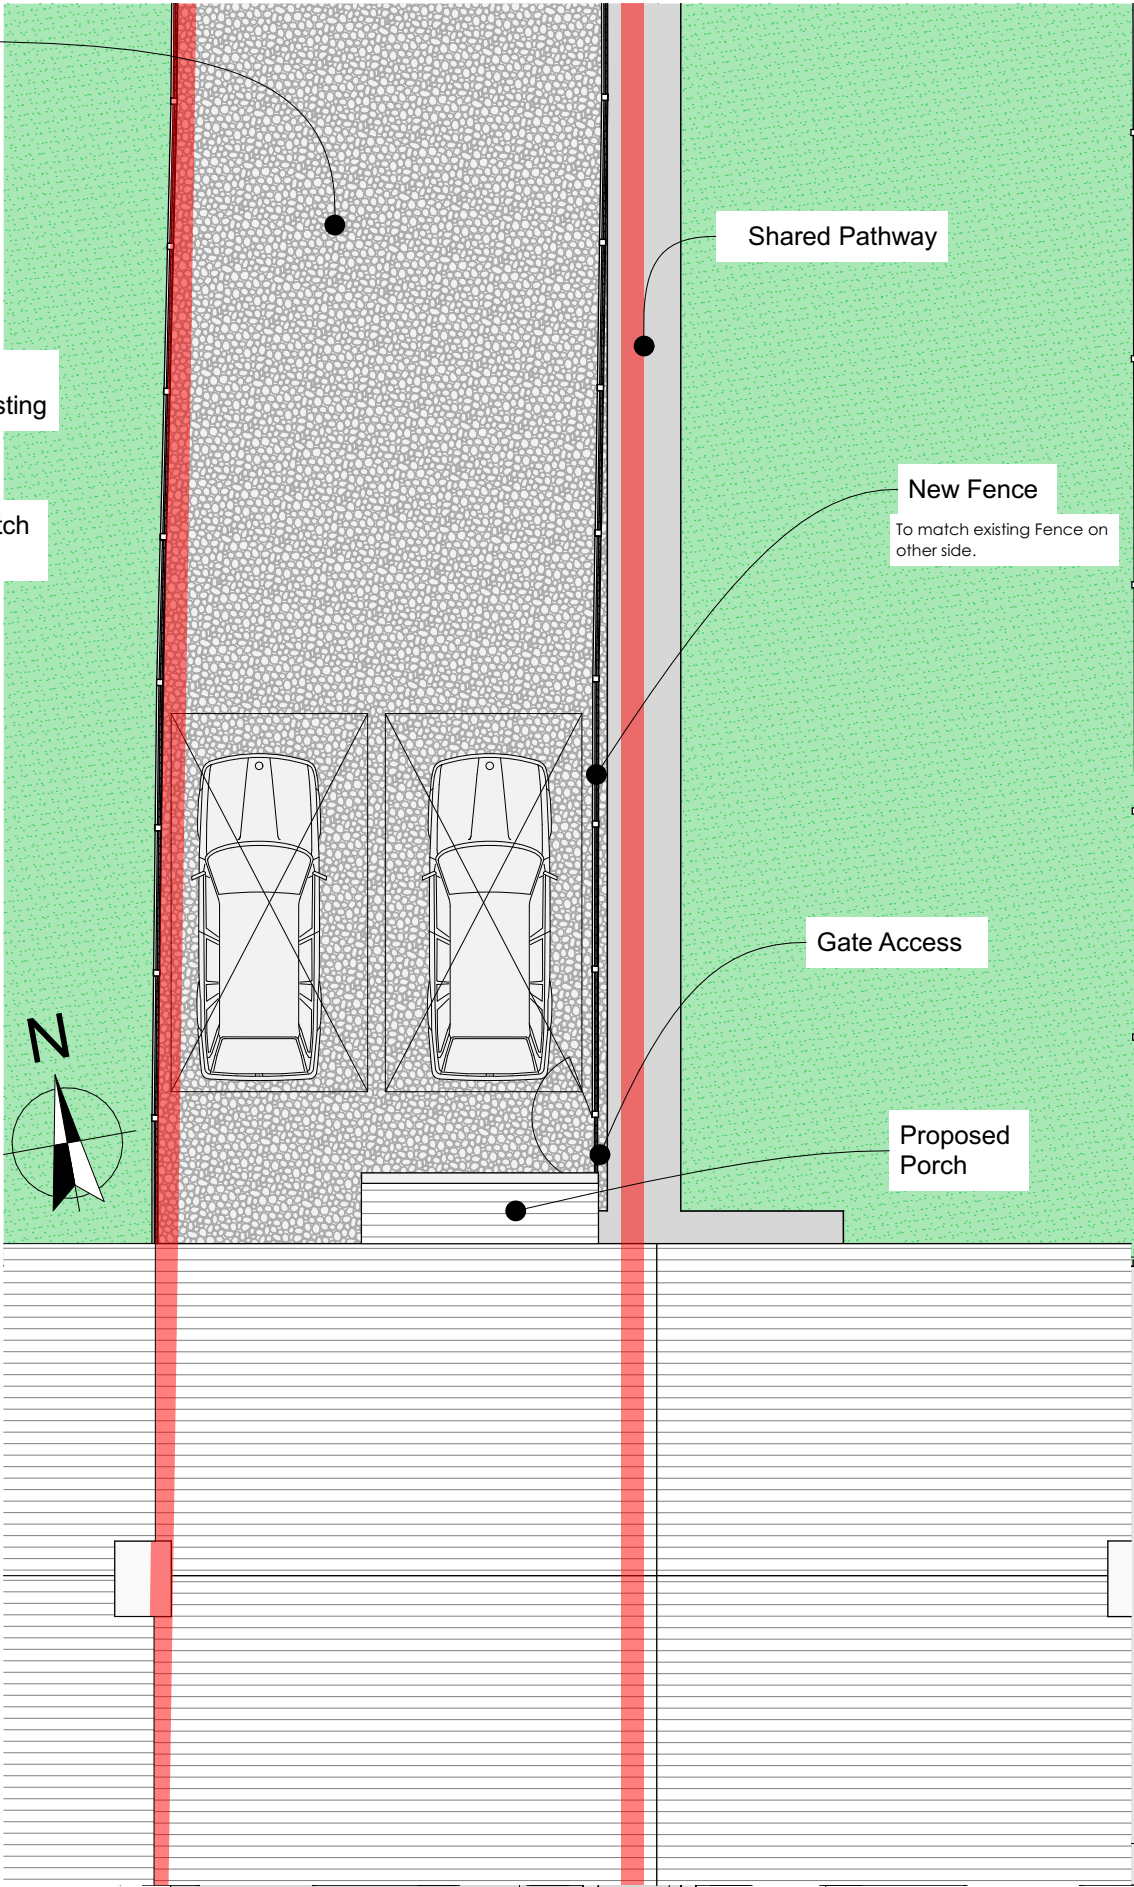

Proposed Site Plan Scale 1:100

Notes

The content of the drawing remain the copyright of **LRArchitecture**, no reproduction without written consent

All dimensions to be verified on site. Any discrepancies are to be reported to the relevant parties.

Do not scale from drawing, figured dimensions to be used only. drawings to be read in conjunction with all relevant drawings/ schedules ect, which relate to this project

Project 5 Stockheath Rd Front Porch			
Project Address 5 Stockheath Rd, Leigh Park, Havant PO9 5HE			
Client Garry Baldock			
 LR Architecture 07729564872			
Drawing Number	P003	Page Size	A3
Scale	1:100	Drawn By	Luke Richards