



1. This drawing is the copyright of **NA PALMER DESIGN LTD.** It may not be copied, altered or reproduced in any way whatsoever, neither passed to a third party without their written authority.
2. Dimensions to be checked on site prior to commencing any work. Any discrepancies should be reported to the project architect immediately.
3. Listed dimensions must be assumed appropriate and checked on site.
4. If in doubt ask.

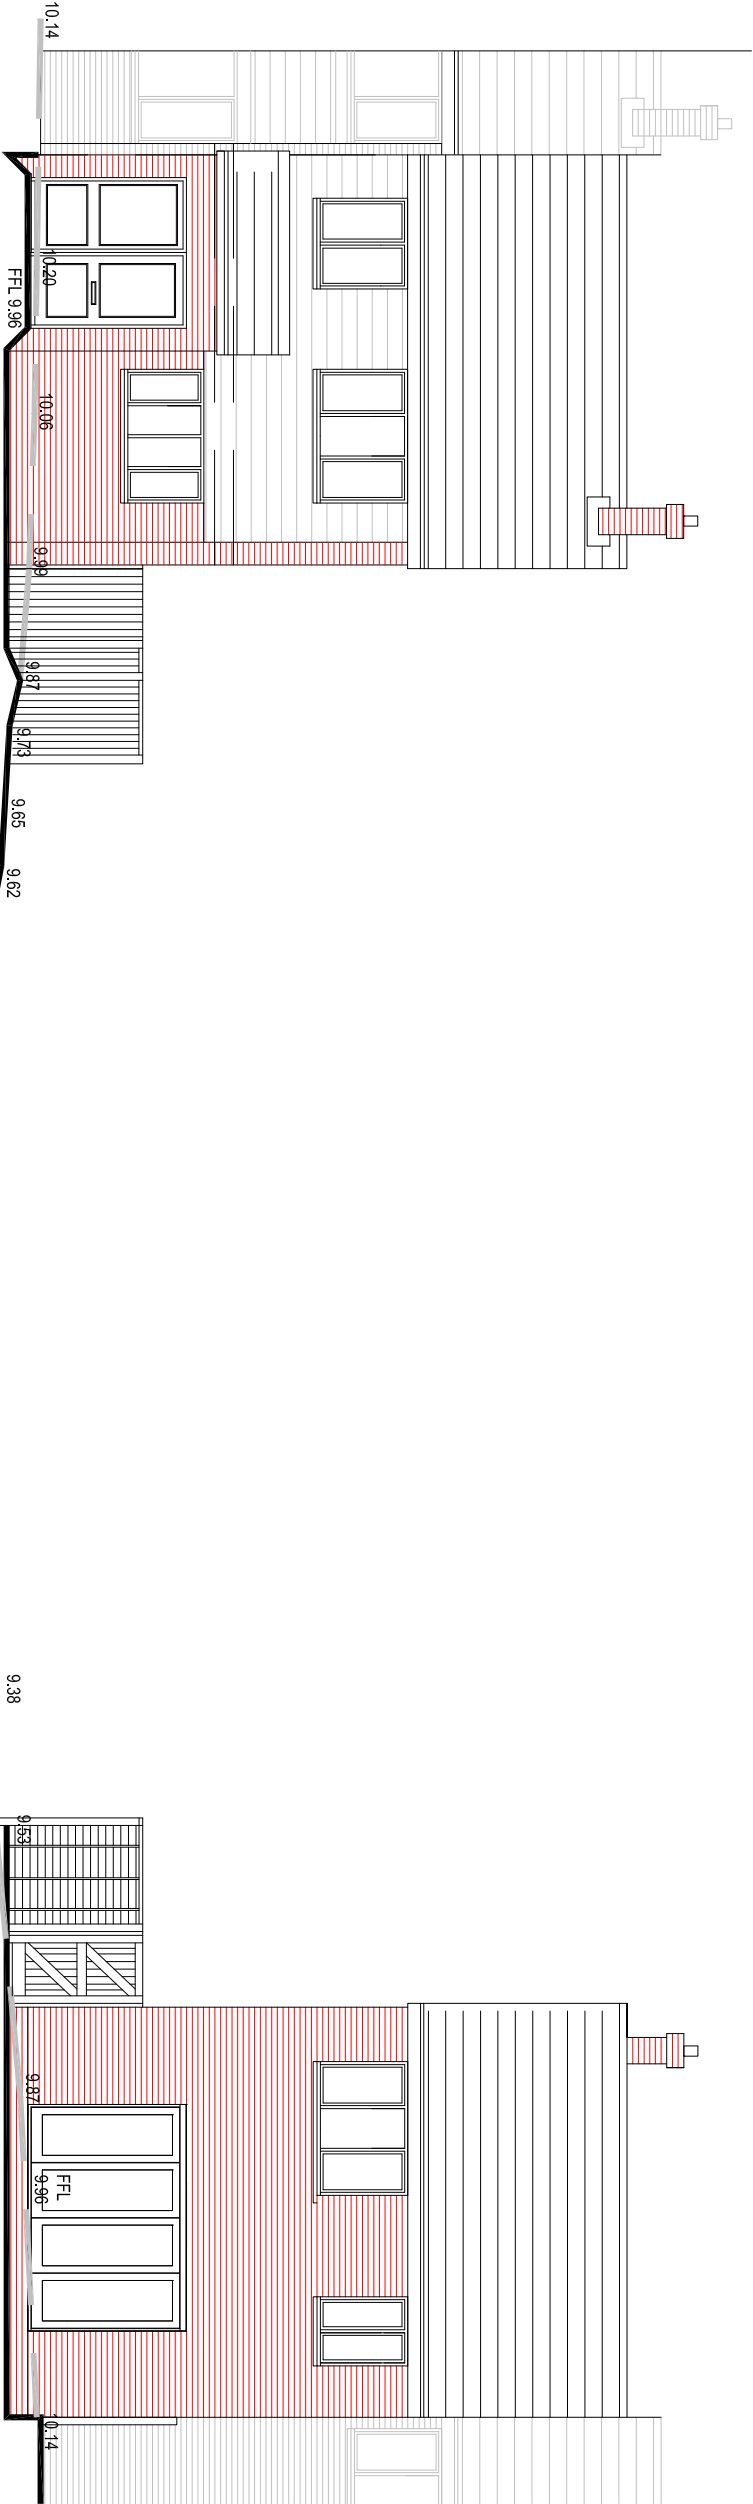


FRONT ELEVATION

REAR ELEVATION

- MATERIALS**
- WALLS :** RED MULTI STOCK BRICK AND GREY UPVC CLADDING
- ROOF :** BROWN CONCRETE INTERLOCKING TILE
- DOORS :** WHITE UPVC
- WINDOWS :** WHITE UPVC
- RAINWATER :** BLACK UPVC

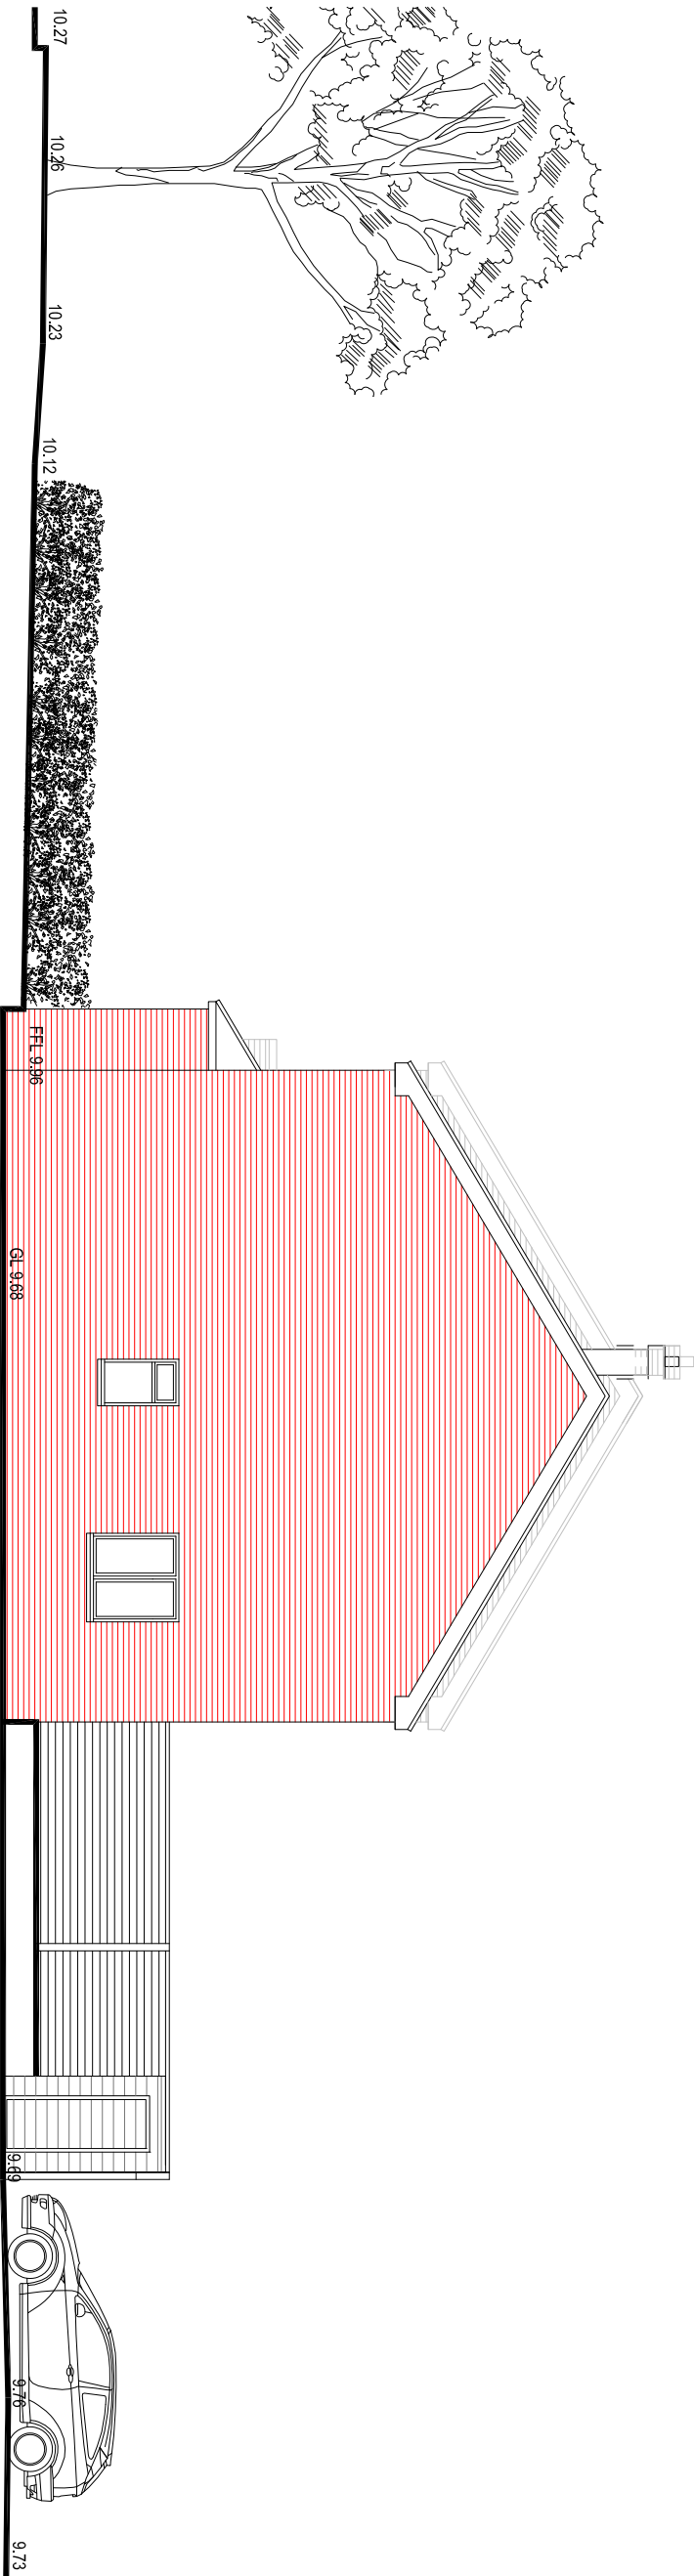

SIDE ELEVATION

 

| rev.                     | description                | date   | by | ch |
|--------------------------|----------------------------|--------|----|----|
| B                        | NAME CHANGE ON TITLE BLOCK | 210524 | NP |    |
| drawing status: PLANNING |                            |        |    |    |



NA PALMER DESIGN LTD  
ONE LODGE, CHILTERN DRIVE  
CHILTERN, Aylesbury, Bucks  
MK45 2SS  
Mr. J. H. 01494 38600 E: na@nvp.co.uk

|         |                                                                                     |
|---------|-------------------------------------------------------------------------------------|
| client  | MR G BLEE & P VINCENT                                                               |
| project | PROPOSED DEVELOPMENT<br>LAND ADJACENT TO 1 MINTERS LEPE<br>WATERLOOVILLE<br>PO7 5QS |

|         |                        |
|---------|------------------------|
| drawing | PROPOSED<br>ELEVATIONS |
|---------|------------------------|

|             |             |          |        |
|-------------|-------------|----------|--------|
| drawn       | scale       | checked  | date   |
| NAP         | 1:100@A3    |          | APR 24 |
| drawing No. | 10535-PL-04 | revision | B      |