
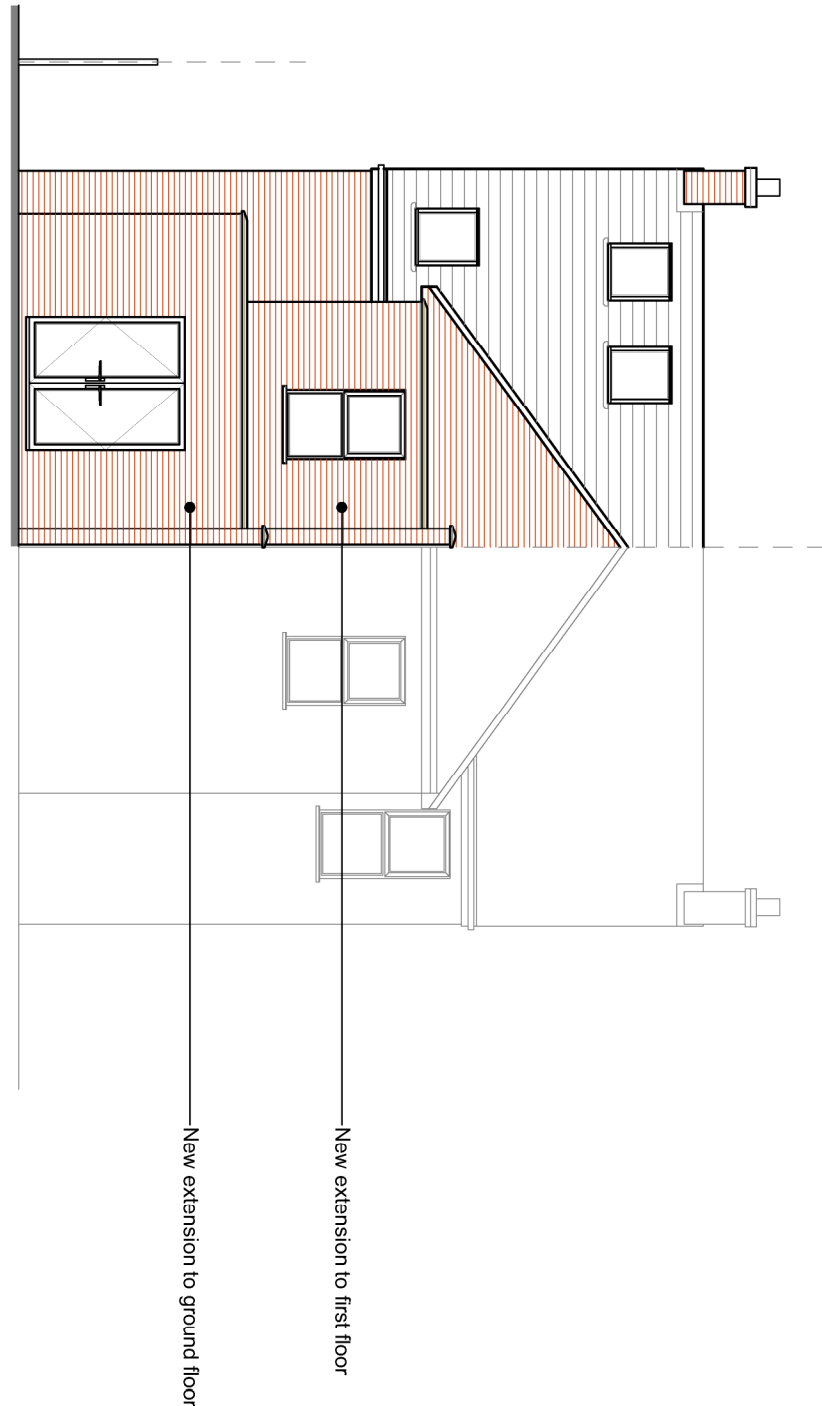
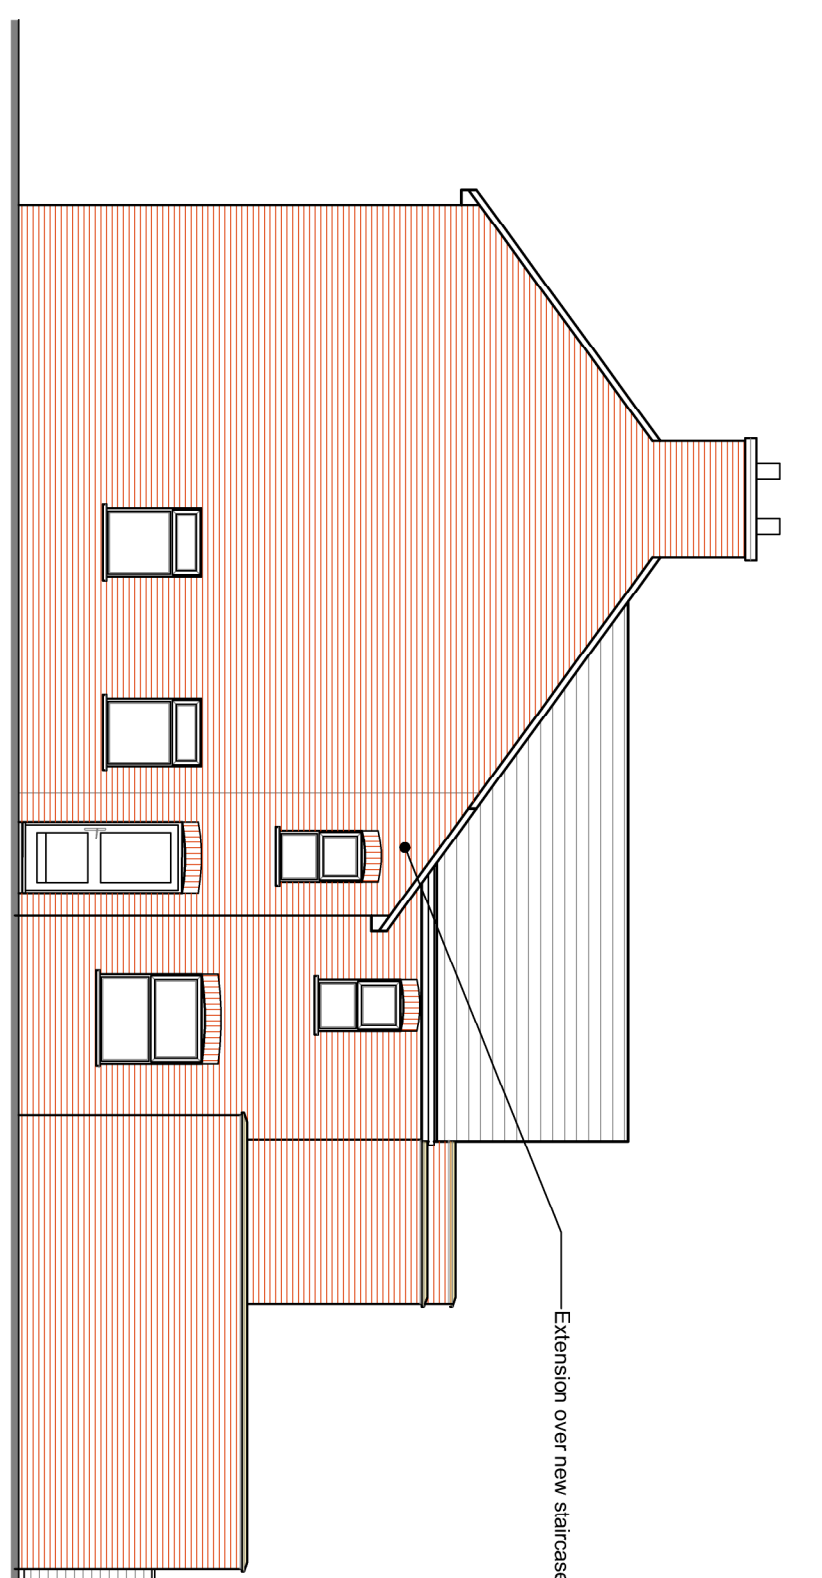
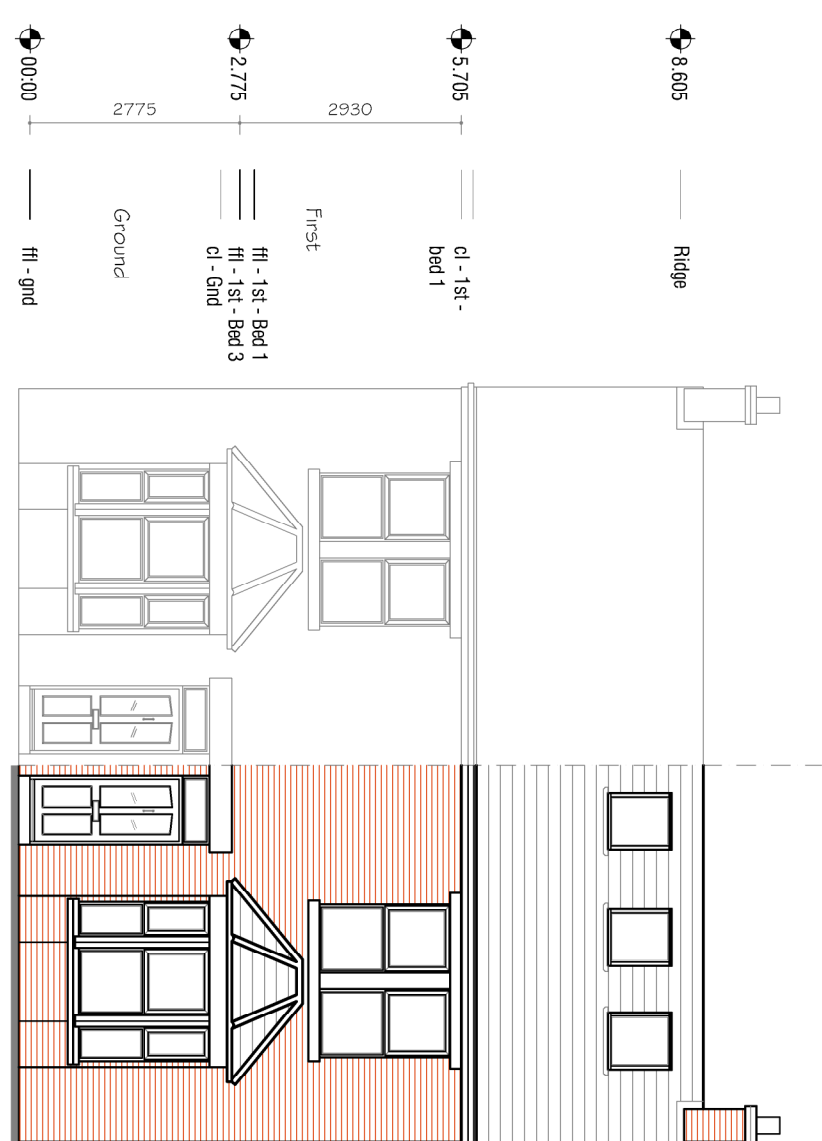
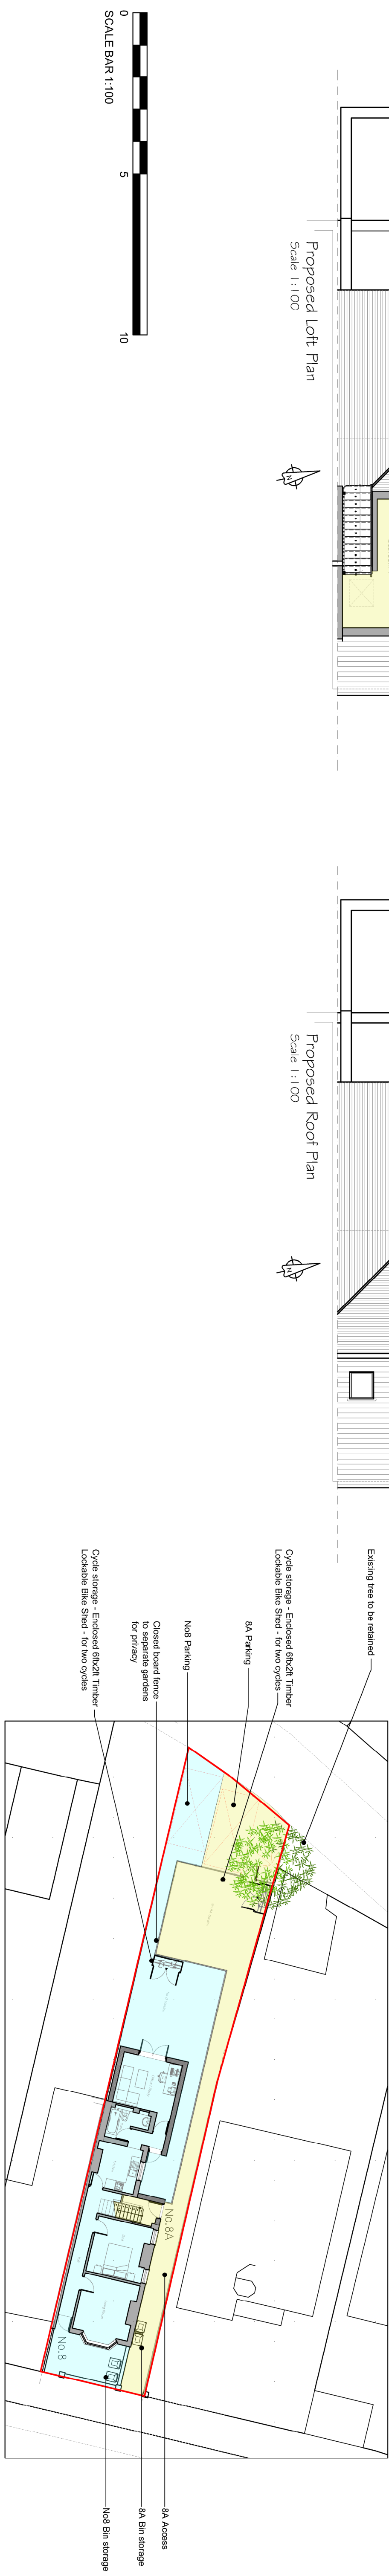
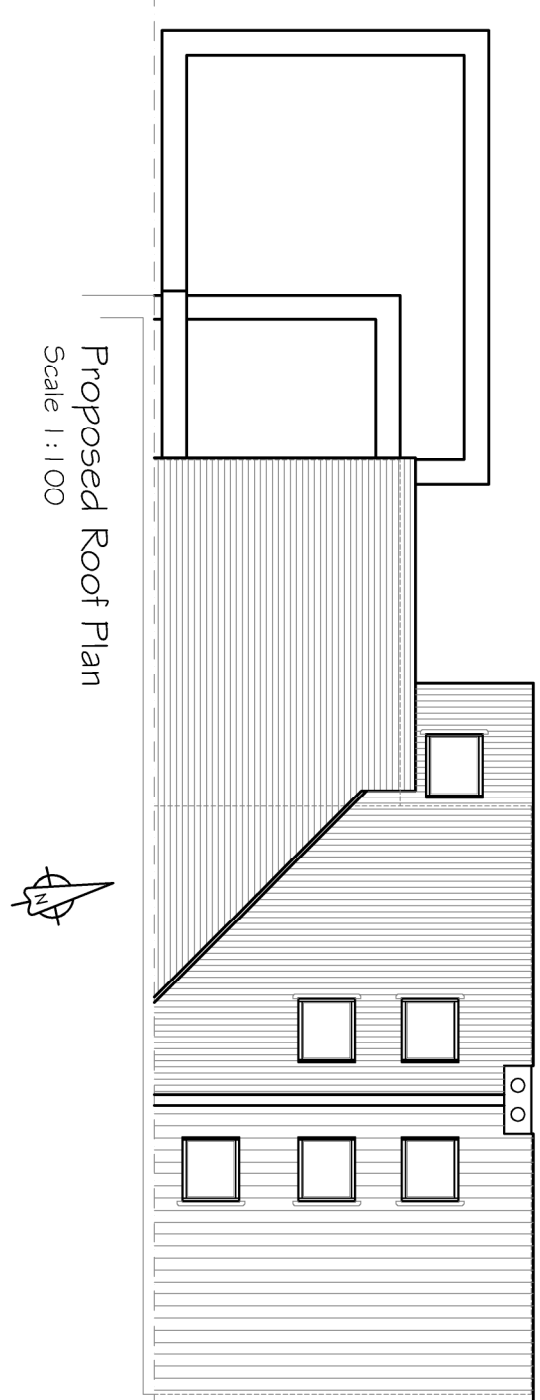
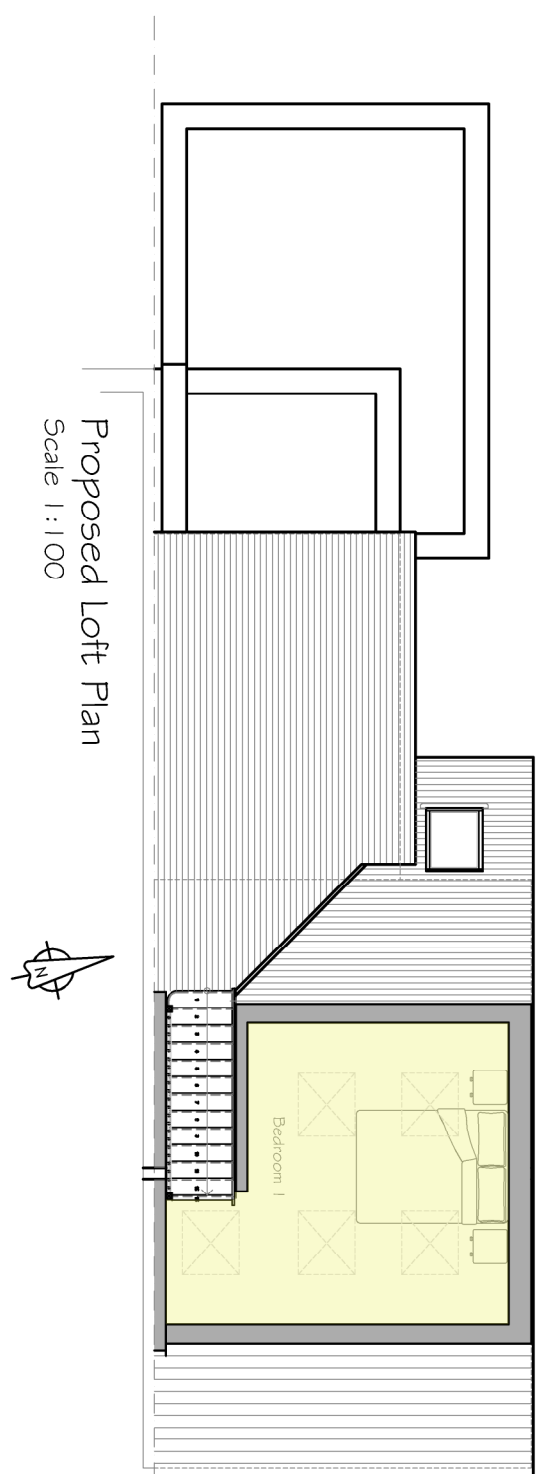
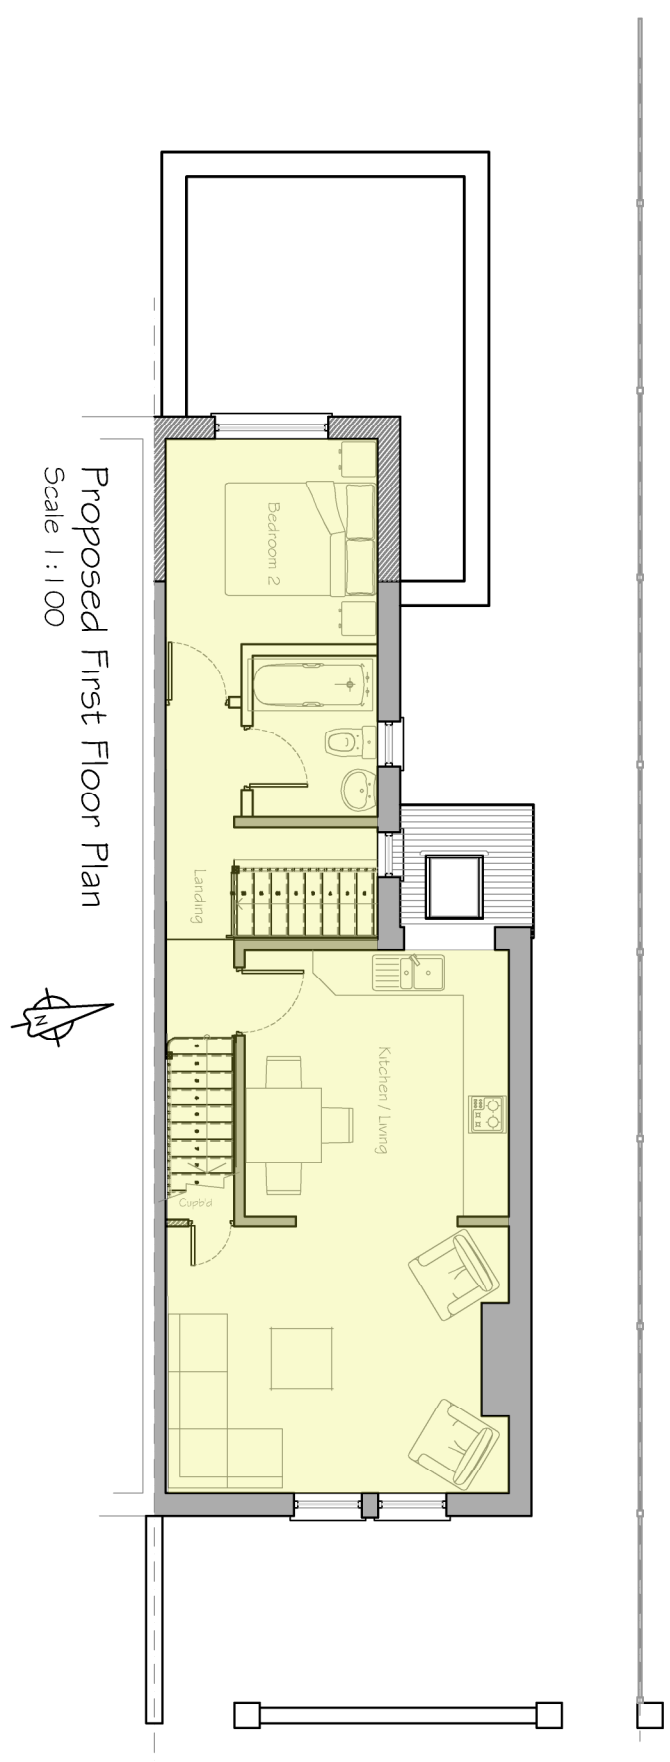


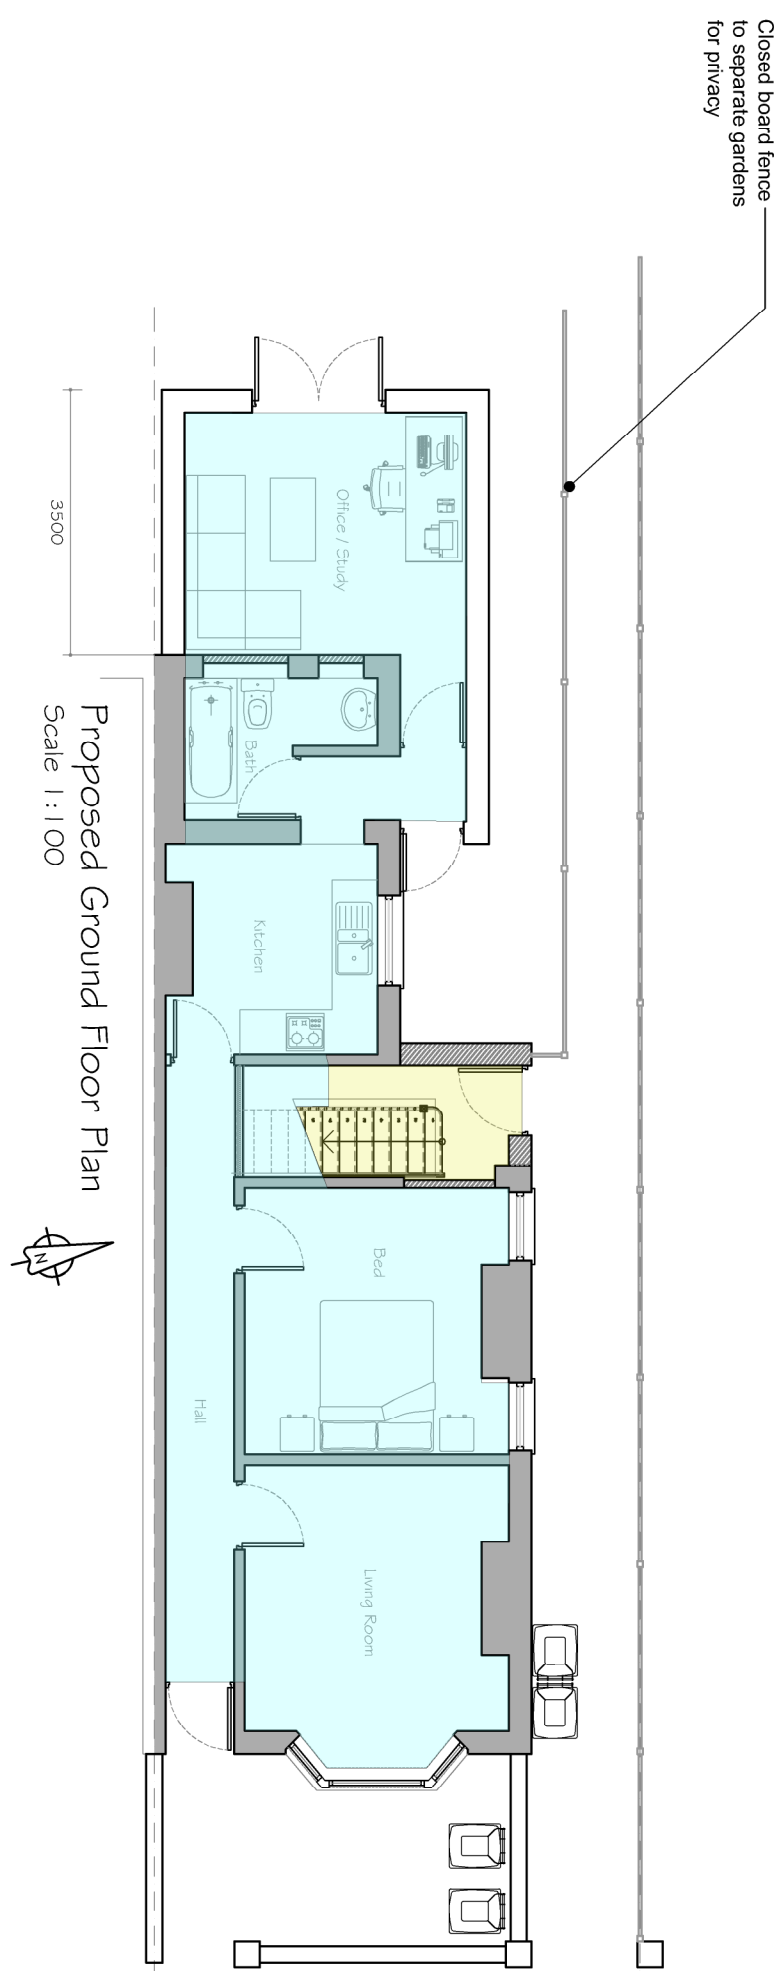

			CLIENT	PROJECT	TITLE	
			Mr Yarnold	Alterations to 8 Mengham Avenue Hayling Island PO11 9JB	Proposed Plans and Elevations	 E Design Ltd, 26 Southdown Road Hemondale, Havant, PO9 6ET Tel: 02392 006 406 Fax: 078 10 518 633 Email: info@edesign.co.uk Web: www.edesign.co.uk
C	Cycle storage stands added. Existing Tree shown	-0.01.22	MD		Scale: 1:100, 500, 1250 @A1	Drawing No: 20.296.101
B	Boundary Terraces added. Cycles stands added.	-0.12.21	MD		Drawn by: MD	
A	Windows shown to be North Elevation	-7.09.21	MD		Date: 0 MAY 2021	
REVISIONS	Rev Description	Date	By			
PLANNING						