


Housetype HT3

2 Bed / 4 Person


Total GIA : 74sqm (measured inside face of blockwork)

Plot Nos : 20,21, 36, 52 & 53


Tenure : Open Market

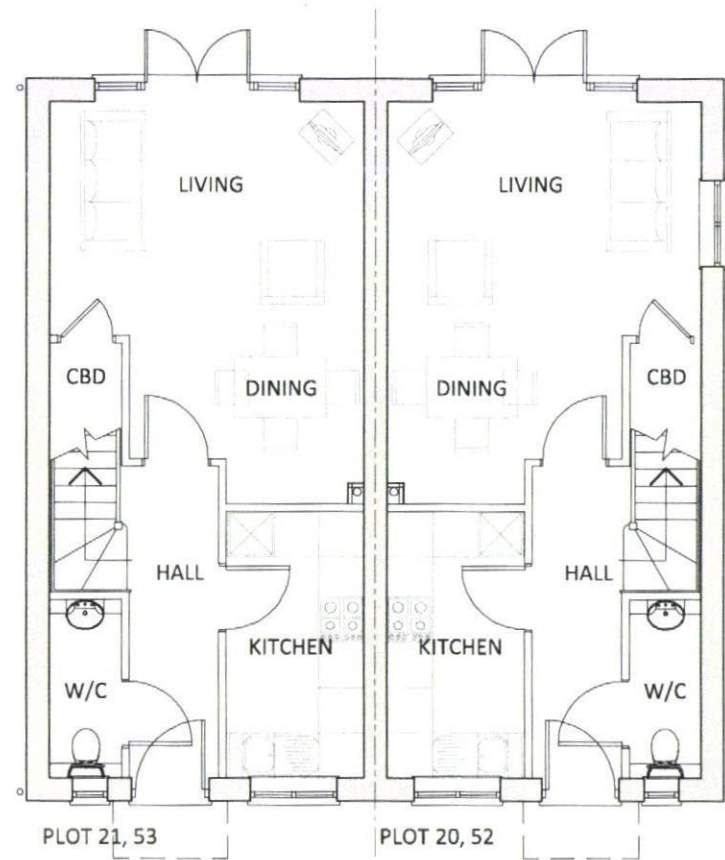

01 Ground Floor Plan
29 GIA - 37sqm

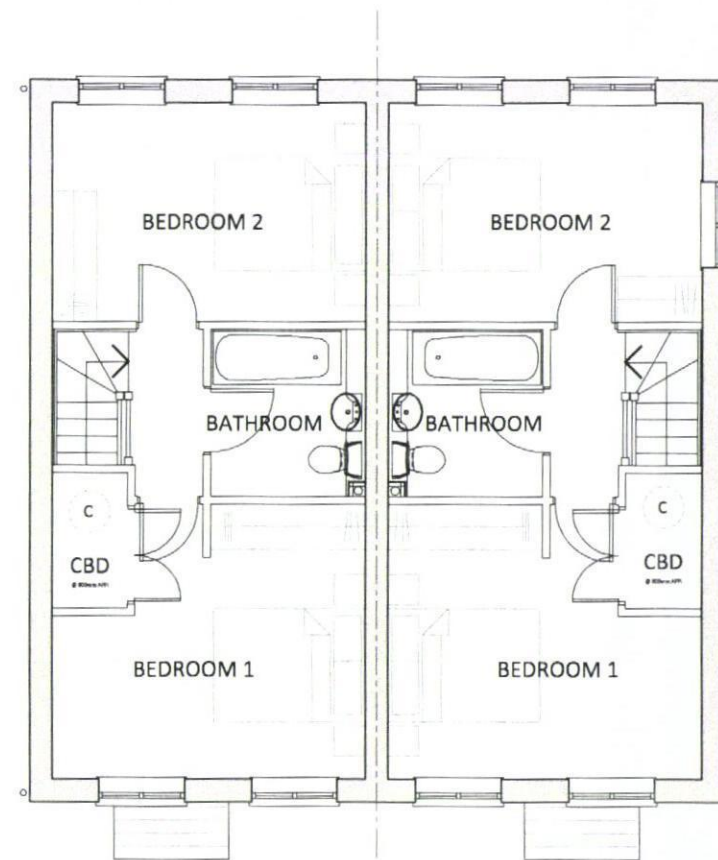

02 First Floor Plan
29 GIA - 37sqm

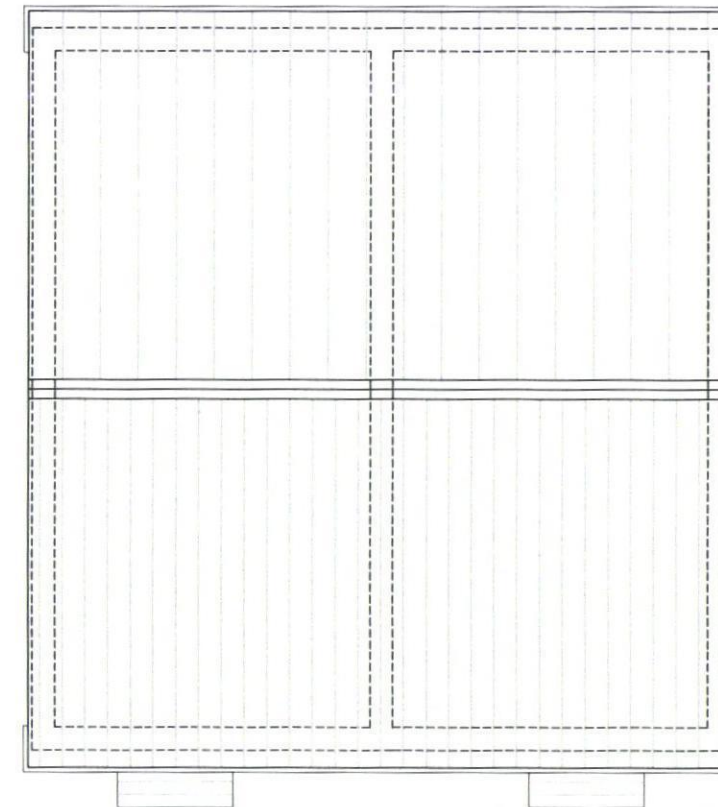

03 Roof Plan
29



0 1 2 3 4 5m
Scale 1:100

General Notes

Refer to site layout for handing of units.

This drawing has been produced for use on this specific project. This drawing reflects standards agreed for this project and legislative standards current at the time of its production. Any future changes to these drawings will require review in accordance with changing legislation.

For elevations of houses within the proposed layout, please refer to site section drawings.

External material product refs, colours and finishes all subject to agreement with Planning Authority.

Refer to drawing no 14021/61 for garage details.

Refer to dwg no 14021/62 for car barns and cycle stores.

C	25.11.14	Plot No. Amended	DH	DH
B	15.08.14	Planning Issue	GR	MD
A	06.08.14	Issued for client comment	GR	DH
Rev.	Date	Details	Drawn	Checked
Issued for:				
PLANNING				
Project/Client:		Project No:		
Bartons Road		14021		
Havant		Dwg No:		
		29		
		Rev:		
		C		
Drawing:		Scale:		
Housetype HT3		1:100 @A3		
28 Open Market		Drawn By: Date:		
Plans		GR 06.08.14		
		Checked By: Date:		
		DH 06.08.14		



15 Glasshouse Studios, Fryern Court Road, Fordingbridge Hampshire, SP6 1QX
T: (01425) 655806/653639

© BrightSpace Architects Ltd. Contractors must work only to agreed dimensions which are to be checked on site. Registered Office: 17 Montemur Avenue, Fordingbridge, Hampshire, SP6 1QX. Registered Number: 10789908

For handing of house types refer to site layout drawing number 14021/02