
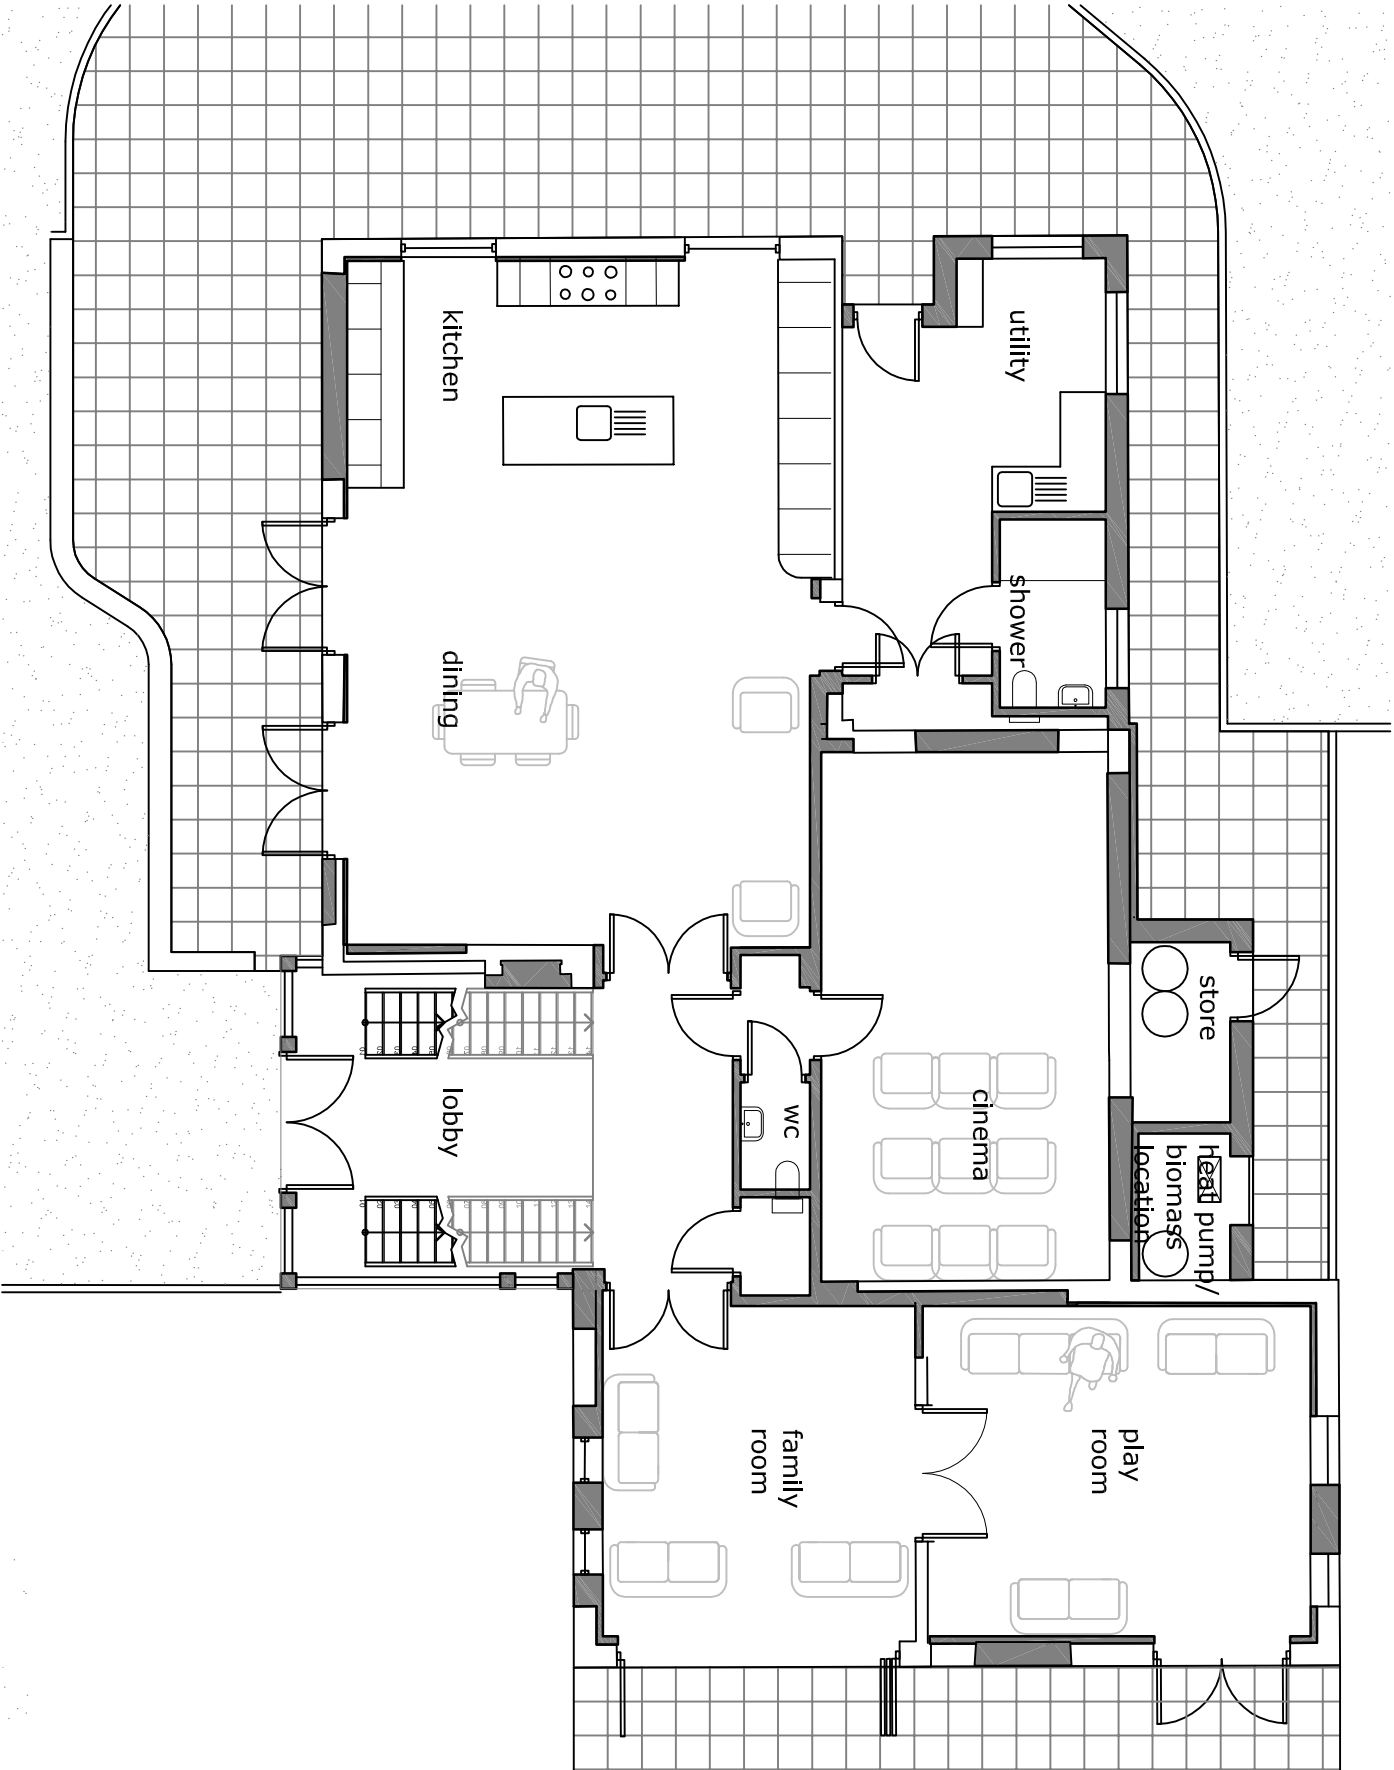


proposed ground floor plan

planning issue only

this drawing is not for
construction
this drawing is the
property of:
dwell design
28 beaconsfield avenue
cosham
portsmouth
po6 2pt

revisions
a/27.02.14/glazing revised
b/27.10.14/updated for new application

 

scale
1:100 @ A3

job name
Oak House

date
sept 12

job number
13011

drawing number
(pl)10

drawing name
proposed ground
floor plan

status
planning

revision
b

dwell design ltd