


Cubic Capacity of Loft 48m³

Proposed Materials:

- Roof - Tiles to match existing
- Dormer Walls - Tiles to match existing
- Windows - White UPVC to match existing




5 Proposed Front
1 : 100

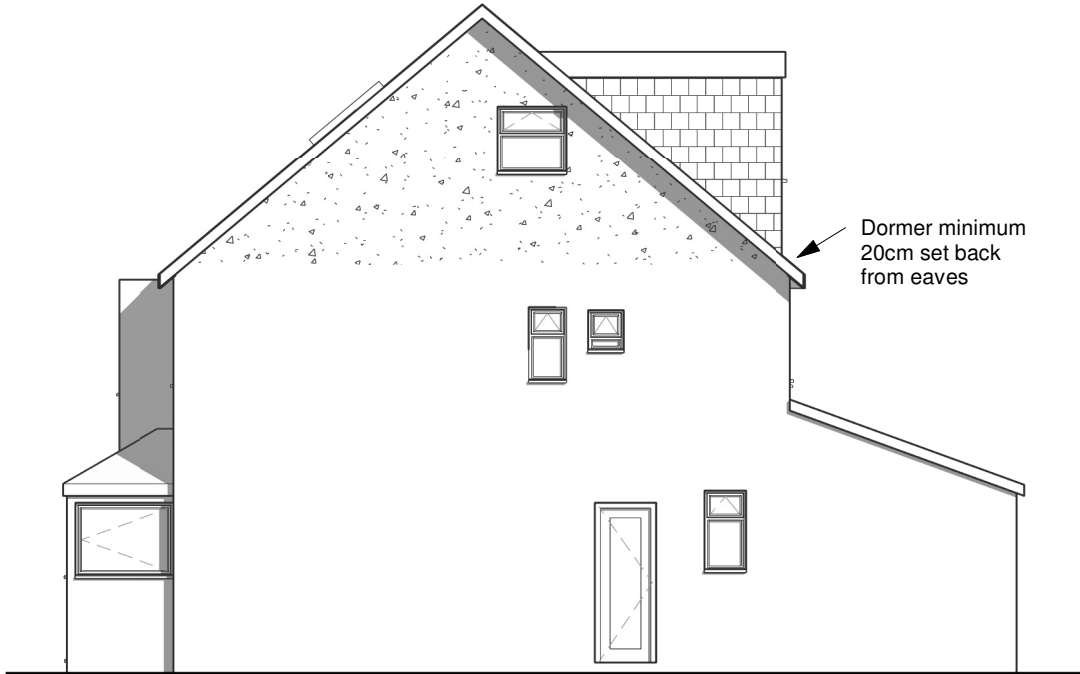

6 Proposed Side
1 : 100




7 Proposed Rear
1 : 100

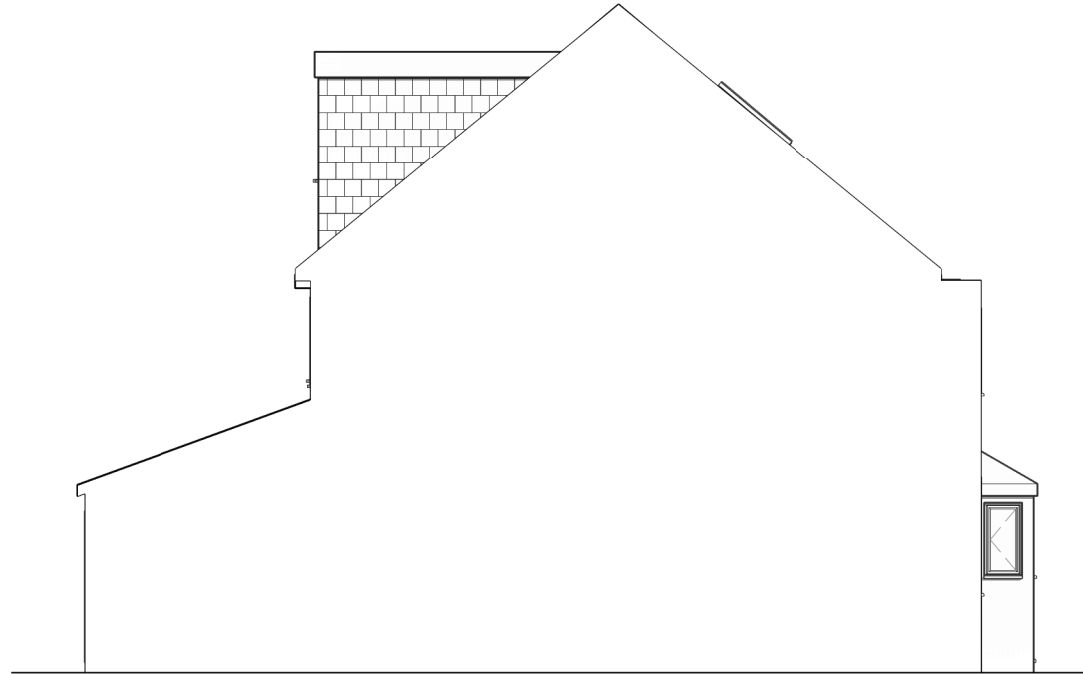

8 Proposed Side
1 : 100




9 3D View 1

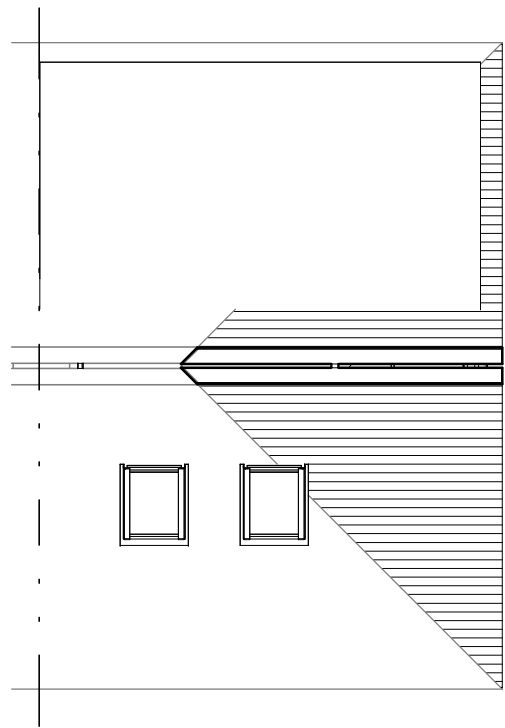


11 Proposed Roof Plan
1 : 100




10 3D View 2

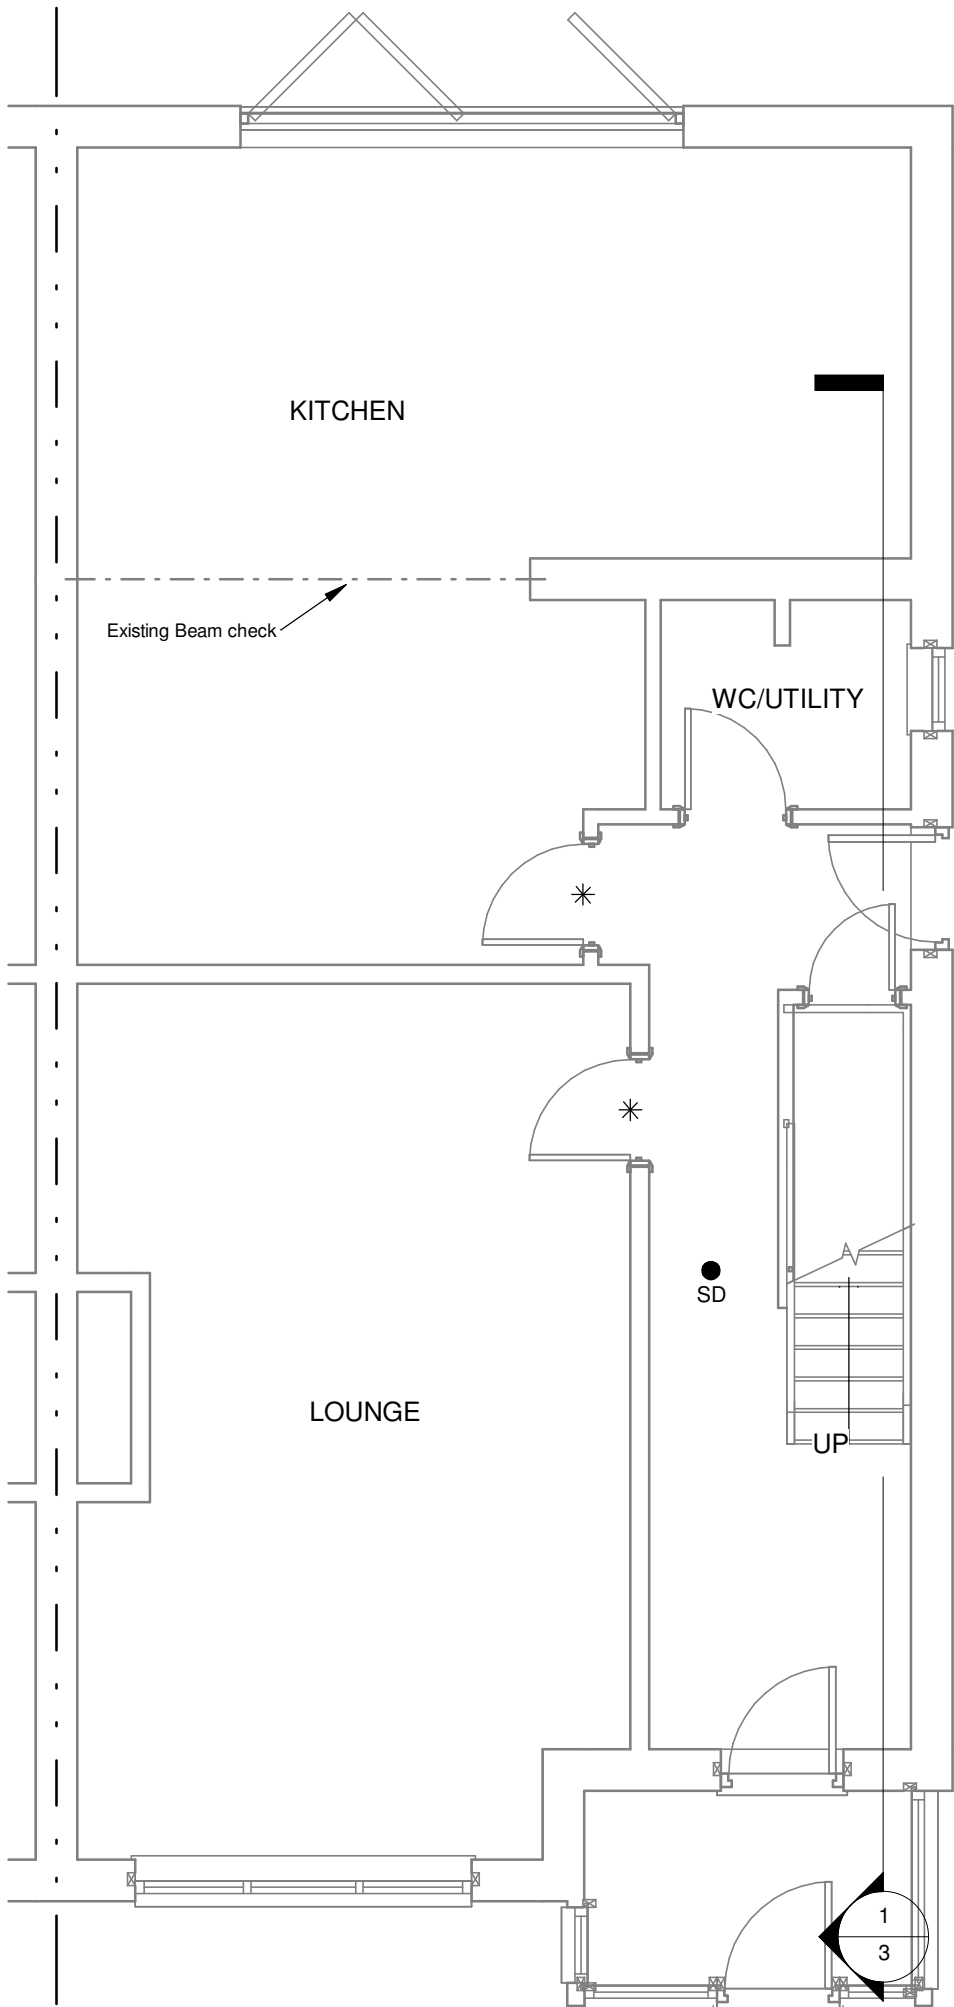


1 Proposed Ground Floor
1 : 50

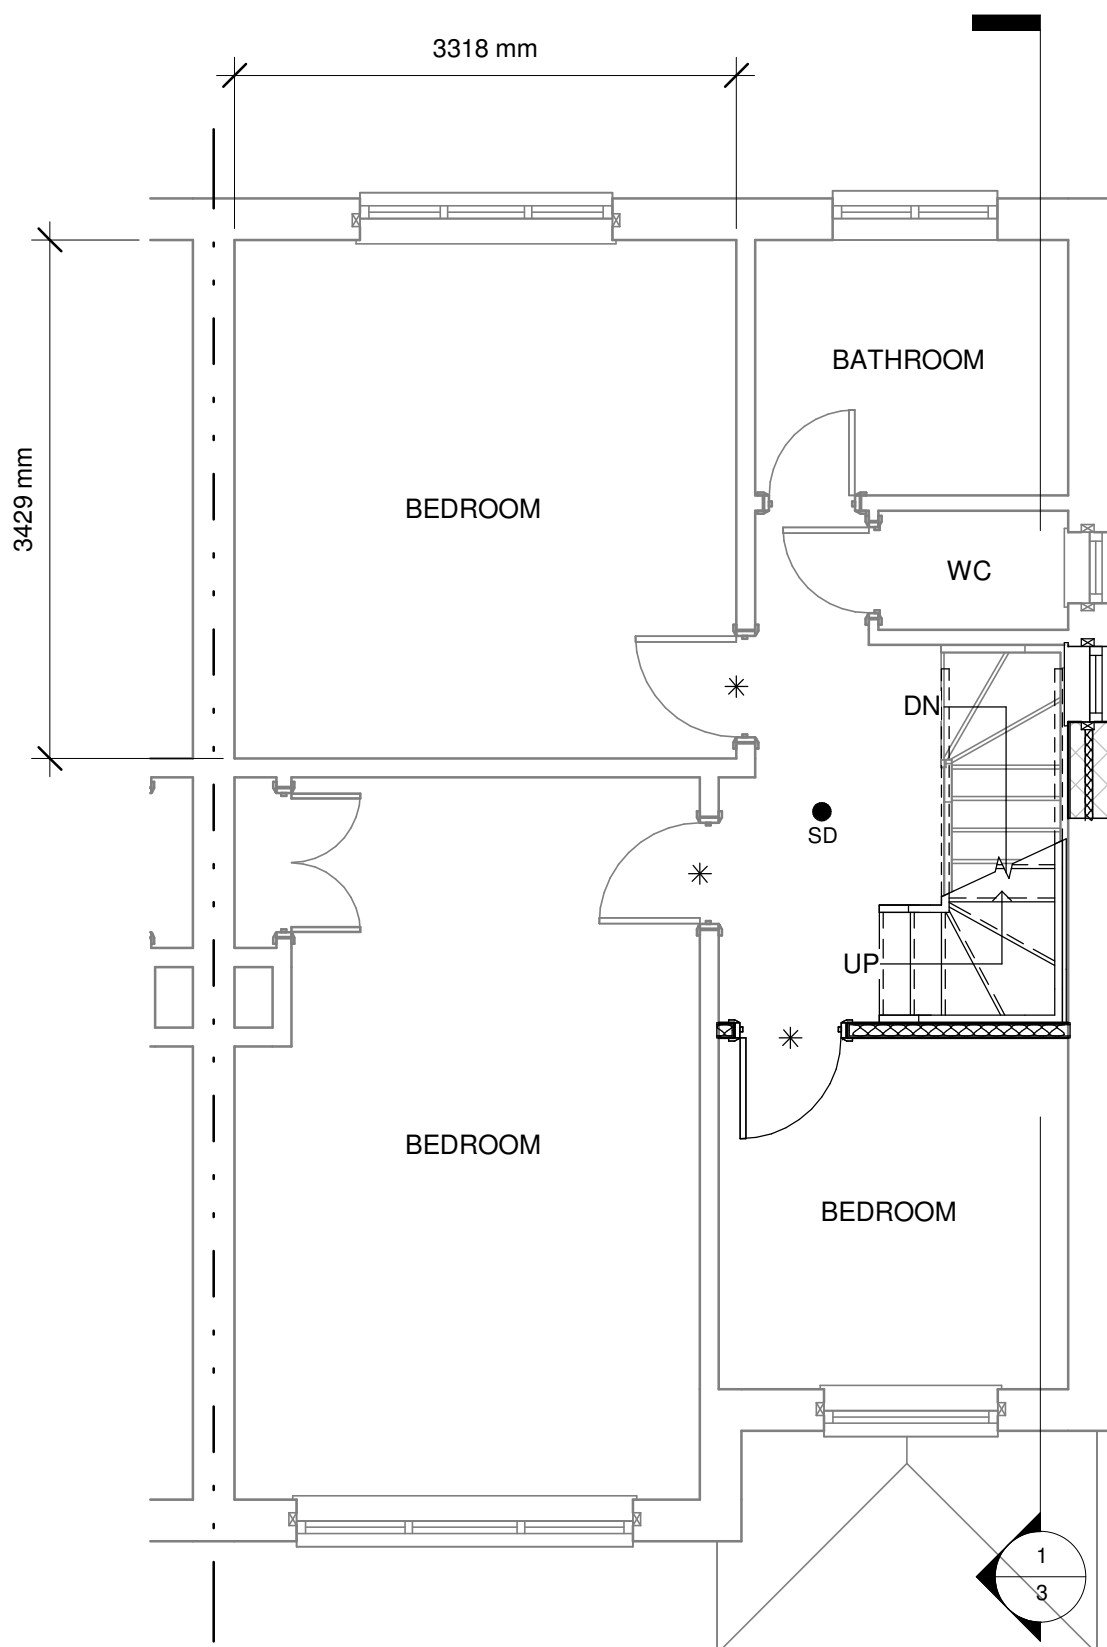



2 Proposed First Floor
1 : 50

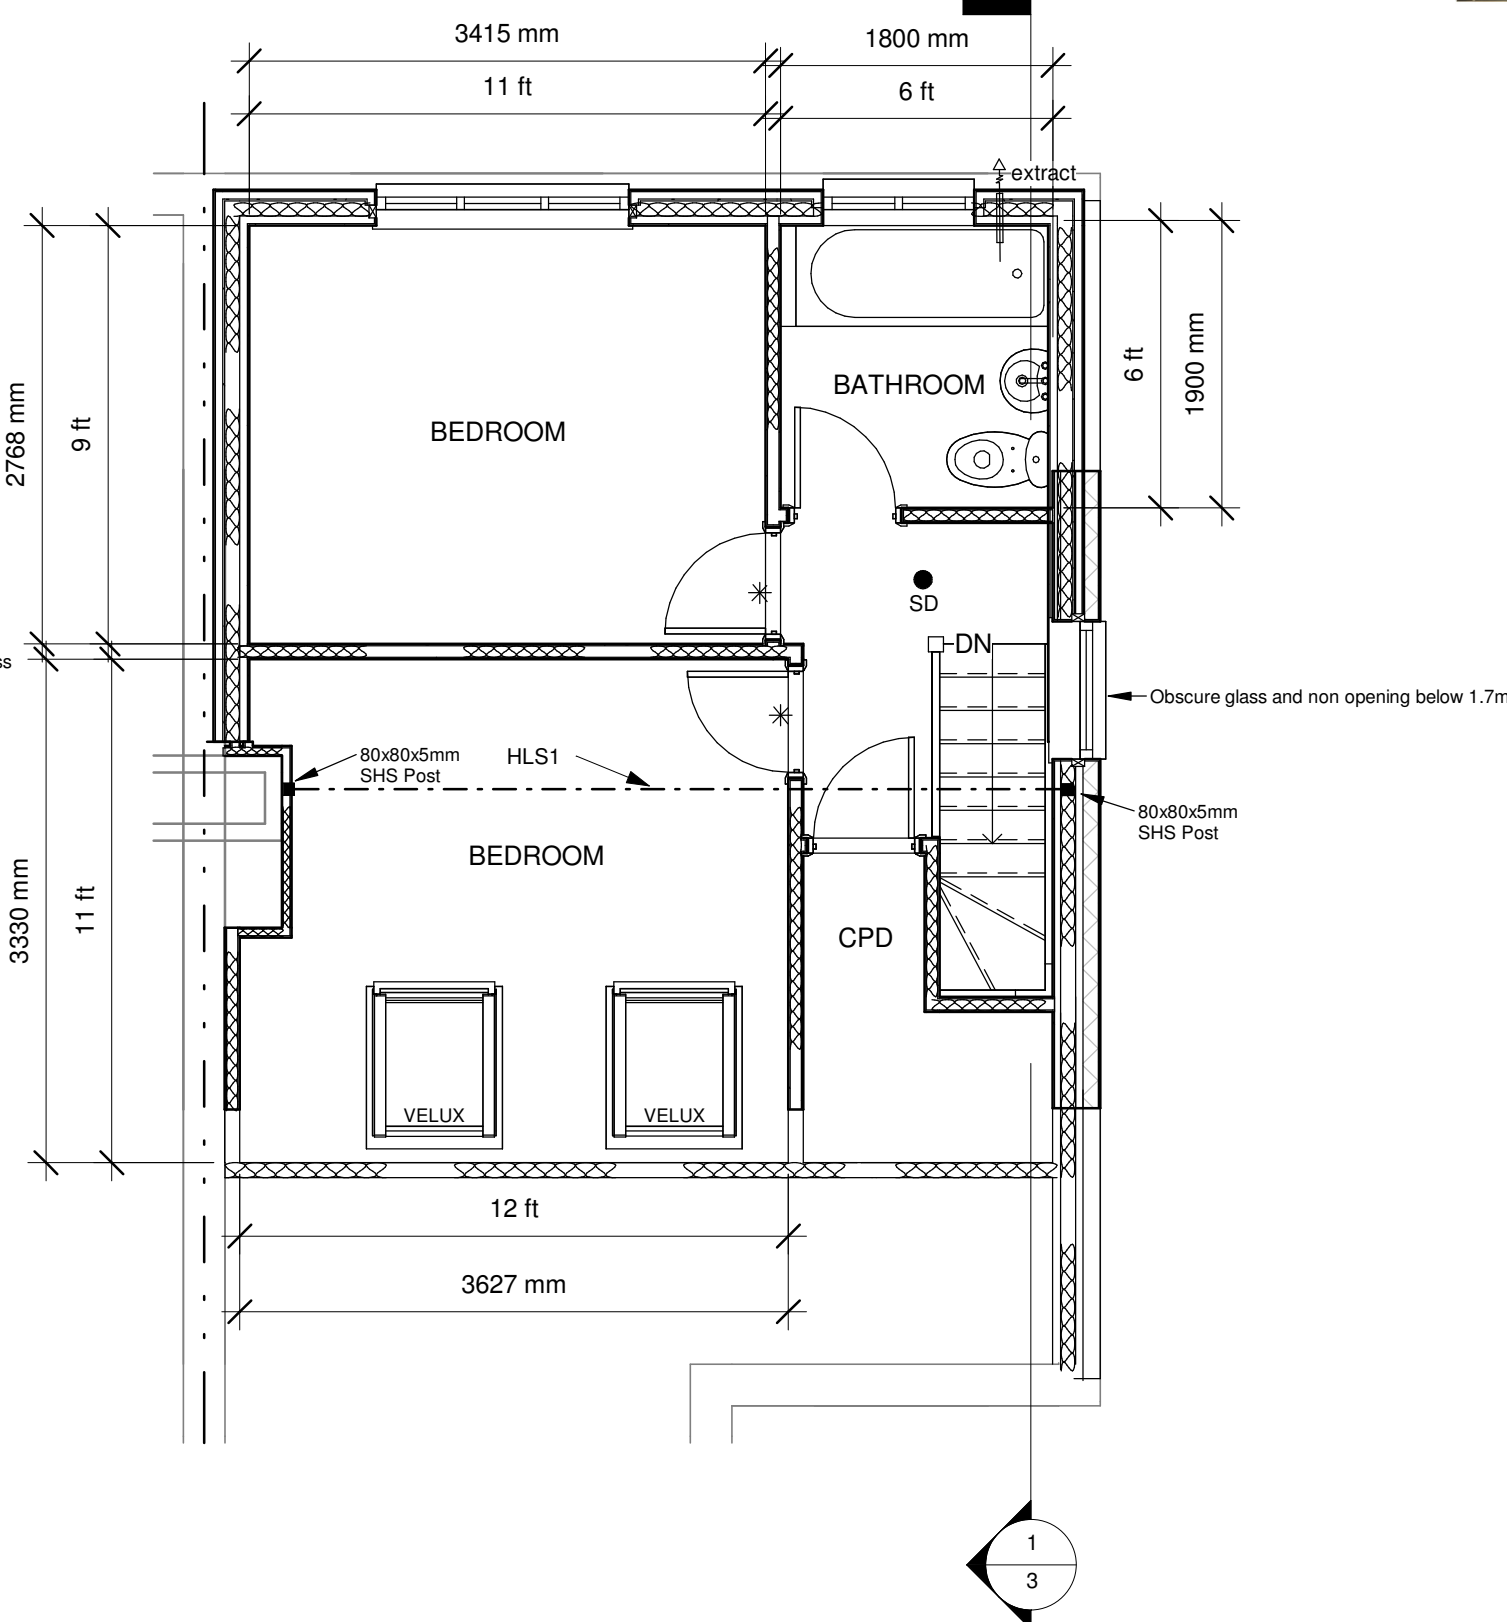

3 Proposed Second Floor
1 : 50

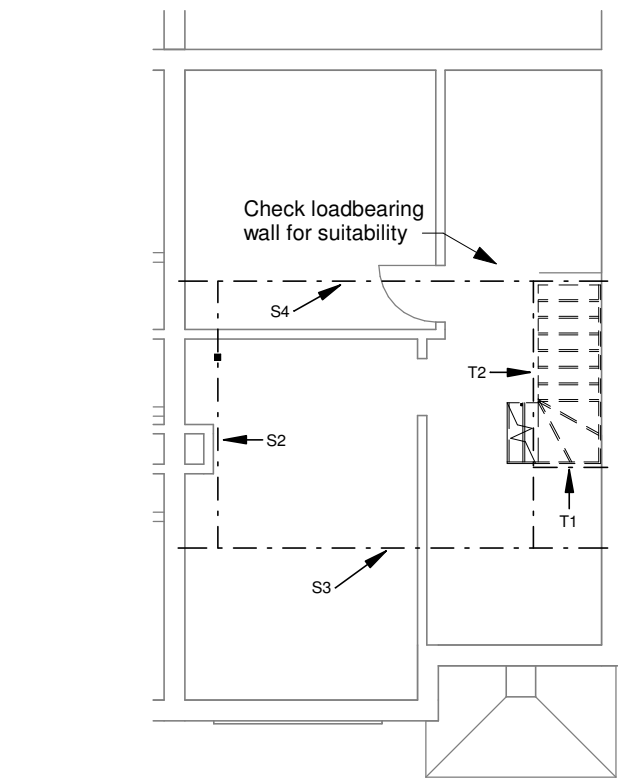

4 Structural Layout
1 : 100

  

This drawing and the information provided is the property of Applecore PDM Ltd and shall not be copied whole, in part, or used for any other purpose without written permission from the company.

Principle Contractor is to ensure all materials and workmanship complies with Regulation 7 of the Building Regulations whether or not specifically stated on these drawings. It is the Principle Contractors' duty to ensure all works on site are approved by an appointed Building Control body.

Principle Contractor is to ensure dimensions are taken on site before procurement of any materials/work proceeding. Structural members are not to be ordered scaling from this drawing.

Principle Contractor to ensure full compliance with the amended CDM Regulations (2015) if the project requires.

This drawing, unless noted, does not represent compliance with the Party Wall Act 1996 and if required, all agreements are to be in place before works commence.

It is the Principle Contractors' responsibility to ensure Planning/Building Control approvals are in place prior to works commencing. Should works commence prior to relevant approvals Applecore PDM Ltd accept no responsibility.

Do not scale from this drawing except for the purpose of Local Authority Planning department

F MAY 2024 WINDOW NOTE
E AUG 2022 STRUCTURAL LAYOUT
D JUL 2022 ROOF PLAN ADDED
C JUL 2022 B.REG AMENDS
B JUN 2022 MINOR AMENDS
A JUN 2022 MINOR AMENDS

Rev.	Date	Description
------	------	-------------



Fareham
21 Middle Road
Park Gate
SO31 7GH
Tel: (01329) 888 322

Client

Mr & Mrs Patel

Job Title

36 Almond Close
Farlington

Drawing Title

Proposed Plans

Scale As indicated Sheet A1

Date JUN 22 Drawn by CP

Drg. No. PG.7084 · 22 · 2 Rev. F