

GENERAL NOTES

Dimensions to be checked on site before commencing work. Any discrepancies shall be reported to the architect immediately.

Do not scale from these drawings except for planning purposes. Use figured dimensions only.

ACCOMPANYING DOCUMENTATION



All details shown on Helyer Davies Architects drawings are to be read in conjunction with the project specification and other consultants drawings and details.




FRONT ELEVATION
[South-West] 1:100





REAR ELEVATION
[North-East] 1:100

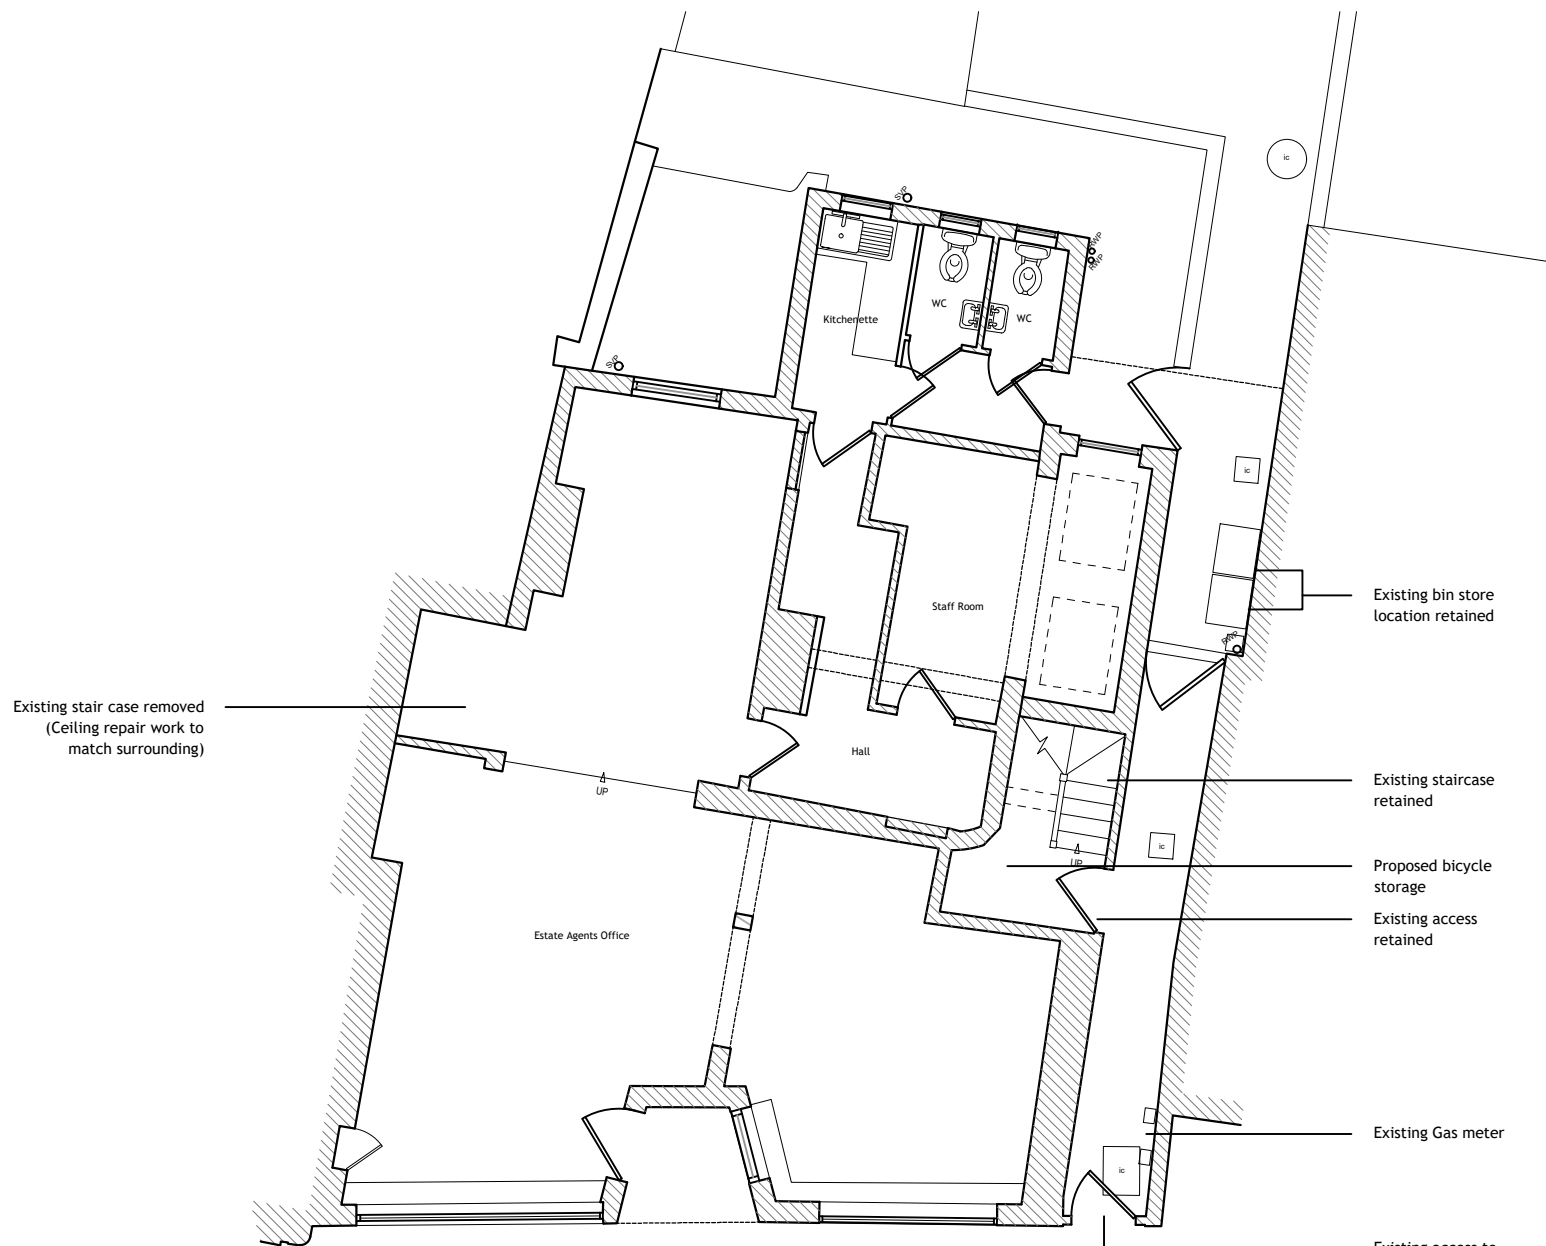 


GROUND FLOOR PLAN
1:100

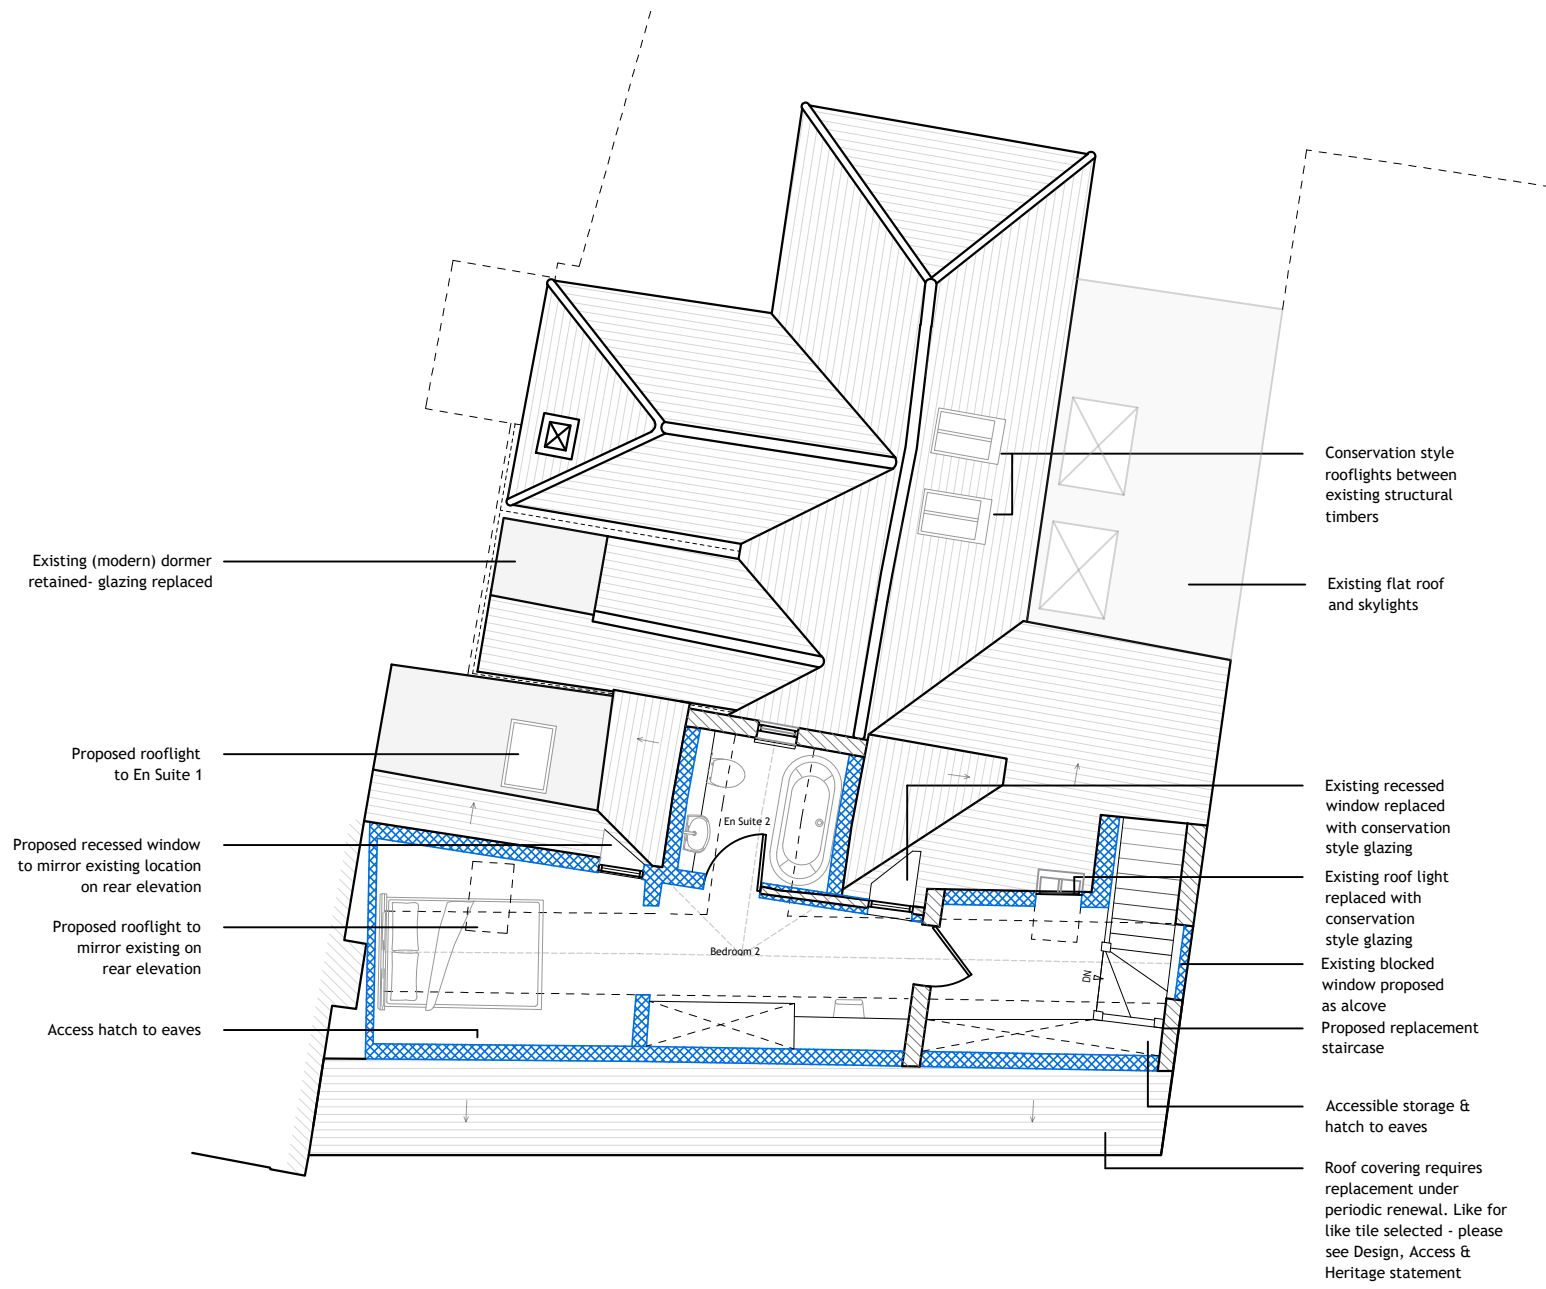

SECOND FLOOR PLAN
1:100

  


FIRST FLOOR PLAN
1:100

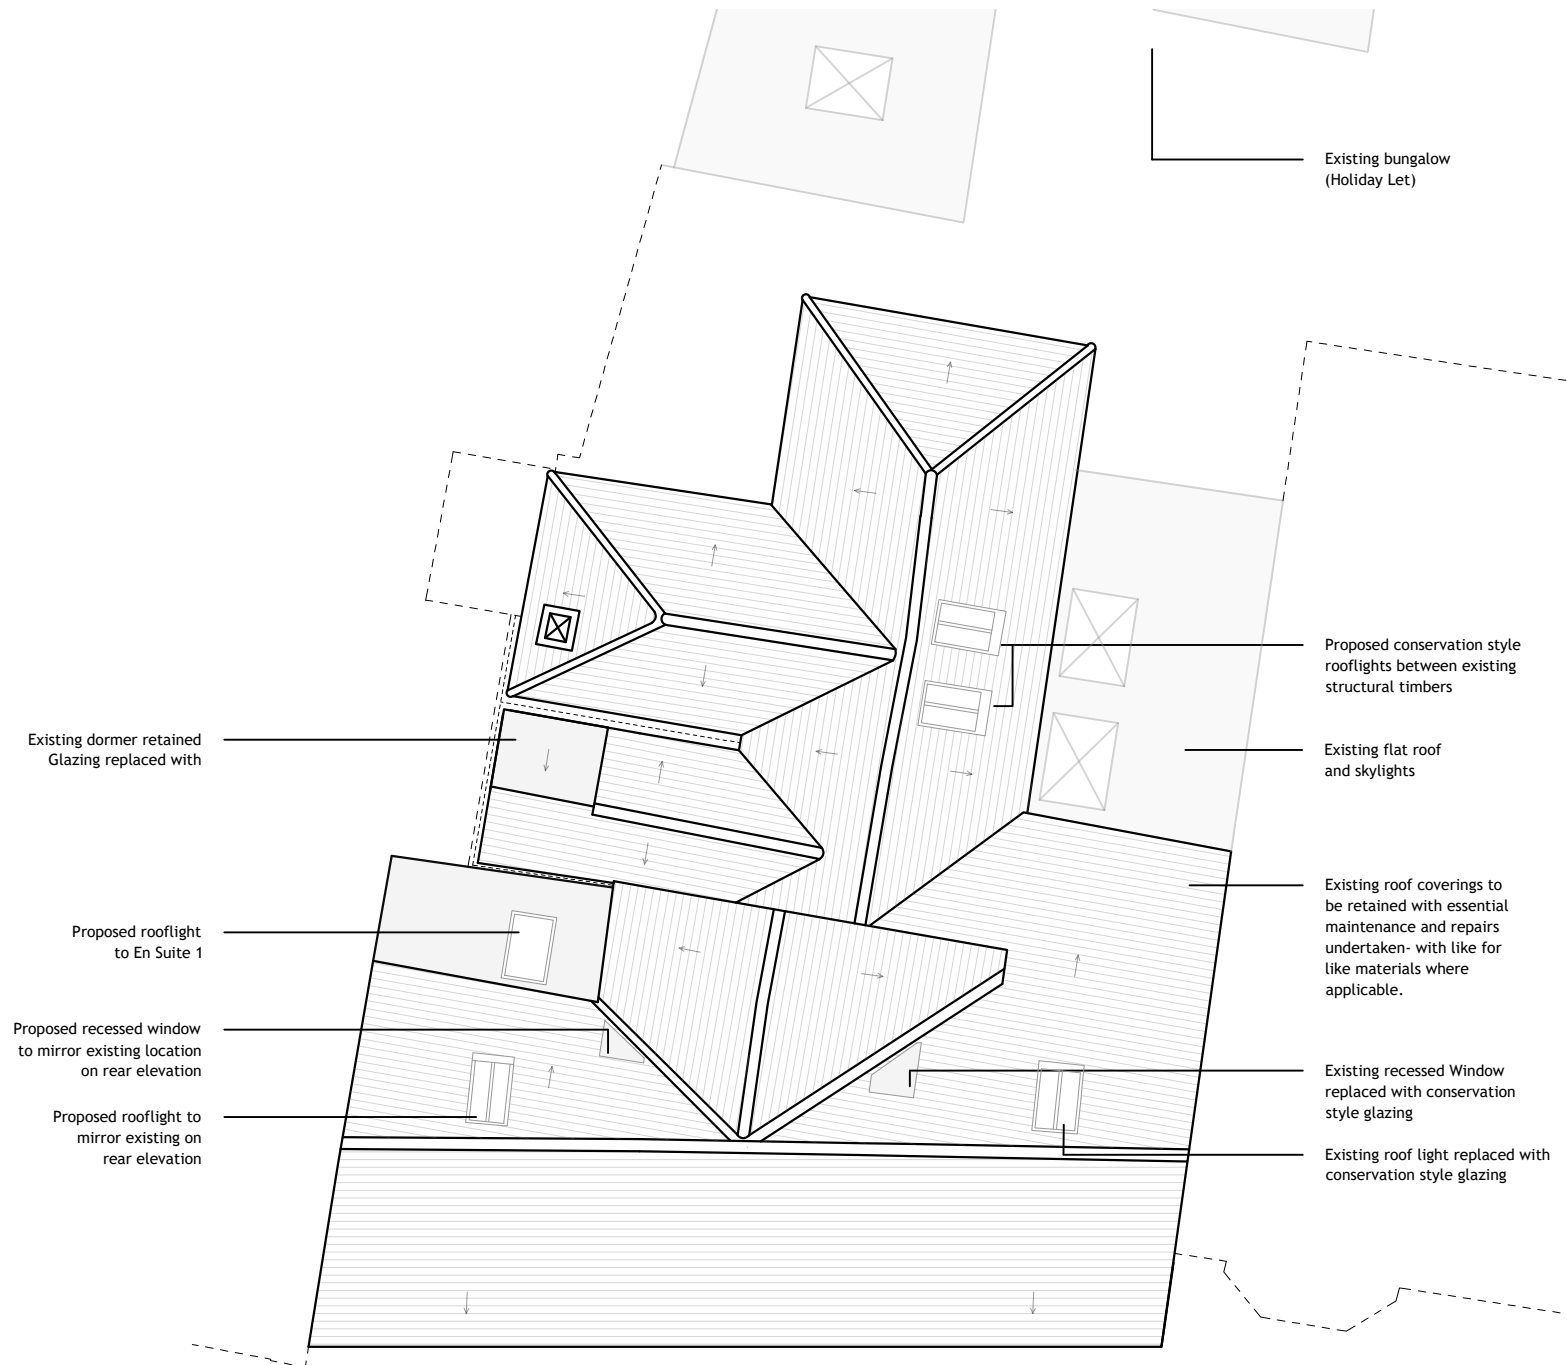

ROOF PLAN
1:100

LEGEND:

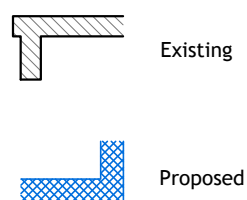

E	09.07.24	Revised Planning Issue	MA
D	09.02.24	Planning Issue	MA
C	02.02.24	Draft Planning Issue	MA
B	25.10.23	Pre-Application Issue	MA
A	06.10.23	Draft Concept	MA
REV	DATE	AMENDMENT	DRAWN

Helyer Davies Architects

www.hdarchitects.co.uk
mail@hdarchitects.co.uk
01243 370 715

Unit 1 The Old Flour Mill . Queen St
Emsworth . PO10 7BT

PROJECT

32 High Street
Emsworth, PO10 7AW

DRAWING **SCALE**

Proposed Site & Block Plan As noted @A1

DATE	DRAWN
Jul-24	MA
DRAWING No.	REV
23093 - 03.	E