


1:50 Scale Bar: 0 5m


1:100 Scale Bar: 0 5 10 m

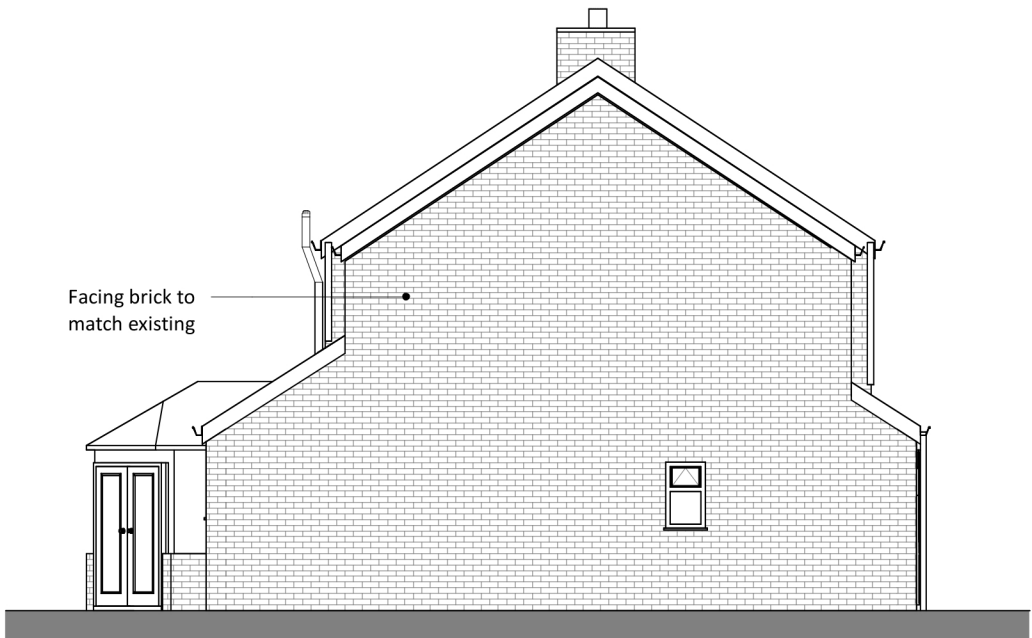


Proposed East Elevation
1:100




Proposed South Elevation
1:100

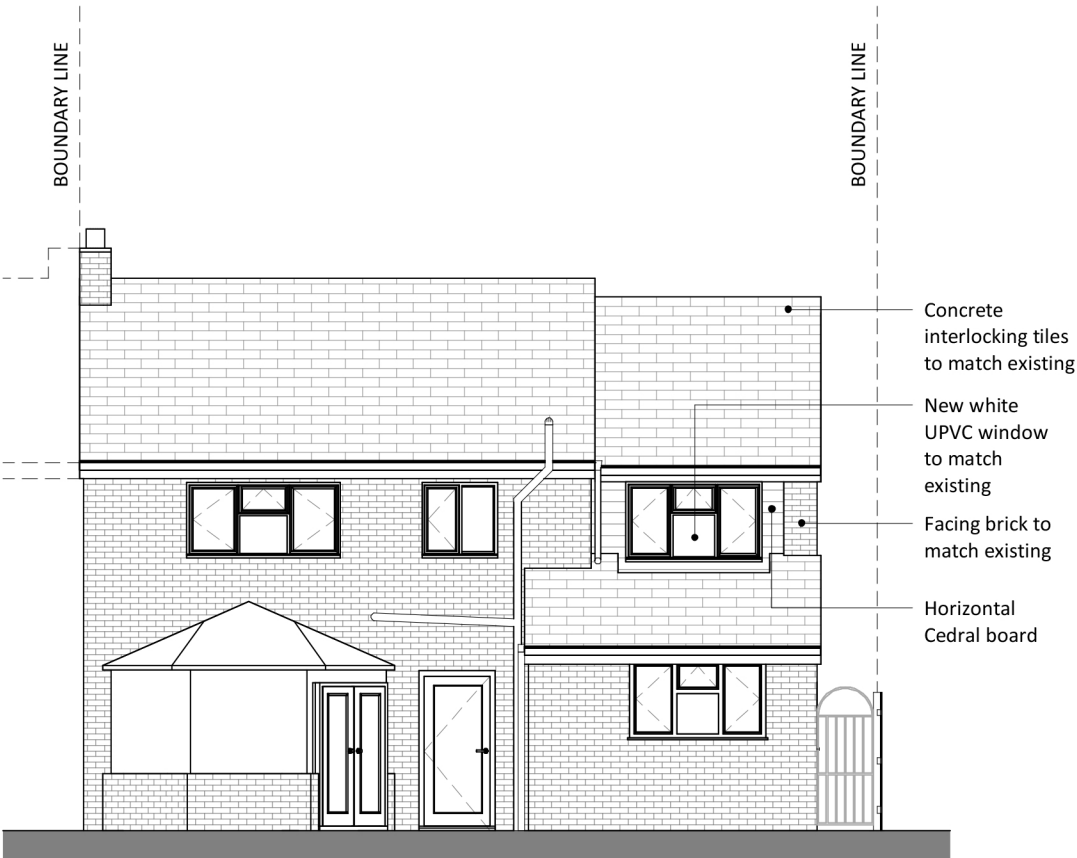


Proposed West Elevation
1:100

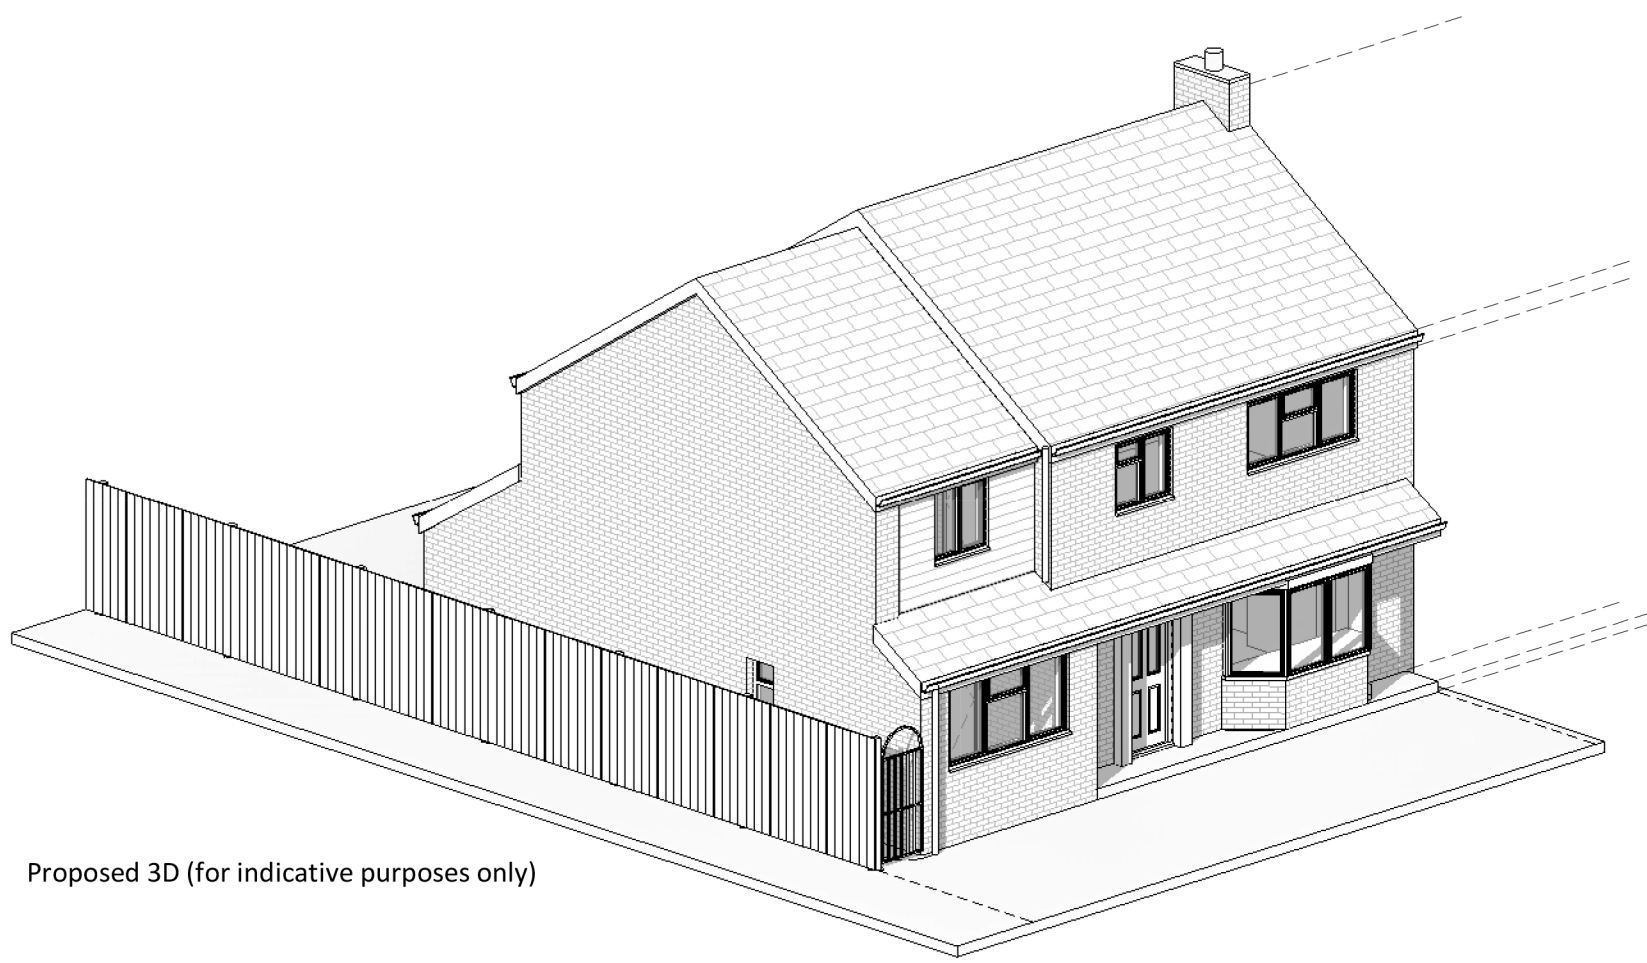


Proposed 3D (for indicative purposes only)

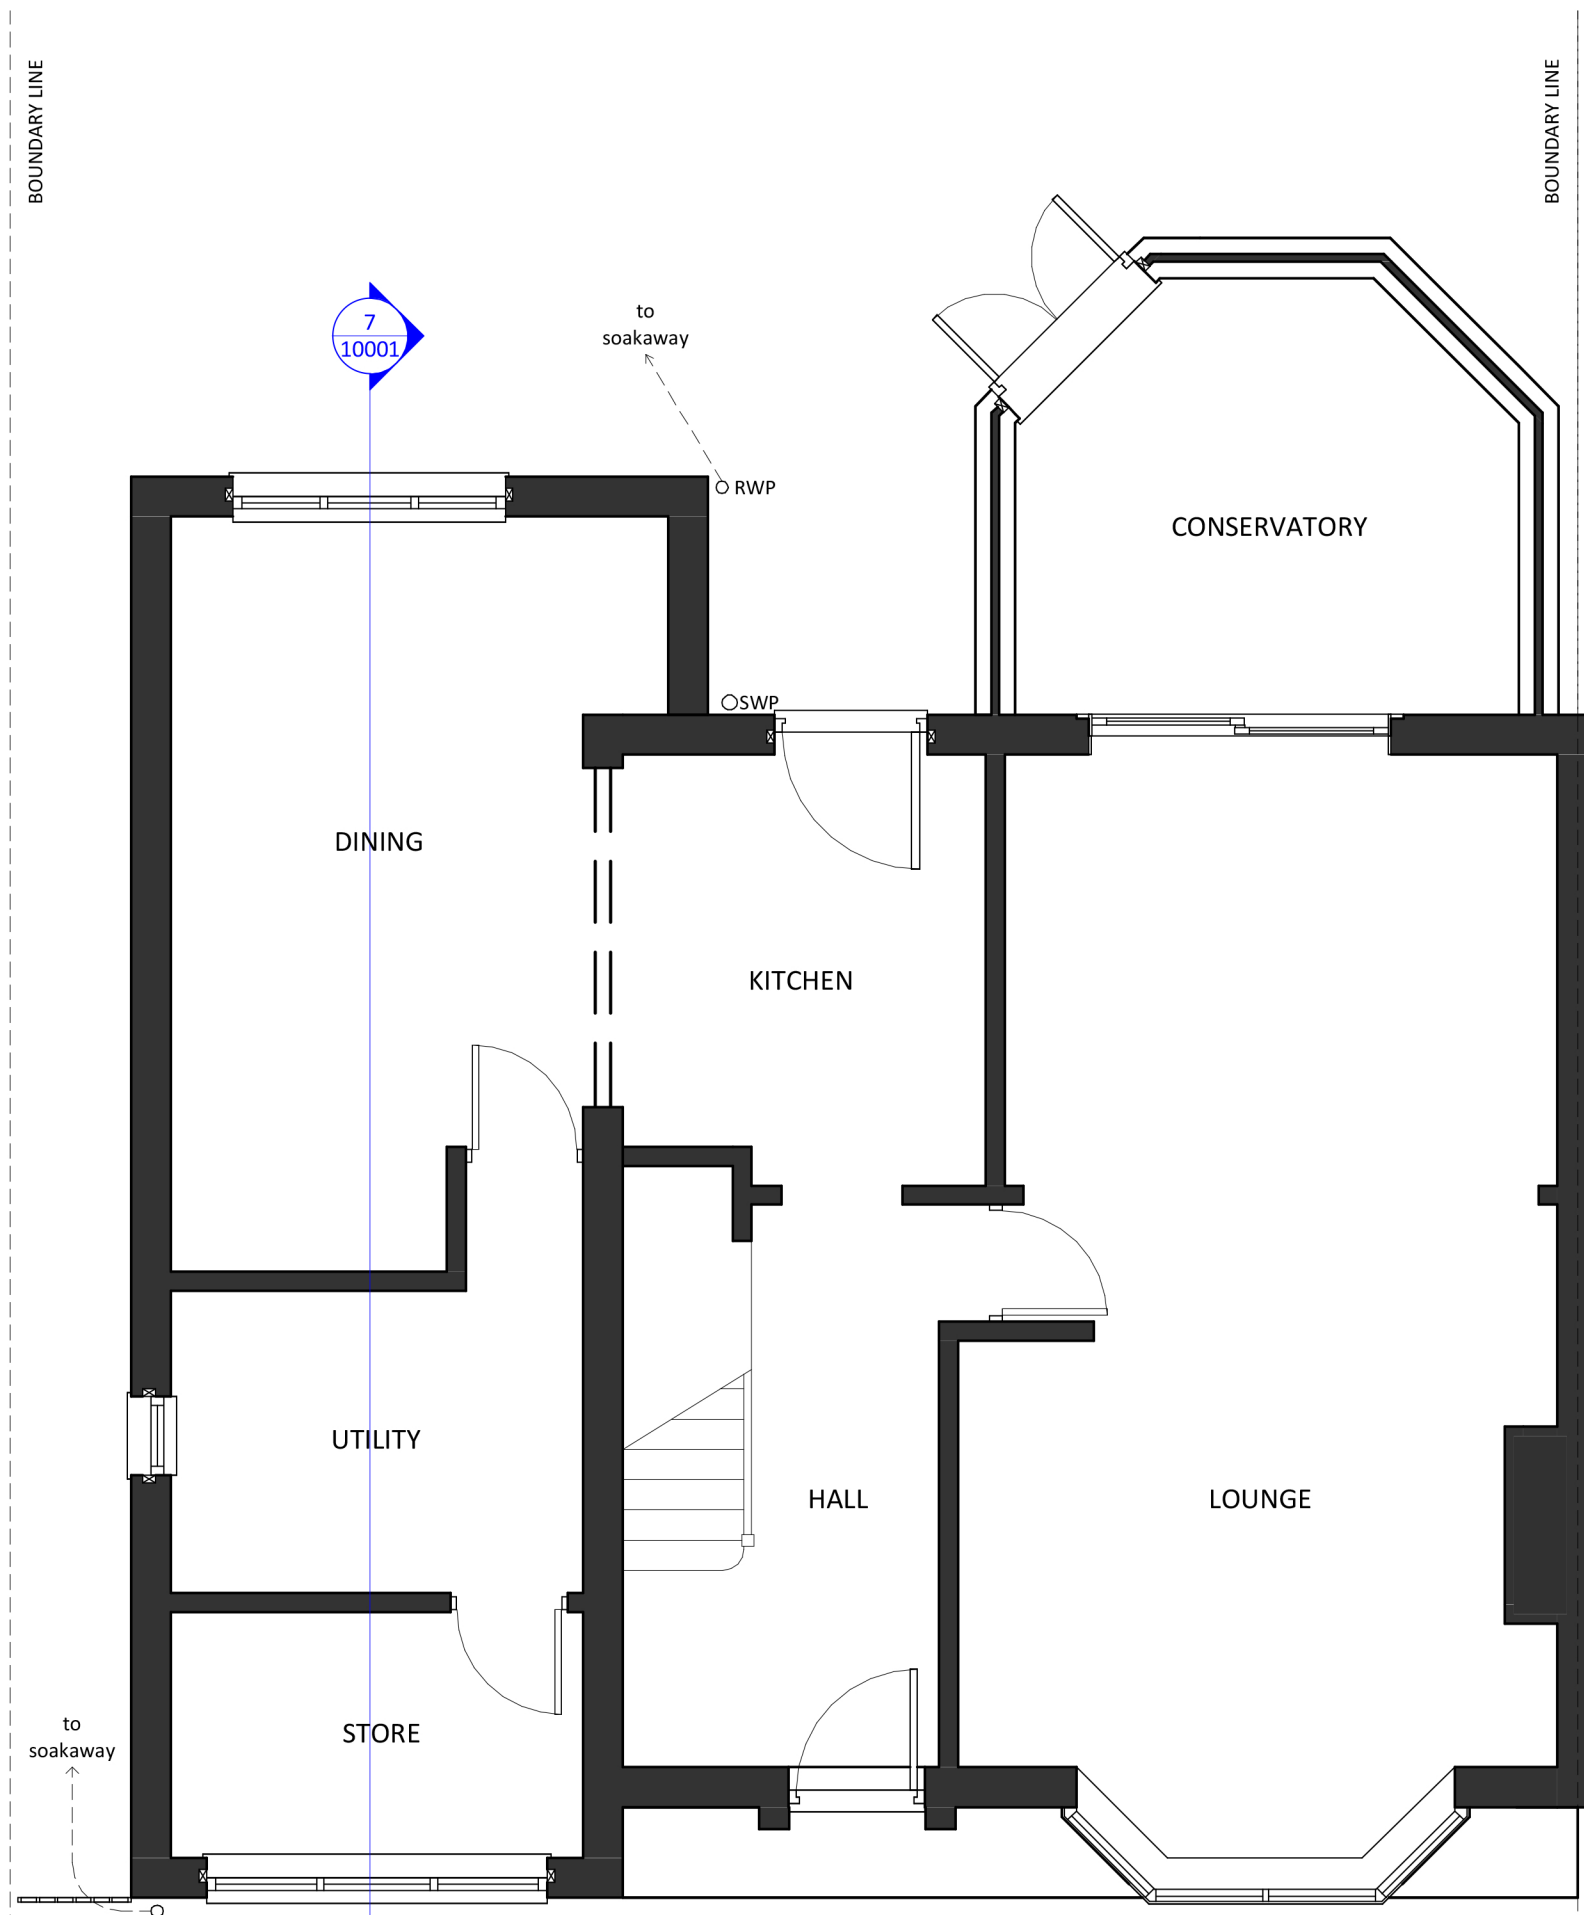

Proposed Ground Floor Plan
1:50

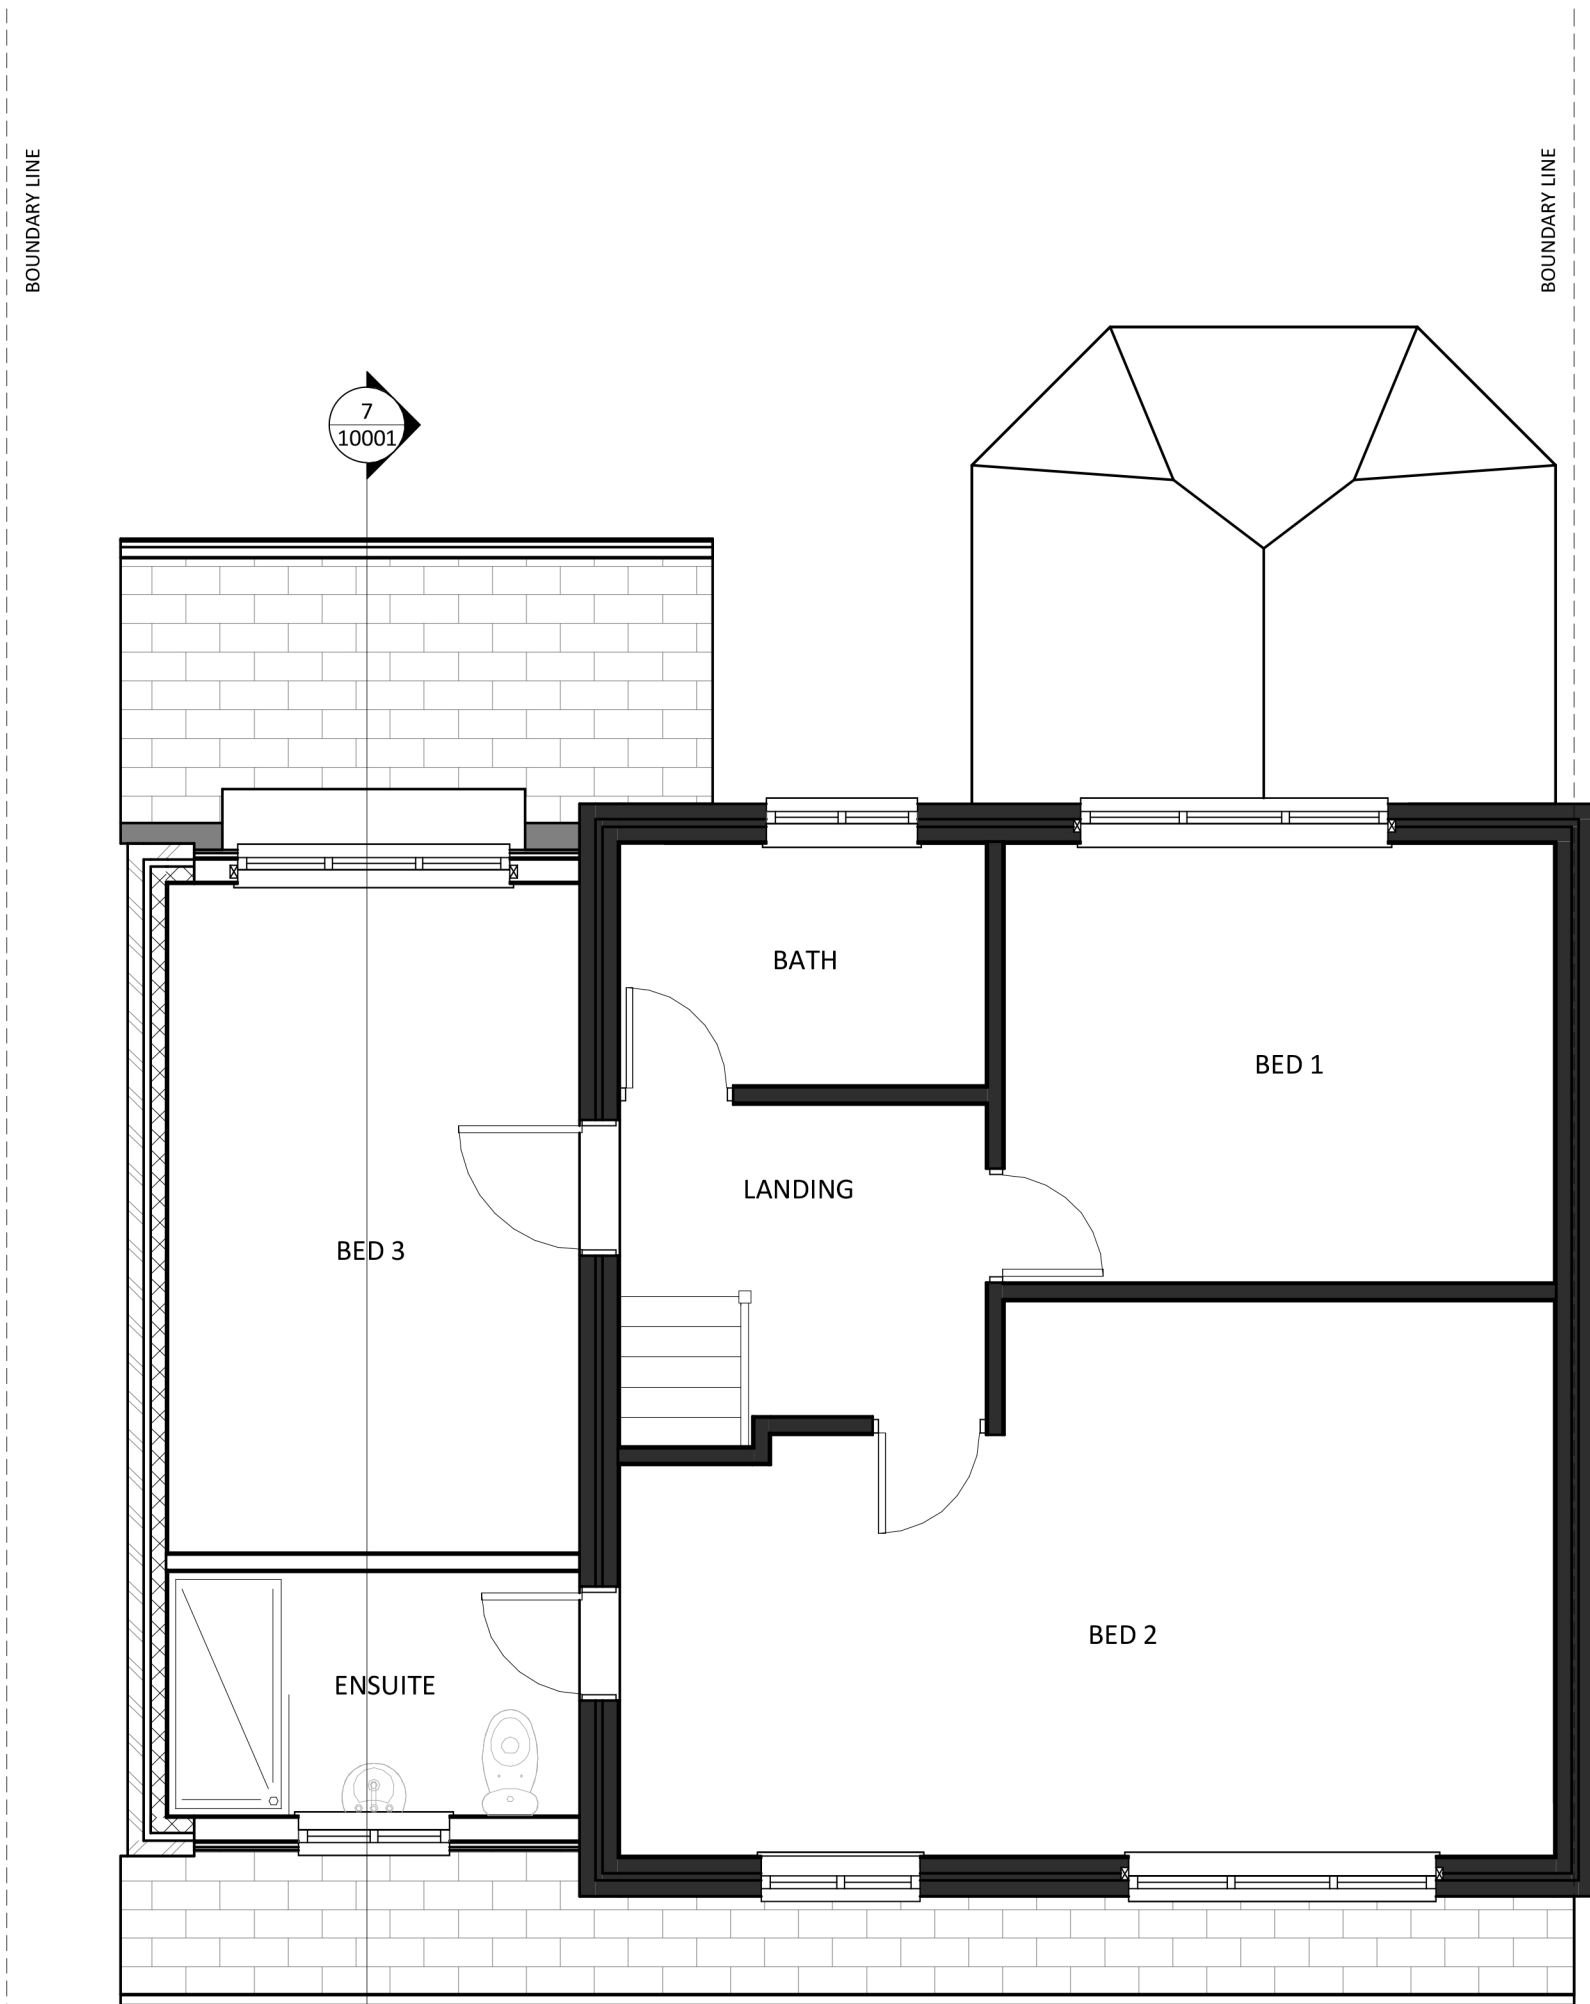

Proposed First Floor Plan
1:50

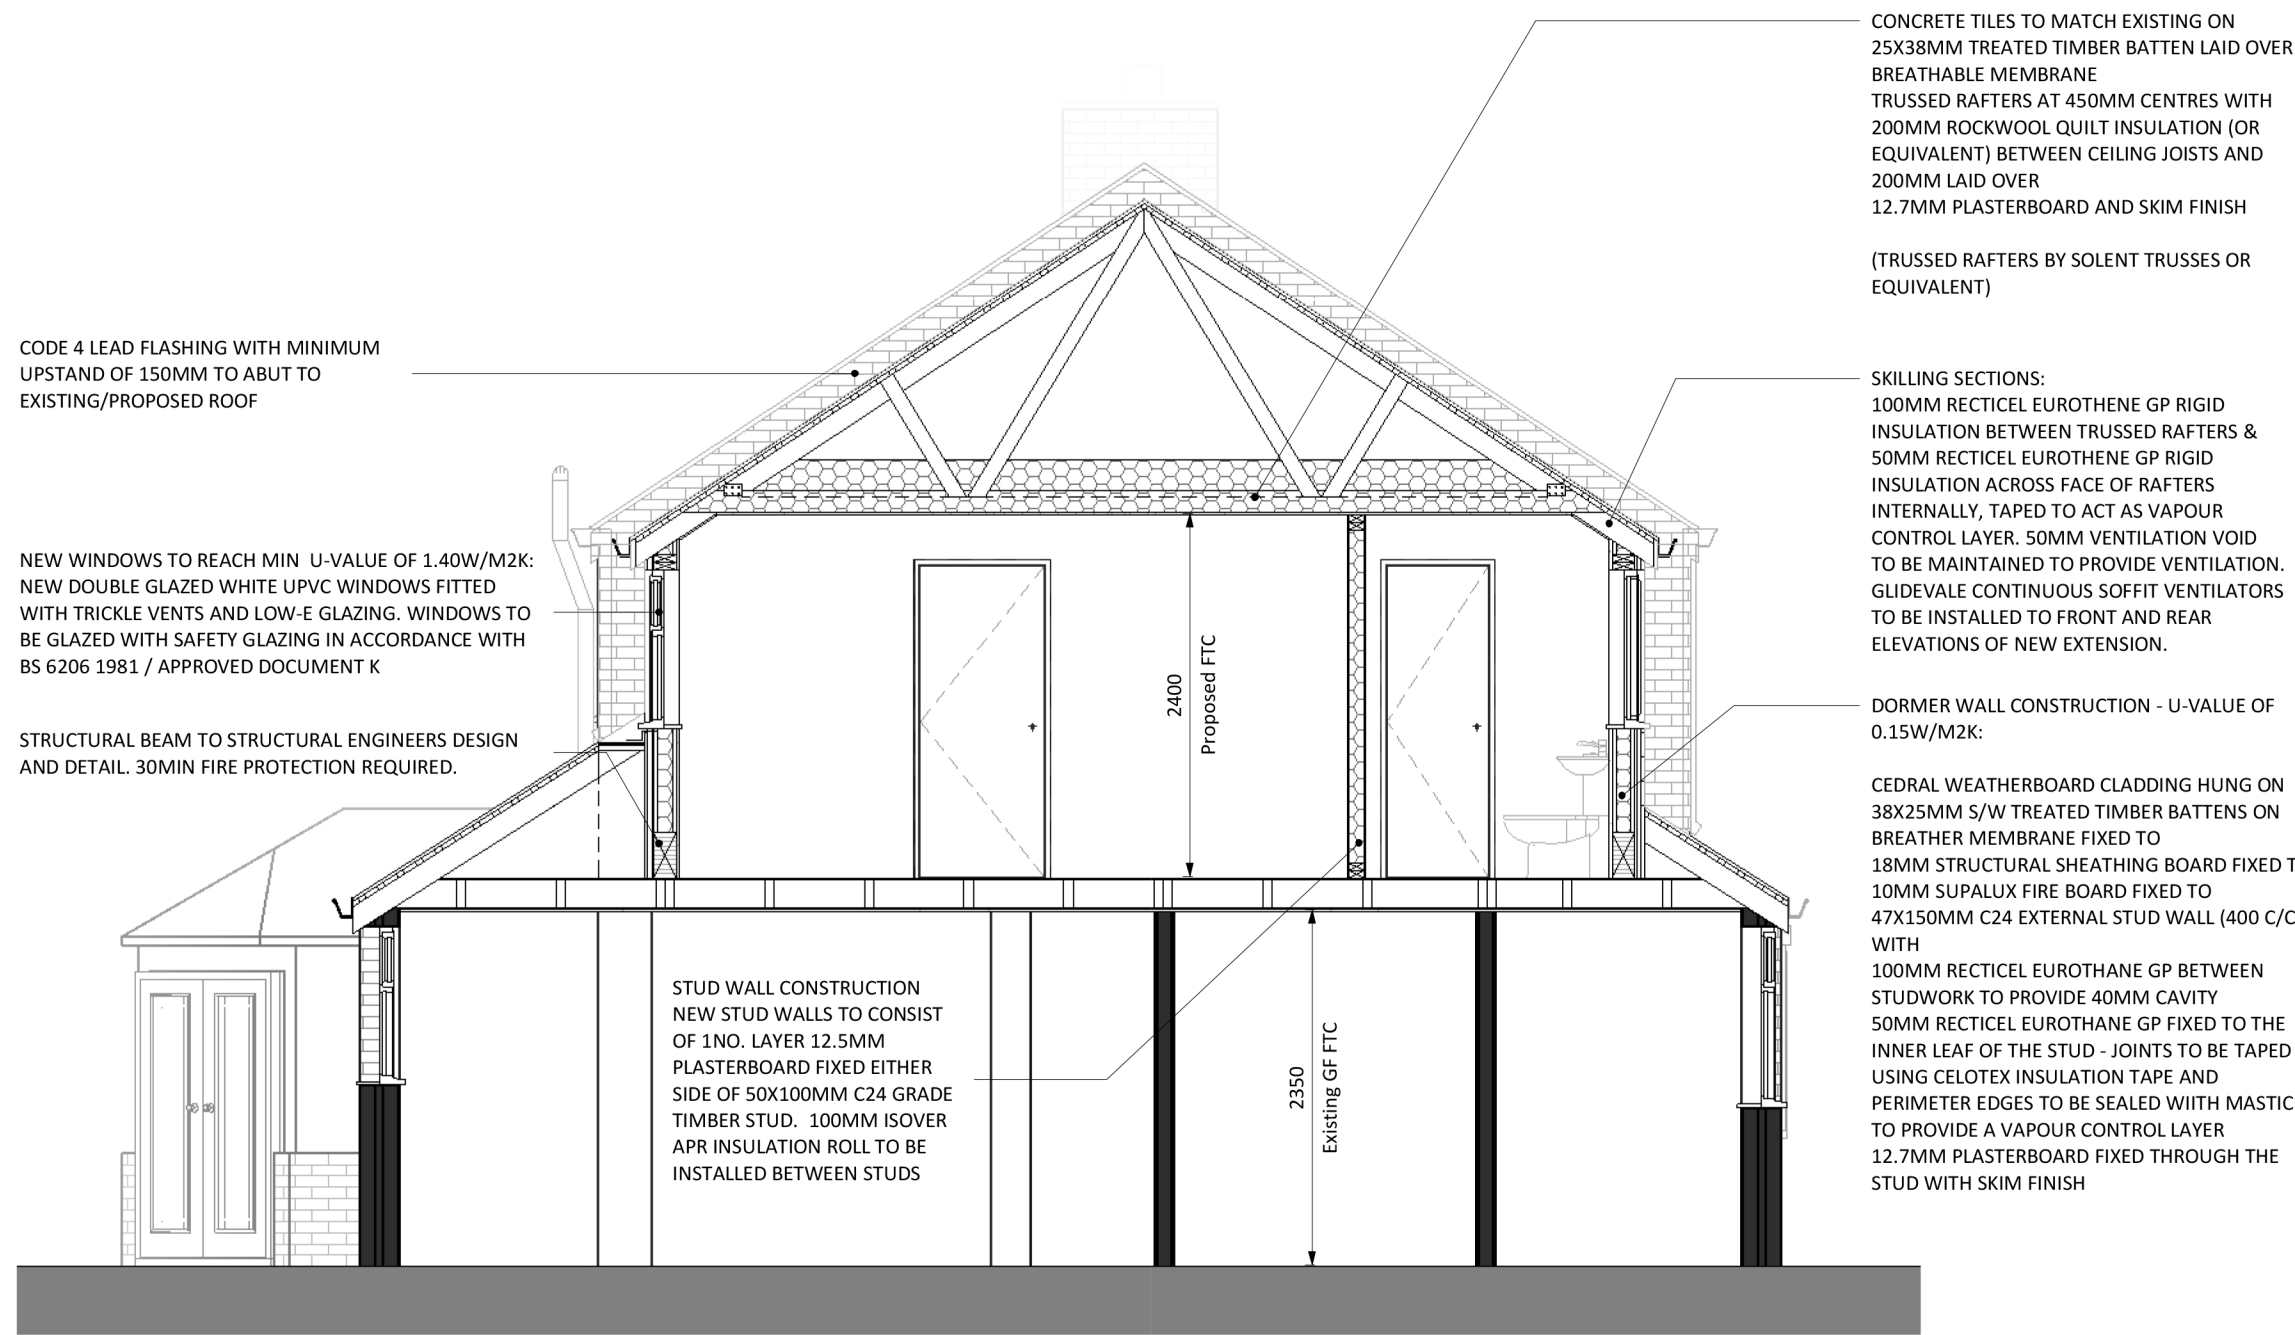

Proposed Section
1:50

CLIENT

Mr K Bloomer

PROJECT

73 Mitchell Road
Havant
Portsmouth
PO 3QA

DRAWING TITLE

Proposed Plan, Elevations & Section

SCALE

As indicated @ A1

DRAWING NUMBER

73/02