






FRONT ELEVATION

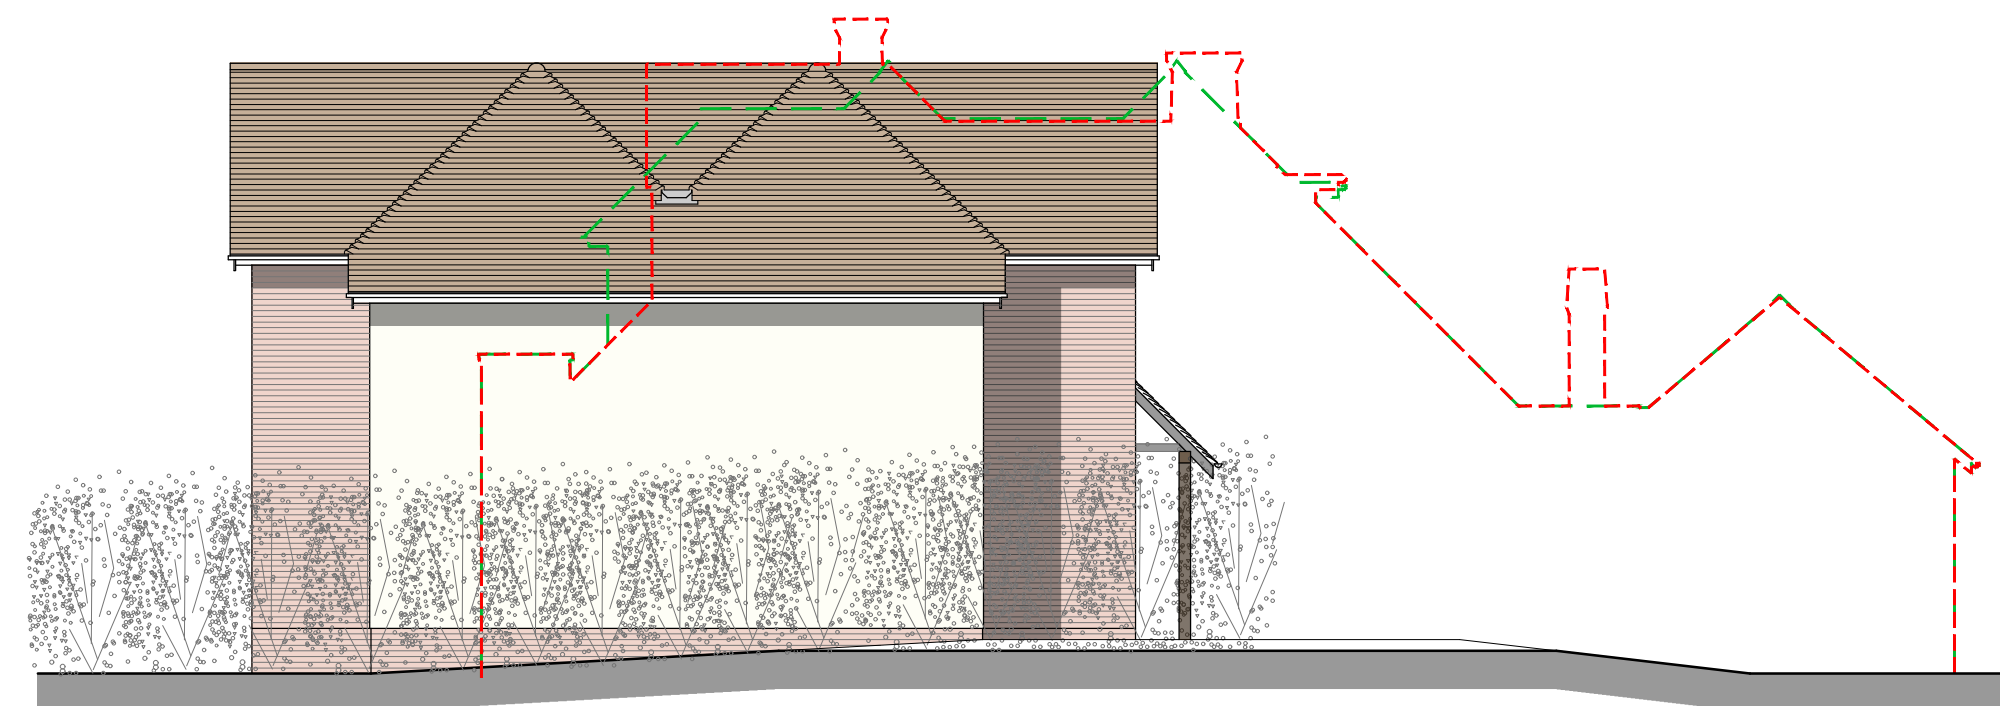

SIDE BOUNDARY ELEVATION

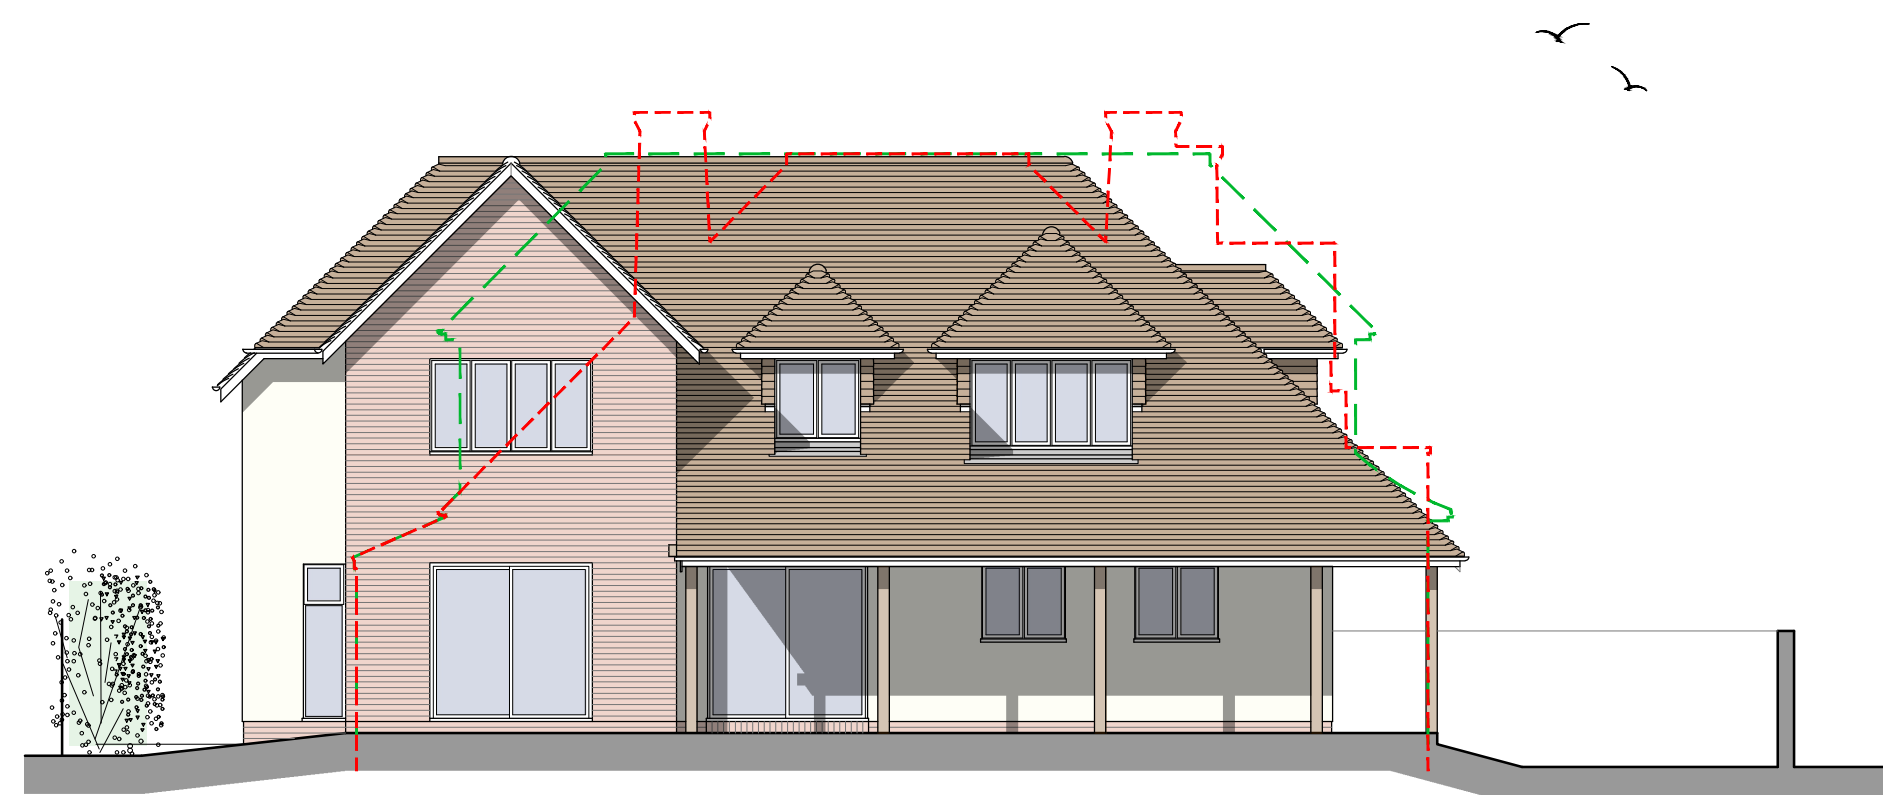

REAR GARDEN ELEVATION

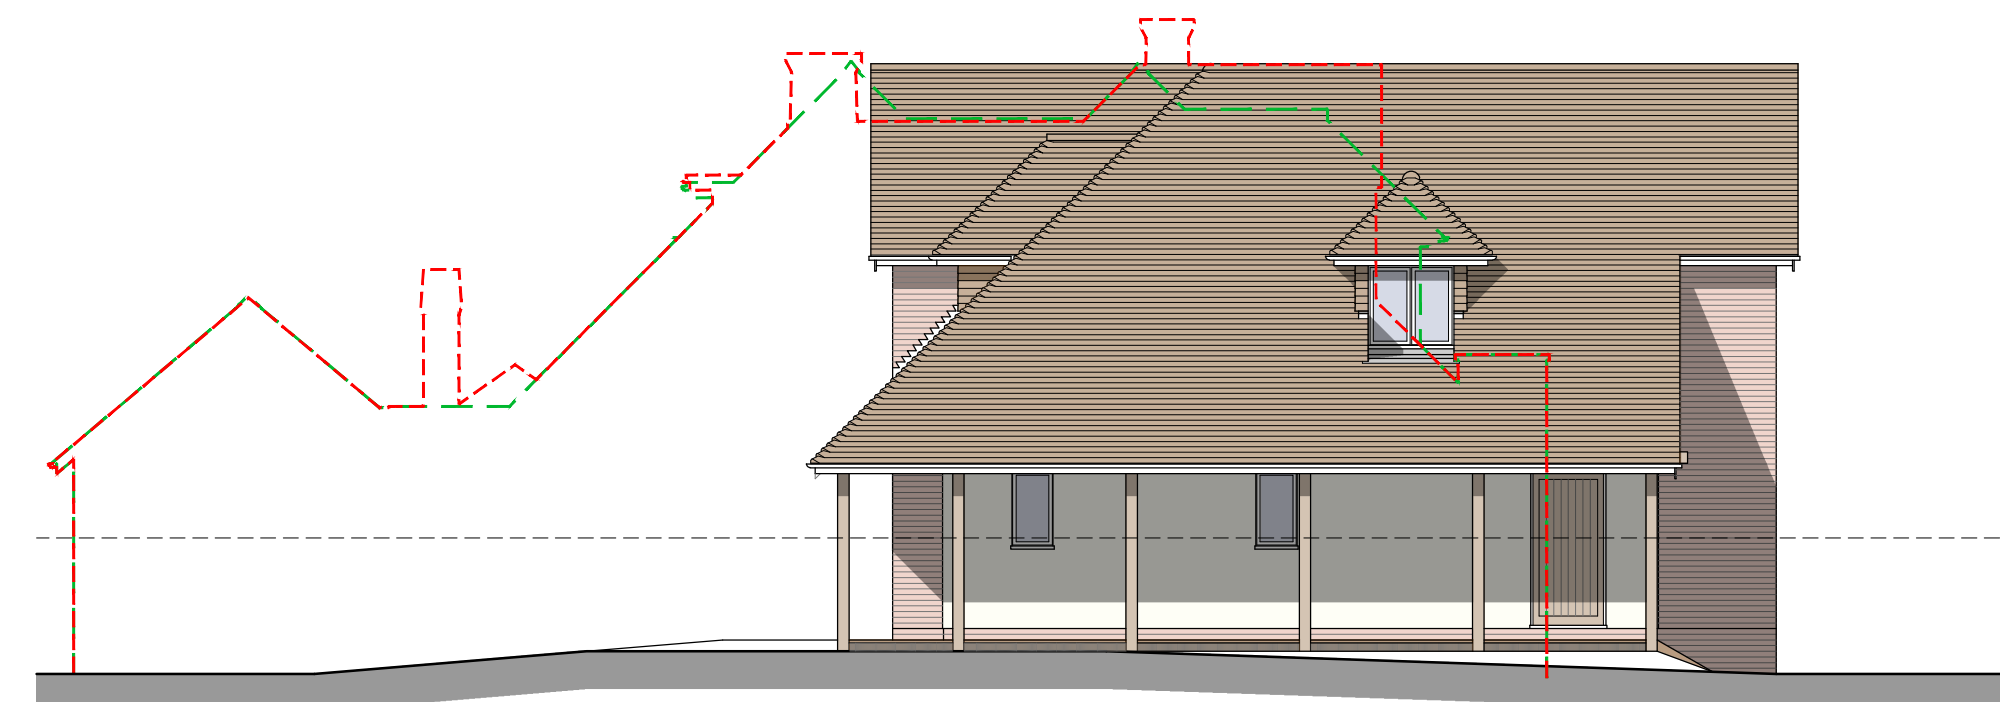

SIDE ELEVATION BURDALE DRIVE

Plain clay roof tiles - dark red / brown

Bonnet hip tiles

Off white rendering to walls

Vertical tiling on dormer cheeks

PVCu / powder coated aluminium
framed windows and doors
White or colour to approval

Composite or timber front door

Red multi facing brickwork to approval

PROPOSED



PROPOSED DEMOLITION OF EXISTING HOUSE WITH NEW REPLACEMENT HOUSE
18 SEAVIEW ROAD, HAYLING ISLAND, HAMPSHIRE PO11 9PE

Project no: 240103
Date: 05/2024

Drawing no: 05
Scale: 1 / 100

GORDON@GDBTECHNICALARCHITECTURE.CO.UK
07875 108380

**GDB TECHNICAL
ARCHITECTURE**