




Proposed Elevations

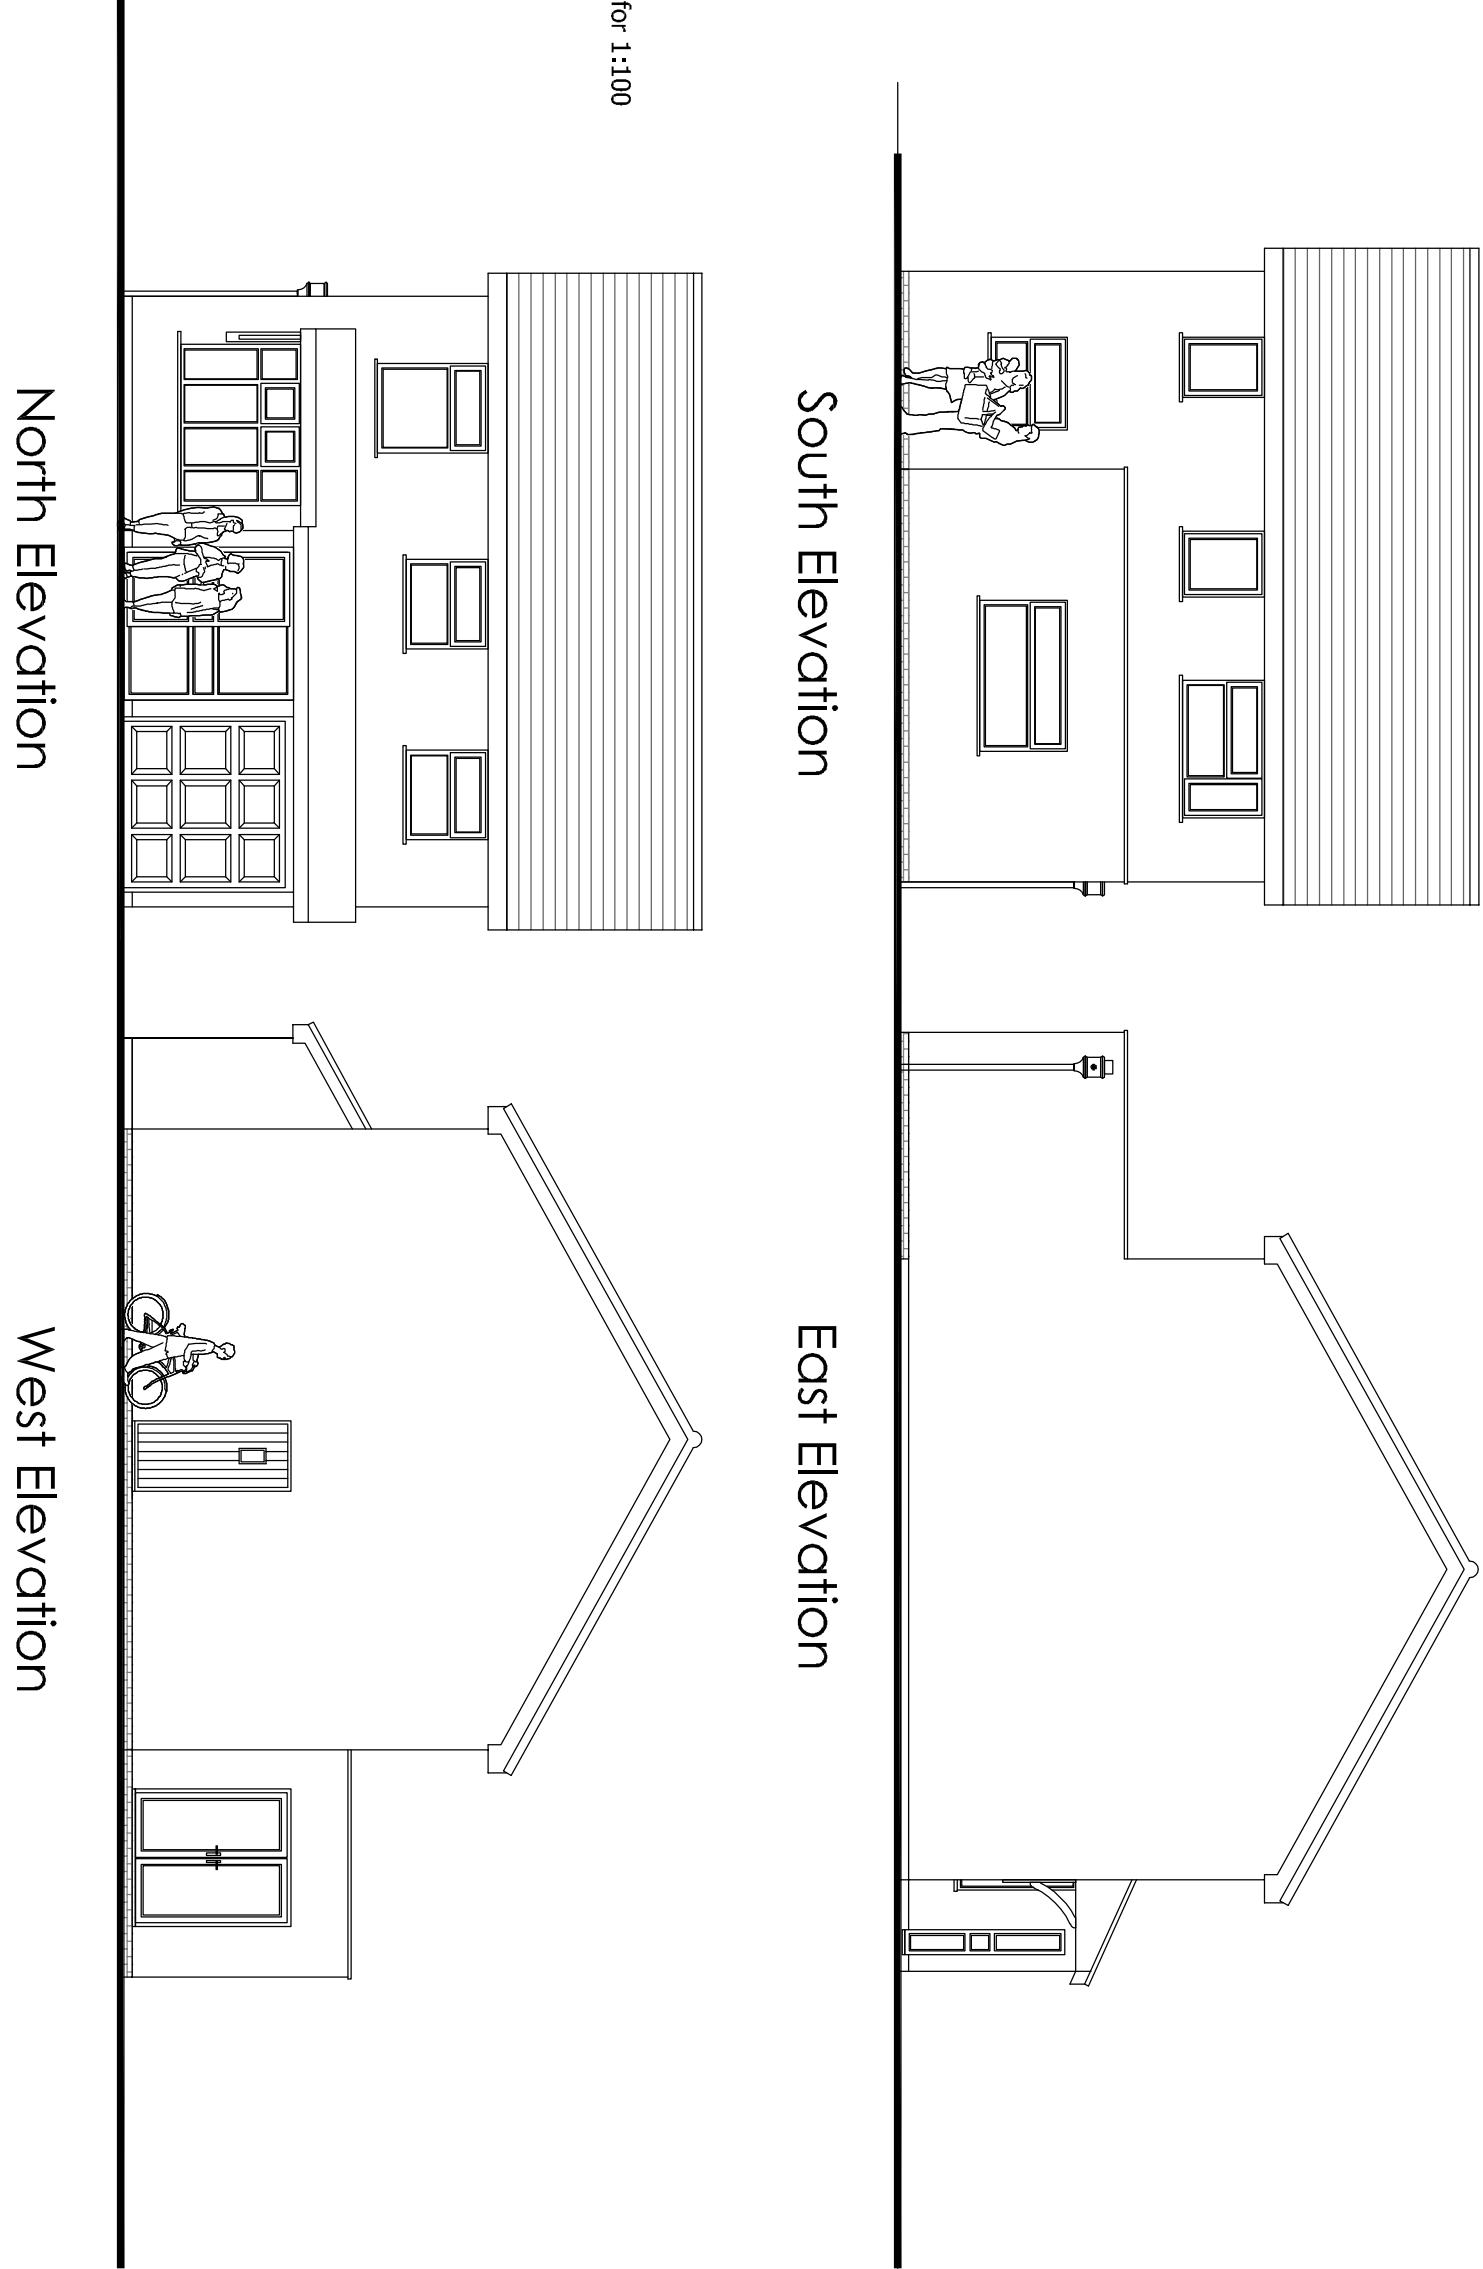

Existing Elevations

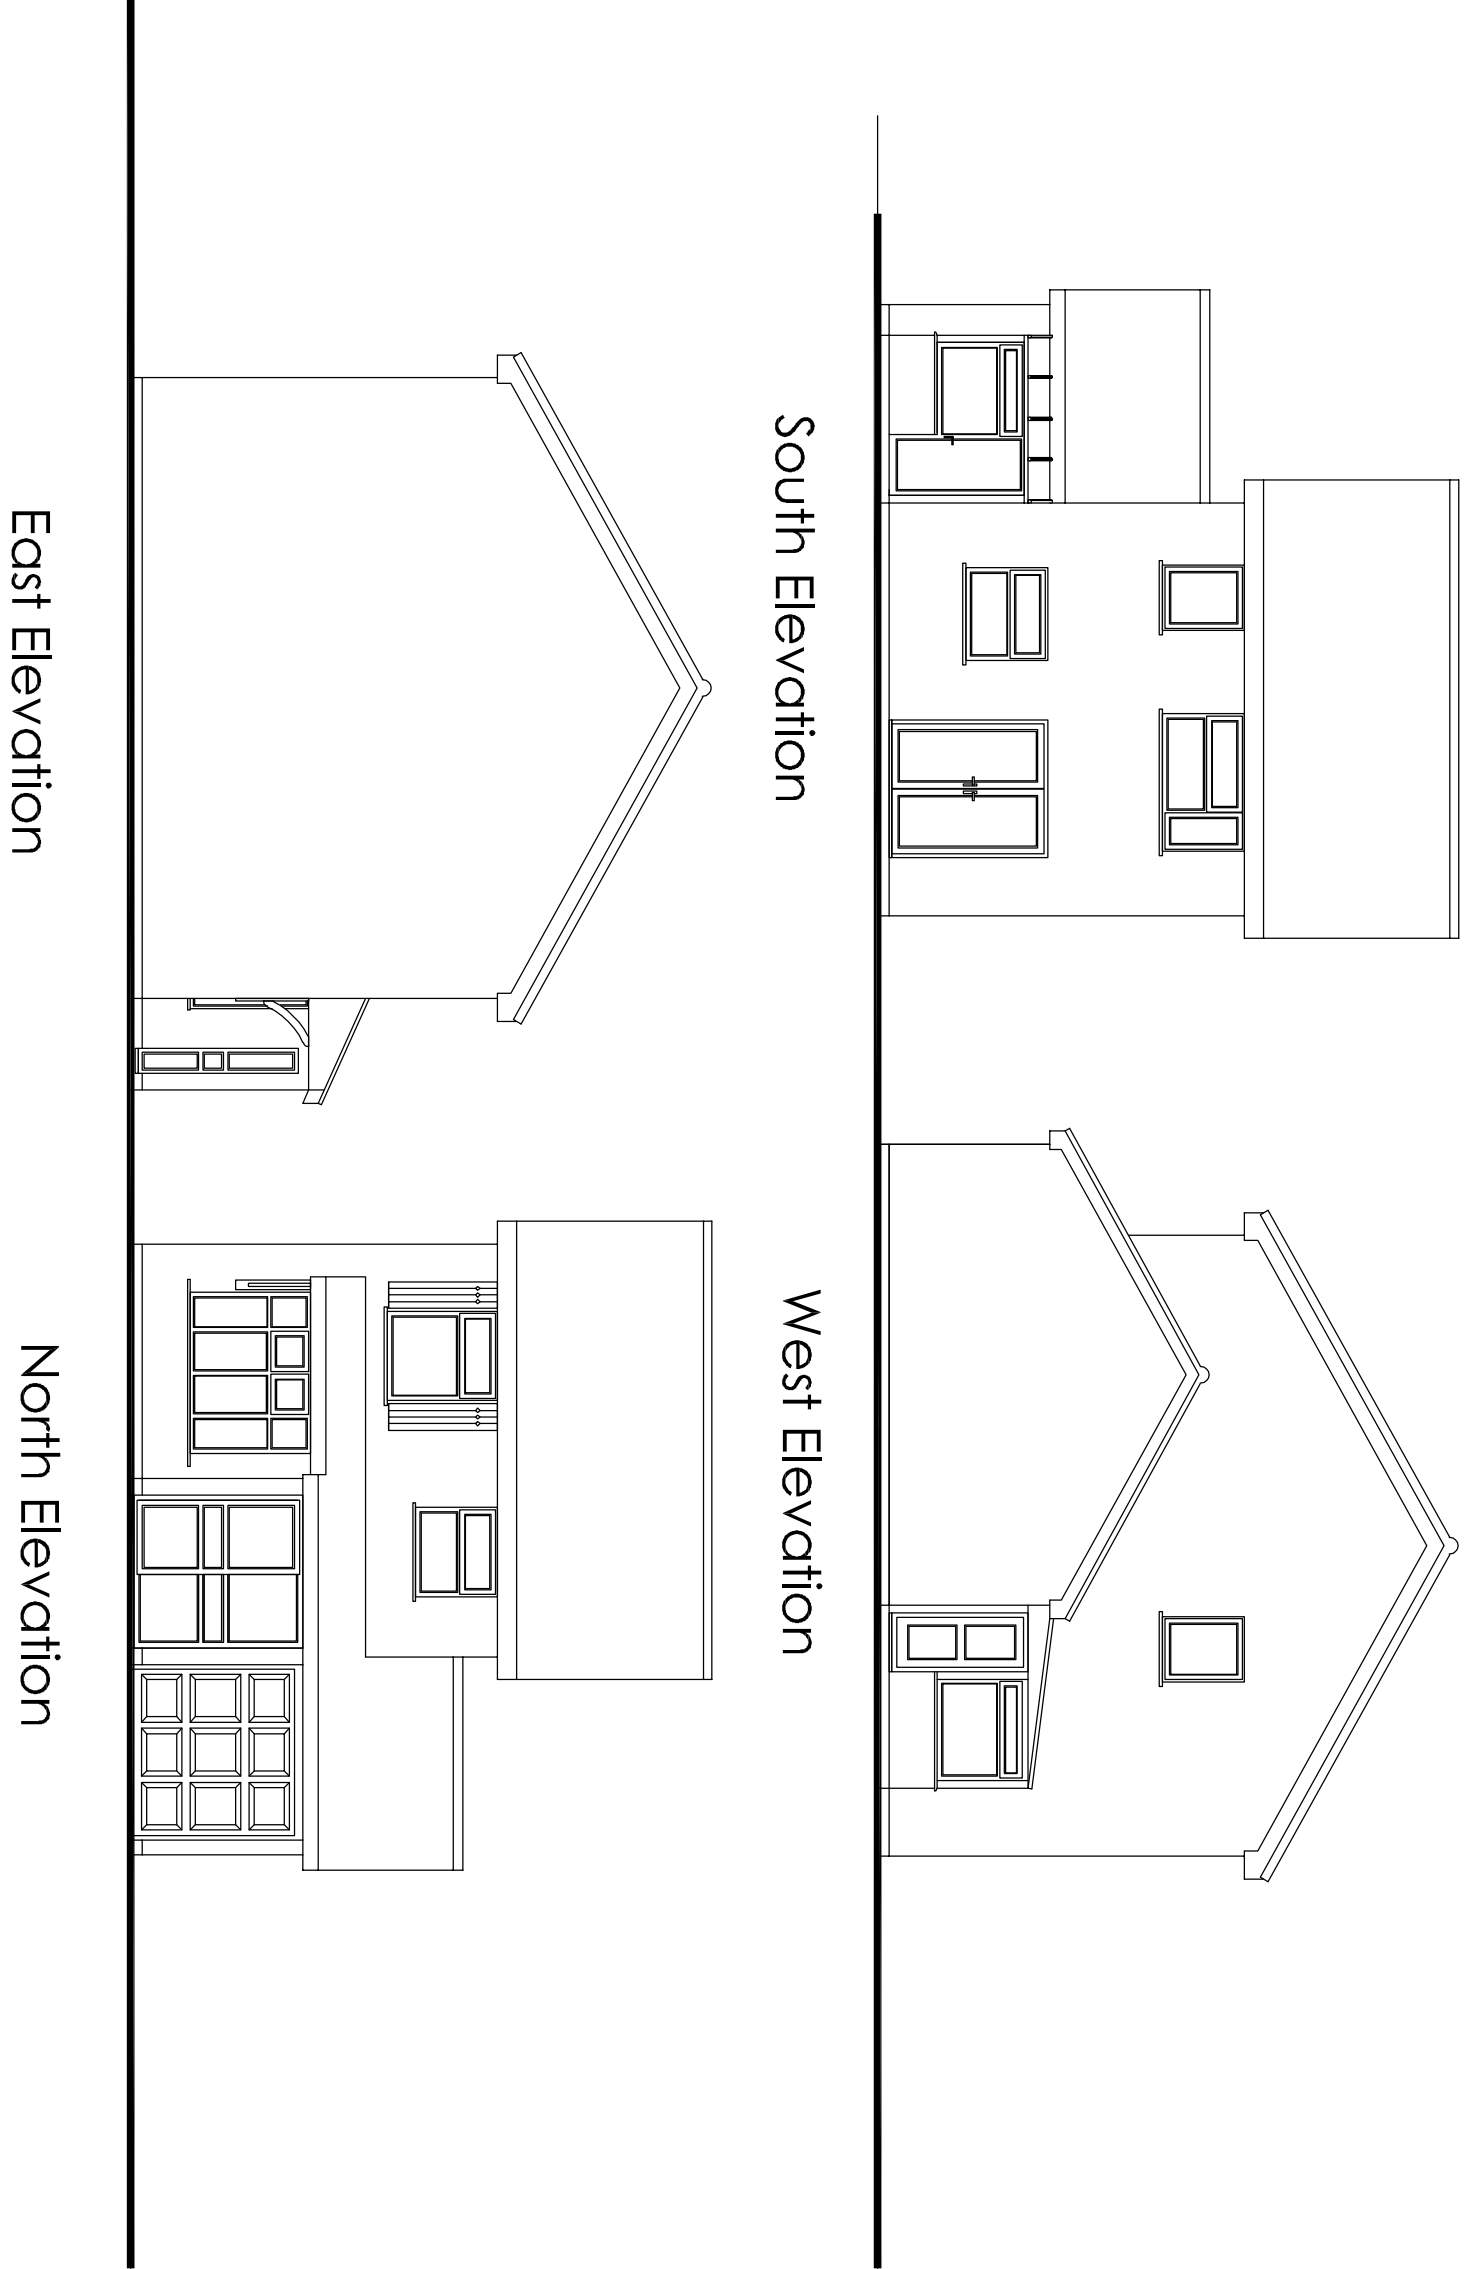



Proposed Floor Plans

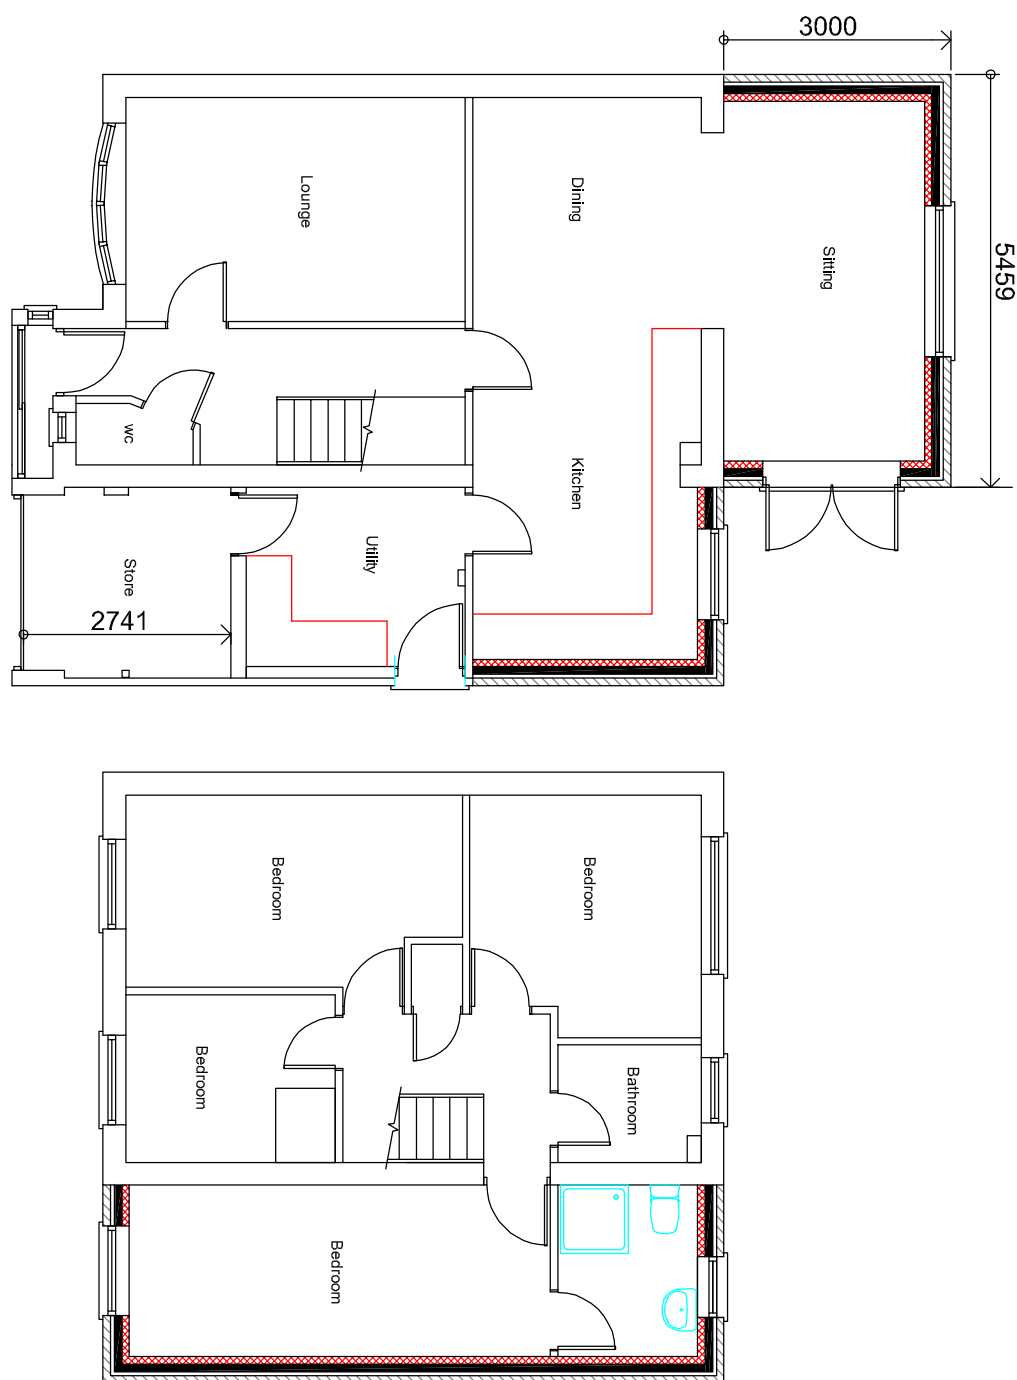

Ground Floor Plans



First Floor Plans

Existing Floor Plans

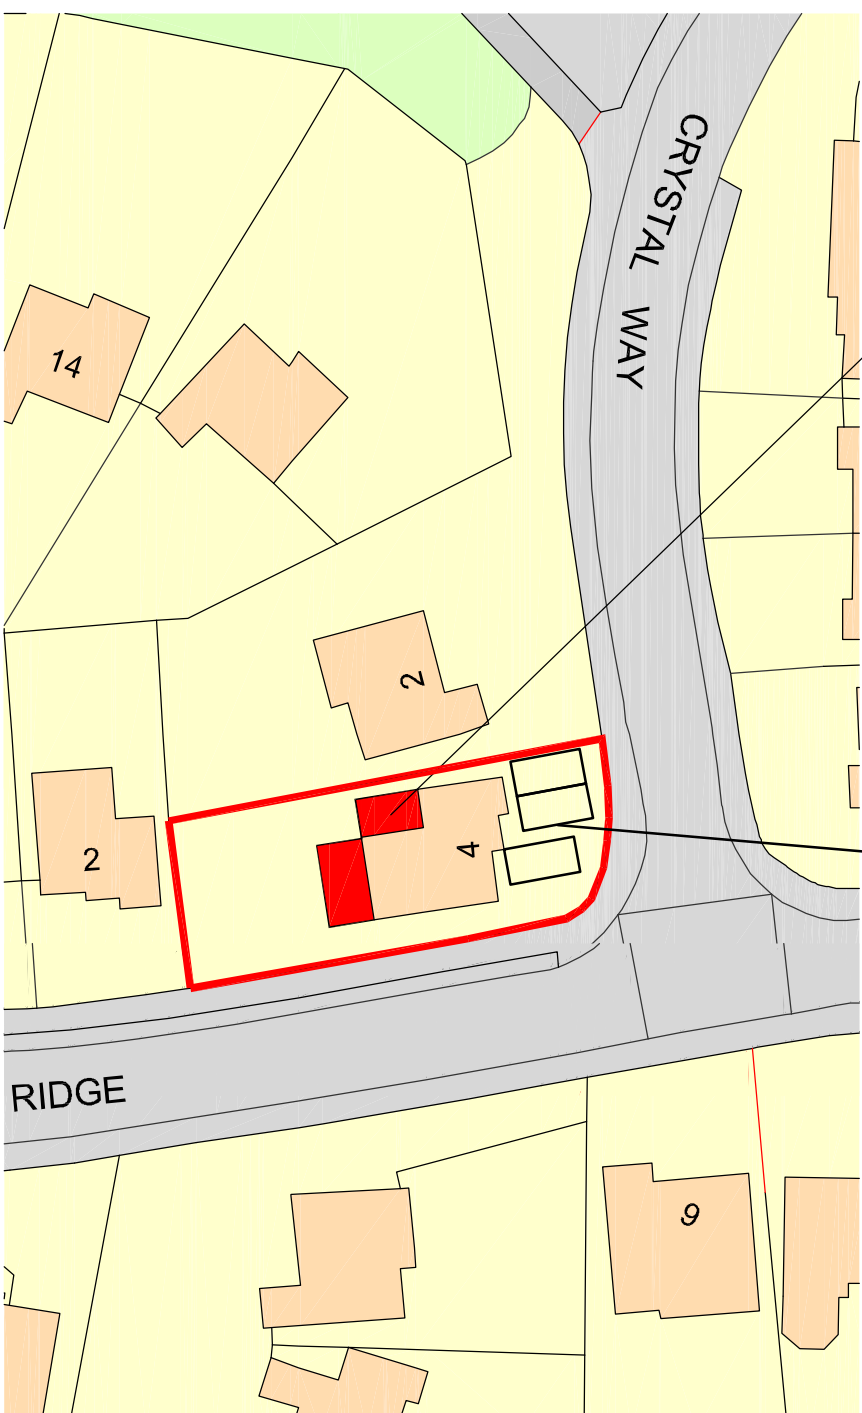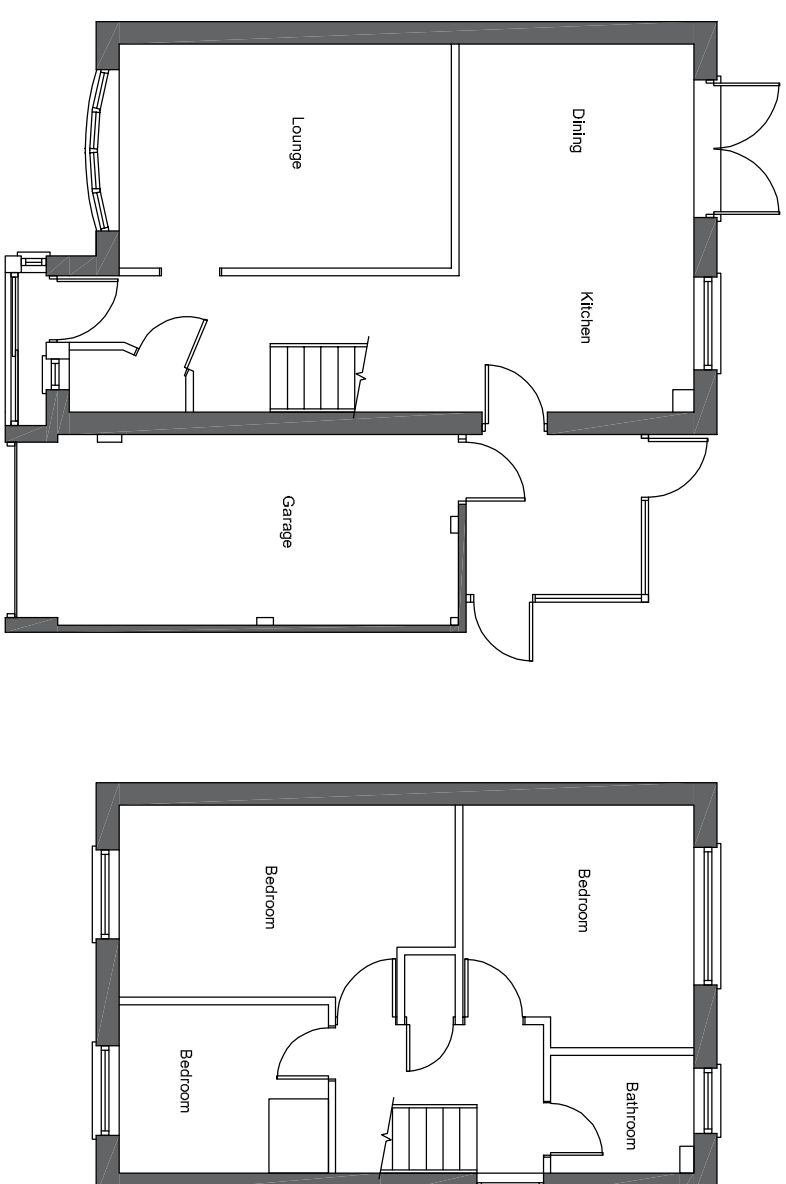

Proposed Single Storey Rear And Two Storey Side Extension

Proposed 3no Parking Spaces

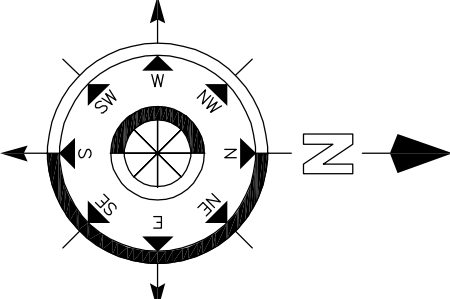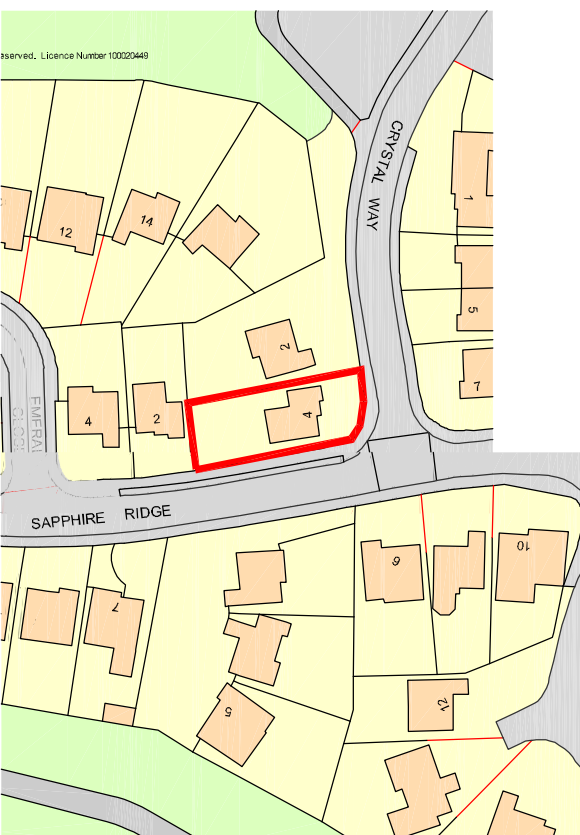

|   |                                                                |            |             |
|---|----------------------------------------------------------------|------------|-------------|
| 01   | Existing plans elevations updated                              | June 24    | CRF         |
| Revisions   | Description                                                    | Date       | Drawn       |
| Project:   | Mr & Mrs V RATIO<br>4 Crystal Way,<br>Waterlooville<br>PO7 8NA |            |             |
| Drawing Title:   | Proposed Single Storey Rear And<br>Two Storey Side Extension   |            |             |
| Chris Flint Associates Ltd<br>CHARTERED SURVEYORS - PROJECT MANAGERS<br>DEVELOPMENT CONSULTANTS                             |                                                                |            |             |
| Drawn By   | Date                                                           | SHEET SIZE | Approved By |
| CF   | 01/05/24                                                       | A1         |             |
| Drawing No.   | Revision                                                       | Scale      |             |
| CFA   | FULL                                                           | 01         | 1-100       |
| PLANNING   |                                                                |            |             |
| 2 Emerald Close Waterlooville Hants PO7 8NZ<br>tel: 023 92 42348 fax: 023 92 33854<br>Email: chrisflintassociates@gmail.com |                                                                |            |             |