
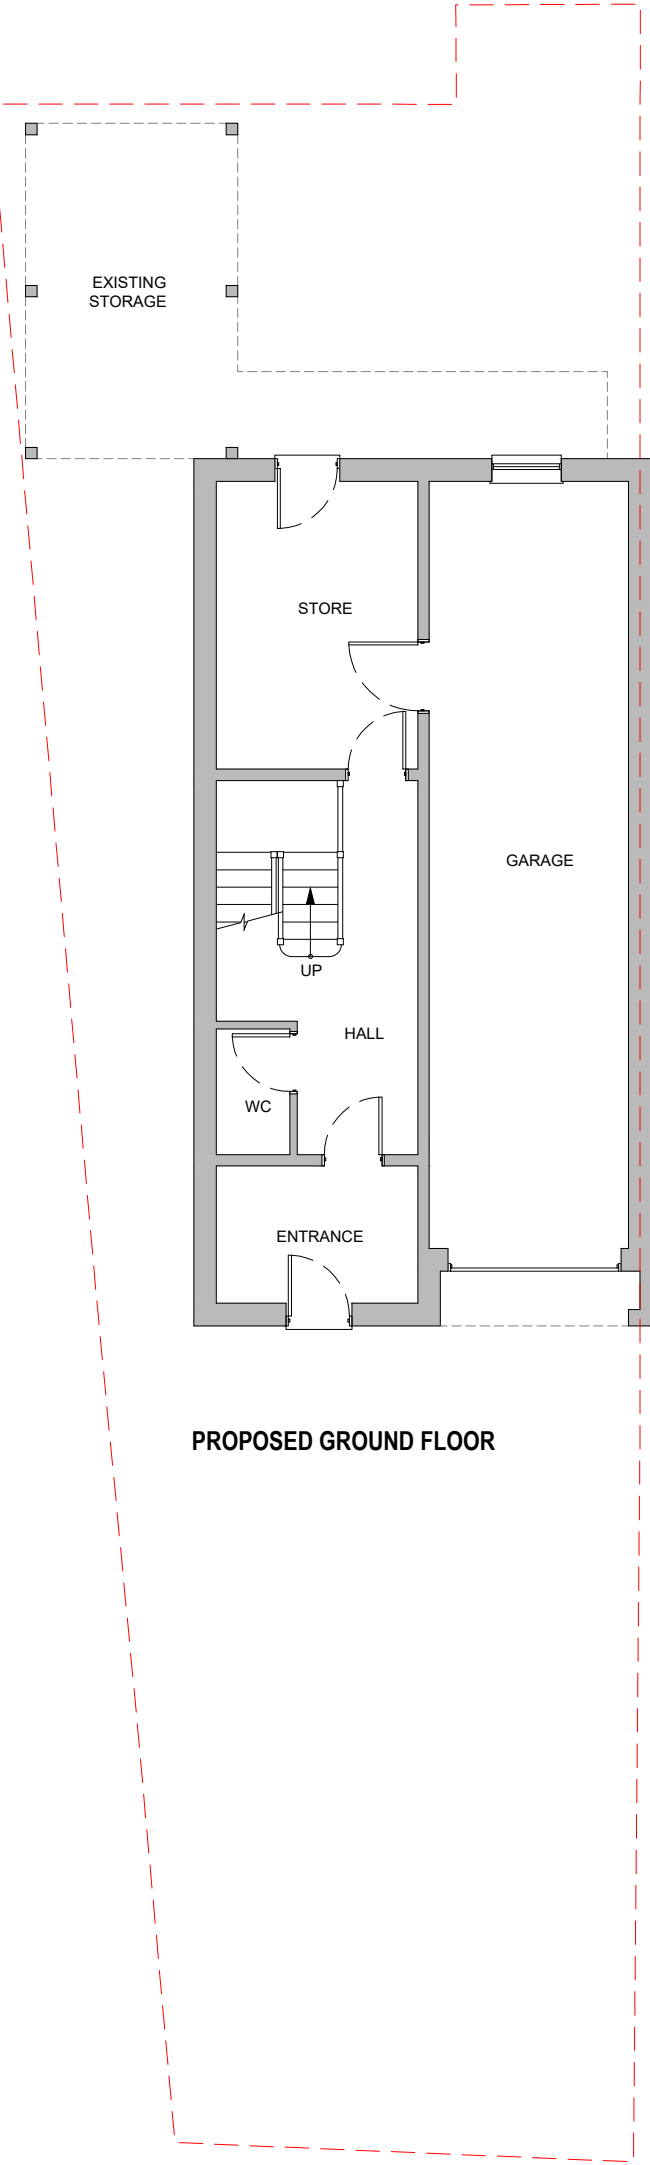
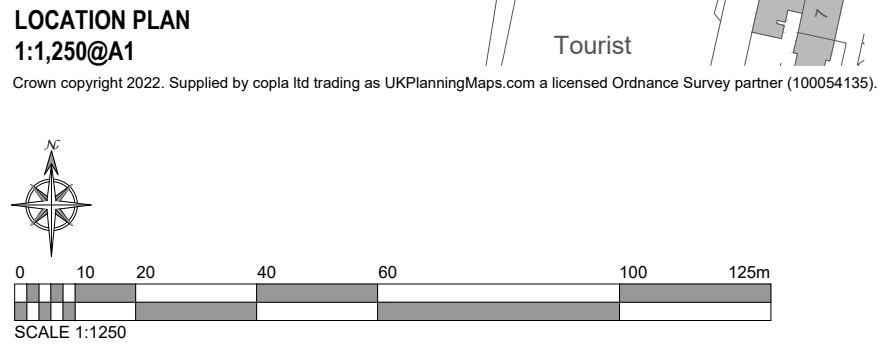



DESIGN COPYRIGHT IS THE PROPERTY OF PATTON ARCHITECTURE & DEVELOPMENT LTD AND MUST NOT BE COPIED WITHOUT PRIOR WRITTEN CONSENT

REVISION NOTES


Rev	Date	Info
A	10/11/2022	ADDED ELEVATION
B	18/01/2023	ADDED ELEVATION

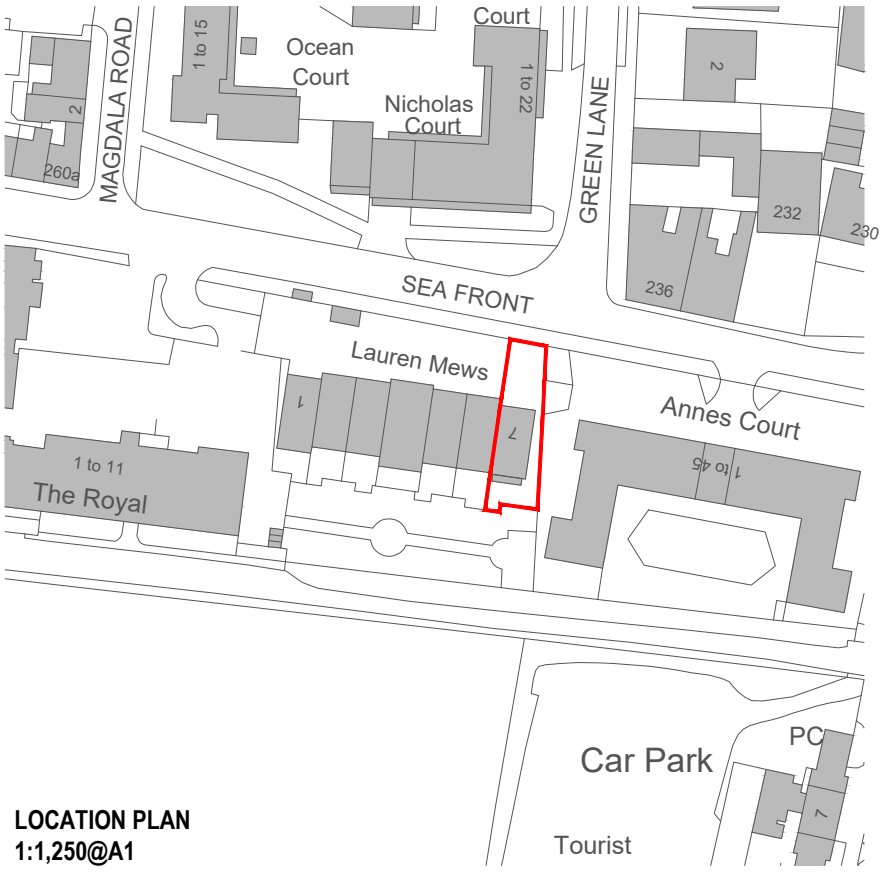

PROPOSED GROUND FLOOR

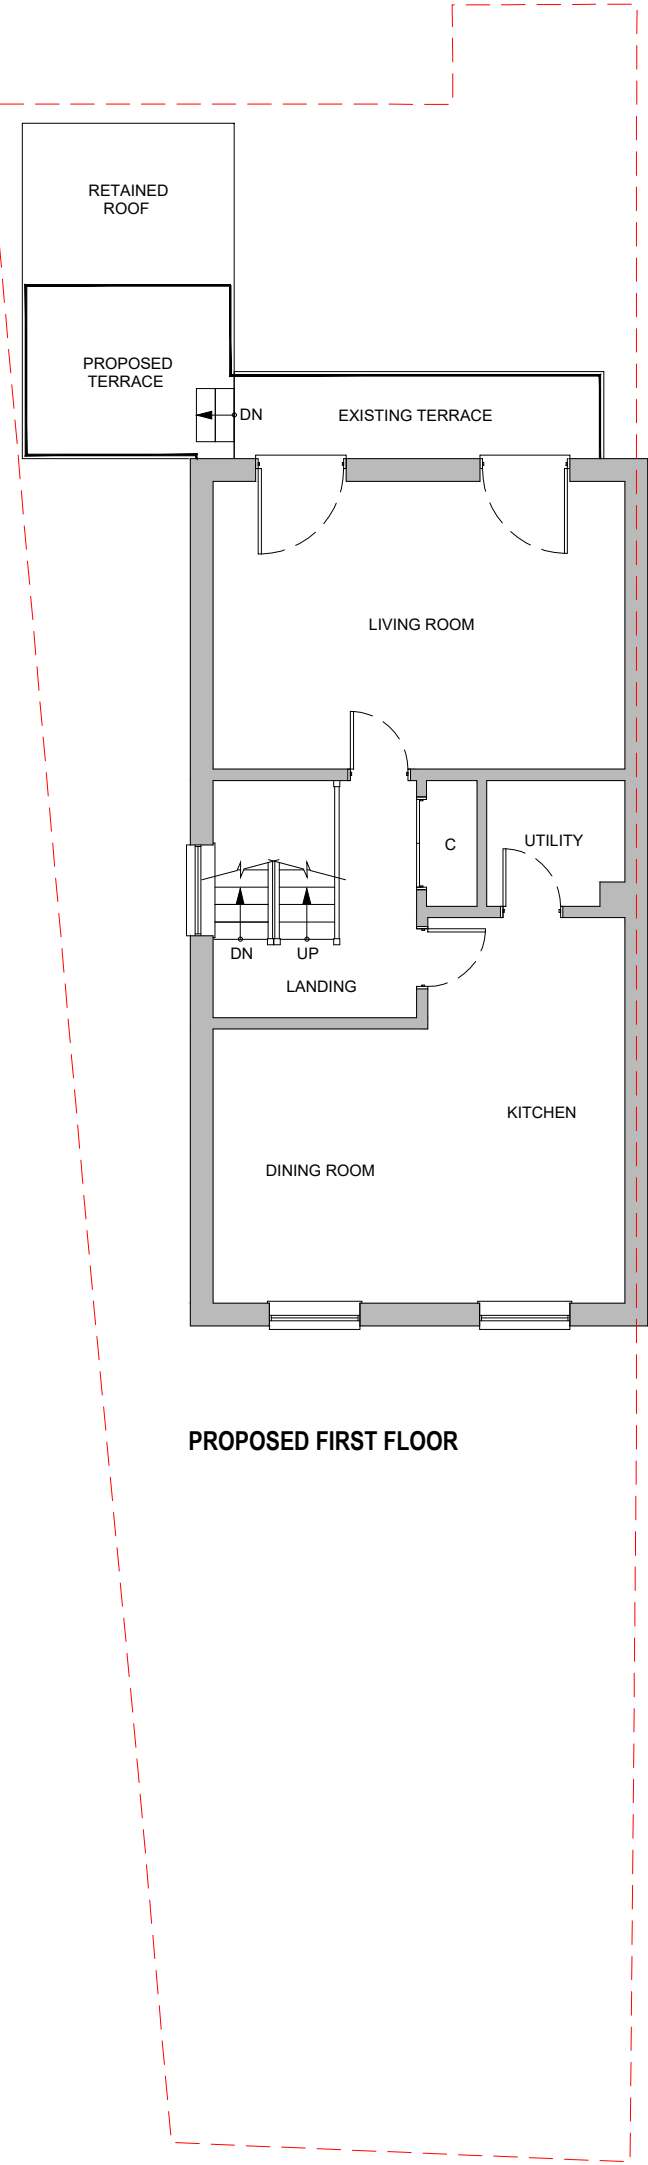


PROPOSED FIRST FLOOR

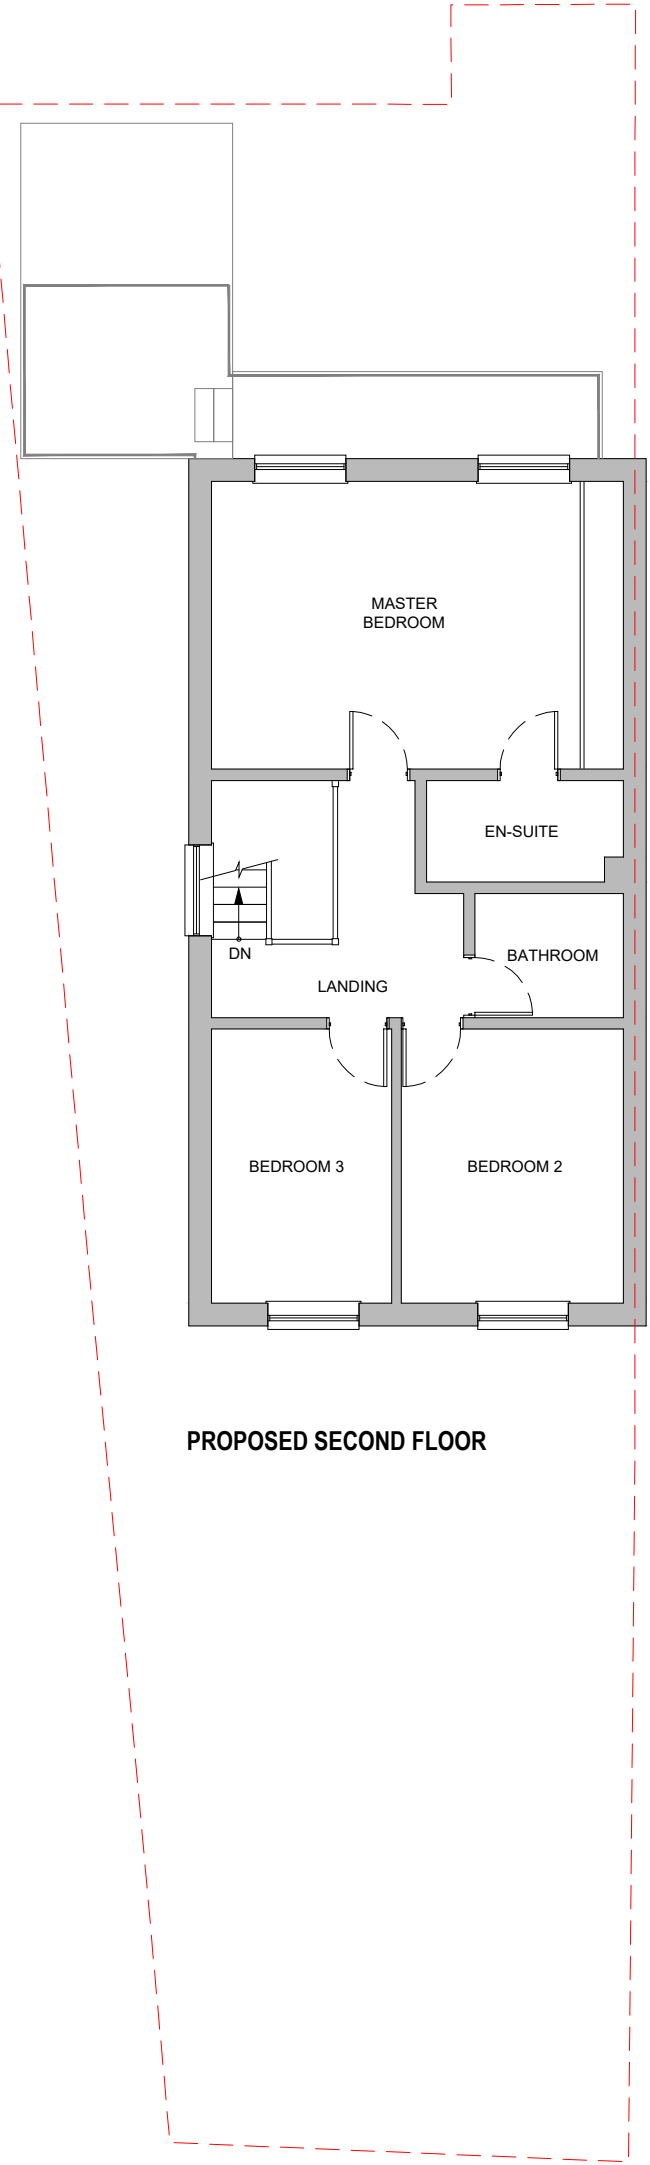


PROPOSED SECOND FLOOR




PROPOSED SITE PLAN
1:200@A1

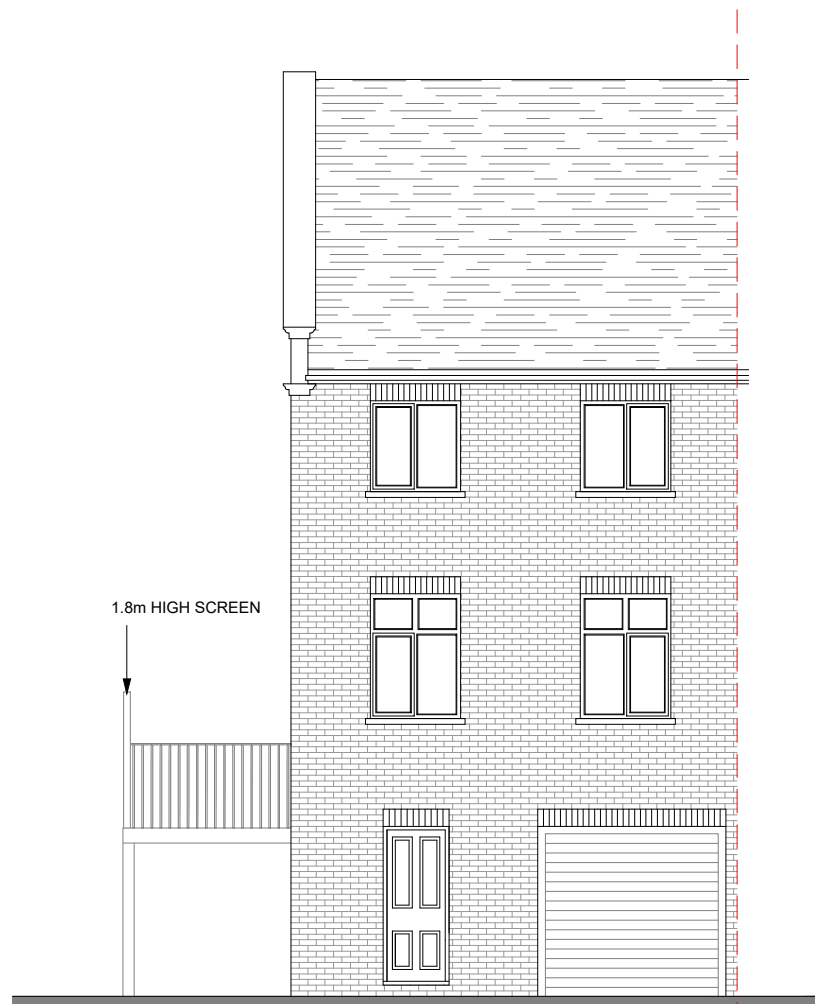


PROPOSED FRONT ELEVATION

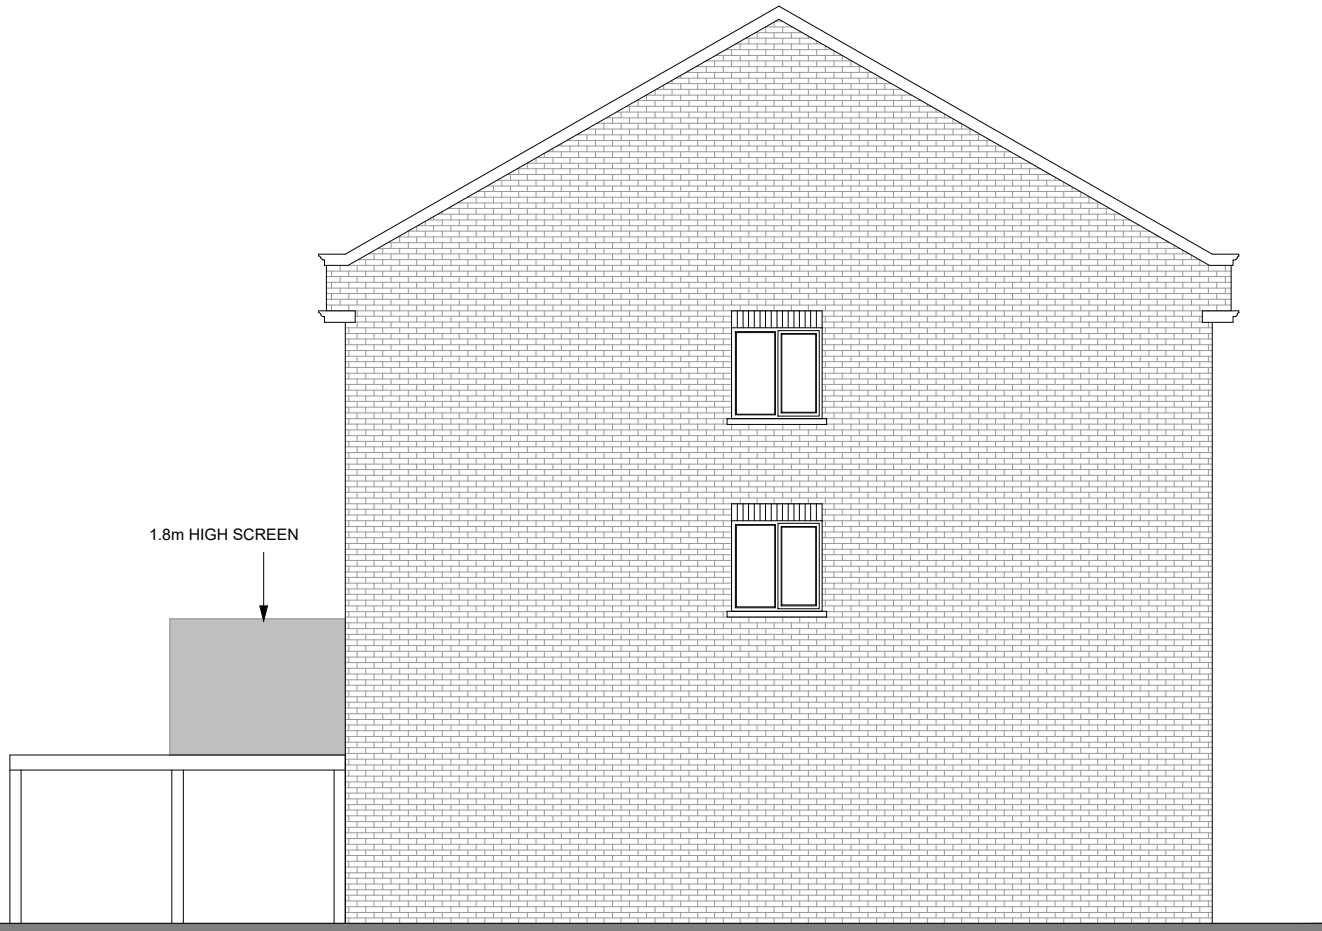

PROPOSED SIDE ELEVATION

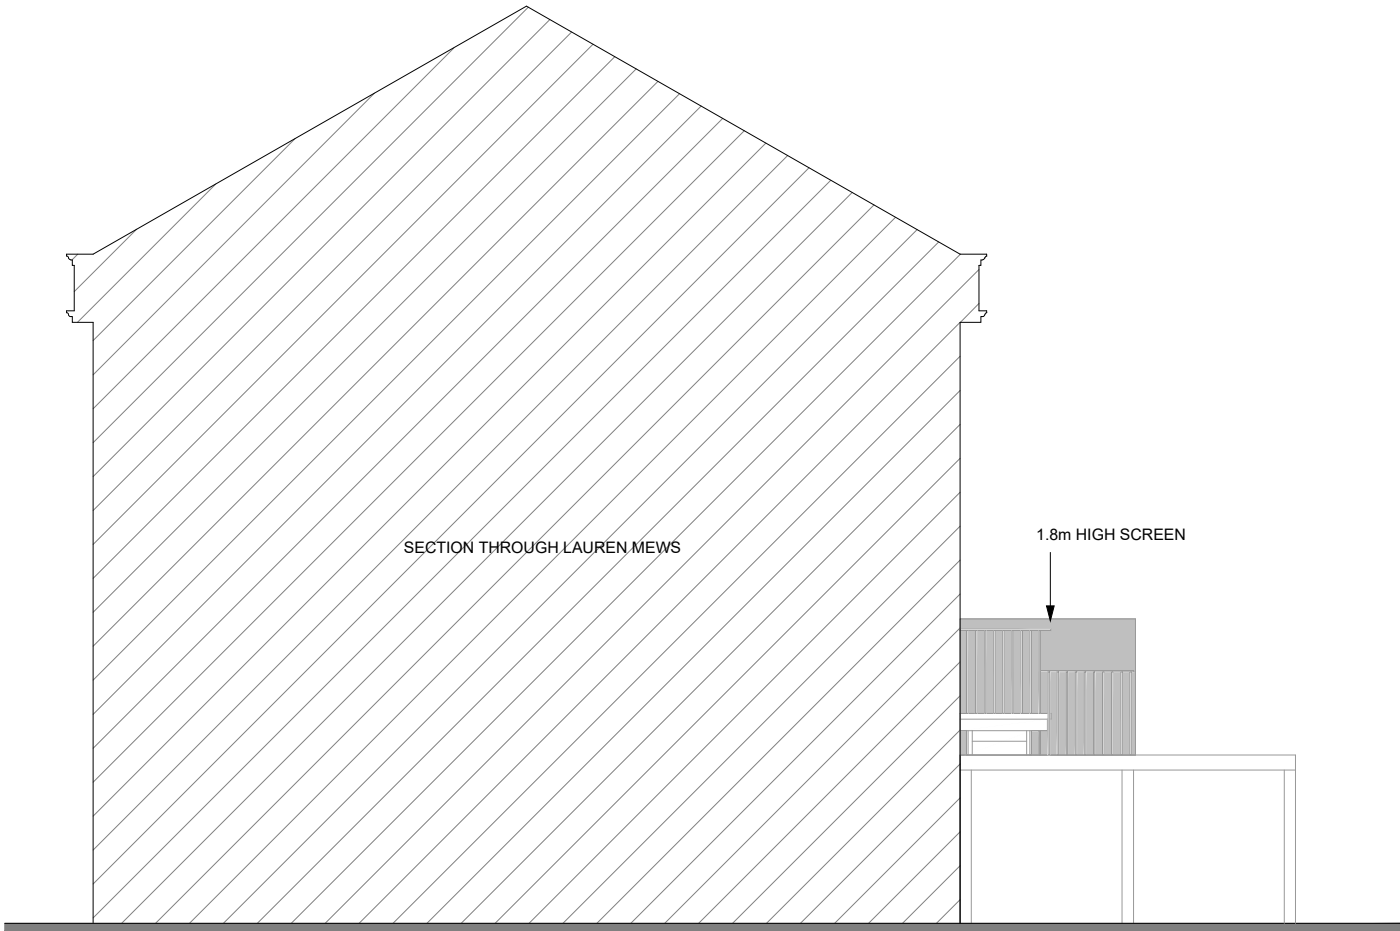


PROPOSED SIDE ELEVATION

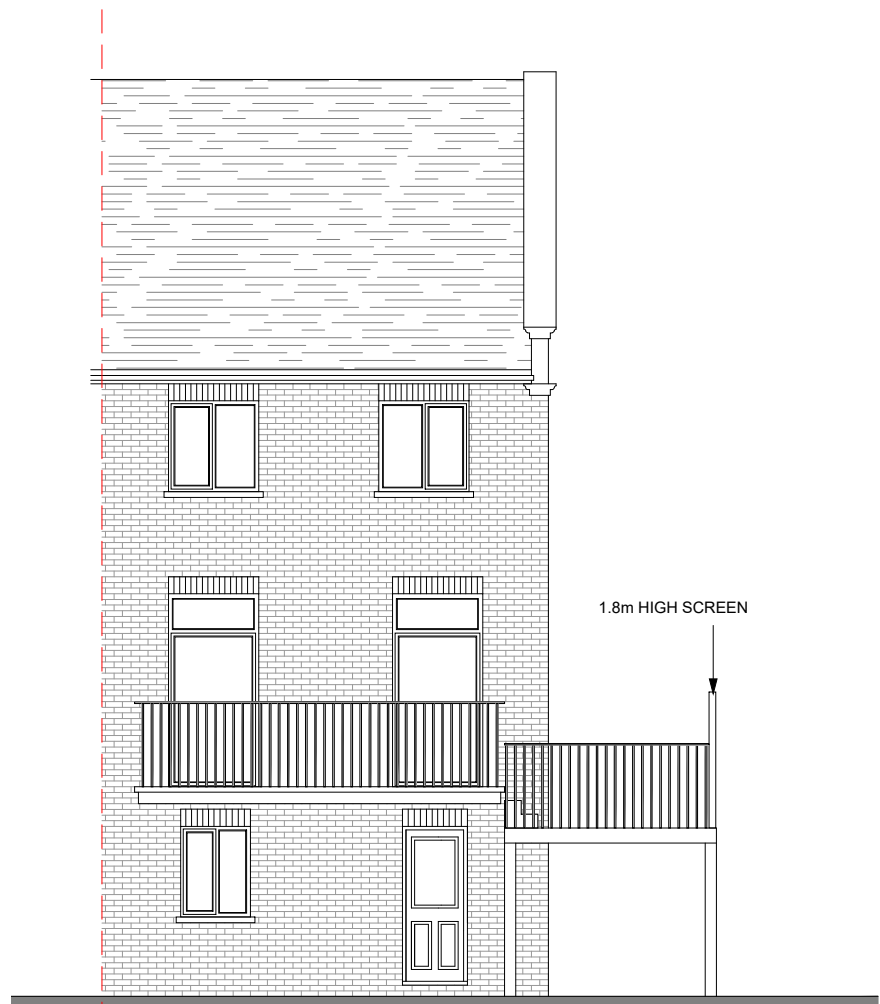

PROPOSED REAR ELEVATION

KEY

EXISTING STRUCTURE

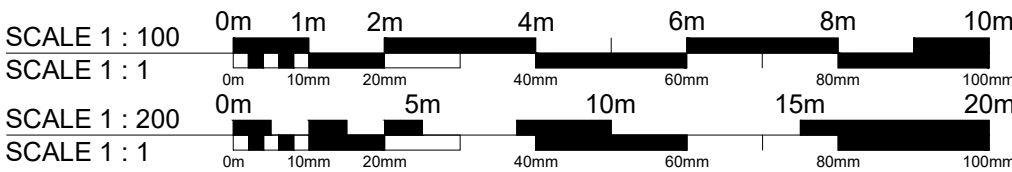

Patton.		
Patton Architecture + Development Office 2, Chichester Manor, 50 Chichester Manor Estate, Liphook, GU30 7AY Tel: 01428 581981 Mob: 07766 112987 E-mail: info@pattonarchitecture.co.uk Web: www.pattonarchitecture.co.uk		
Stage PLANNING APPLICATION		
Project 7 LAUREN MEWS, SEAFRONT, HAYLING ISLAND, PO11 0AQ		
Drawn TPS	Scale 1:100@A1	Date OCT 22
Drawing No PAD/354/02	Drawing Title PROPOSED PLANS LOCATION, BLOCK, FLOOR, ELEVATIONS	Rev B