


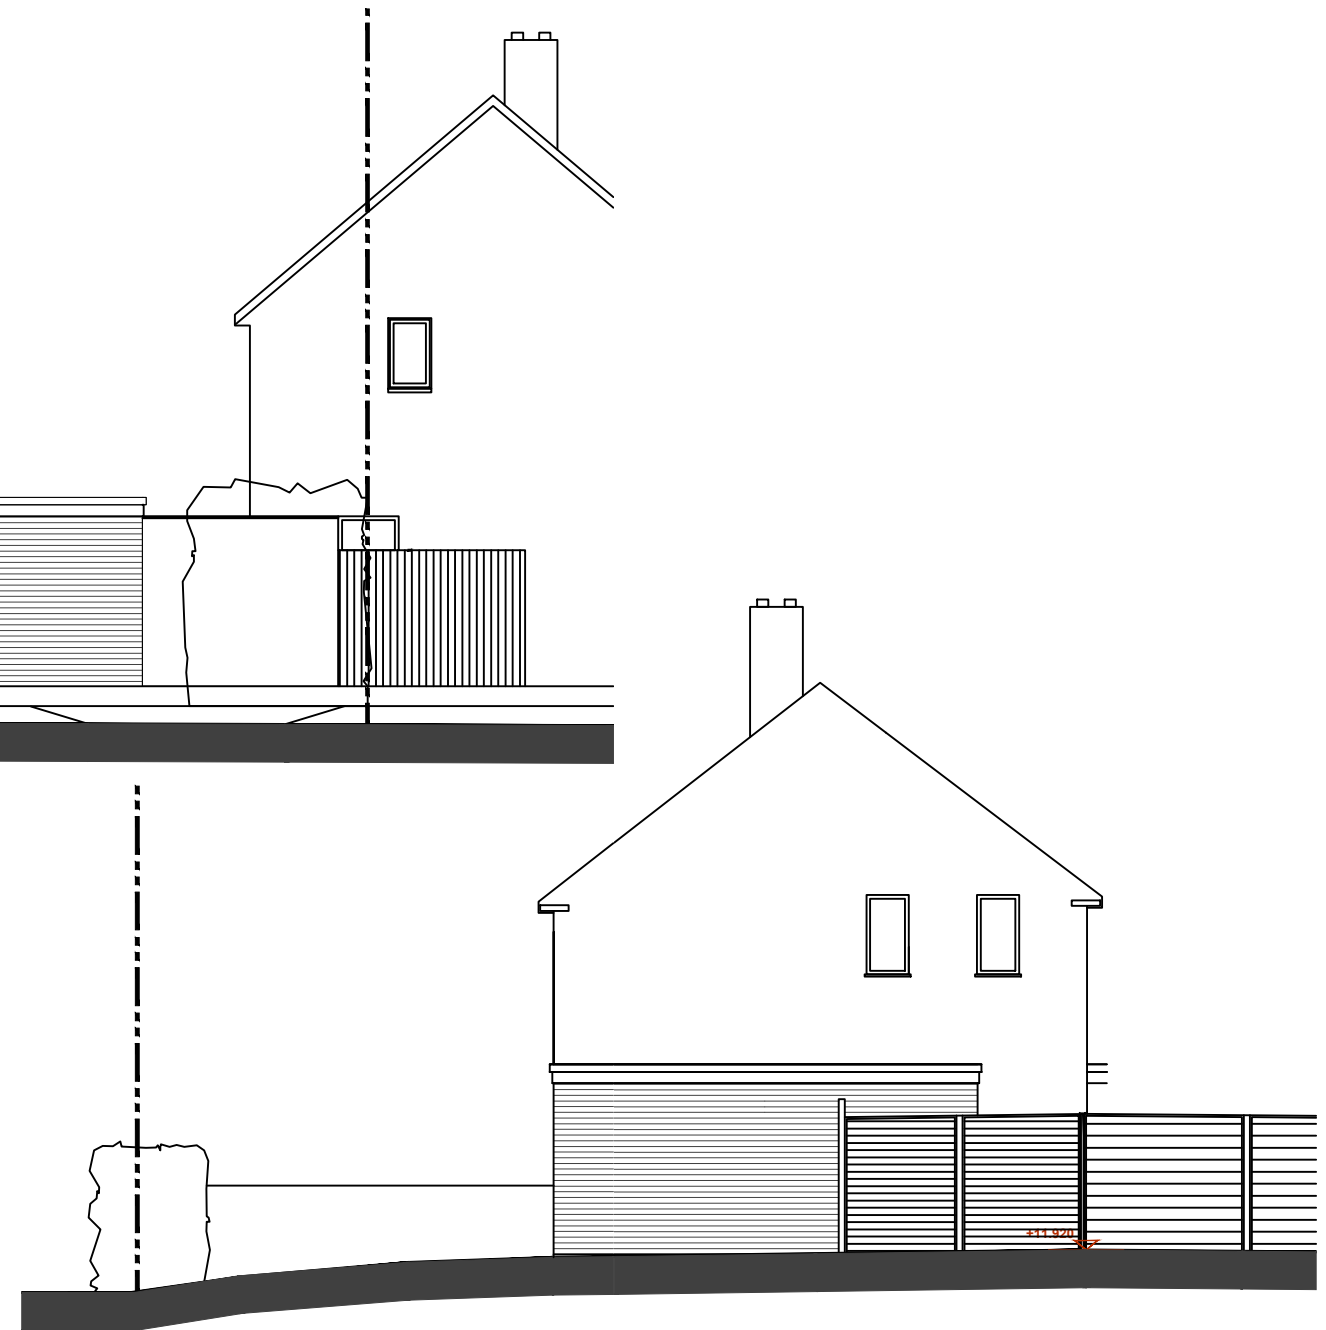


PROPOSED south elevation

Scale 1:100 at A3



PROPOSED east elevation

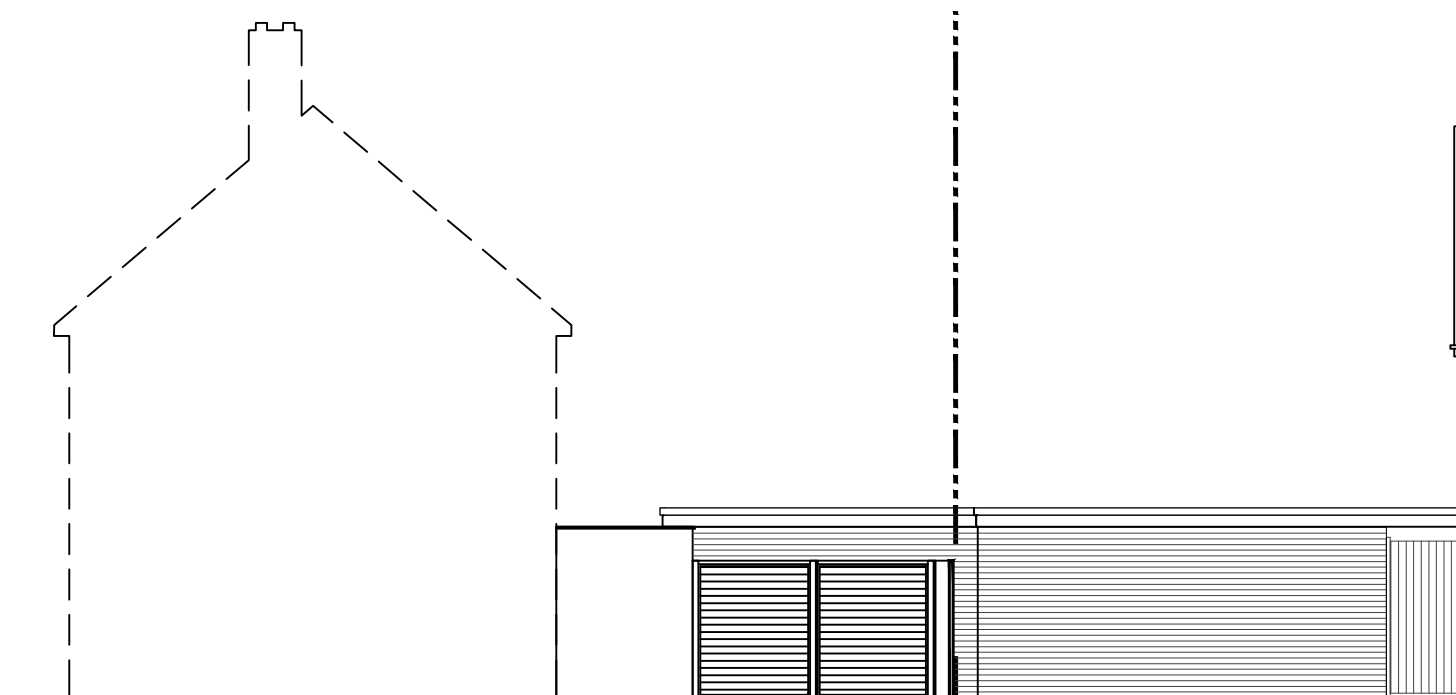

PROPOSED north elevation