

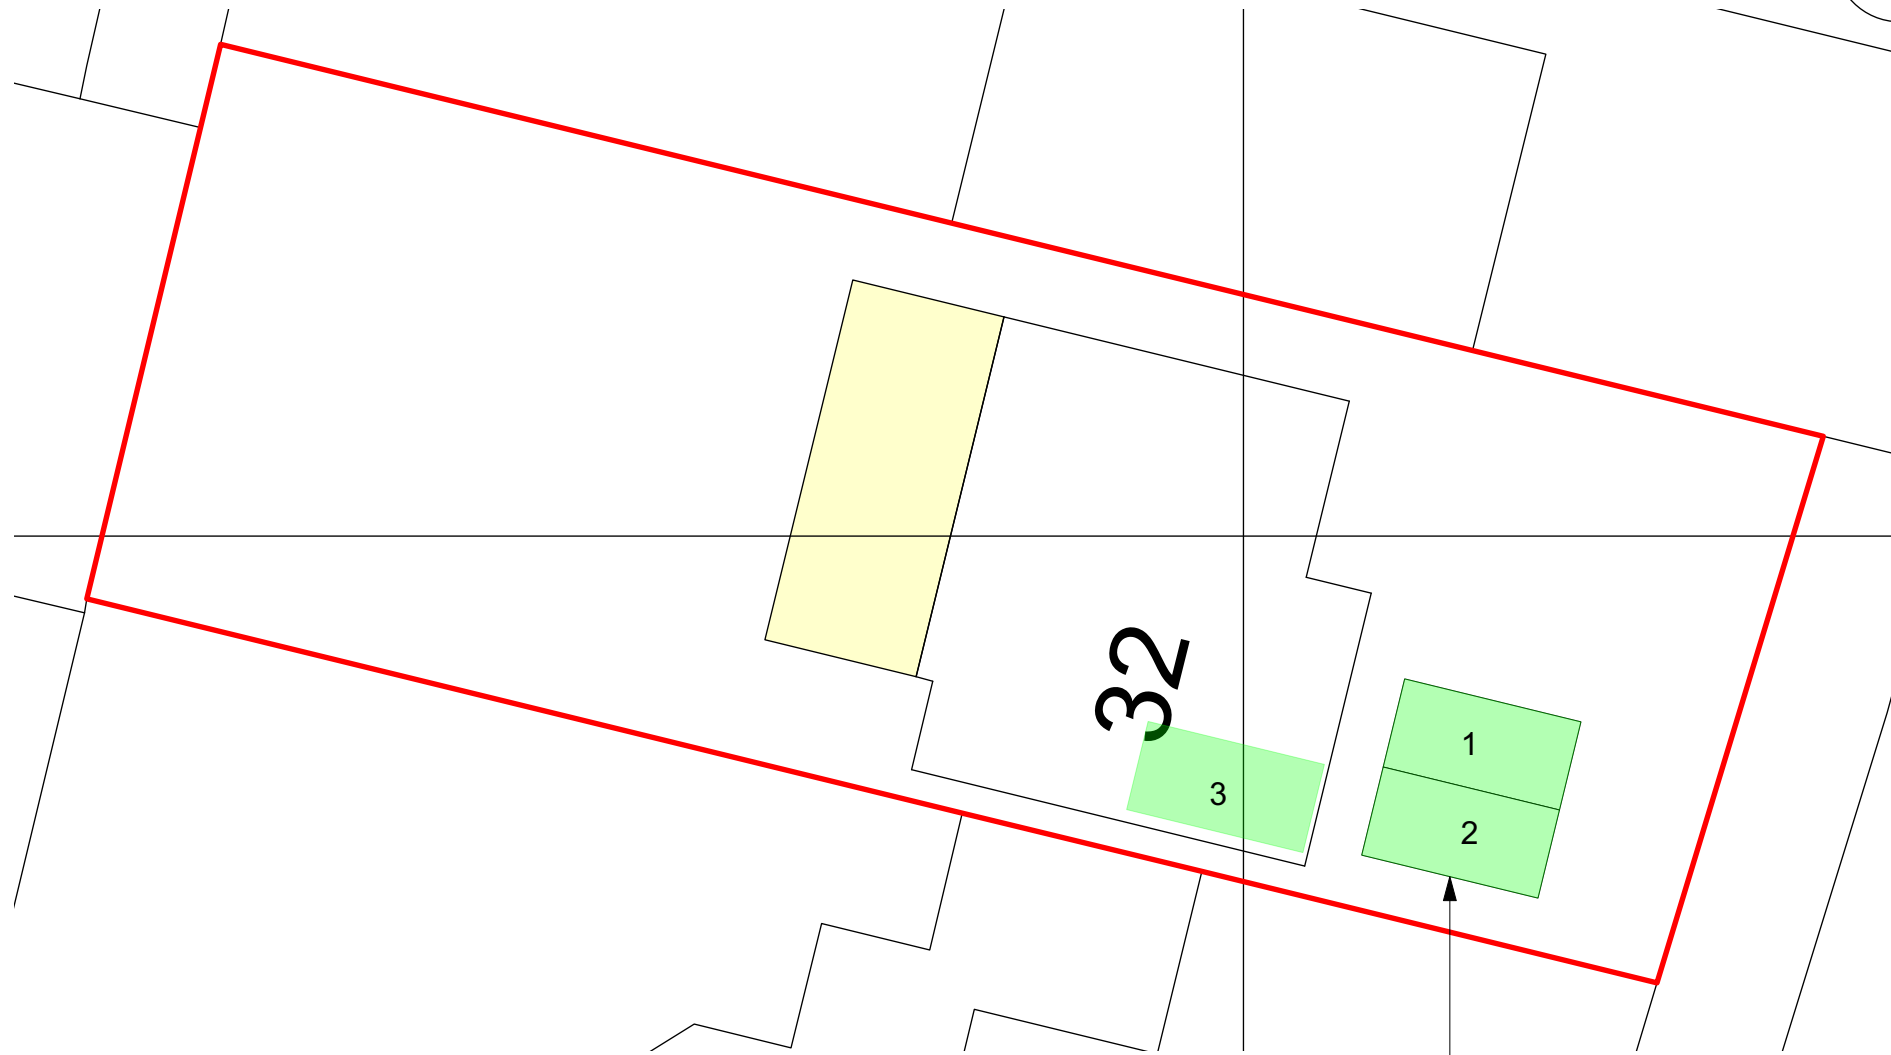


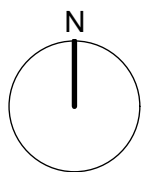

3 Proposed Parking
Scale: 1:200


PROPOSED
PARKING
SPACES

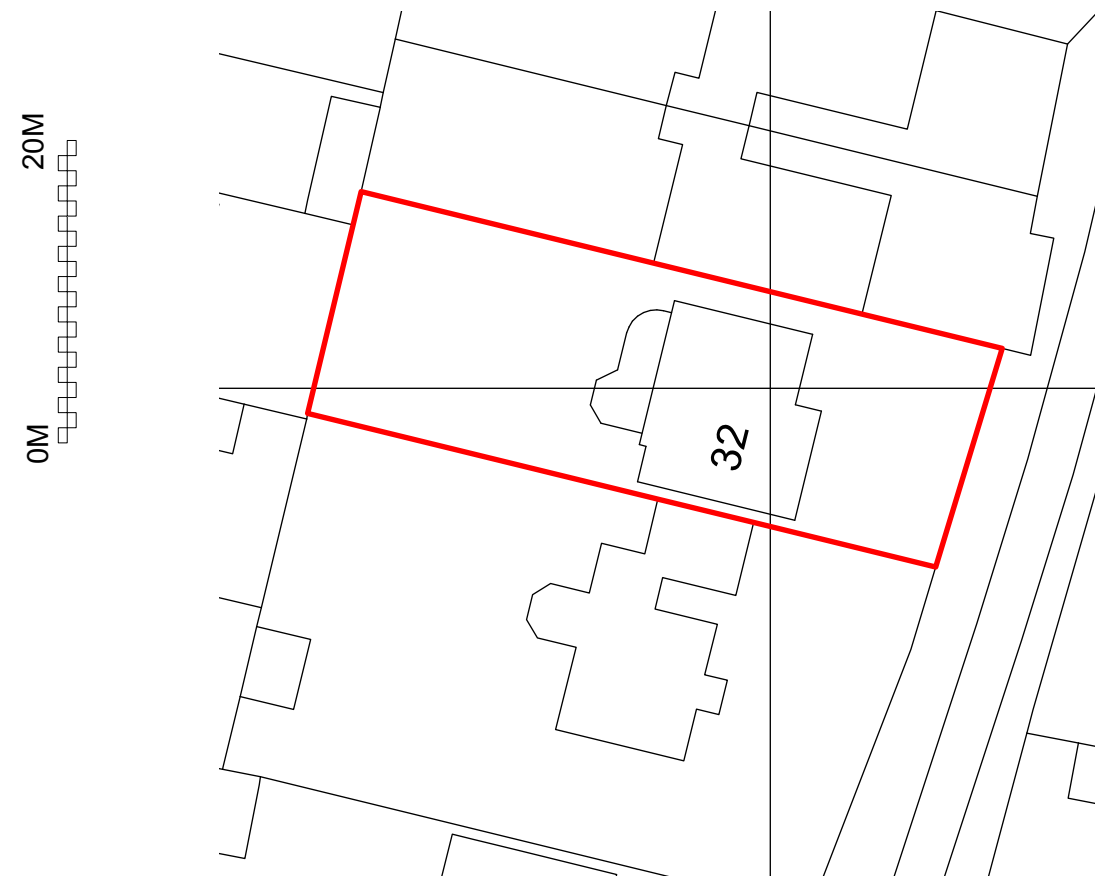

1 Existing Site Plan
Scale: 1:500




01856 898 022
www.UKPlanningMaps.com

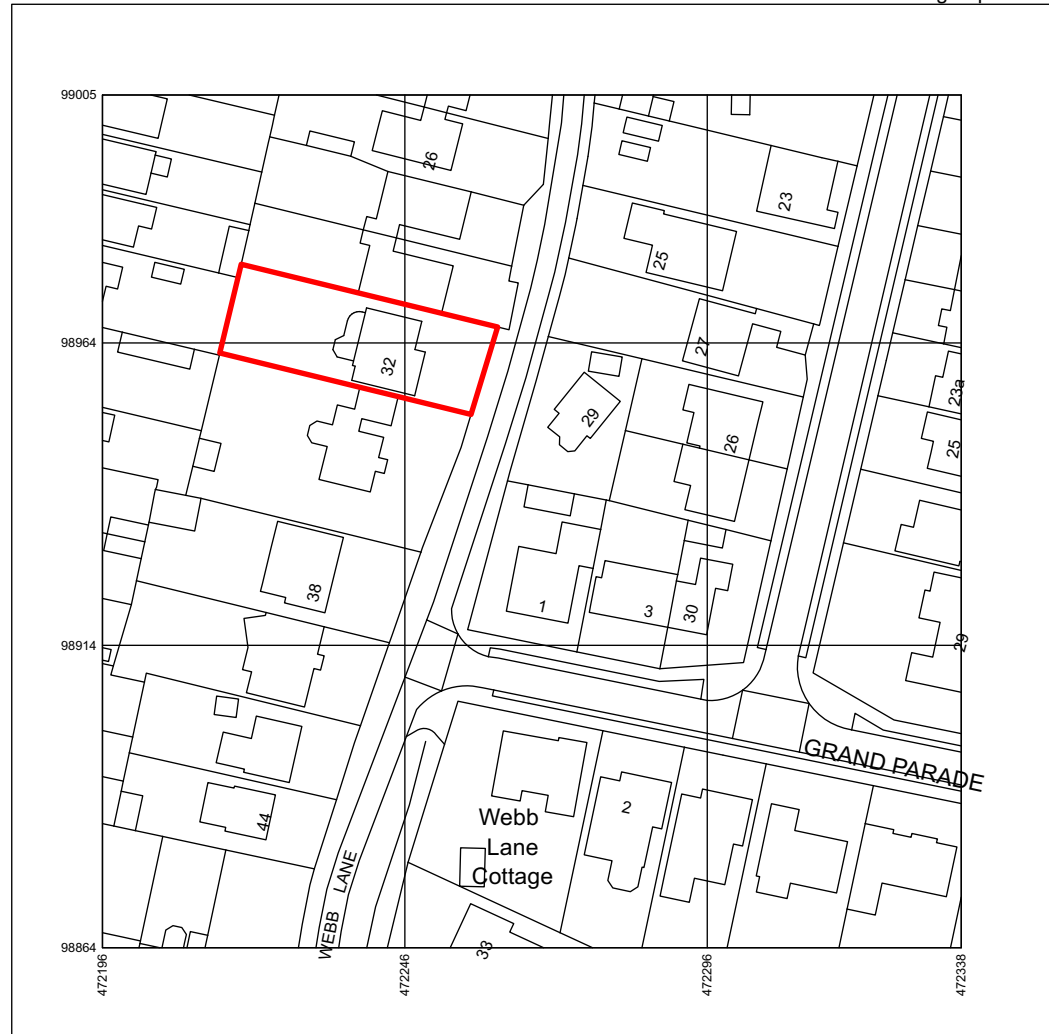

Produced on 06 June 2021 from the Ordnance Survey National Geographic Database and incorporating surveyed revision available at this date.
This map shows the area bounded by 472186 88864, 472338 88864, 472338 89005, 472186 89005, 472186 88604
Reproduction in whole or part is prohibited without the prior permission of Ordnance Survey.
Crown copyright 2021. Supplied by copyright trading as UKPlanningMaps.com a licensed Ordnance Survey partner (100054130).
Data licence expires 06 June 2022. Unique plan reference: v201641619880451

2 Location Plan
Scale: 1:1250

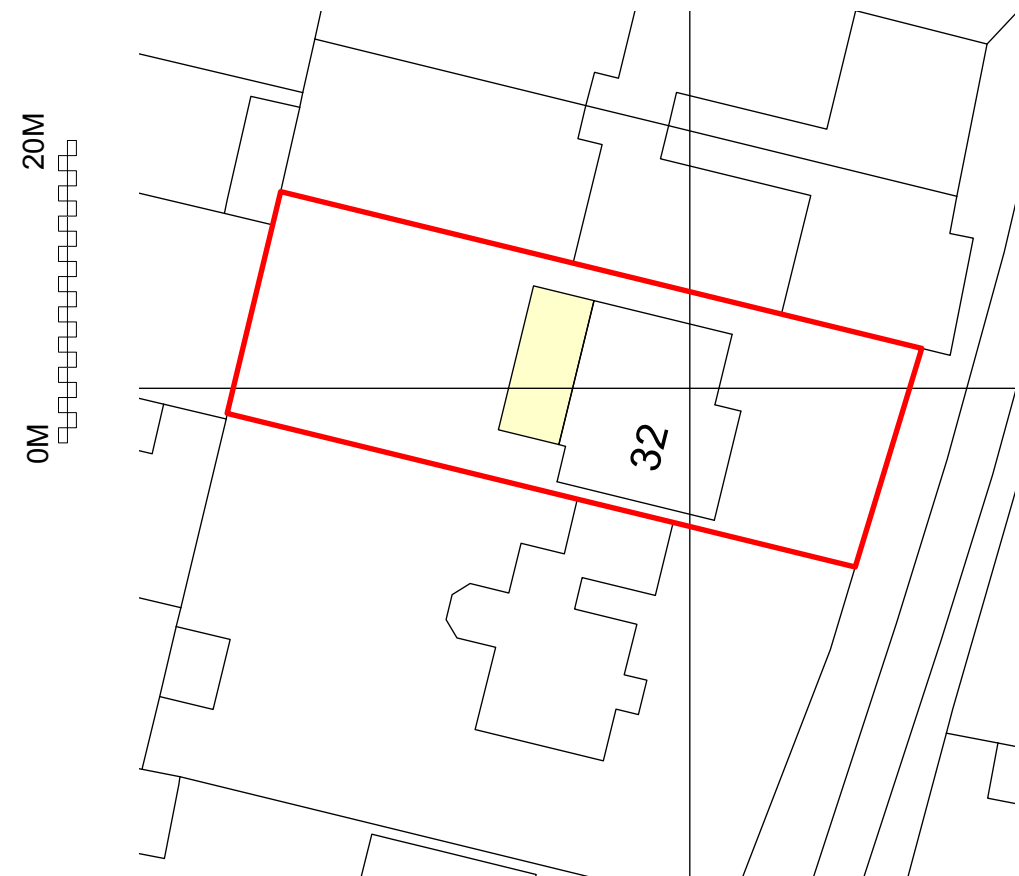

4 Proposed Site Plan
Scale: 1:500

DRAWING MAYBE SCALED FOR PLANNING DEPT PURPOSES ONLY.
OTHERWISE DO NOT SCALE FROM DRAWING.
IF IN DOUBT CALL THE ARCHITECT.

MATERIALS AND WORKMANSHIP TO COMPLY WITH REGULATION 7 AND
BS8000 AND MANUFACTURER'S INSTRUCTIONS AS APPROPRIATE. ALL
EXTERNAL MATERIALS AND FINISHES TO BE PROVIDED WITH
MANUFACTURER'S WARRANTY.

READ IN CONJUNCTION WITH STRUCTURAL ENGINEERS
CALCULATIONS AND BUILDING REGULATIONS SPECIFICATION.

PLEASE CONTACT THE LOCAL PLANNING DEPARTMENT PRIOR TO
COMMENCING WORK IF CLARITY IS REQUIRED REGARDING PLANNING
PERMISSIONS AND CONDITIONS. IT IS THE PROPERTY OWNERS
RESPONSIBILITY TO DISCHARGE PLANNING CONDITIONS.

ALL NEW ELECTRICAL WORK IS TO BE DESIGNED, INSTALLED,
INSPECTED AND TESTED IN ACCORDANCE WITH BS 7671:2001 OR AN
EQUIVALENT STANDARD. THESE INSTALLATION WORKS ARE TO BE
UNDERTAKEN BY A PERSON REGISTERED WITH AN ELECTRICAL SELF
CERTIFICATION SCHEME, OR ALTERNATIVELY BY A SUITABLY QUALIFIED
PERSON, WITH A CERTIFICATE OF COMPLIANCE PRODUCED BY THAT
PERSON TO BUILDING CONTROL UPON COMPLETION OF THE WORKS.


PARTY WALL AGREEMENTS MAYBE BE REQUIRED BEFORE WORK
COMMENCES INCLUDING FOR FOUNDATIONS ADJACENT A BOUNDARY,
STEELS IN PARTY WALLS AND CHIMNEY REMOVAL. THE PROPERTY
OWNER IS RESPONSIBLE FOR ALL PARTY WALL MATTERS.

IF EXTENSION WITHIN 3 METRES OF SEWER AN AGREEMENT WITH THE
LOCAL WATER AUTHORITY MUST BE IN PLACE PRIOR TO WORKS
STARTING. PROPERTY OWNER OR CONTRACTOR TO ARRANGE
ACCORDINGLY. IF IN DOUBT CONTACT BUILDING CONTROL.

DETERMINE LOCATION OF EXISTING BELOW GROUND DRAINAGE FOR
CONNECTION OF NEW. EXISTING TO BE TESTED, REPAIRED/REPLACED
AS NECESSARY AND PROTECTED.

INSTALL LEAD FLASHINGS AND CONTINUOUS CAVITY TRAY WHEN NEW
WORKS ABOUT AN EXISTING BUILDING.

ADVISE BUILDING CONTROL 48 HOURS PRIOR TO STARTING WORK.

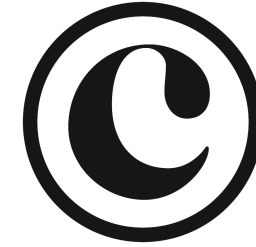

ISSUE	DATE	REVISION	PROJECT #
PROJECT	Extensions at 32 Webb Lane, Hayling Island		0540
CLIENT	Mr & Mrs Bennett	DATE: May 2021	DWG #
DWG	Site Location Plans	SCALE AS STATED @ A1	0001 B
CARL Architect Ltd		T: 01725 557240 (Dorset) T: 02393 430009 (Hampshire)	W: www.carlarchitect.co.uk E: info@carlarchitect.co.uk