



Block Plan Scale 1:500

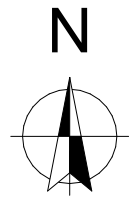

Location Plan Scale 1:1250

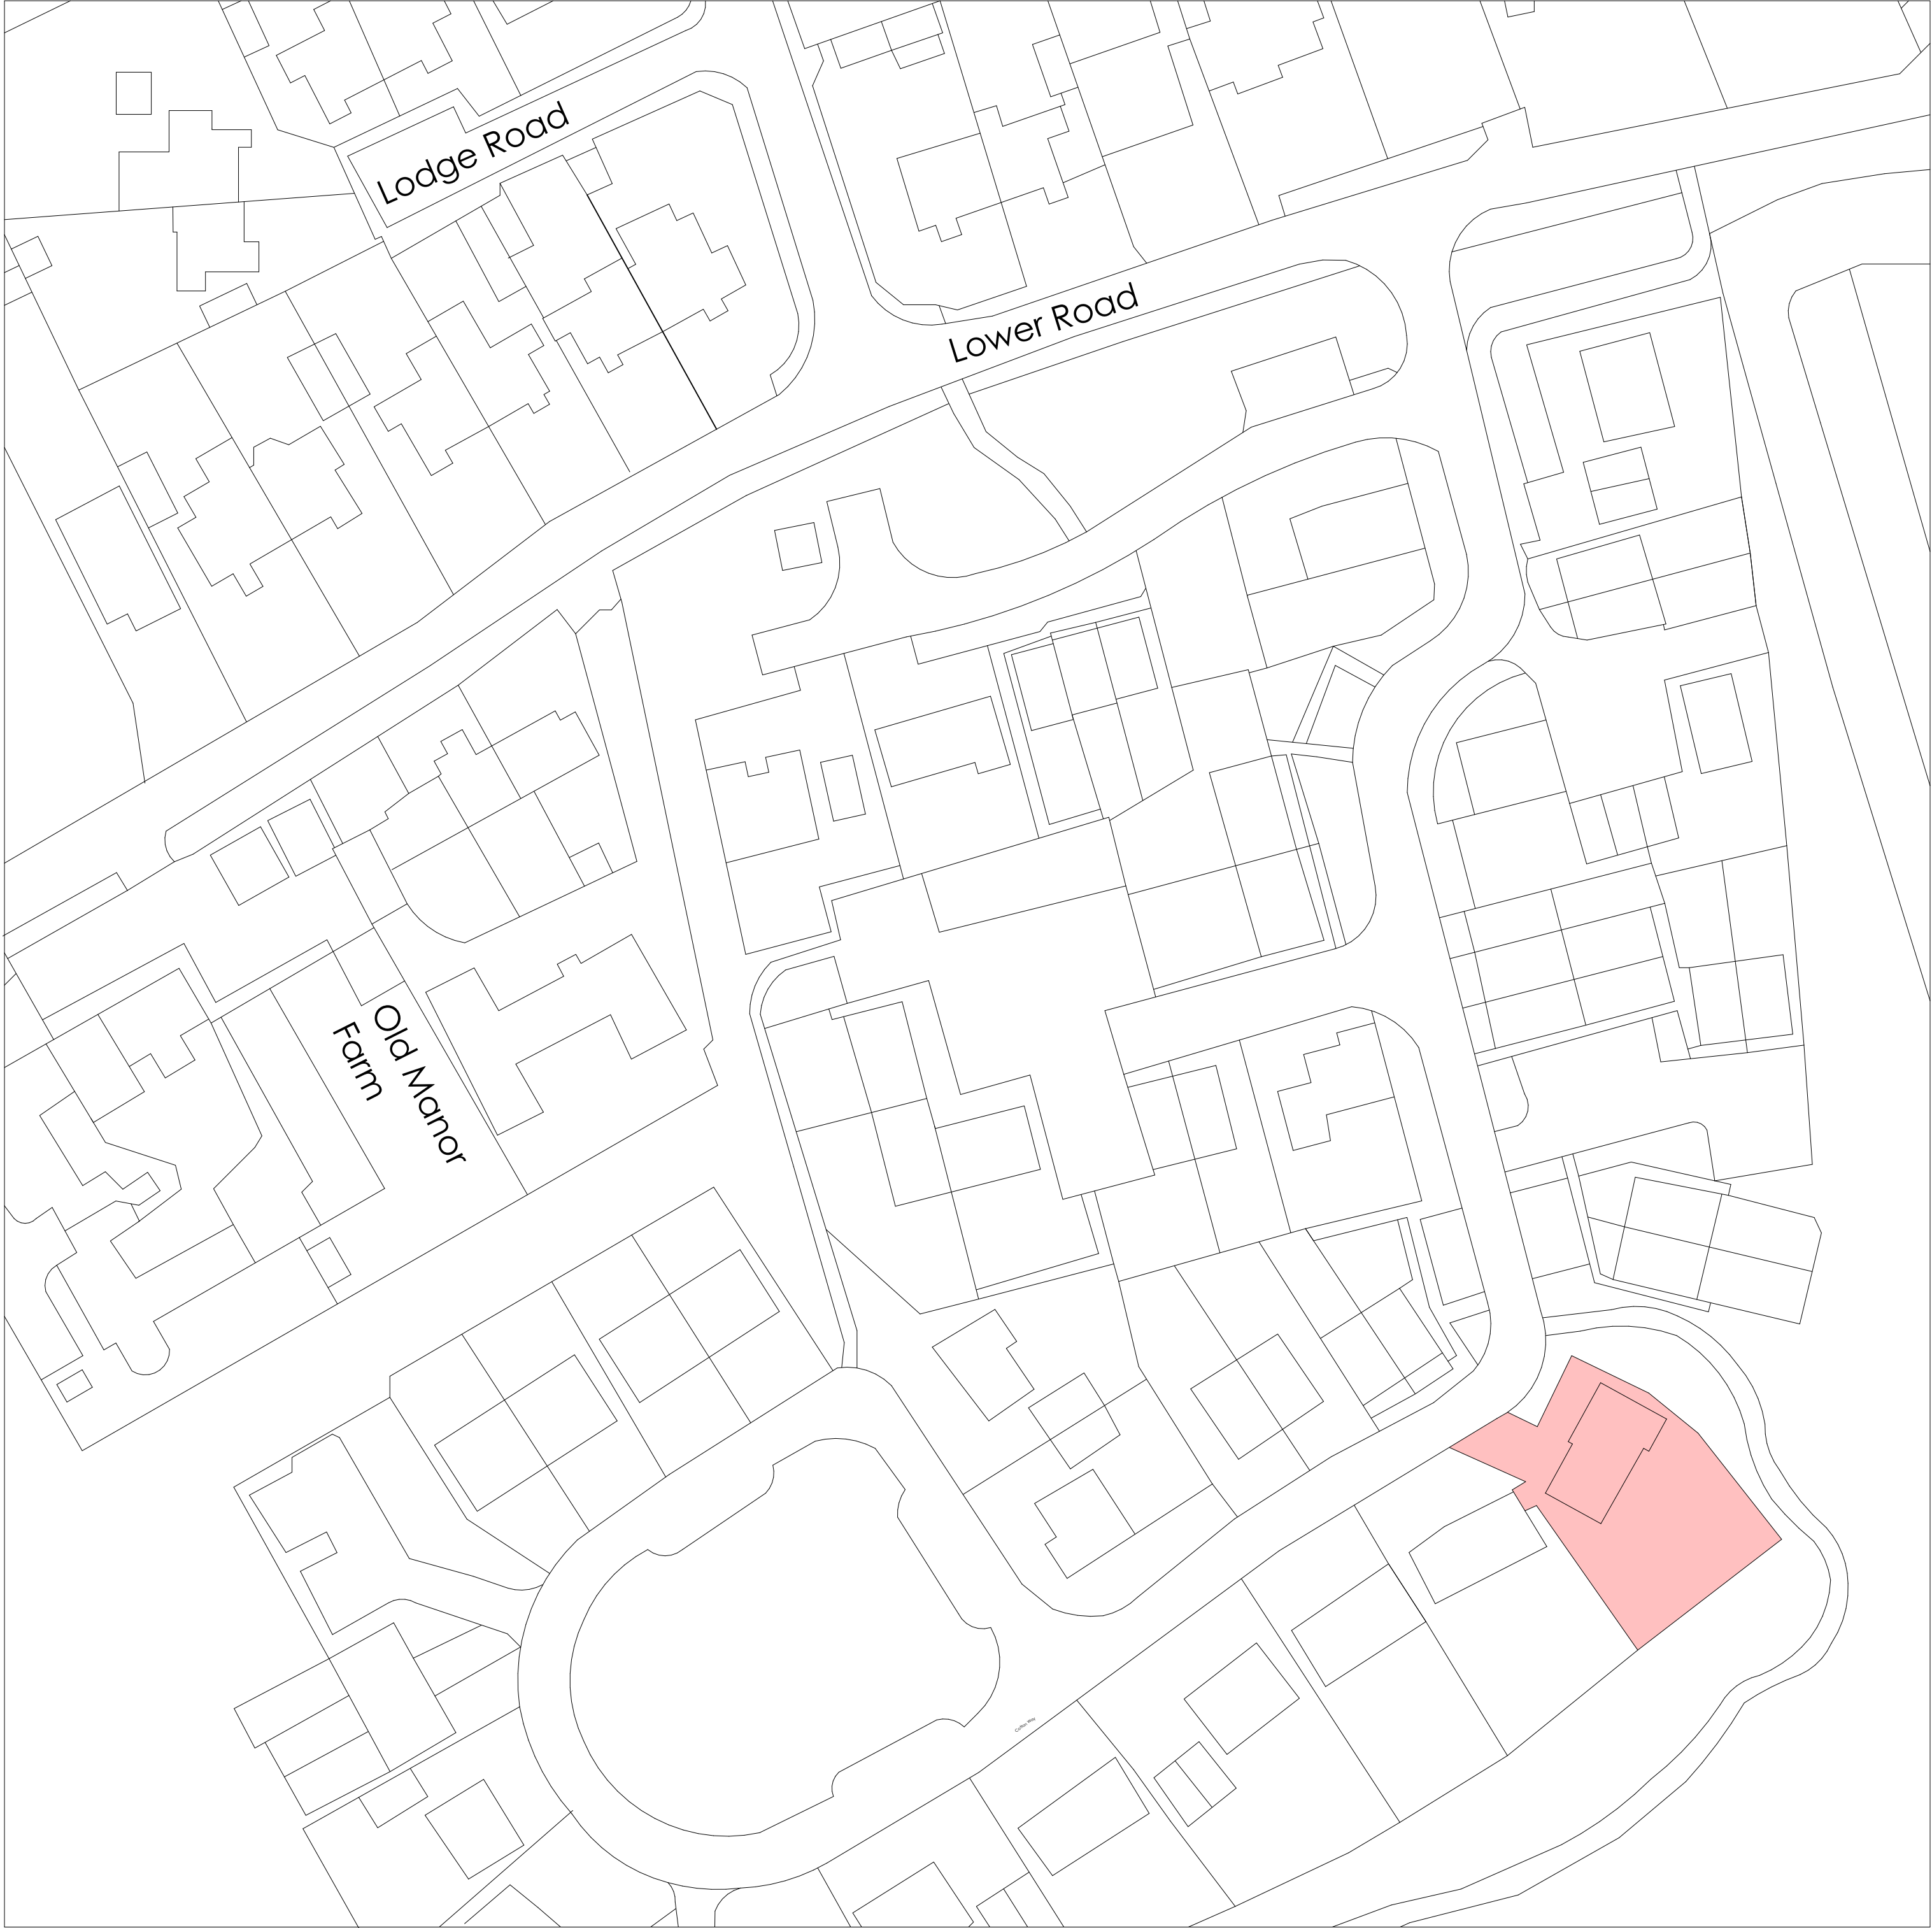

Stage

- ☐ Survey Data
- ☐ Intial Design
- ☐ Developed Design
- ☐ Planning Drawings

Project

27 Cotton Way Extension

Project Address

27 Cotton Way, Havant PO9 3LJ

Client


Tristan Ivermy



LR
Architecture
07729564872

Drawing Number	P001	Page Size	A1
Scale	1:500 1:1250	Drawn By	Luke Richards

27 Cotton Way Site Plan

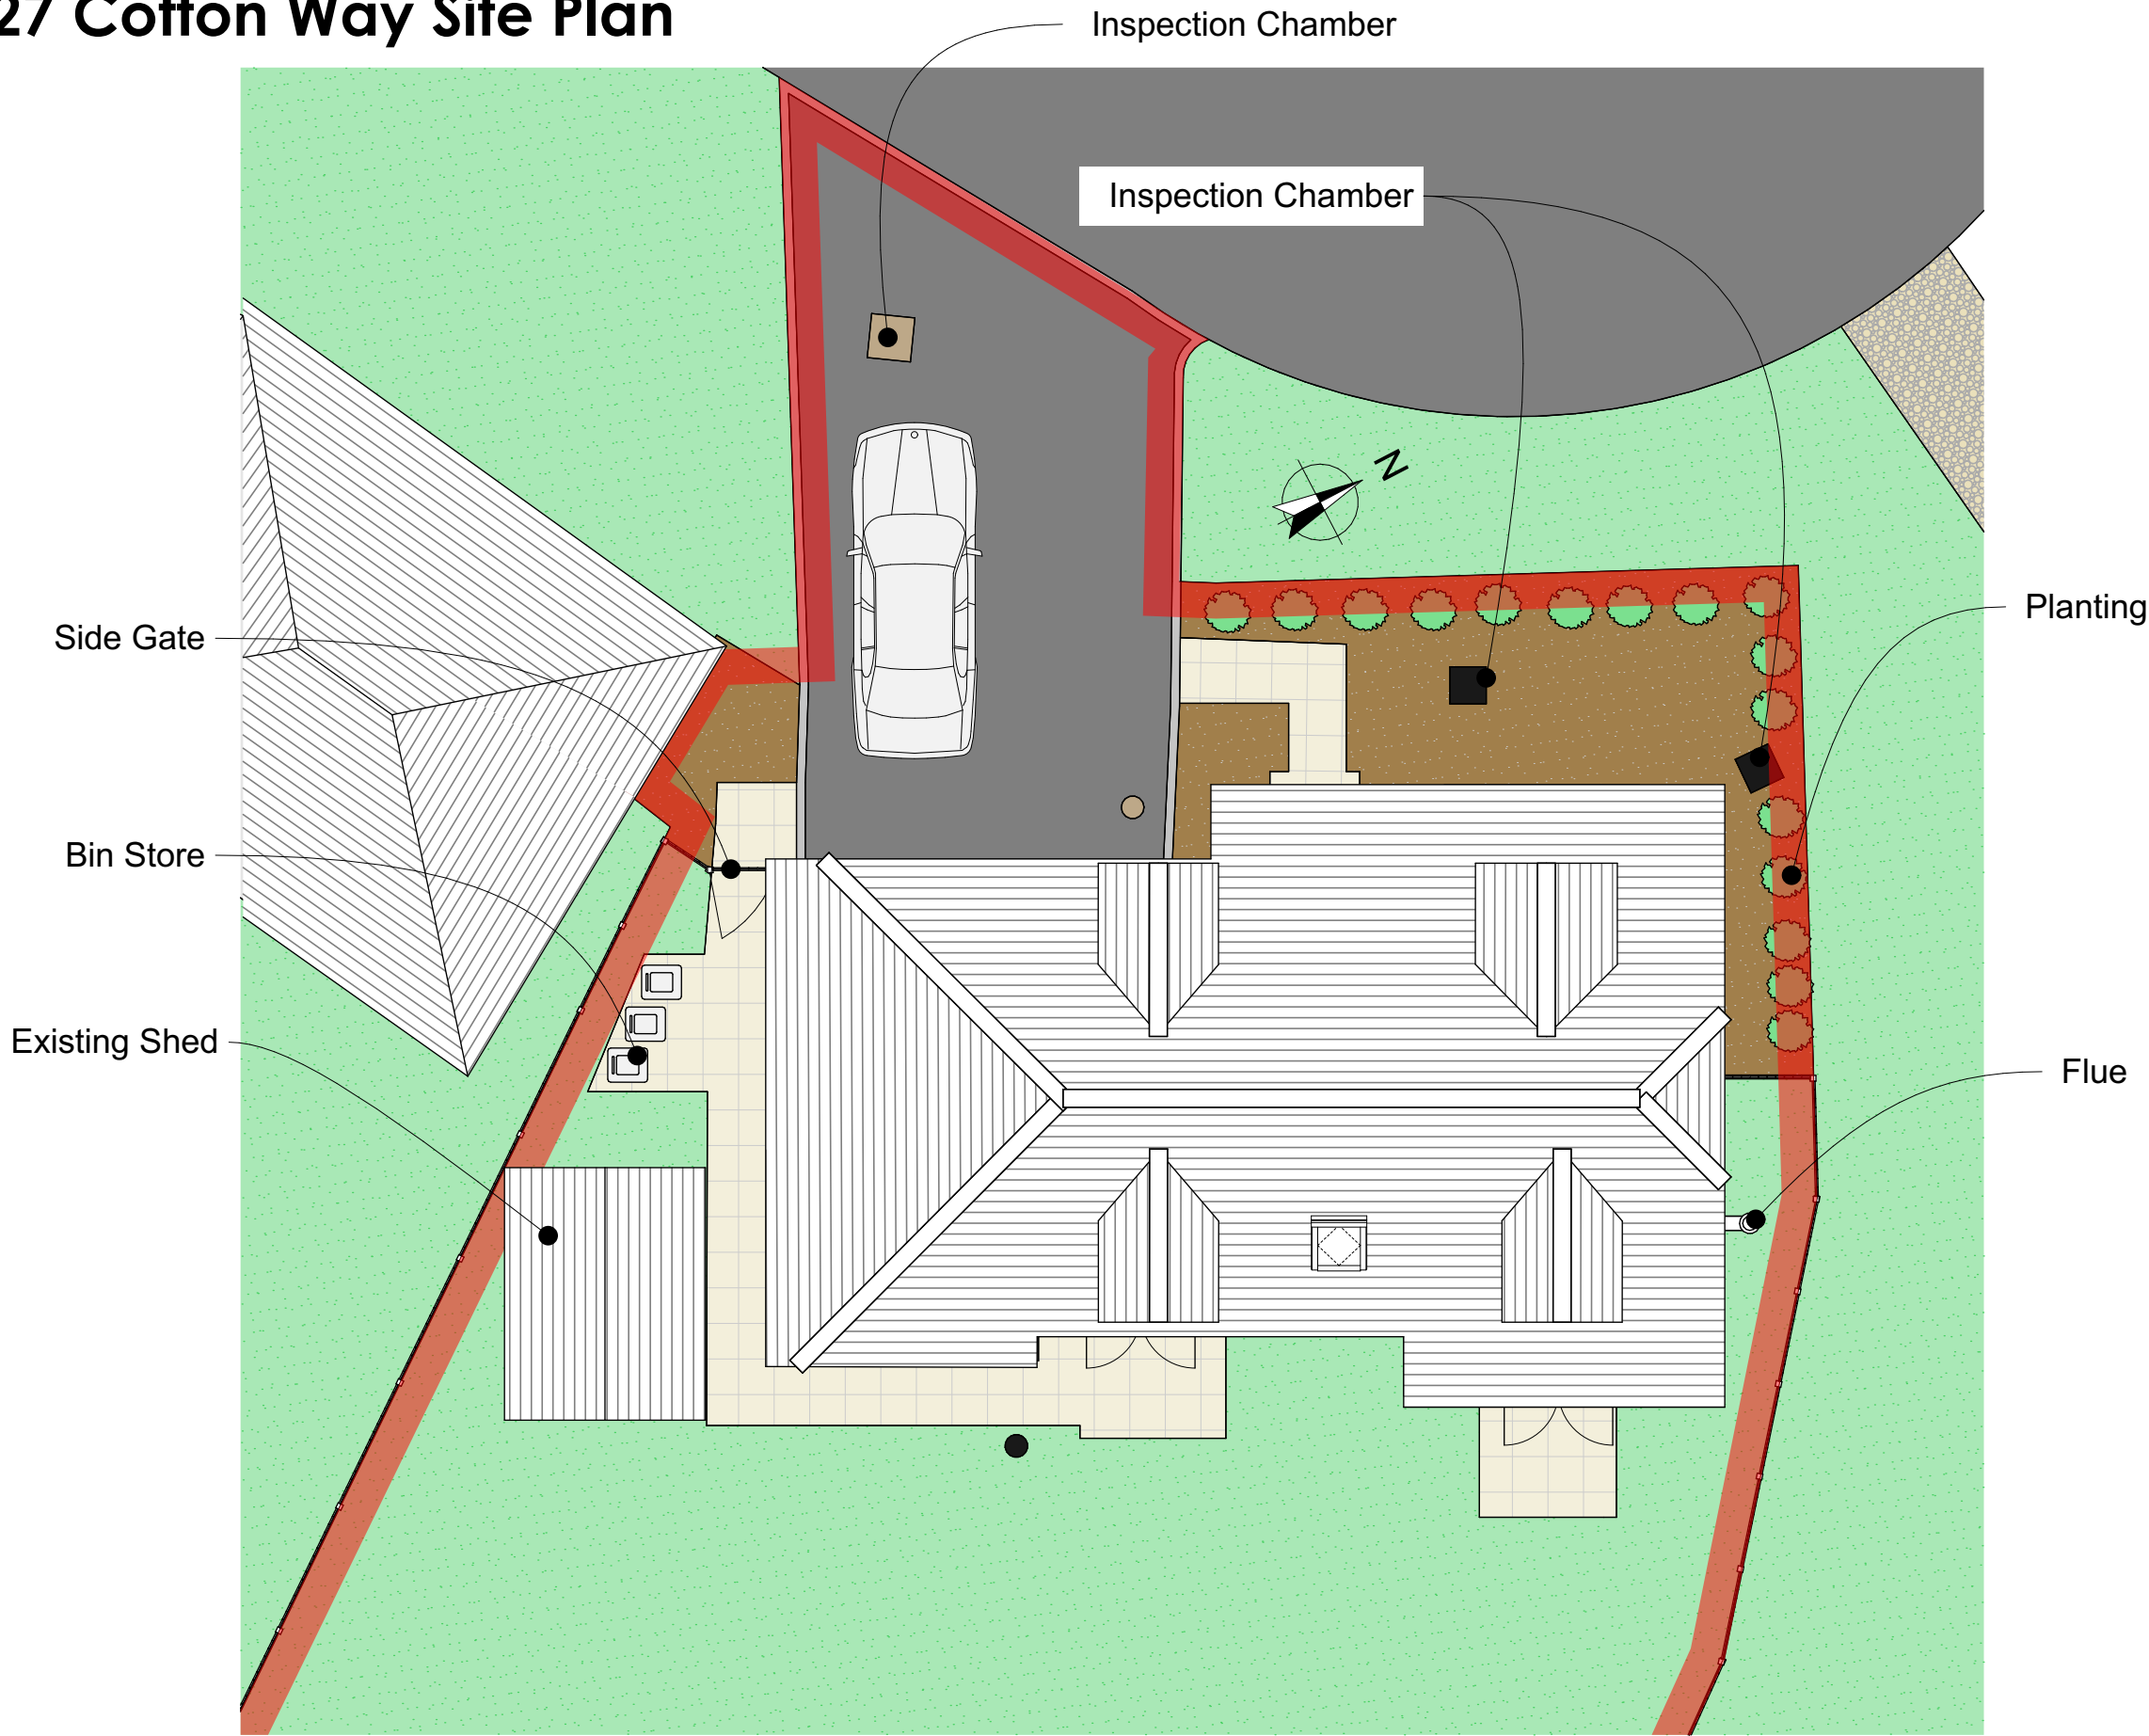

Existing Site Plan Scale 1:100



Notes

The content of the drawing remain the copyright of **LRArchitecture**, no reproduction without written consent

All dimensions to be verified on site. Any discrepancies are to be reported to the relevant parties.

Do not scale from drawing, figured dimensions to be used only. drawings to be read in conjunction with all relevant drawings/ schedules ect, which relate to this project

Stage

- ☐ Survey Data
- ☐ Intial Design
- ☐ Developed Design
- ☐ Planning Drawings

Key

- Existing
- Proposed

Project
27 Cotton Way Extension


Project Address
27 Cotton Wy, Havant PO9 3LJ

Client
Tristan Ivemy

LR
Architecture
07729564872

Drawing Number	P002	Page Size	A3
Scale	1:1250	Drawn By	Luke Richards

27 Cotton Way Site Plan

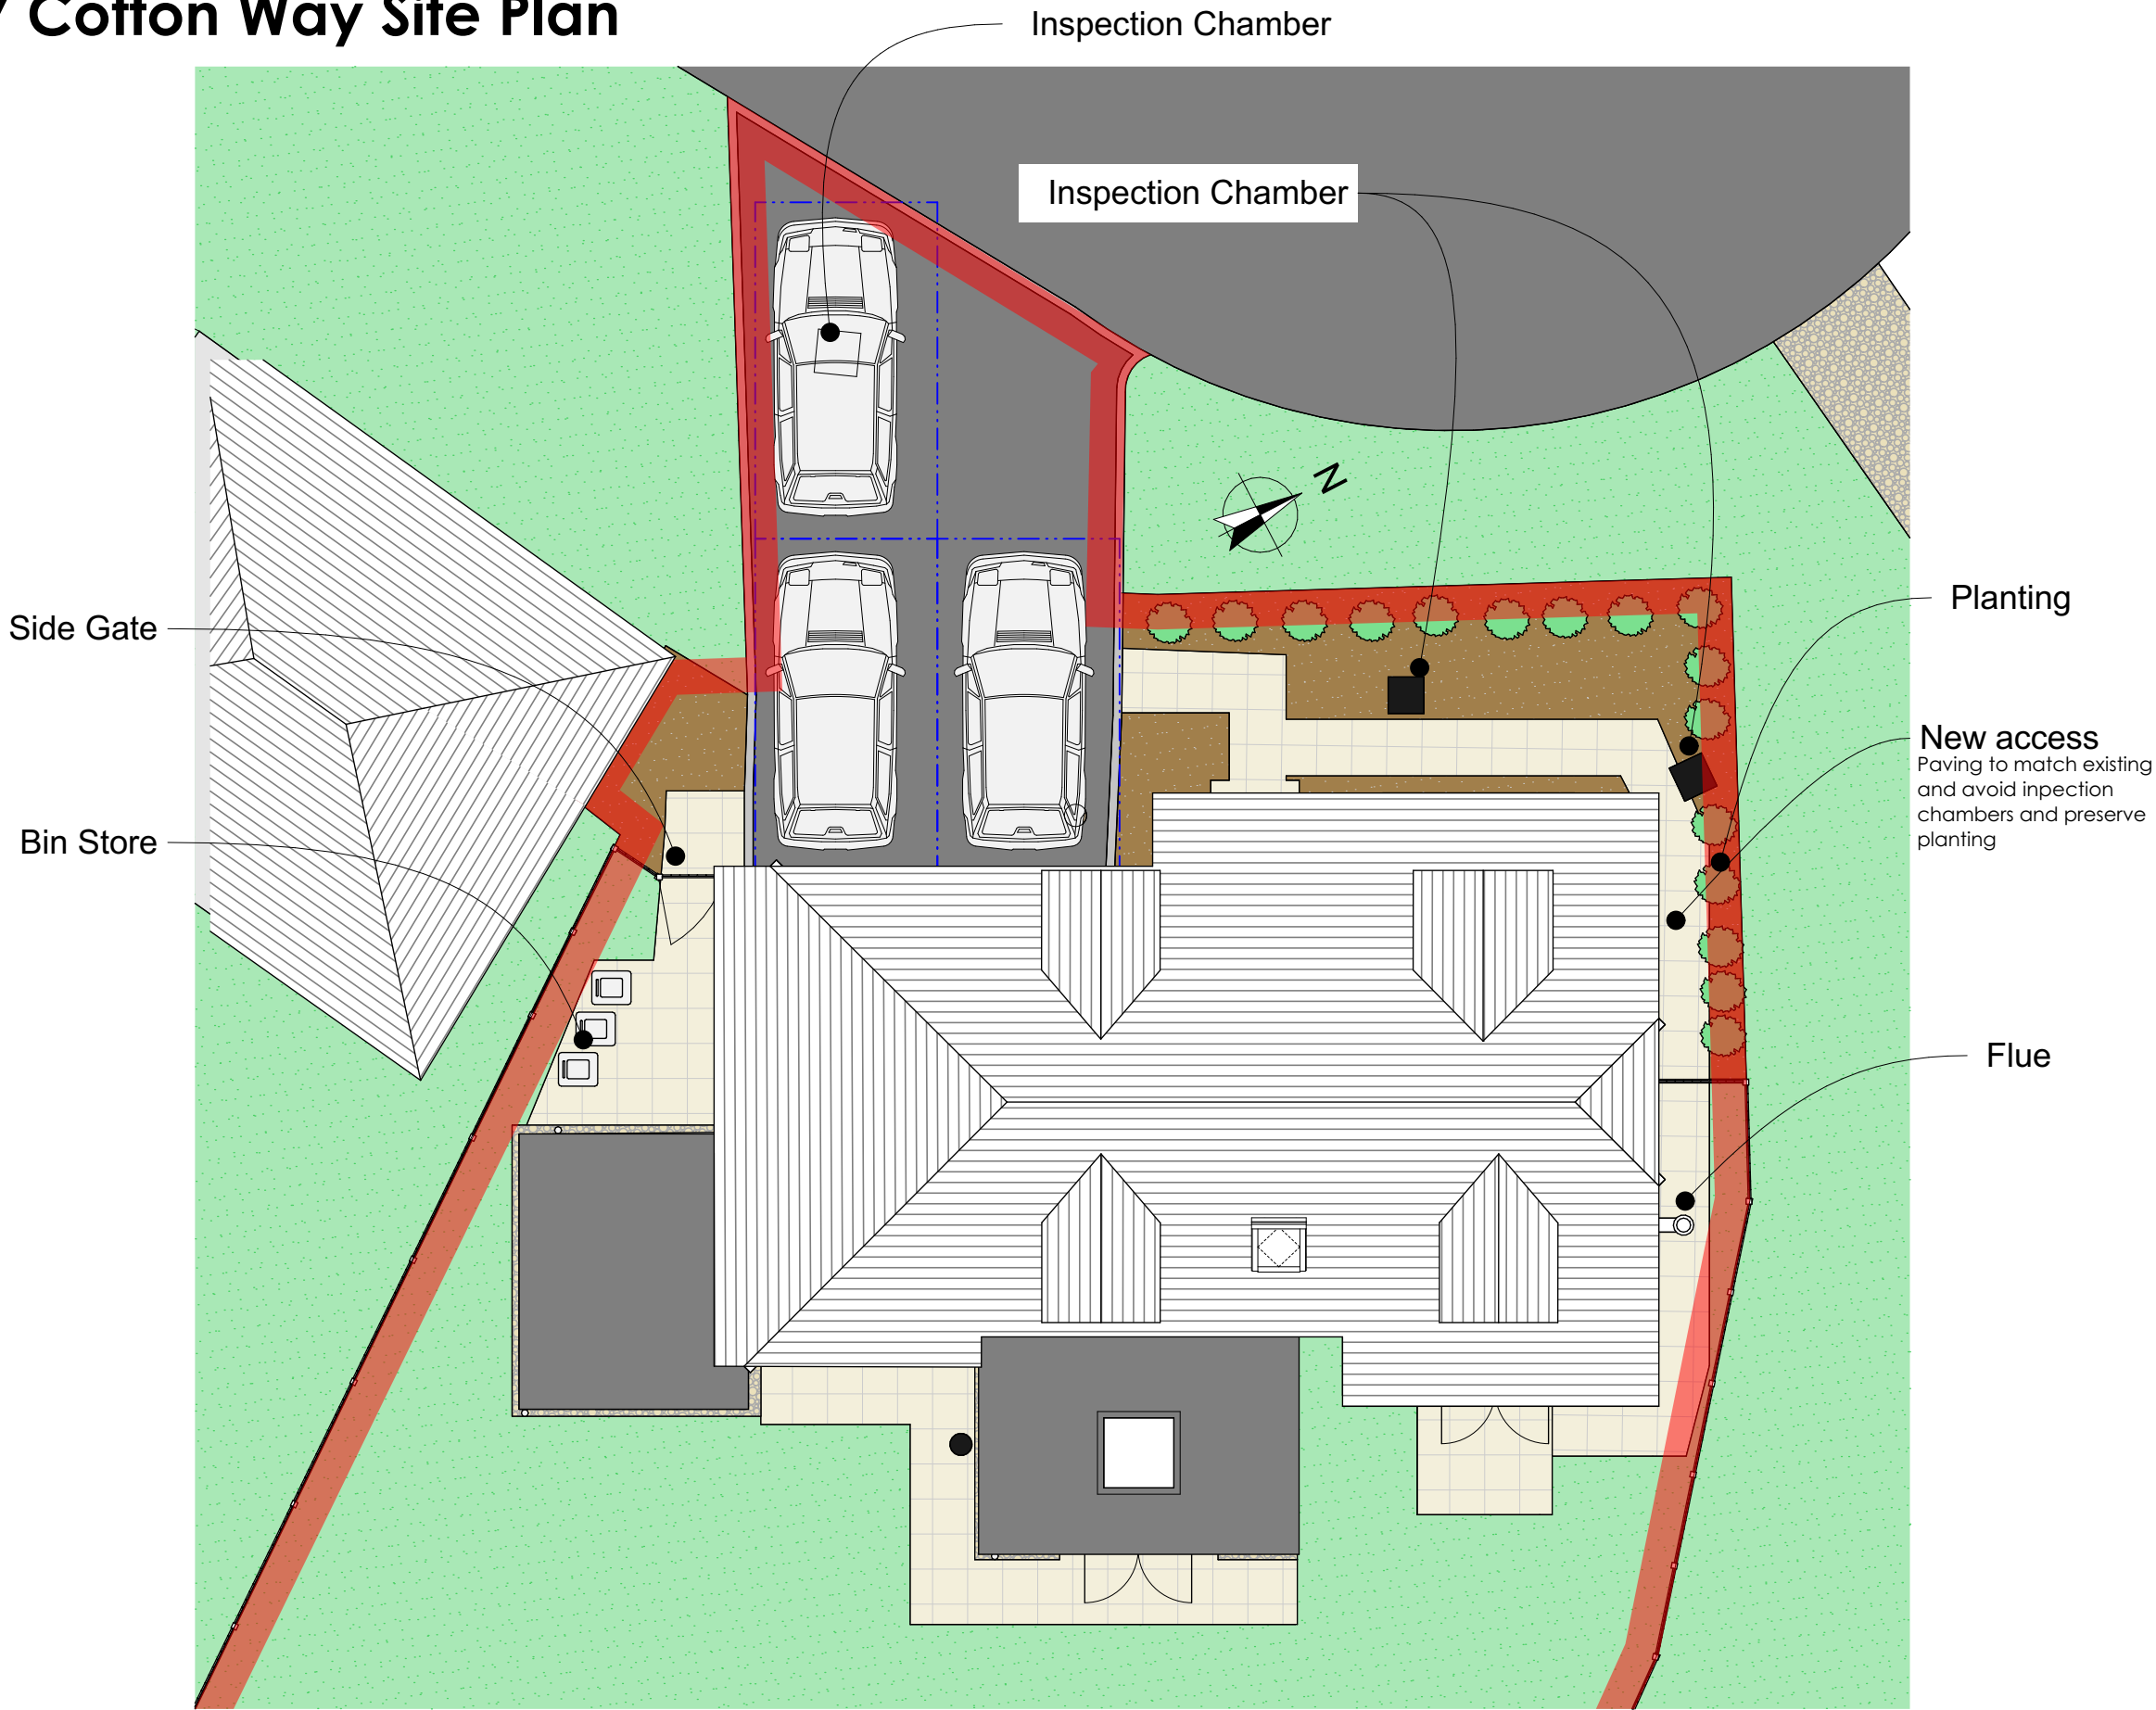

Proposed Site Plan Scale 1:100



Notes

The content of the drawing remain the copyright of **LRArchitecture**, no reproduction without written consent

All dimensions to be verified on site. Any discrepancies are to be reported to the relevant parties.

Do not scale from drawing, figured dimensions to be used only. drawings to be read in conjunction with all relevant drawings/ schedules ect, which relate to this project

Stage

- ☐ Survey Data
- ☐ Intial Design
- ☒ Developed Design
- ☐ Planning Drawings

Key

- Existing
- Proposed

Project
27 Cotton Way Extension
Project Address
27 Cotton Wy, Havant PO9 3LJ
Client
Tristan Ivermy

LR
Architecture
07729564872

Drawing Number	P003	Page Size	A3
Scale	1:100	Drawn By	Luke Richards

27 Cotton Way Street Scene




Existing Street Scene Scale 1:50



	Project 27 Cotton Way Extension	Client Tristan Ivery	The content of the drawing remain the copyright of LRArchitecture , no reproduction without written consent. All dimensions to be verified on site. Any discrepancies are to be reported to the relevant parties. Do not scale from drawing, figured dimensions to be used only. drawings to be read in conjunction with all relevant drawings/ schedules ect, which relate to this project.	Drawing Number	Page Size	A3
	Project Adress 27 Cotton Wy, Havant PO9 3LJ			Scale	Drawn By	
					Luke Richards	

27 Cotton Way Street Scene

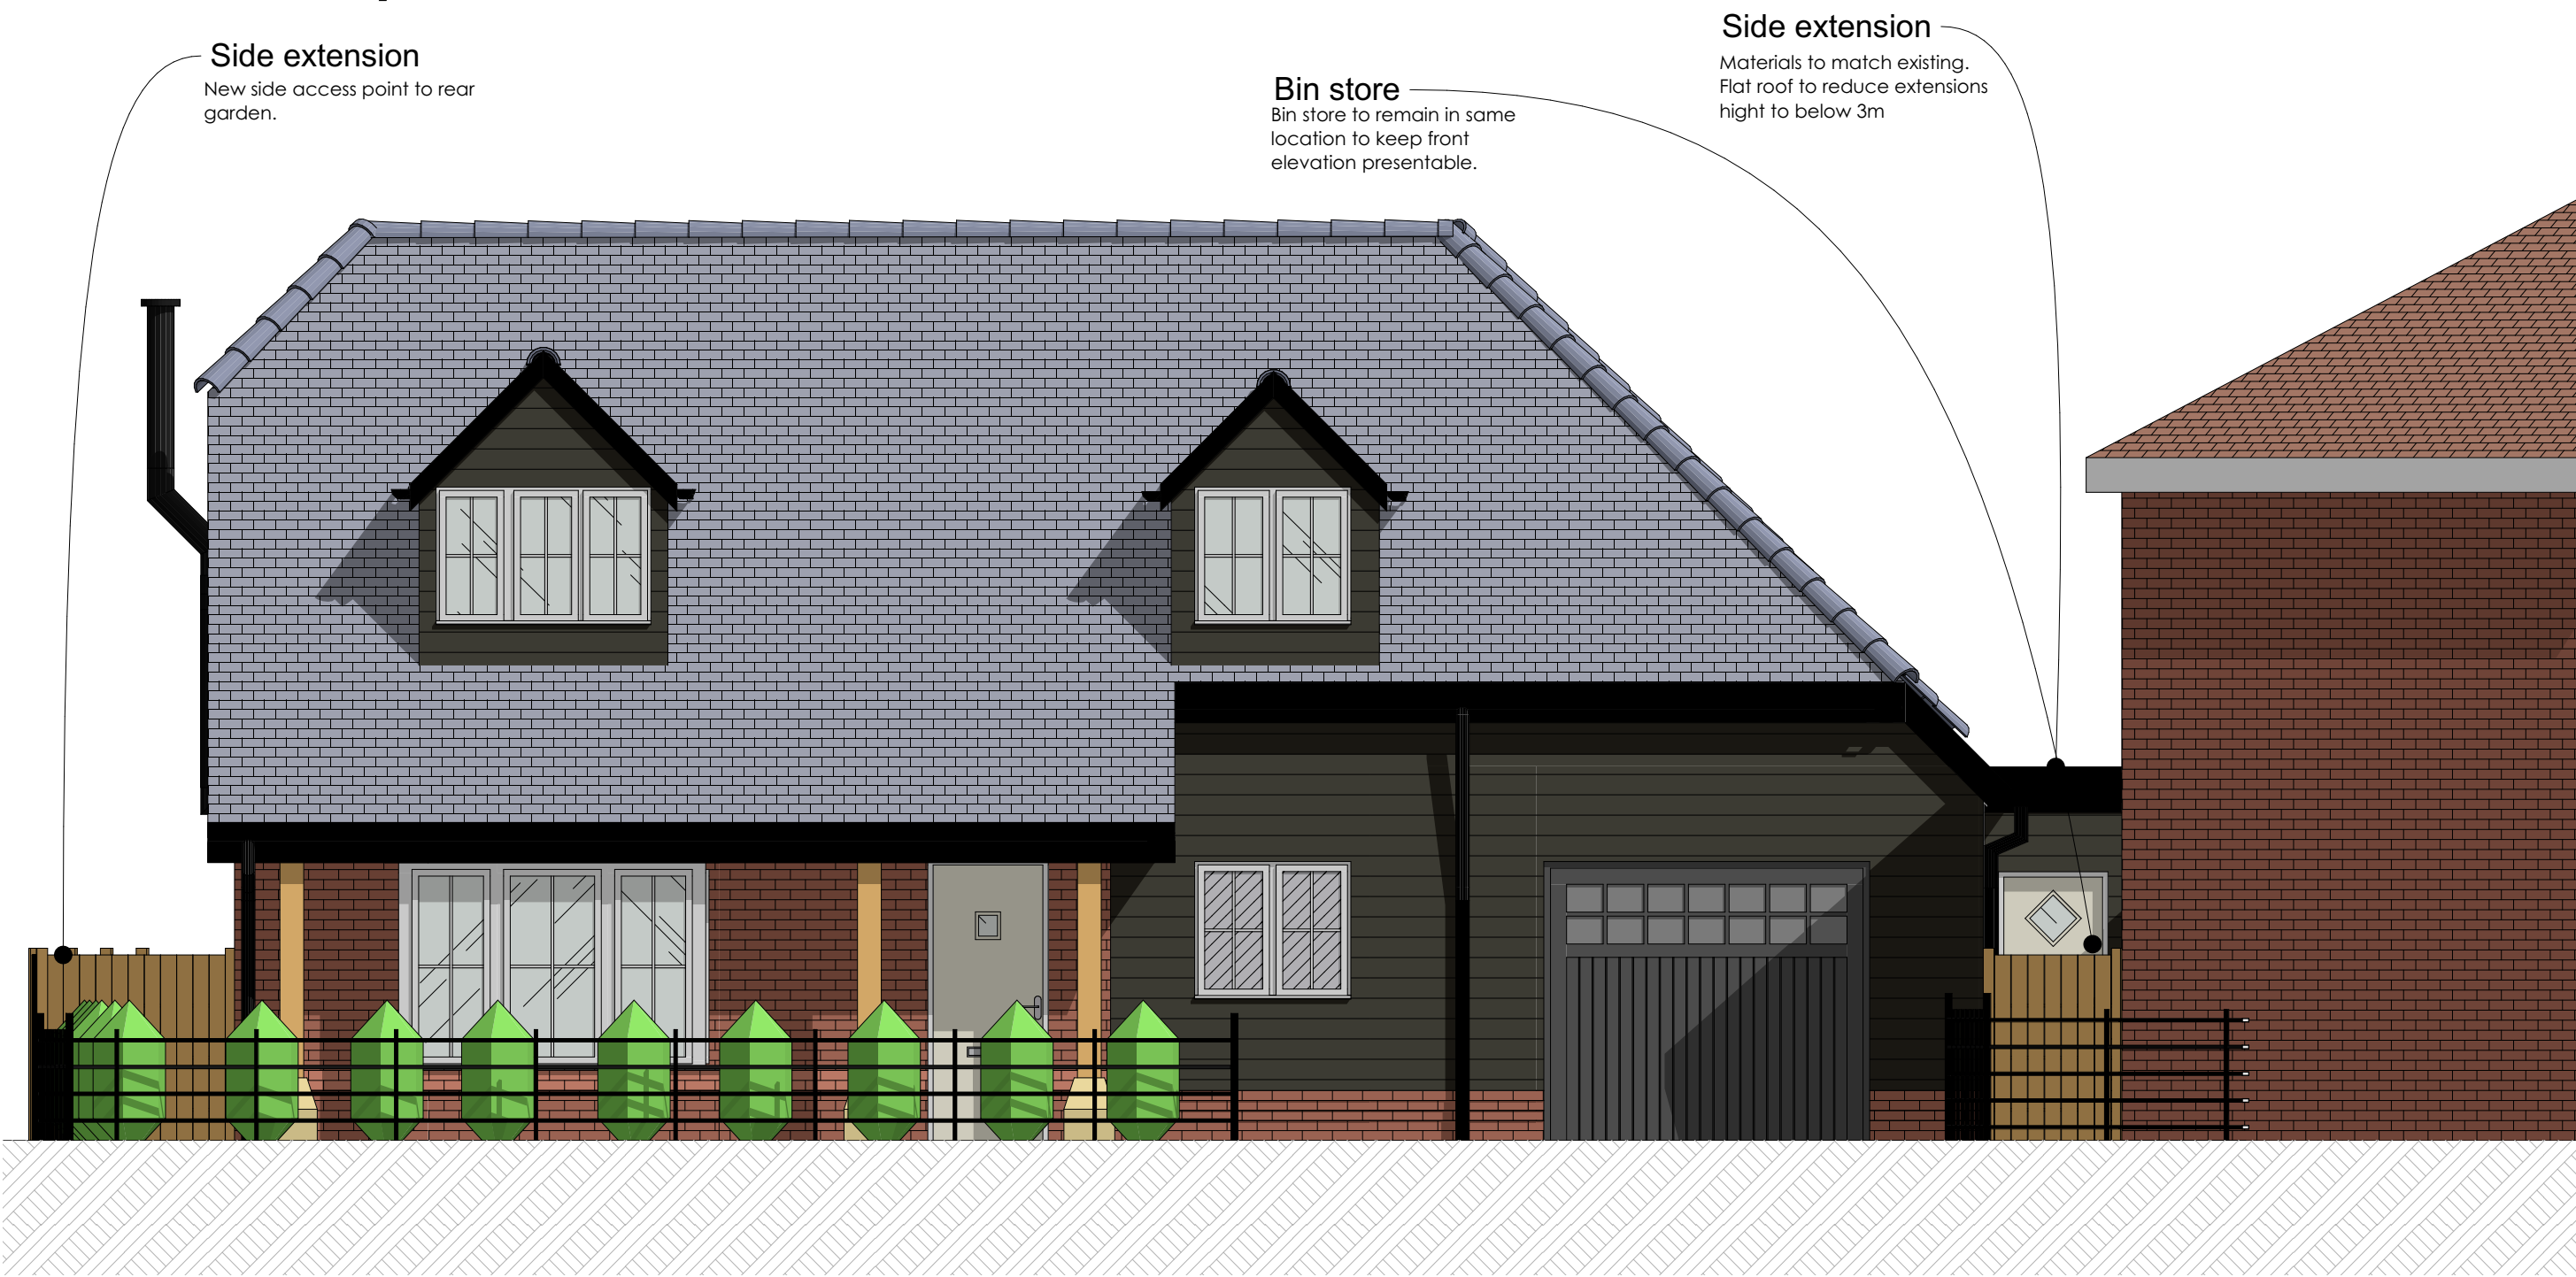


Proposed Street Scene Scale 1:50




	Project 27 Cotton Way Extension	Client Tristan Ivemy	The content of the drawing remain the copyright of LRArchitecture , no reproduction without written consent. All dimensions to be verified on site. Any discrepancies are to be reported to the relevant parties. Do not scale from drawing, figured dimensions to be used only. drawings to be read in conjunction with all relevant drawings/ schedules ect, which relate to this project.	Drawing Number	P005	Page Size	A3
	Project Adress 27 Cotton Wy, Havant PO9 3LJ			Scale	1:50	Drawn By	
						Luke Richards	

27 Cotton Way Ground Floor

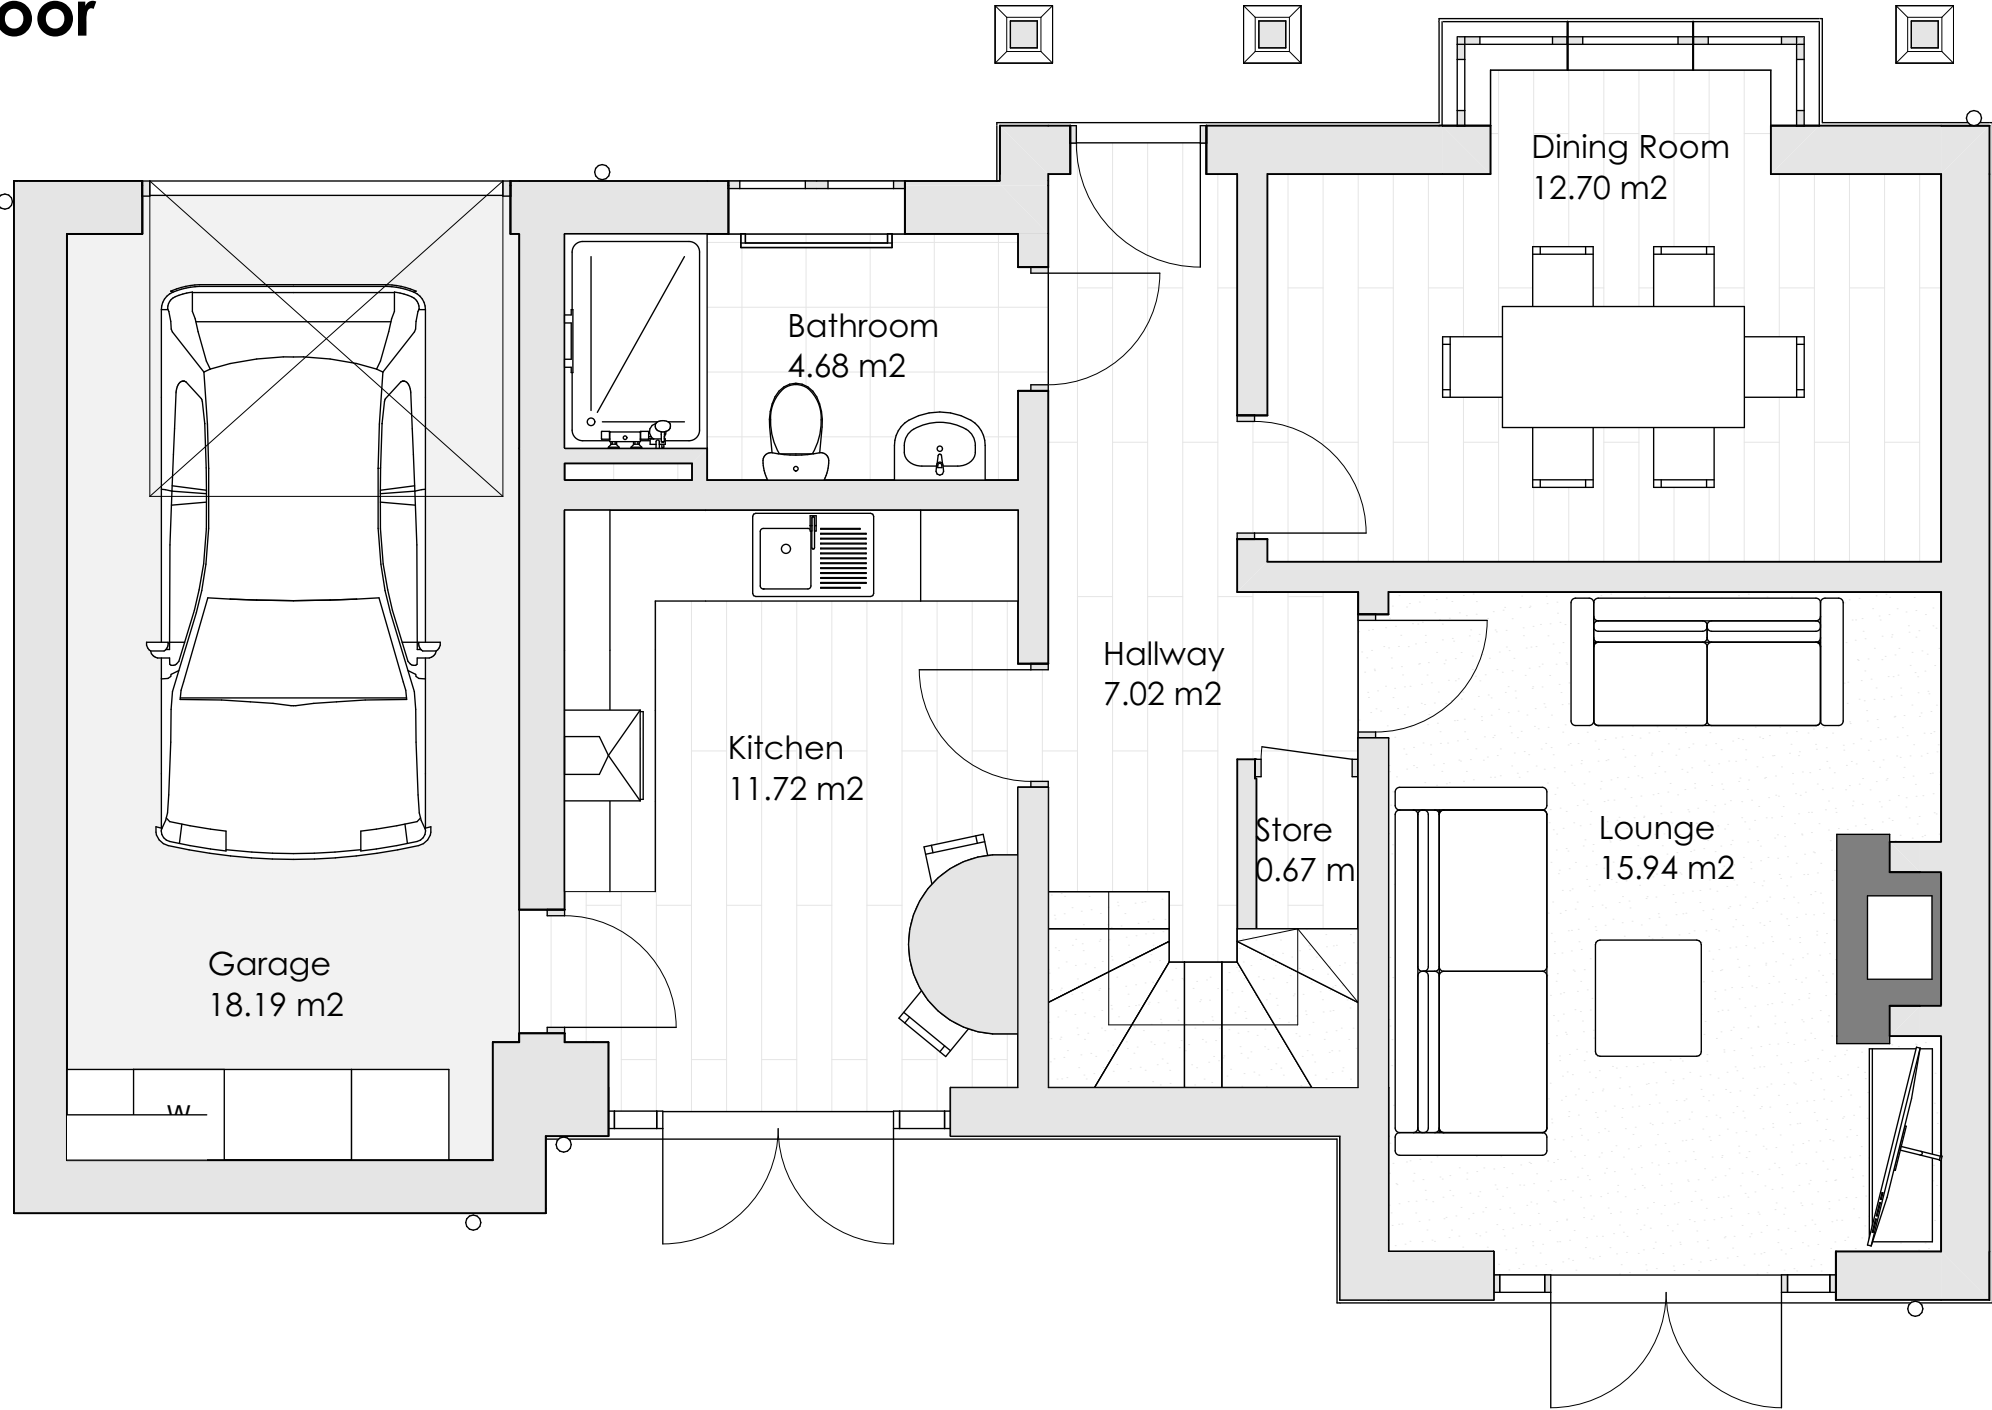


Existing Ground Floor Plan Scale 1:50

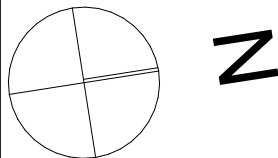


	Project 27 Cotton Way Extension	Client Tristan Ivemy	The content of the drawing remain the copyright of LRArchitecture , no reproduction without written consent. All dimensions to be verified on site. Any discrepancies are to be reported to the relevant parties. Do not scale from drawing, figured dimensions to be used only. drawings to be read in conjunction with all relevant drawings/ schedules ect, which relate to this project.	Drawing Number	P006	Page Size	A3
	Project Adress 27 Cotton Wy, Havant PO9 3LJ			Scale	1:100	Drawn By	
						Luke Richards	

27 Cotton Way Ground Floor

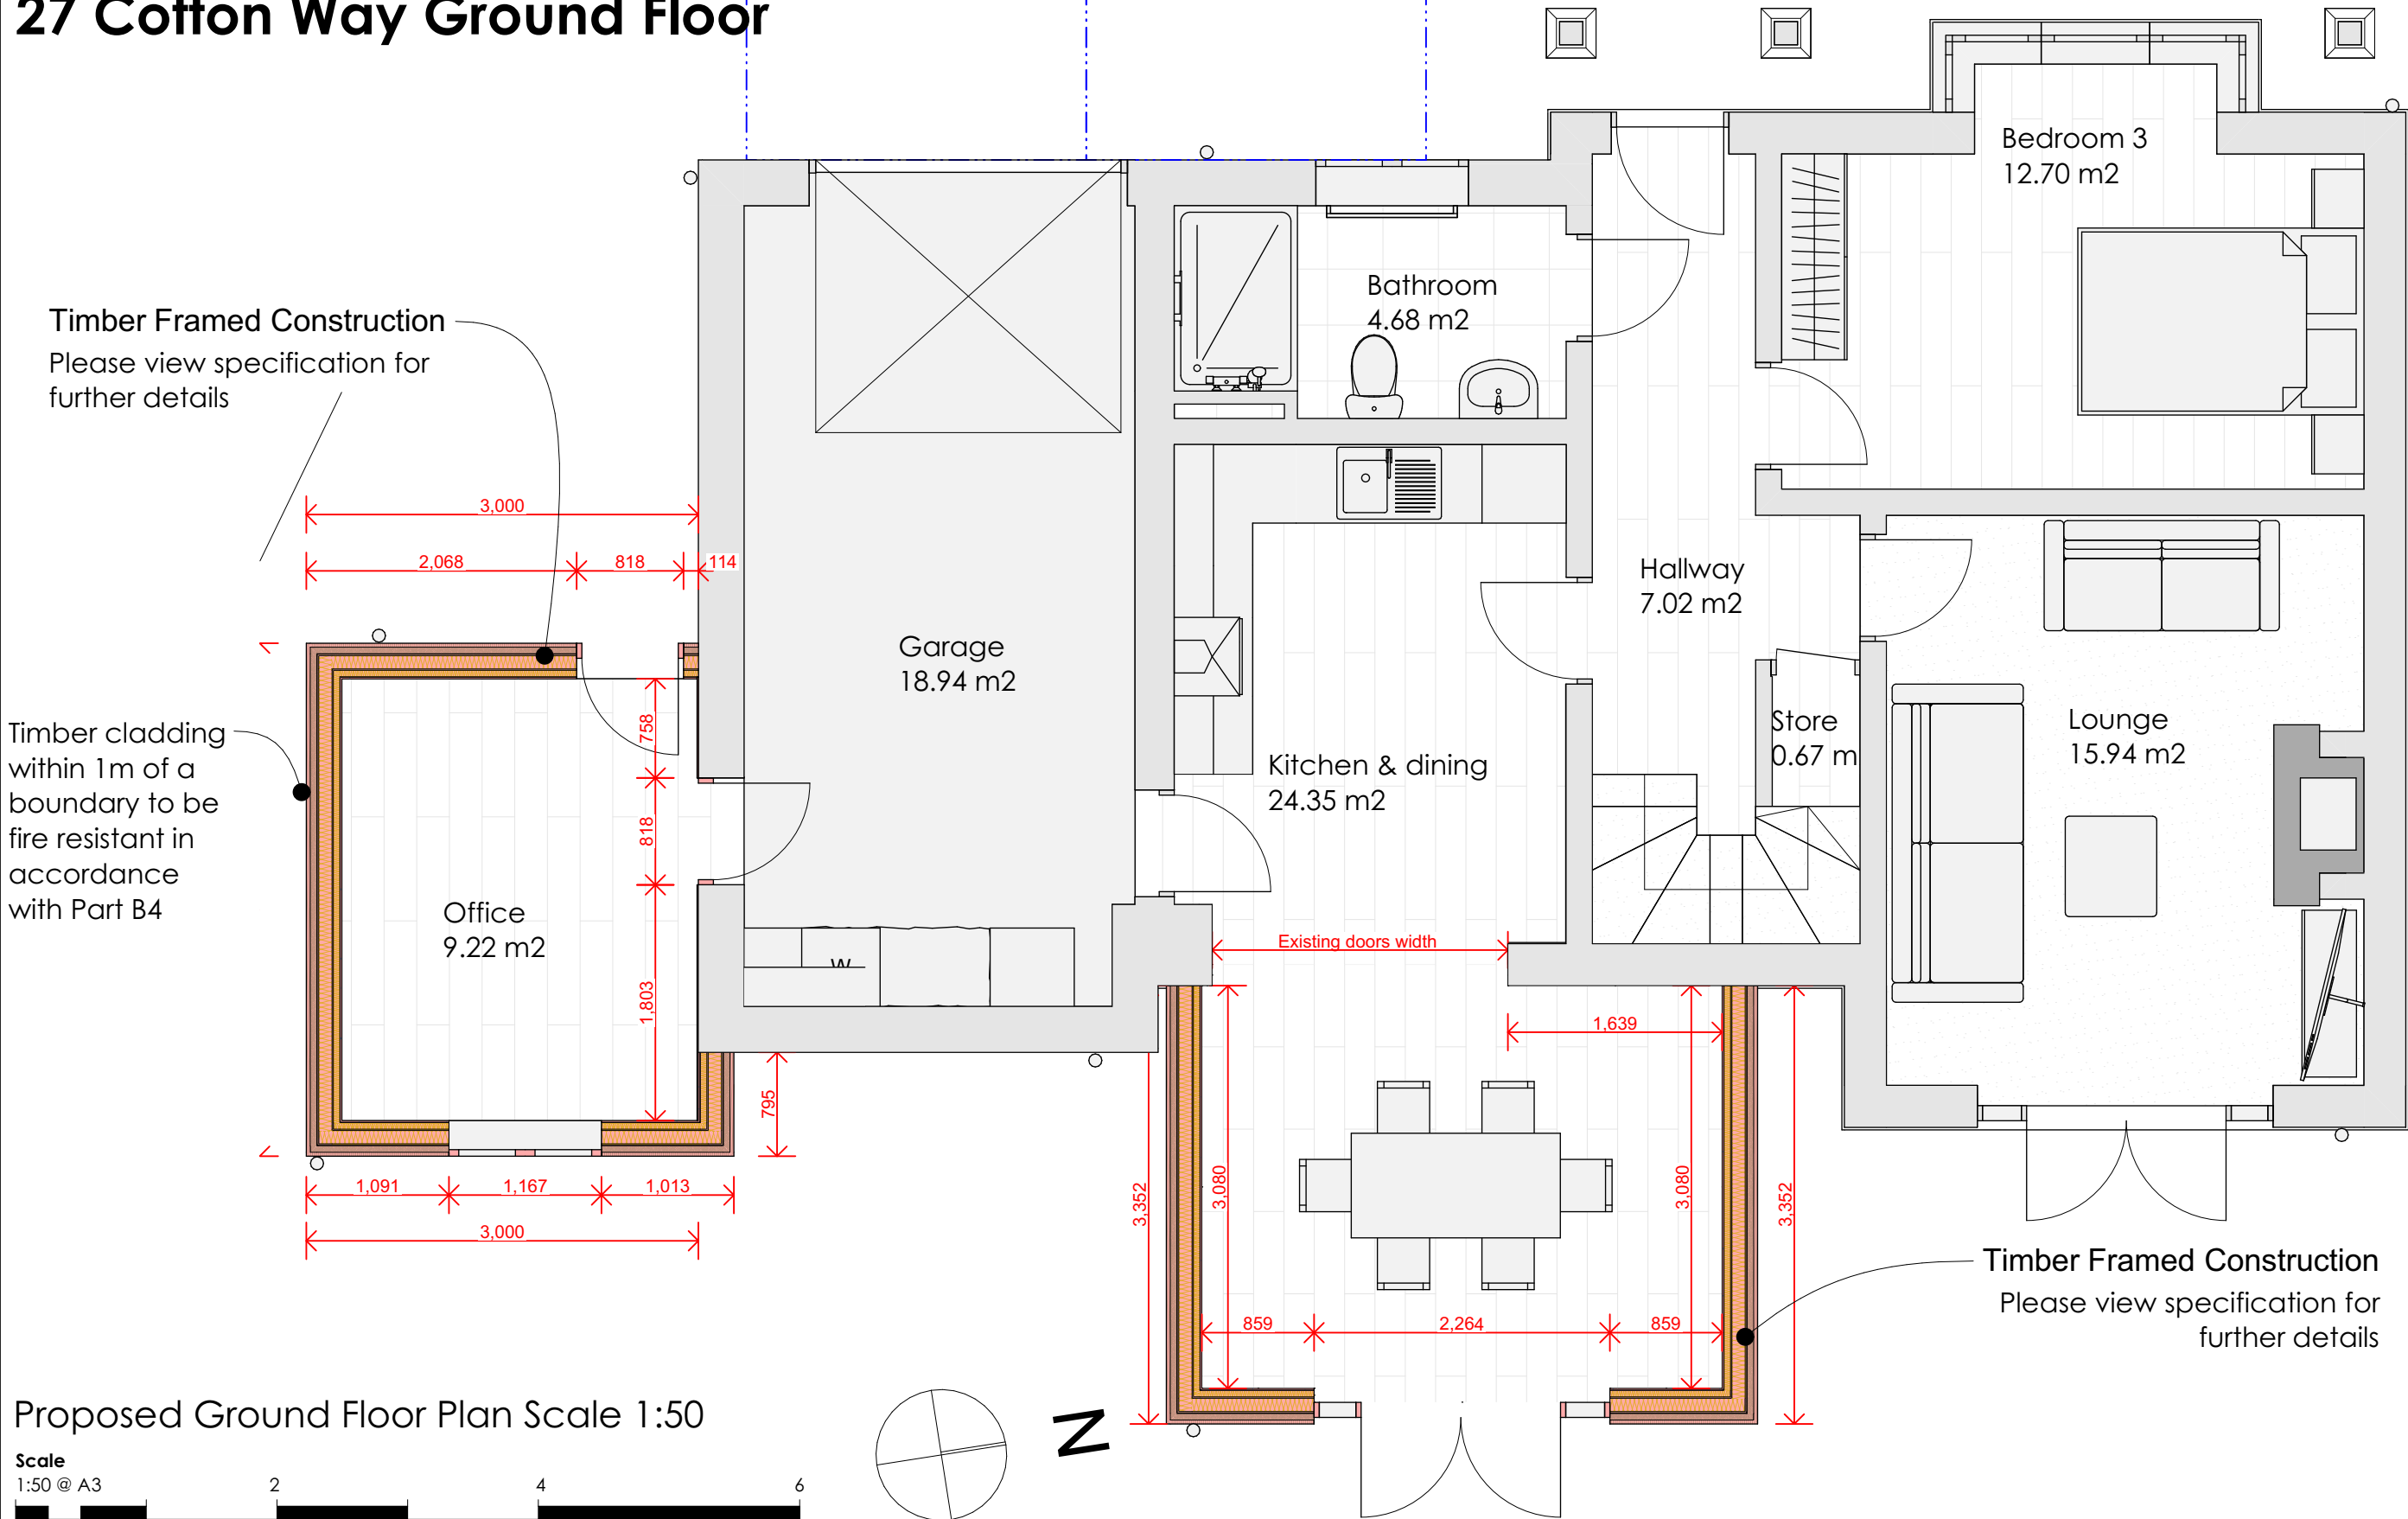


	Project 27 Cotton Way Extension	Client Tristan Ivemy	The content of the drawing remain the copyright of LRArchitecture , no reproduction without written consent. All dimensions to be verified on site. Any discrepancies are to be reported to the relevant parties. Do not scale from drawing, figured dimensions to be used only. drawings to be read in conjunction with all relevant drawings/ schedules ect, which relate to this project.	Drawing Number P007	Page Size A3
	Project Adress 27 Cotton Wy, Havant PO9 3LJ			Scale 1:50	Drawn By Luke Richards

27 Cotton Way Ground Floor

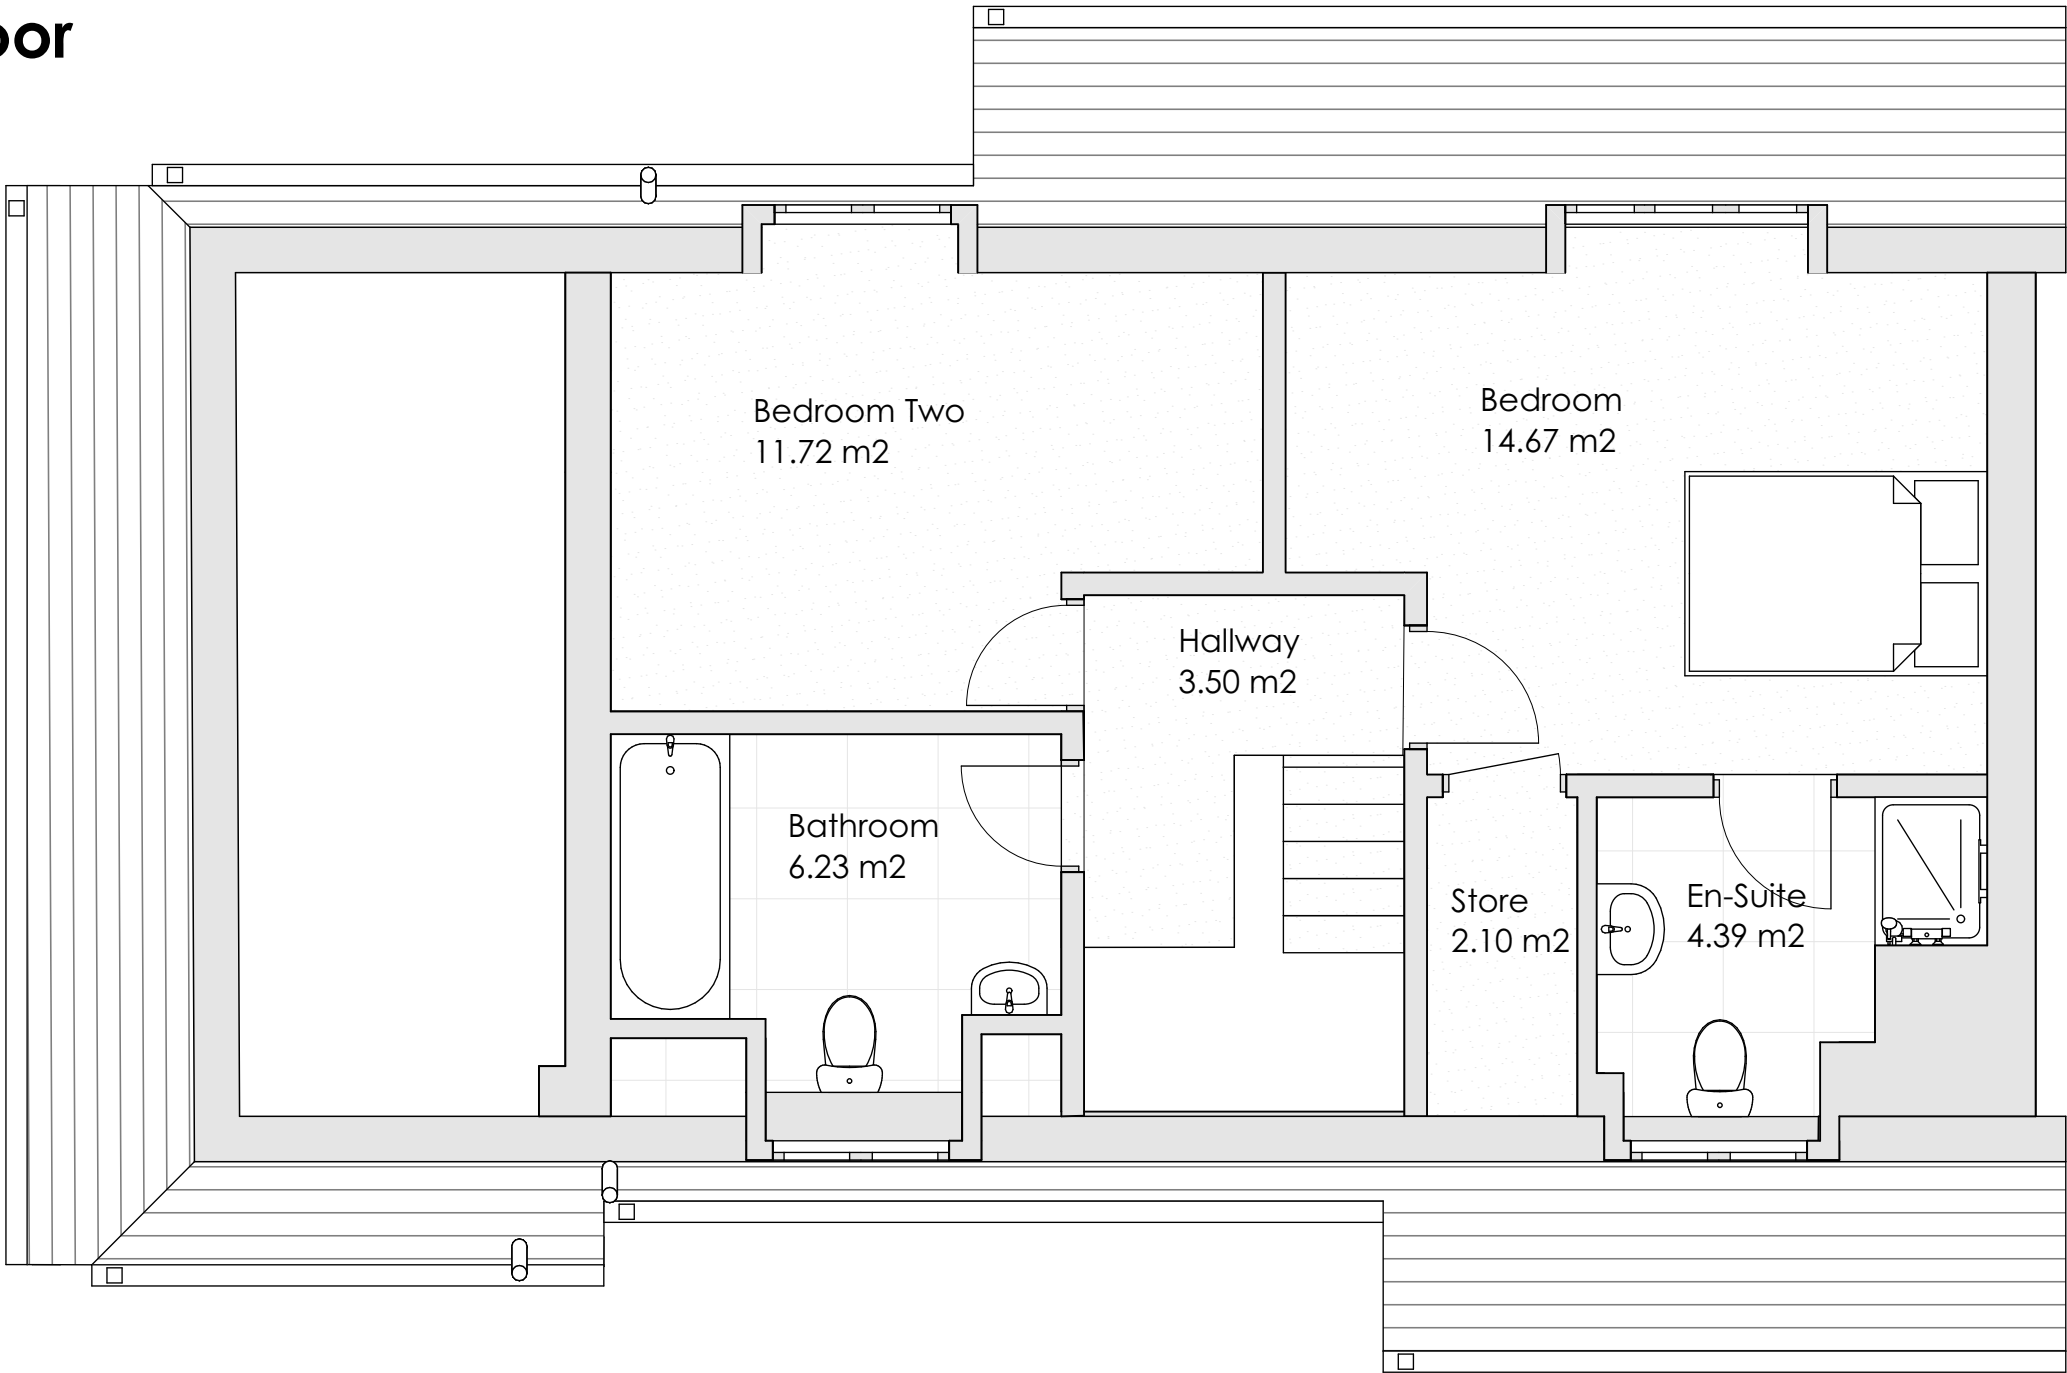


Existing First Floor Plan Scale 1:50

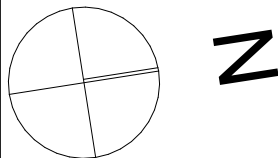


	Project 27 Cotton Way Extension	Client Tristan Ivemy	The content of the drawing remain the copyright of LRArchitecture , no reproduction without written consent. All dimensions to be verified on site. Any discrepancies are to be reported to the relevant parties. Do not scale from drawing, figured dimensions to be used only. drawings to be read in conjunction with all relevant drawings/ schedules ect, which relate to this project.	Drawing Number	P008	Page Size	A3
	Project Adress 27 Cotton Wy, Havant PO9 3LJ			Scale	1:50	Drawn By Luke Richards	

27 Cotton Way Ground Floor

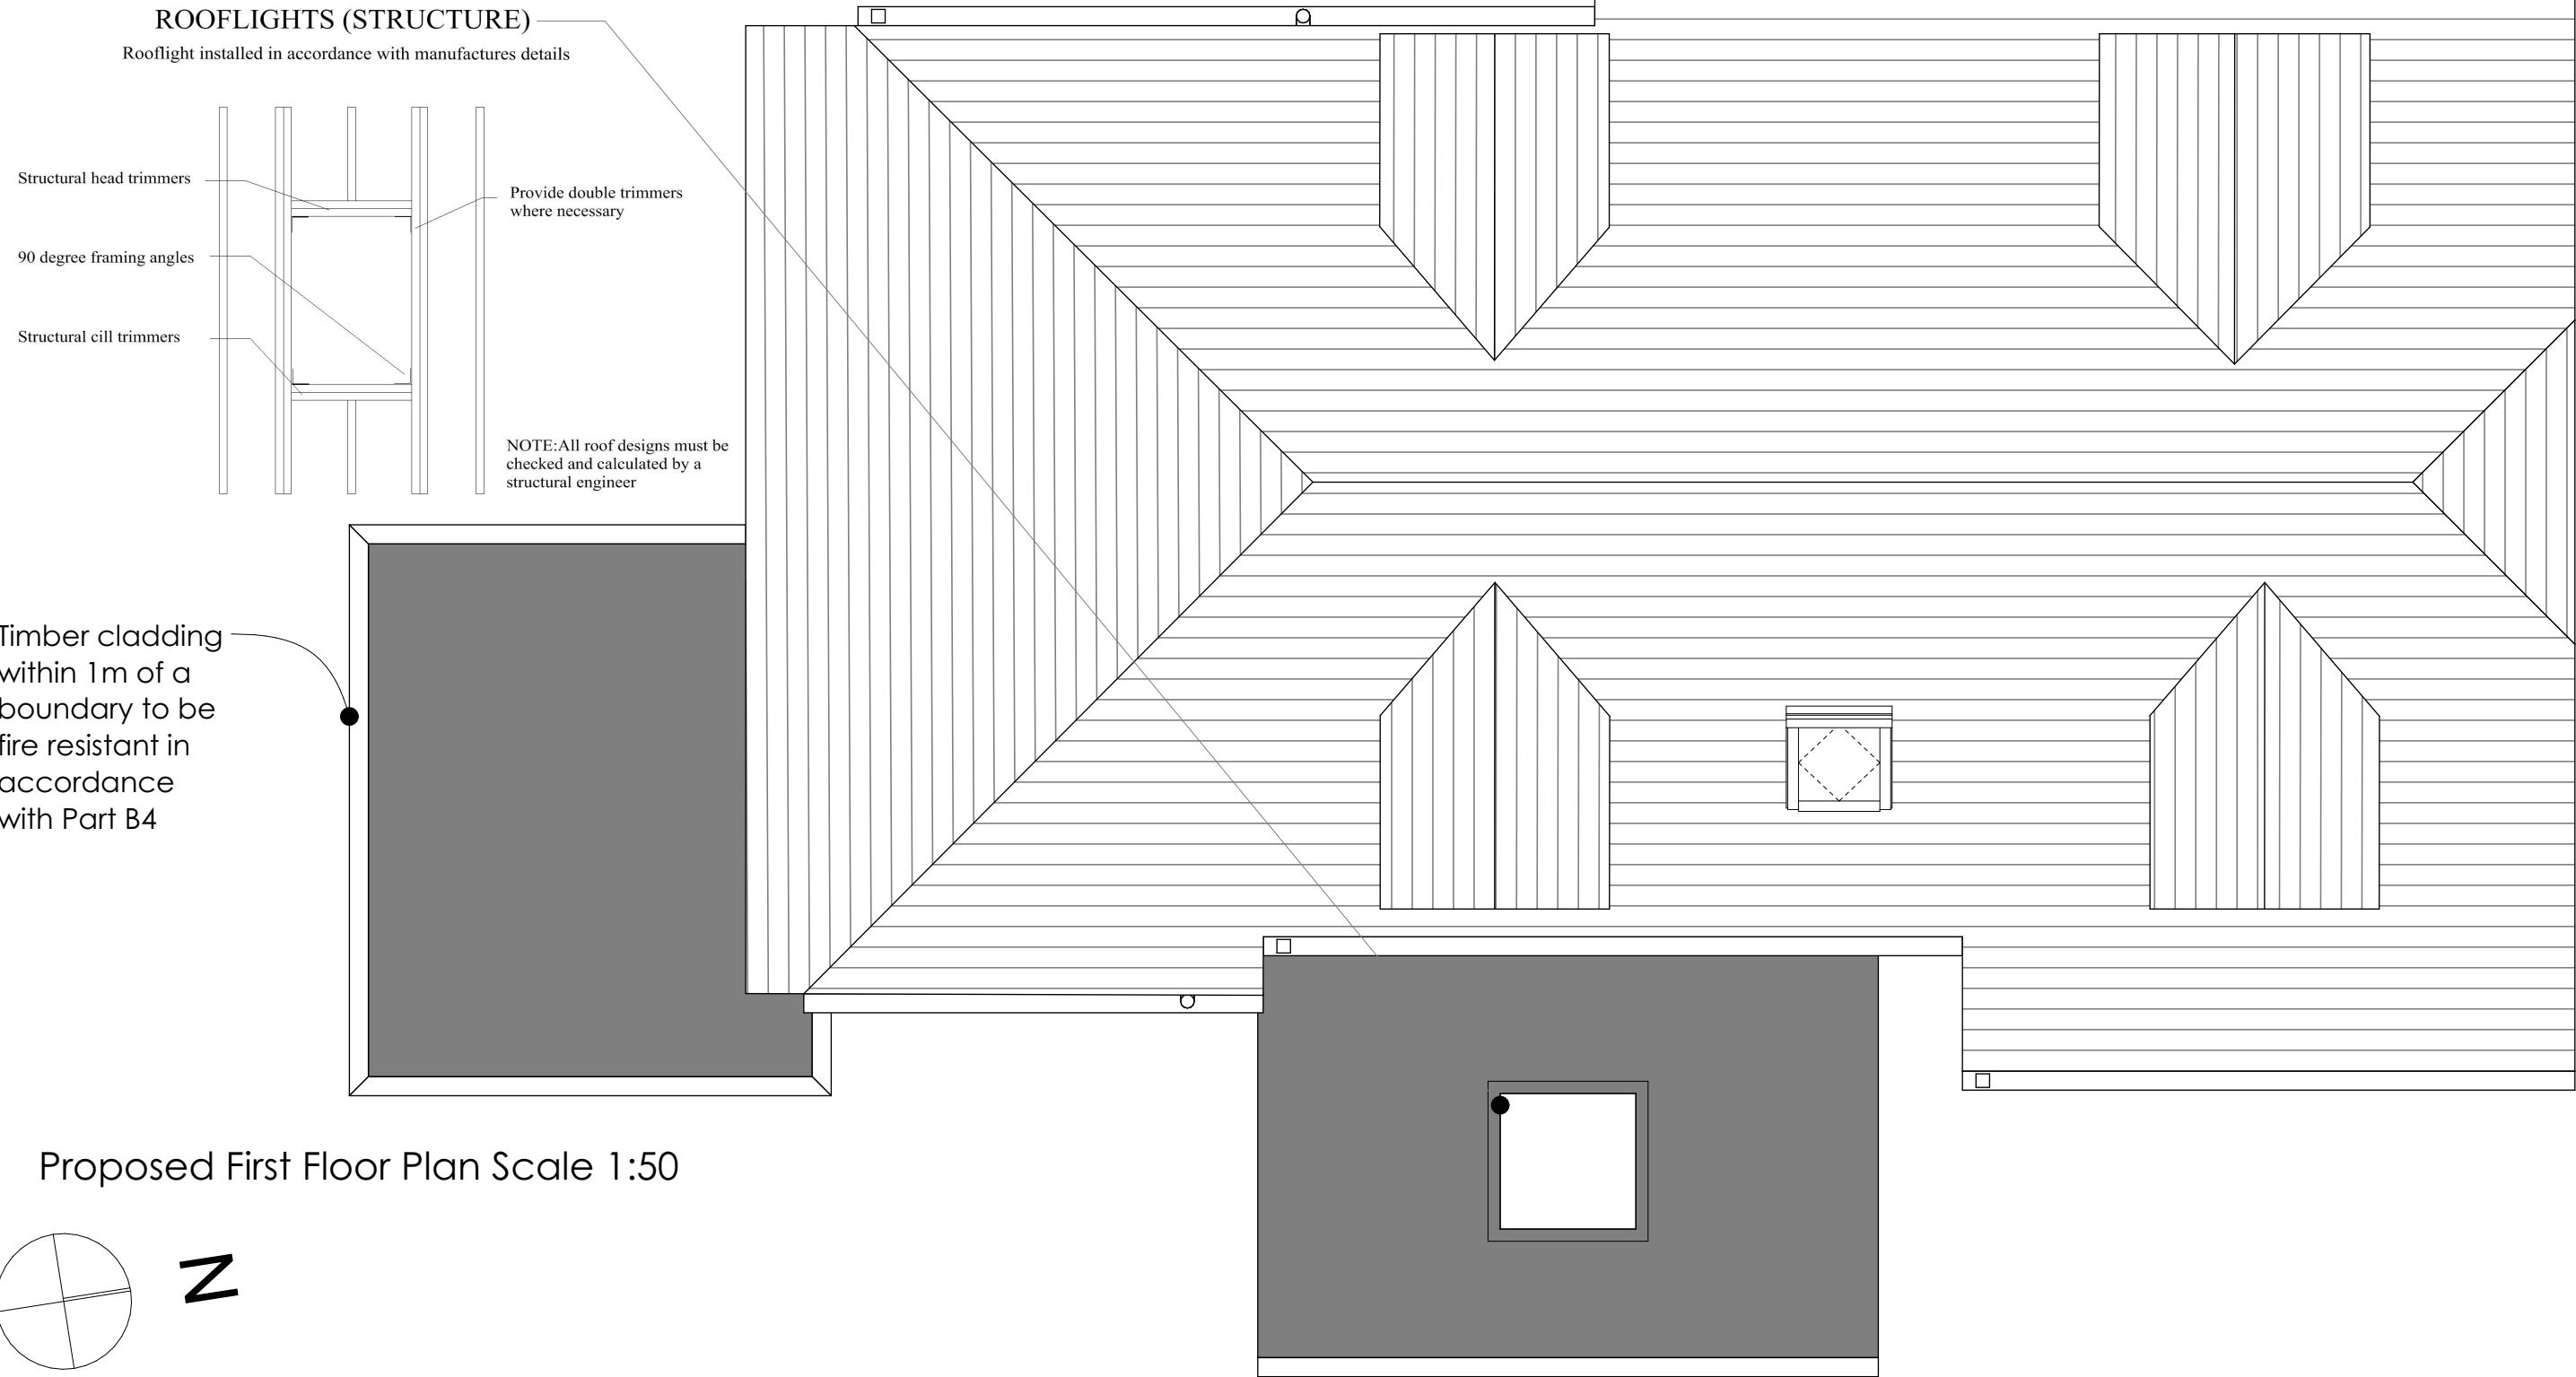

Proposed First Floor Plan Scale 1:50

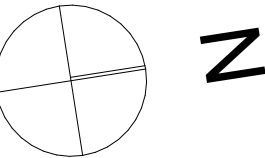


	Project 27 Cotton Way Extension	Client Tristan Ivemy	The content of the drawing remain the copyright of LRArchitecture , no reproduction without written consent. All dimensions to be verified on site. Any discrepancies are to be reported to the relevant parties. Do not scale from drawing, figured dimensions to be used only. drawings to be read in conjunction with all relevant drawings/ schedules ect, which relate to this project.	Drawing Number	P009	Page Size	A3
	Project Adress 27 Cotton Wy, Havant PO9 3LJ			Scale	1:50	Drawn By	Luke Richards

27 Cotton Way Elevations



Existing Front Elevation Scale 1:50 (West)

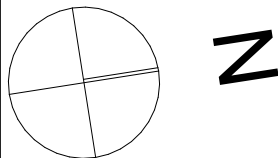


	Project 27 Cotton Way Extension	Client Tristan Ivemy	The content of the drawing remain the copyright of LRArchitecture , no reproduction without written consent. All dimensions to be verified on site. Any discrepancies are to be reported to the relevant parties. Do not scale from drawing, figured dimensions to be used only. drawings to be read in conjunction with all relevant drawings/ schedules ect, which relate to this project.			
	Project Adress 27 Cotton Wy, Havant PO9 3LJ					
	Drawing Number P010	Page Size A3				
	Scale 1:50	Drawn By Luke Richards				

27 Cotton Way Elevations



Proposed Front Elevation Scale 1:50 (West)

 

	Project 27 Cotton Way Extension	Client Tristan Ivemy	The content of the drawing remain the copyright of LRArchitecture , no reproduction without written consent. All dimensions to be verified on site. Any discrepancies are to be reported to the relevant parties. Do not scale from drawing, figured dimensions to be used only. drawings to be read in conjunction with all relevant drawings/ schedules ect, which relate to this project.				
	Project Adress 27 Cotton Wy, Havant PO9 3LJ			Drawing Number	P011	Page Size	A3
				Scale	1:50	Drawn By	
						Luke Richards	

27 Cotton Way Elevations




Existing Rear Elevation Scale 1:50 (East)



	Project 27 Cotton Way Extension	Client Tristan Ivemy	The content of the drawing remain the copyright of LRArchitecture , no reproduction without written consent. All dimensions to be verified on site. Any discrepancies are to be reported to the relevant parties. Do not scale from drawing, figured dimensions to be used only. drawings to be read in conjunction with all relevant drawings/ schedules ect, which relate to this project.	Drawing Number	P012	Page Size	A3
	Project Adress 27 Cotton Wy, Havant PO9 3LJ			Scale	1:50	Drawn By Luke Richards	A3

27 Cotton Way Elevations

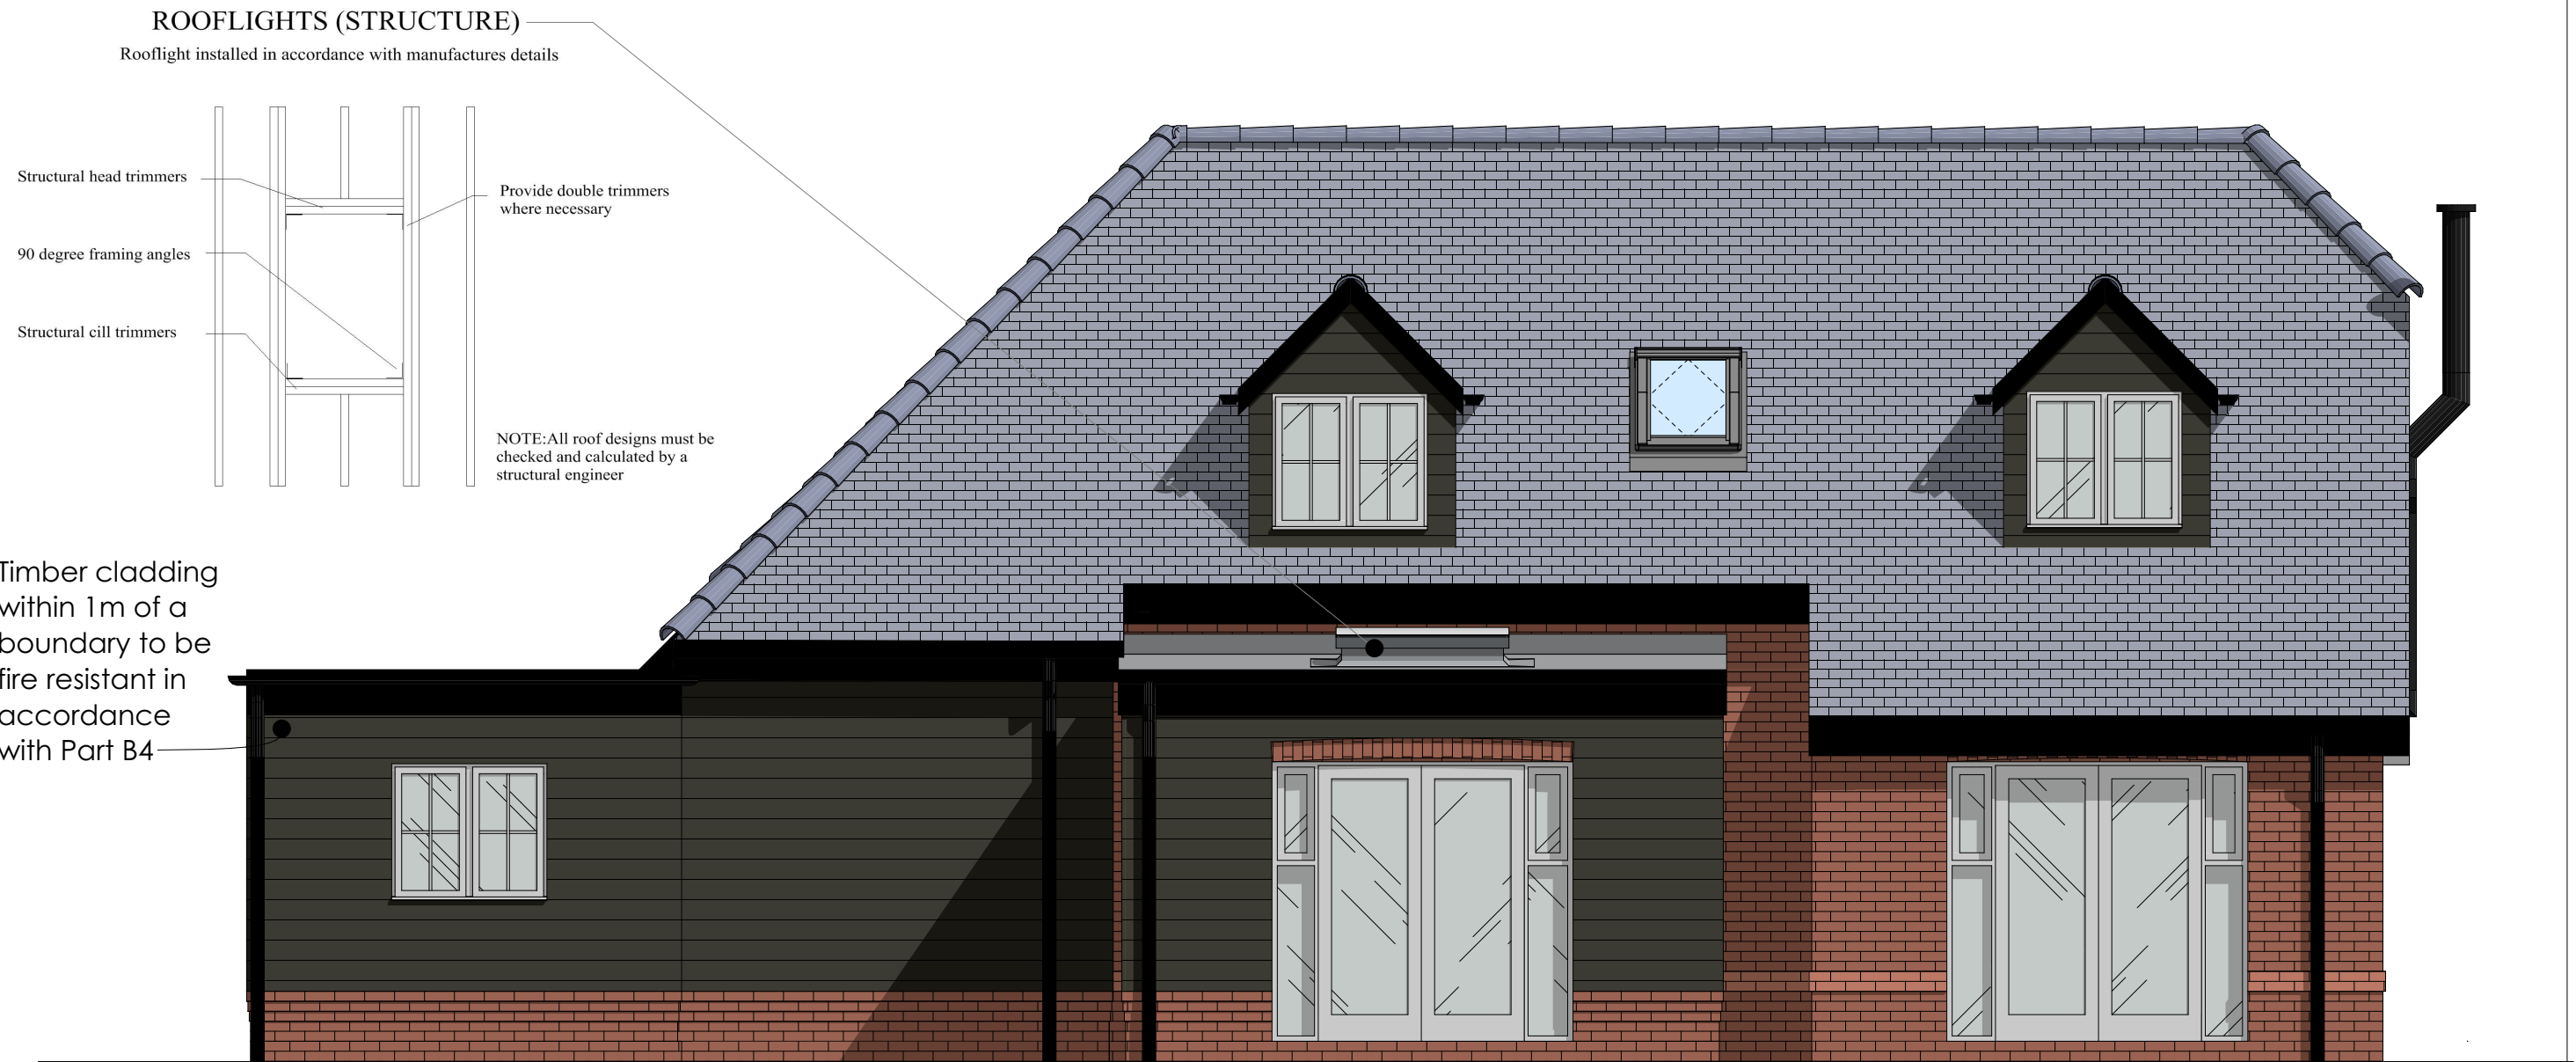


Proposed Rear Elevation Scale 1:50 (East)



	Project 27 Cotton Way Extension	Client Tristan Ivery	The content of the drawing remain the copyright of LRArchitecture , no reproduction without written consent. All dimensions to be verified on site. Any discrepancies are to be reported to the relevant parties. Do not scale from drawing, figured dimensions to be used only. drawings to be read in conjunction with all relevant drawings/ schedules ect, which relate to this project.	Drawing Number	P013	Page Size	A3
	Project Adress 27 Cotton Wy, Havant PO9 3LJ			Scale	1:50	Drawn By	A3
						Luke Richards	

27 Cotton Way Elevations

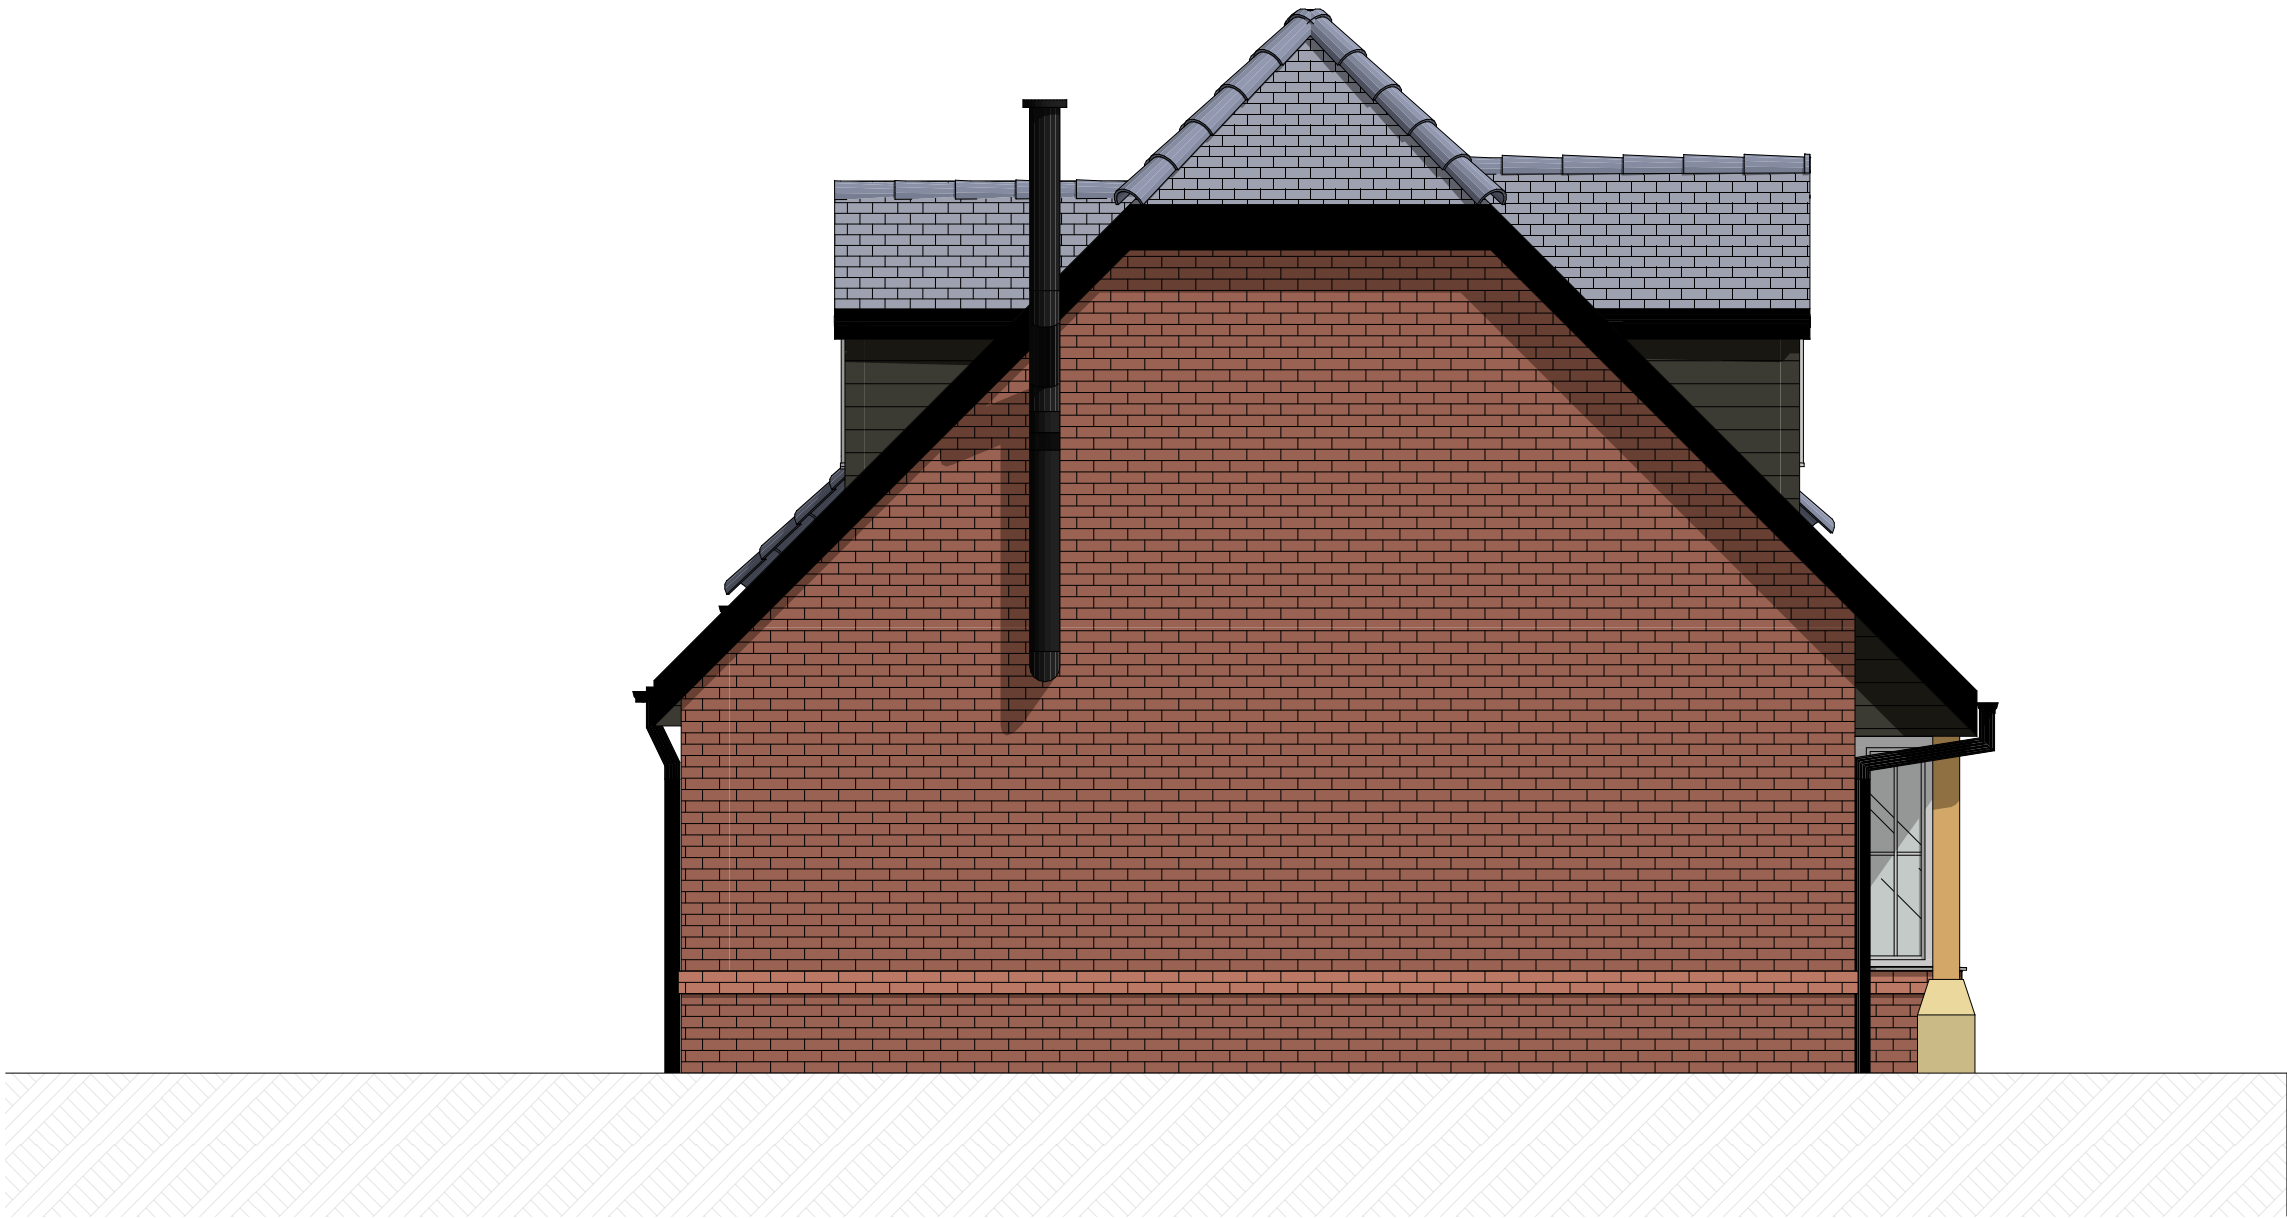


Existing Side Elevation Scale 1:50 (North)



	Project 27 Cotton Way Extension	Client Tristan Ivemy	The content of the drawing remain the copyright of LRArchitecture , no reproduction without written consent. All dimensions to be verified on site. Any discrepancies are to be reported to the relevant parties. Do not scale from drawing, figured dimensions to be used only. drawings to be read in conjunction with all relevant drawings/ schedules ect, which relate to this project.	Drawing Number	P014	Page Size	A3
	Project Adress 27 Cotton Wy, Havant PO9 3LJ			Scale	1:50	Drawn By	Luke Richards

27 Cotton Way Elevations

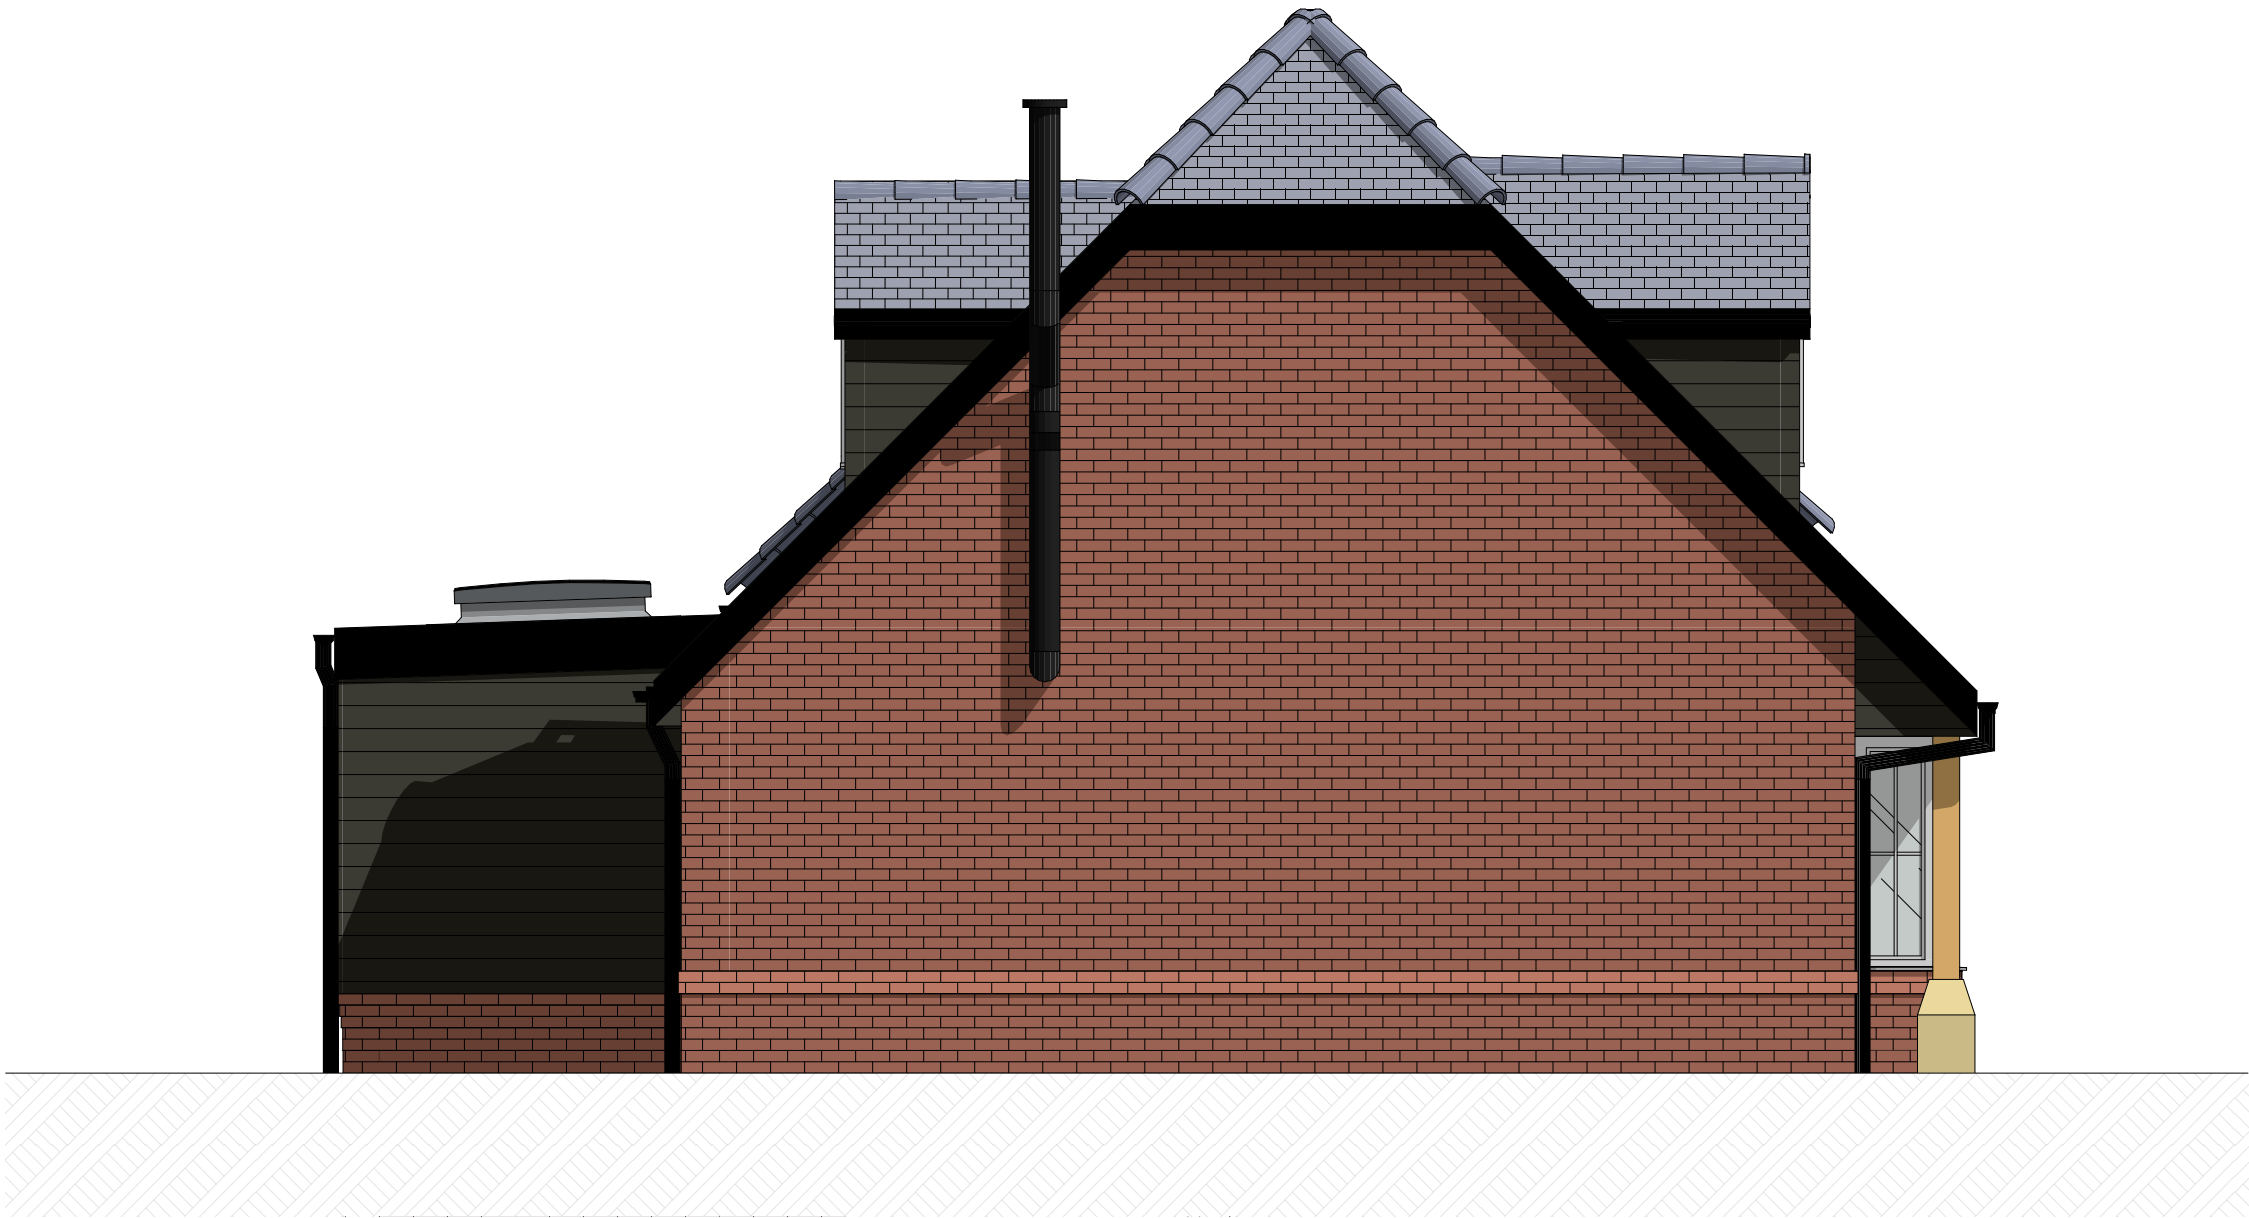


Existing Side Elevation Scale 1:50 (North)



	Project 27 Cotton Way Extension	Client Tristan Ivemy	The content of the drawing remain the copyright of LRArchitecture , no reproduction without written consent. All dimensions to be verified on site. Any discrepancies are to be reported to the relevant parties. Do not scale from drawing, figured dimensions to be used only. drawings to be read in conjunction with all relevant drawings/ schedules ect, which relate to this project.	Drawing Number	P015	Page Size	A3
	Project Adress 27 Cotton Wy, Havant PO9 3LJ			Scale	1:50	Drawn By	Luke Richards

27 Cotton Way Elevations

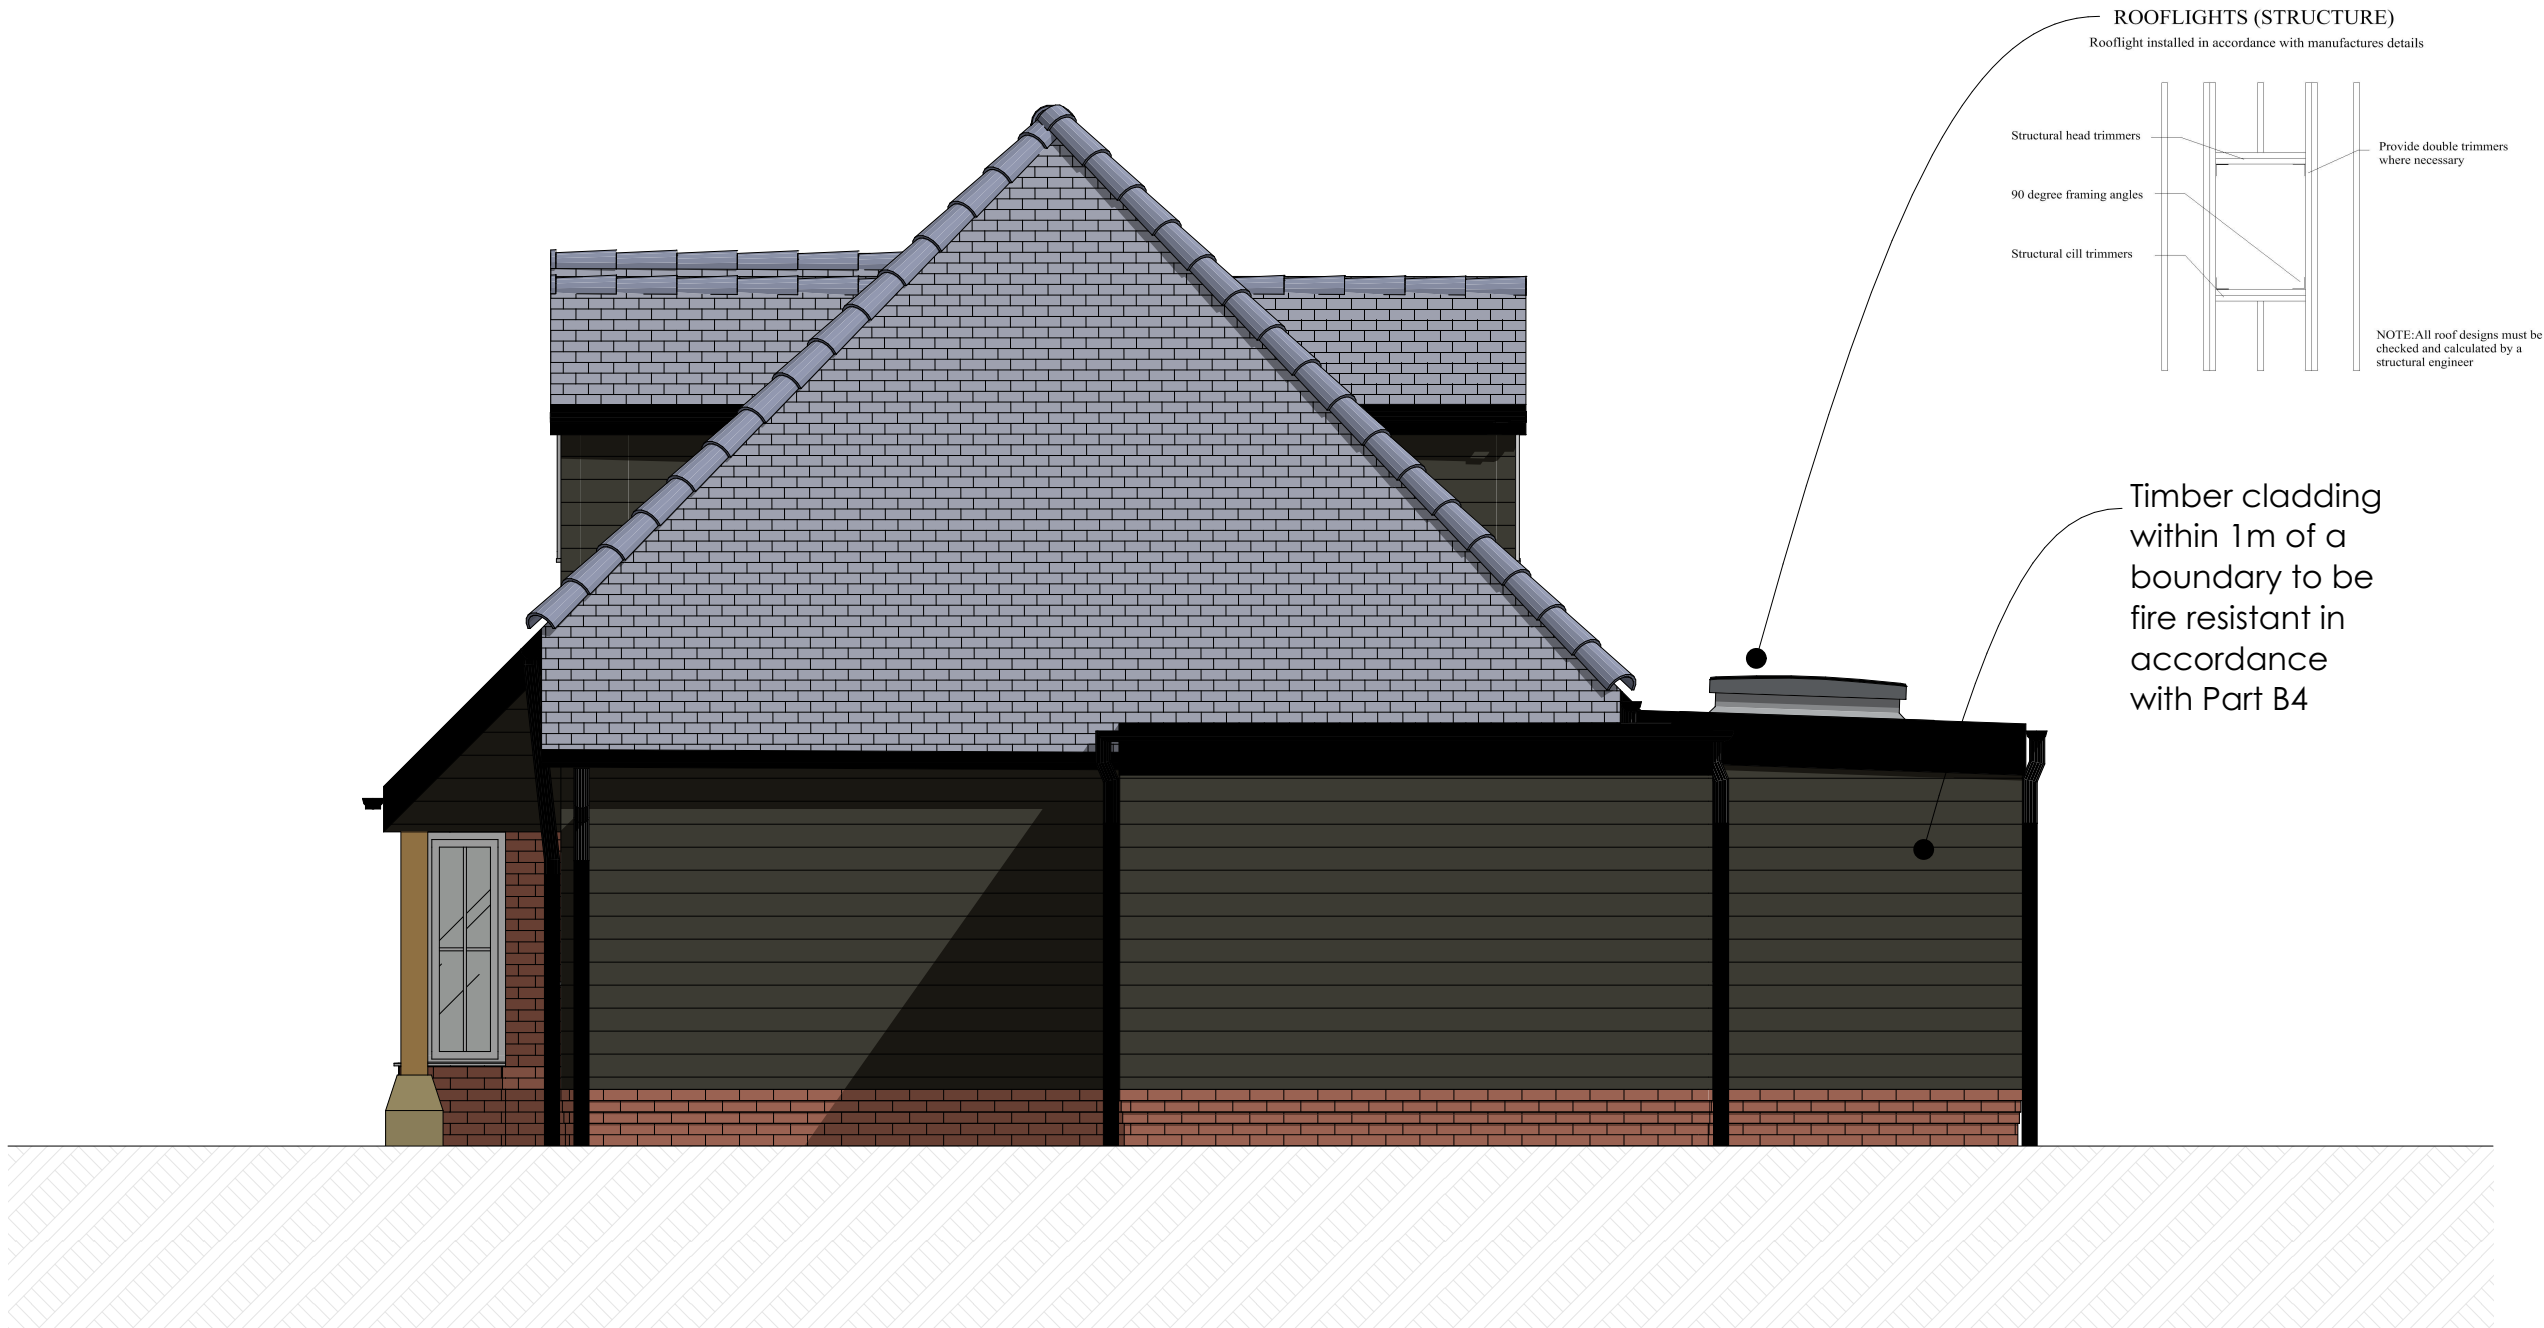


Proposed Side Elevation Scale 1:50 (South)



	Project 27 Cotton Way Extension	Client Tristan Ivery	The content of the drawing remain the copyright of LRArchitecture , no reproduction without written consent. All dimensions to be verified on site. Any discrepancies are to be reported to the relevant parties. Do not scale from drawing, figured dimensions to be used only. drawings to be read in conjunction with all relevant drawings/ schedules ect, which relate to this project.	Drawing Number	P017	Page Size	A3
	Project Adress 27 Cotton Wy, Havant PO9 3LJ			Scale	1:50	Drawn By	
						Luke Richards	

27 Cotton Way Elevations

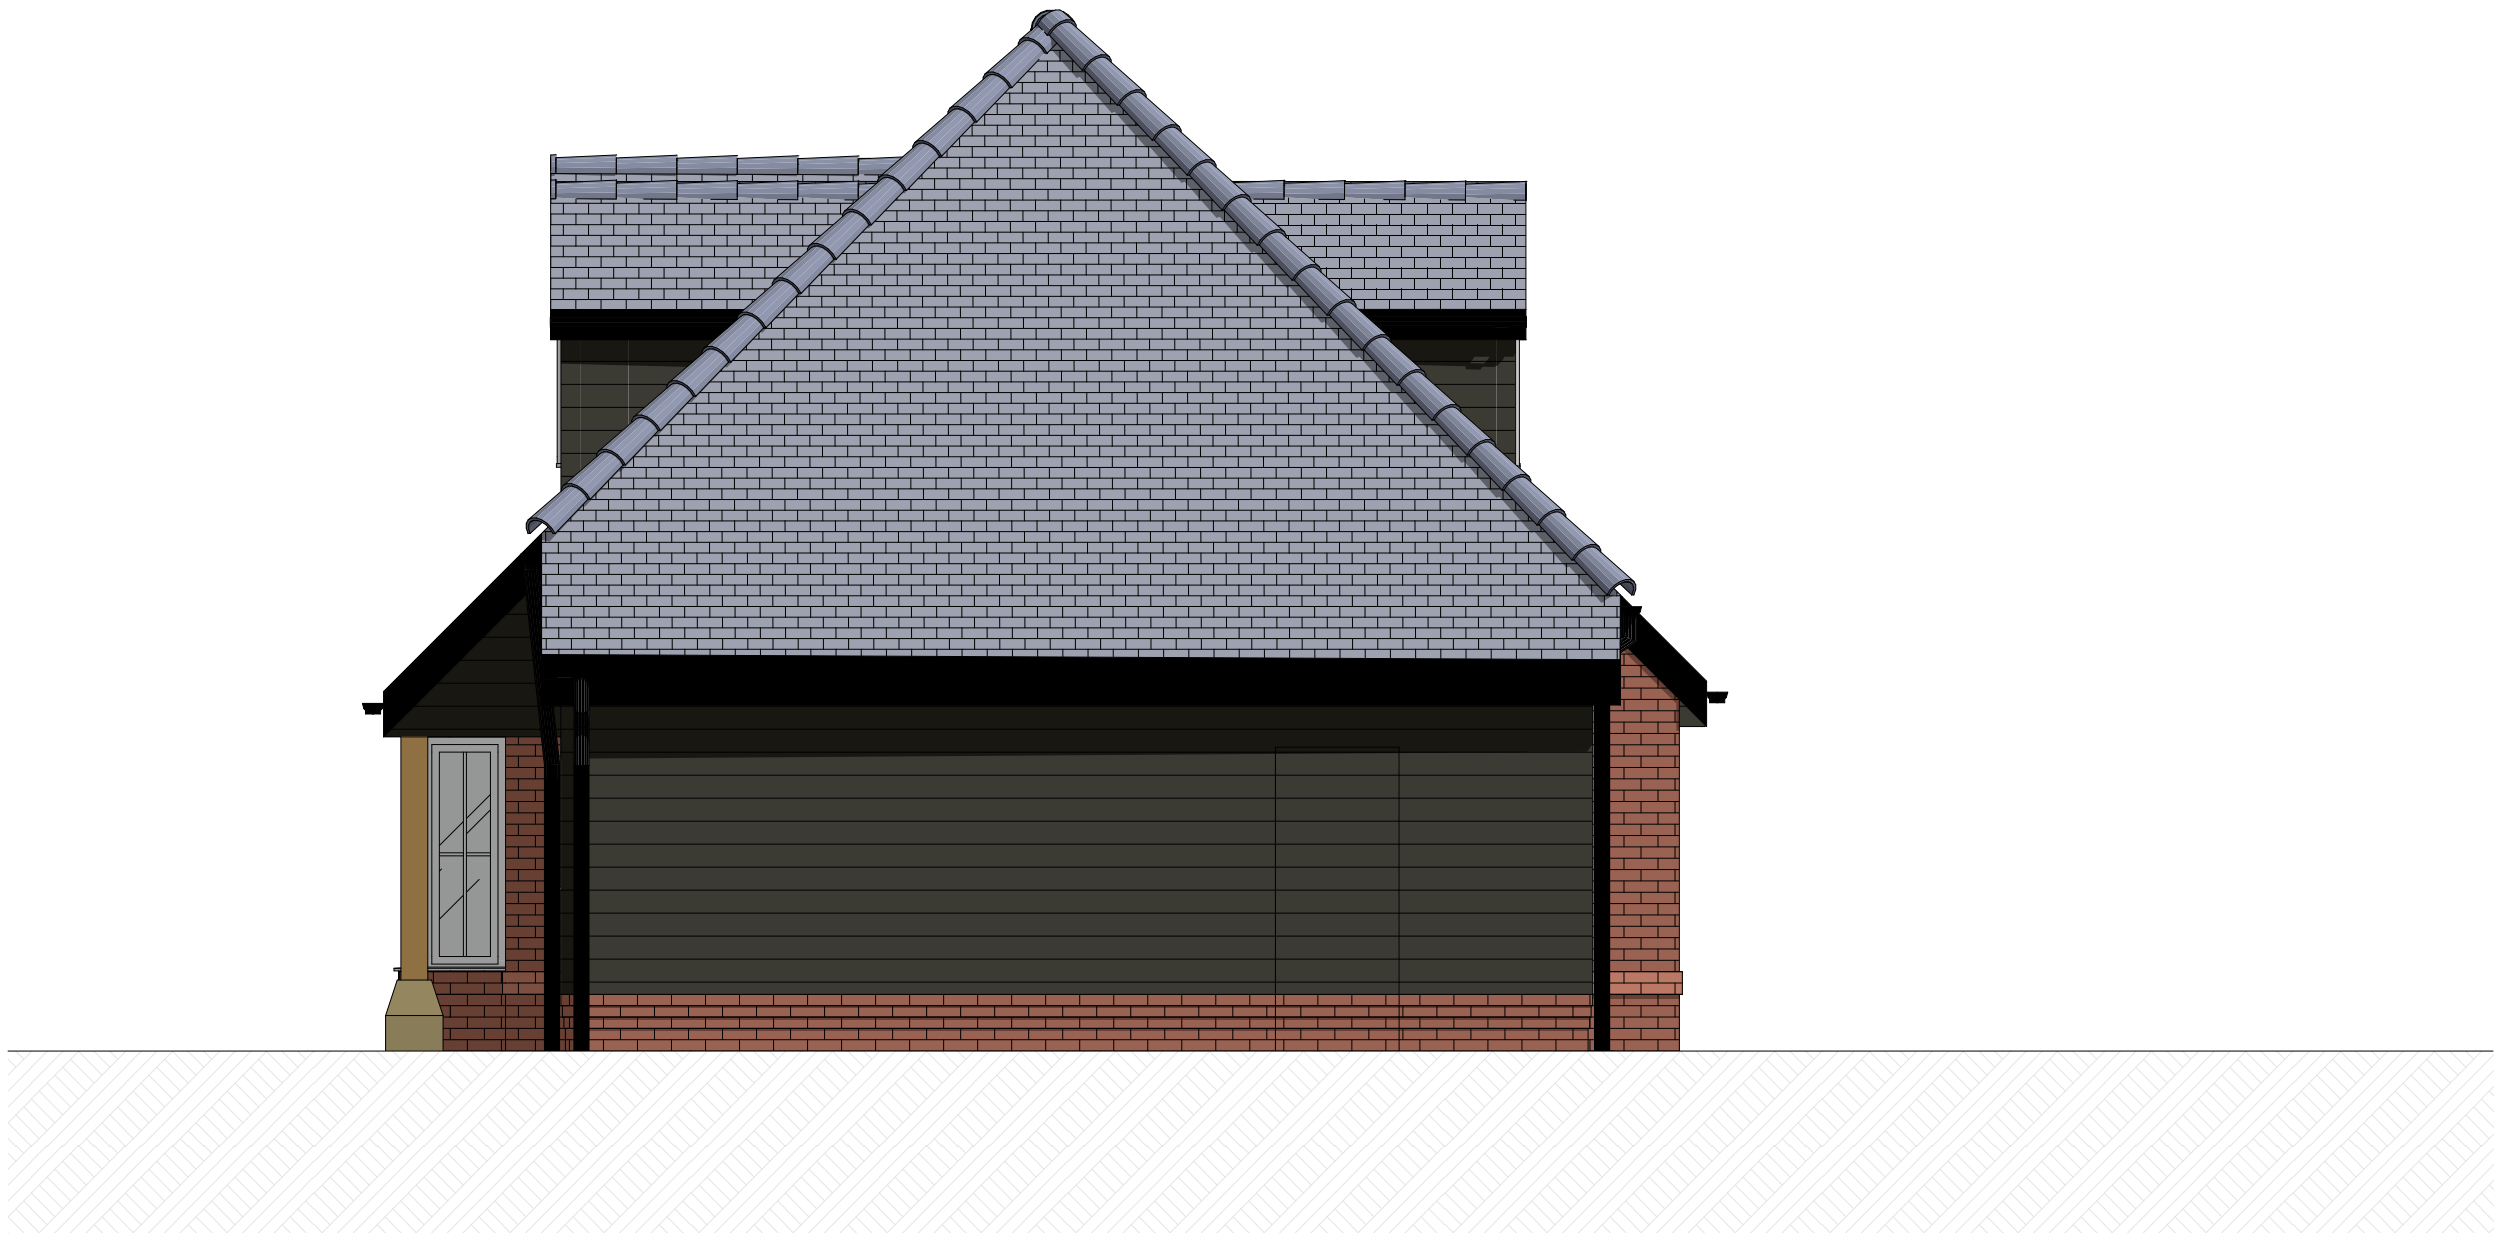

Existing Side Elevation Scale 1:50 (South)



	Project 27 Cotton Way Extension	Client Tristan Ivemy	The content of the drawing remain the copyright of LRArchitecture , no reproduction without written consent. All dimensions to be verified on site. Any discrepancies are to be reported to the relevant parties. Do not scale from drawing, figured dimensions to be used only. drawings to be read in conjunction with all relevant drawings/ schedules ect, which relate to this project.	Drawing Number	P016	Page Size	A3
	Project Adress 27 Cotton Wy, Havant PO9 3LJ			Scale	1:50	Drawn By	Luke Richards