

NB

(1) FIGURED DIMENSION MUST BE TAKEN IN PREFERENCE TO SCALED DIMENSION AND SITE DIMENSIONS ARE TO BE CHECKED BEFORE WORK IS PUT IN HAND.


Item	Description	Date	Child by

**68 London Road
Widley
Waterhooille
PO7 5AG**

Title:-
Proposed Side North Elevation

1:50 @ A3

Date:-	22.12.22	Eng.No:-	603
---------------	-----------------	-----------------	------------

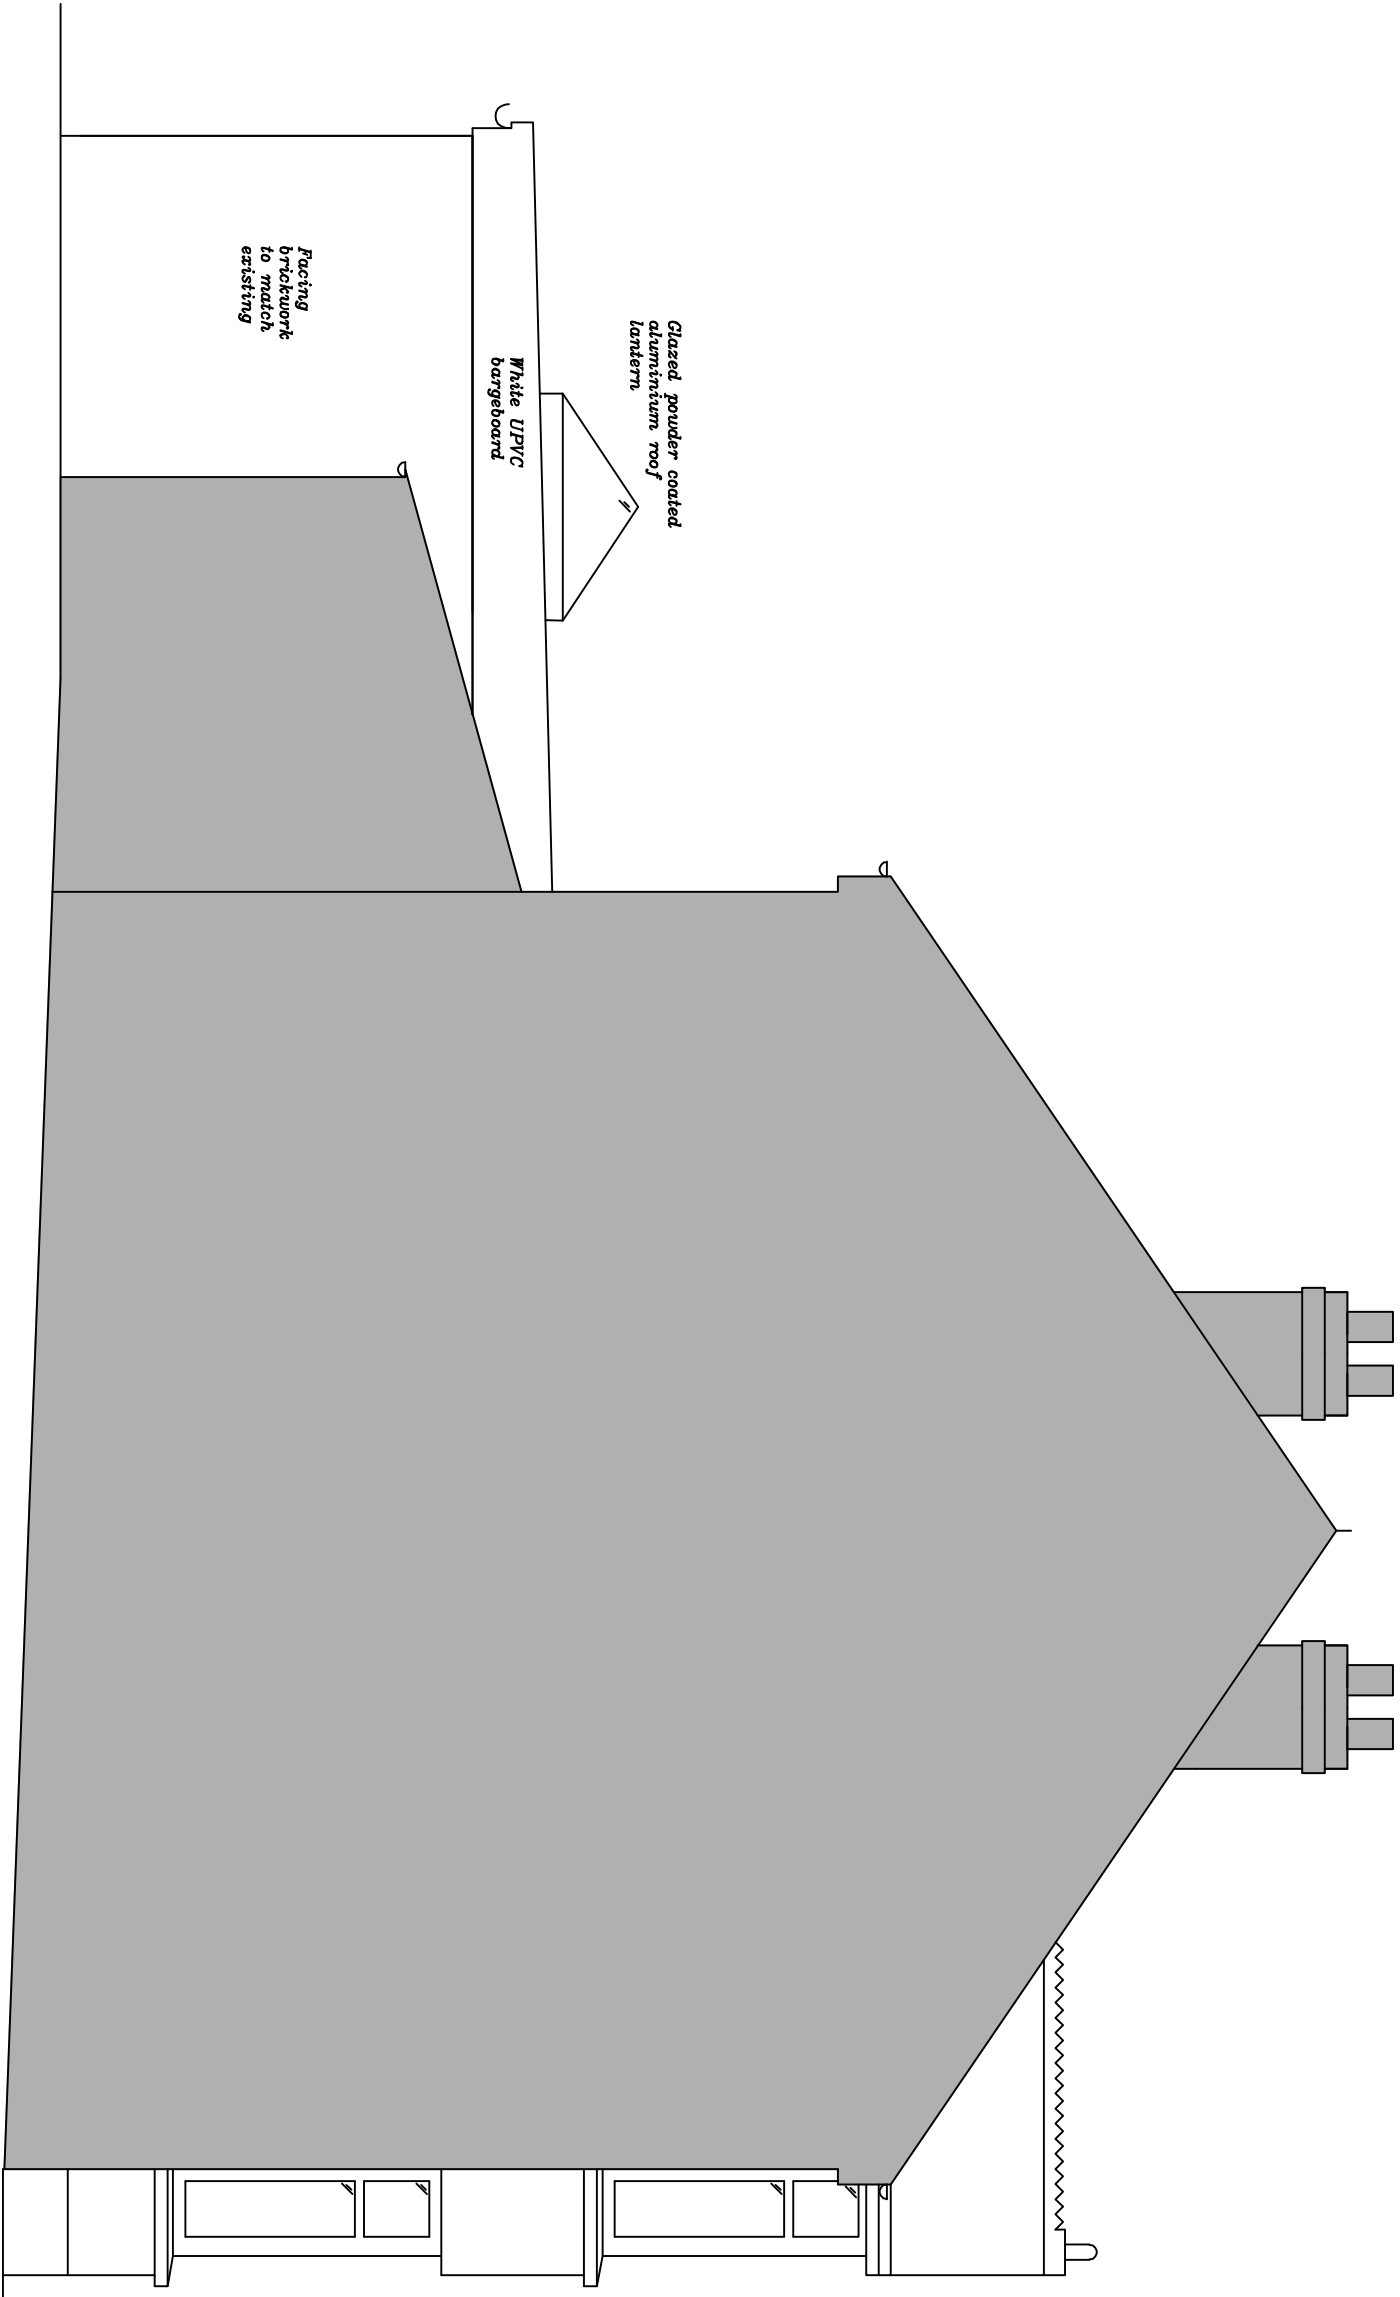

Scale 1:50 @ A3