

NOTE
THIS DRAWING MAY BE SCALED FOR PLANNING PURPOSES ONLY.



ALL DIMENSIONS TO BE CHECKED ON SITE PRIOR TO COMMENCEMENT OF WORK. ALL DIMENSIONS RELATING TO SUB-CONTRACTORS OR SUPPLIERS WORK MUST BE CHECKED AND AGREED BETWEEN THE GENERAL CONTRACTOR, THE SUB-CONTRACTOR(S) AND / OR SUPPLIER(S). ALL DIMENSIONS ARE IN MILLIMETRES. ALL WORKS OR MATERIALS INDICATED ON THE DRAWING ARE TO BE TO THE LATEST BRITISH STANDARDS AND ARE TO BE CARRIED OUT IN ACCORDANCE WITH THE RELEVANT CODES OF PRACTICE OR RECOGNISED TRADE ASSOCIATION RECOMMENDATIONS AND PUBLICATIONS.

THIS DRAWING TO BE READ IN CONJUNCTION WITH ALL RELEVANT DRAWINGS AND SPECIFICATIONS OF OTHER CONSULTANTS.


ANY DISCREPANCIES TO BE BROUGHT TO THE ATTENTION OF PDK ARCHITECTURE AND SURVEYING . IF IN DOUBT ASK.

© THIS DRAWING IS THE COPYRIGHT OF PDK ARCHITECTURE AND SURVEYING.


APPR DATE STATUS

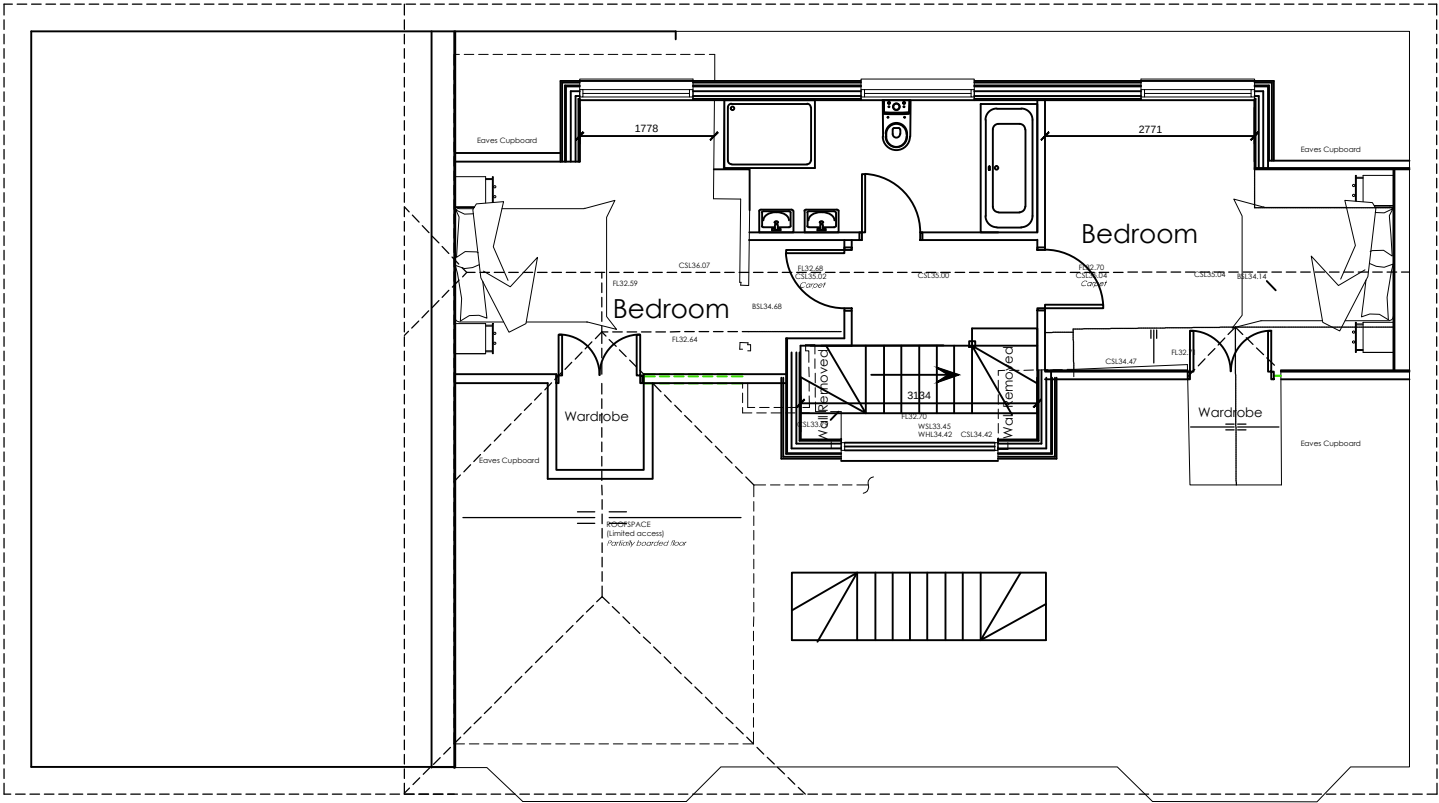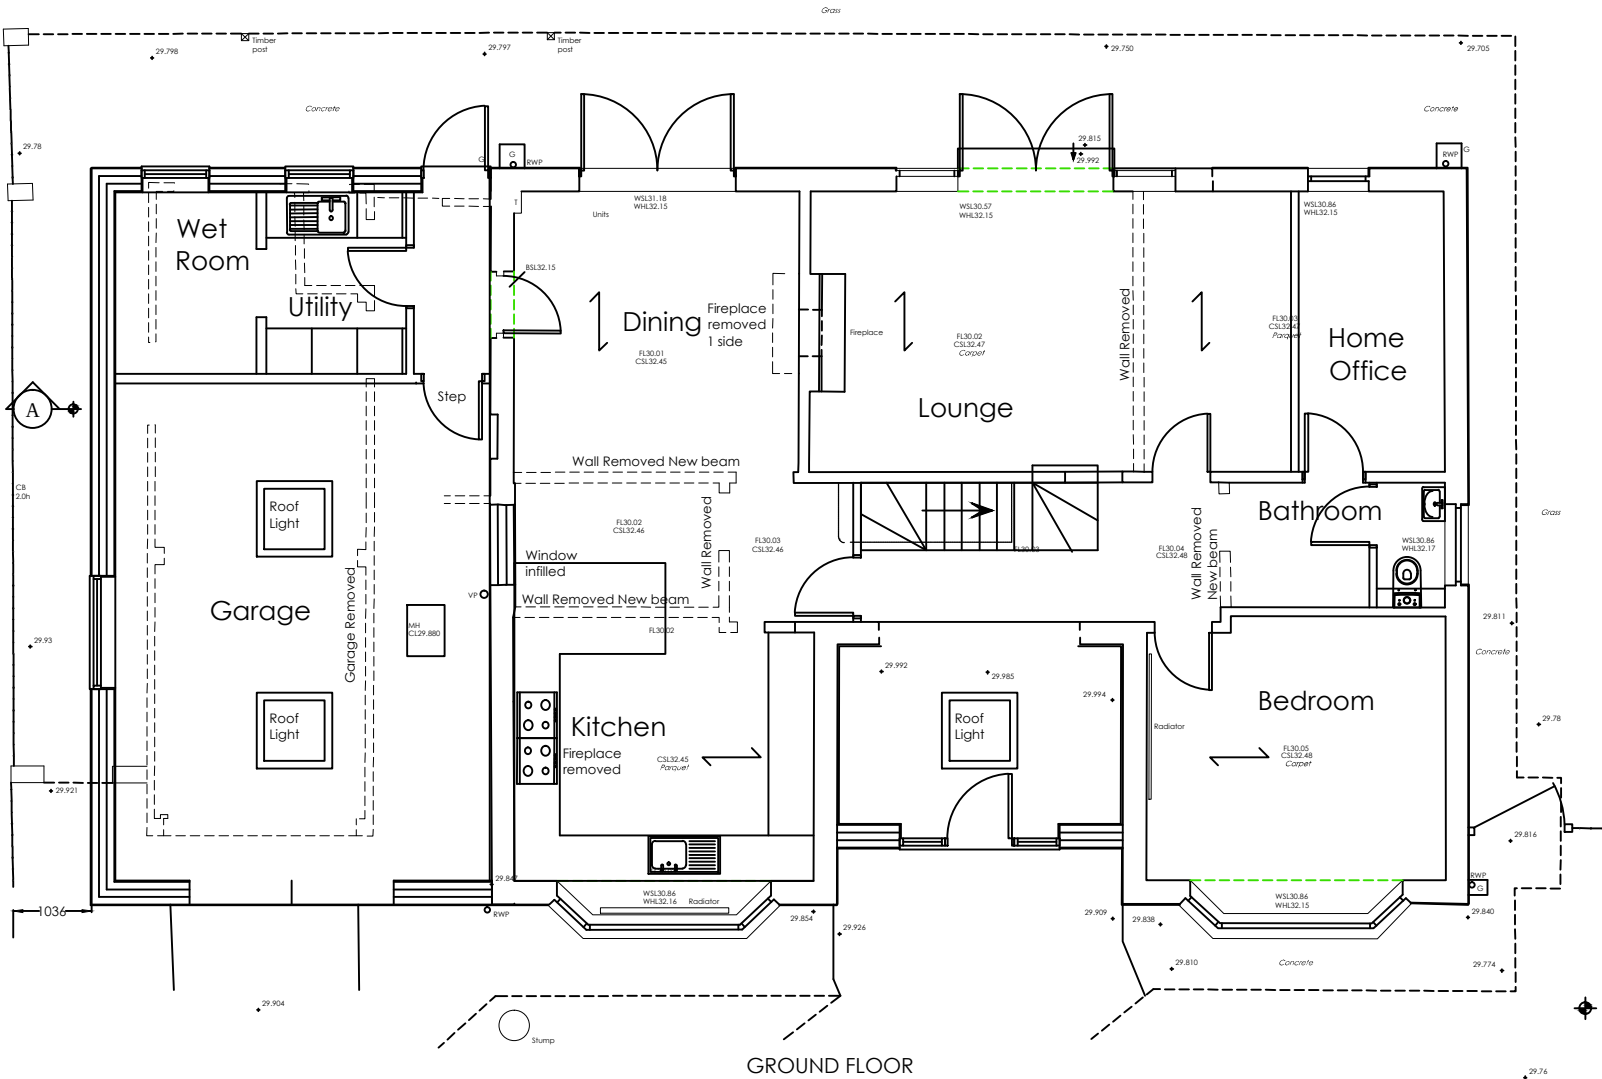


FIRST FLOOR

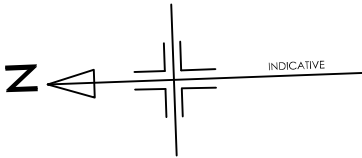

1:100 @ A3

 

B	11-06-24	FF Bathroom to suit stair Stairs altered	pjc
A	31-05-24	Altered following client meeting	pjc

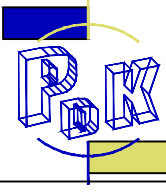REV		DATE		AMENDMENT		BY			
PROJECT 80 Southleigh Road Havant Hampshire. PO9 2QL						CIAT CHARTERED PRACTICE			
DRAWING Proposed Floor Plans									
Date		May 2024		Drawn By		PJC		PDK Architecture and Surveying	
Scale		1: 100 @A3		Iss. App. By		DKC			
Drawing No		002 B		File Location		0522			
						29 Breach Avenue, Southbourne, Emsworth, Hampshire. PO10 8NB T: 01243 697164 M: 07879471666 www.pdkconsulting.co.uk			