


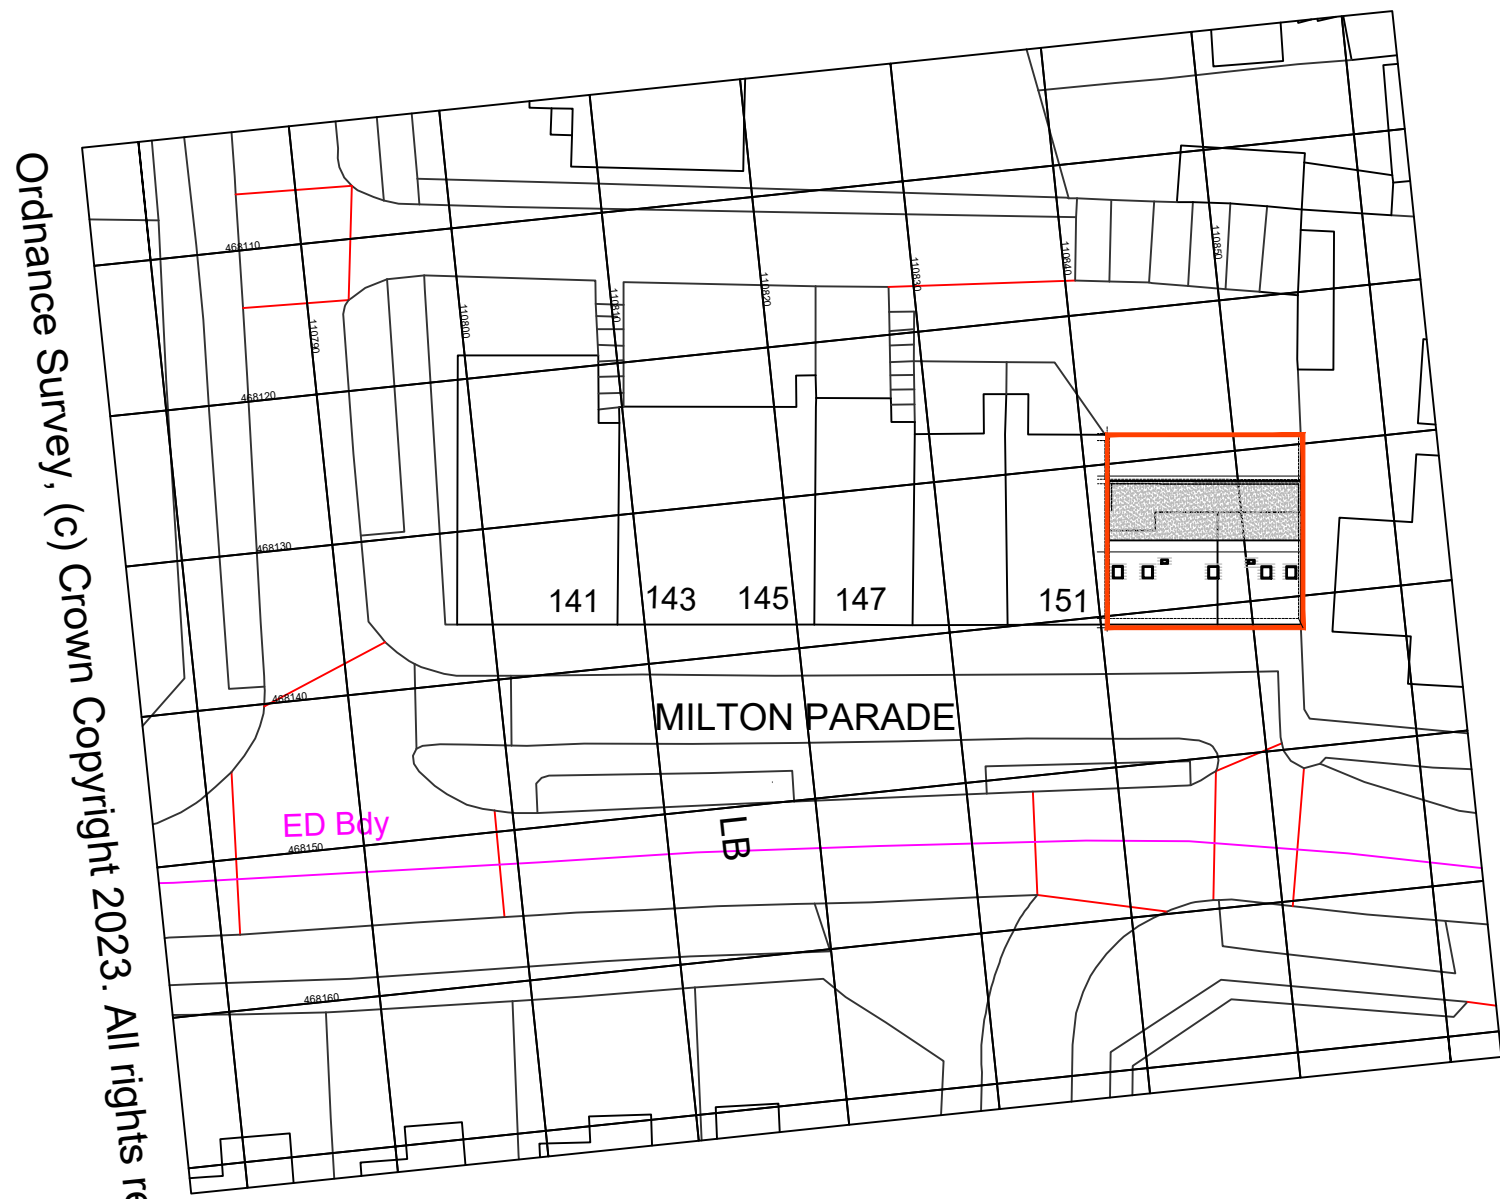
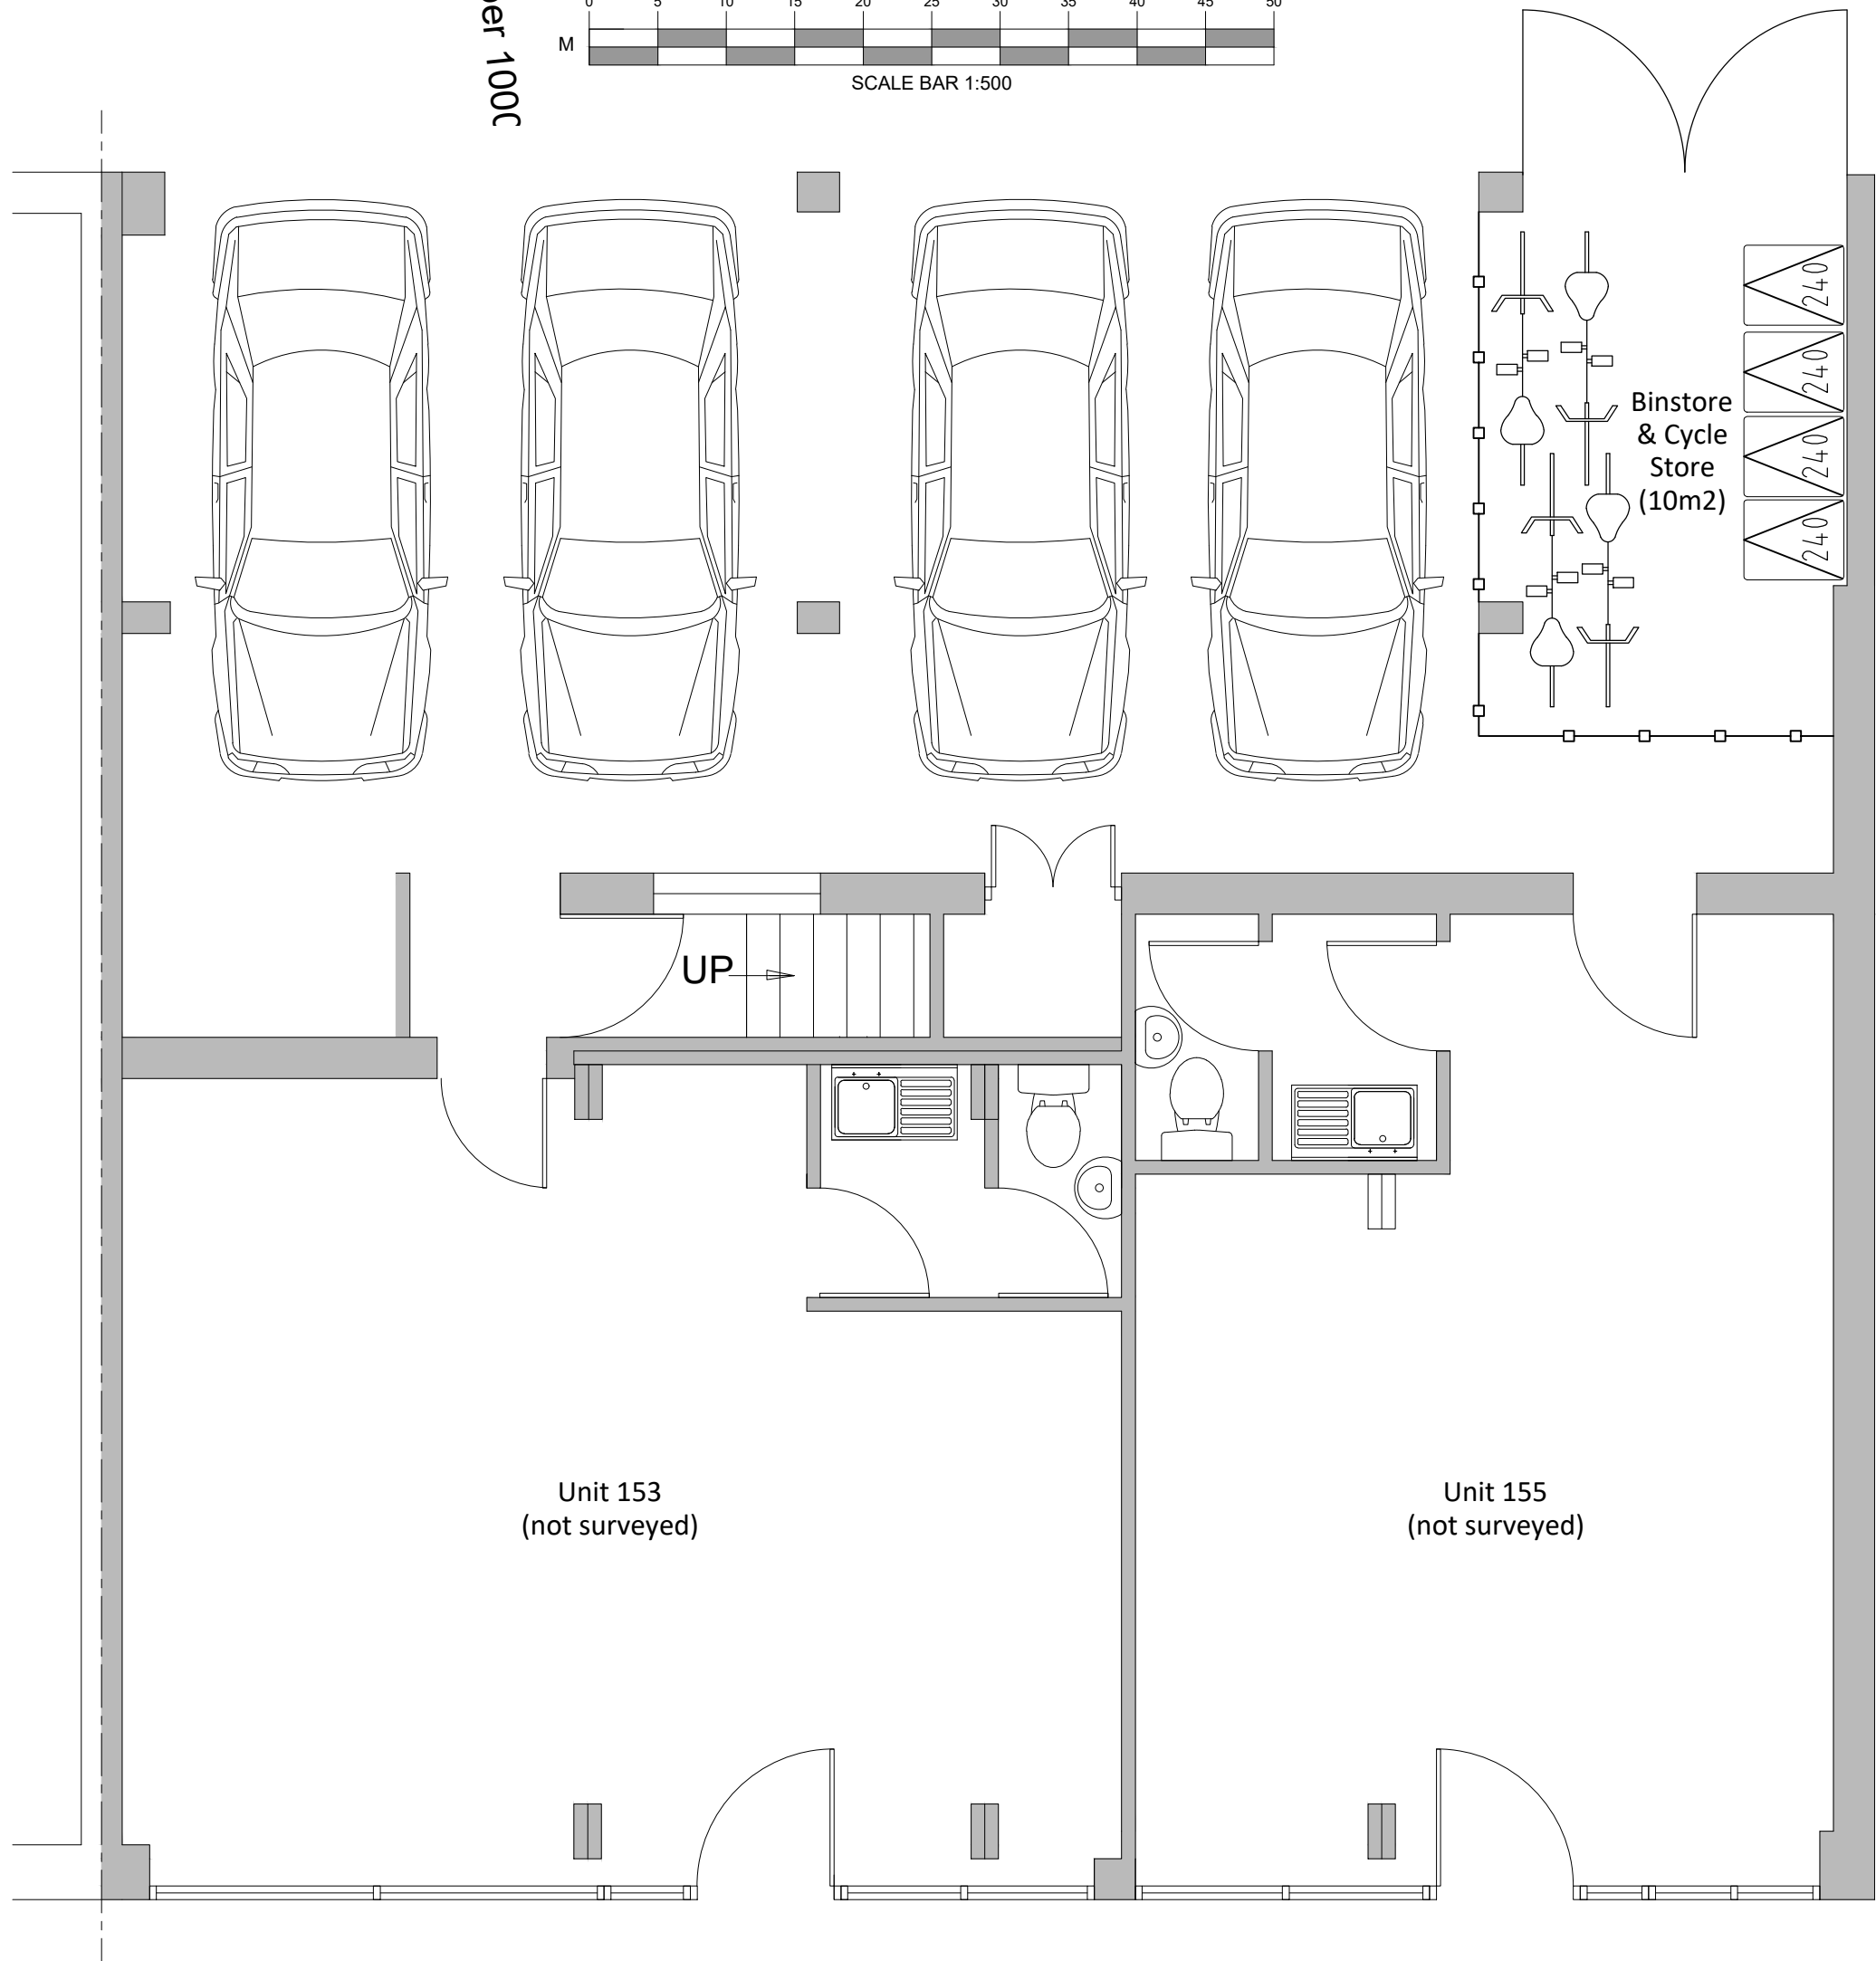
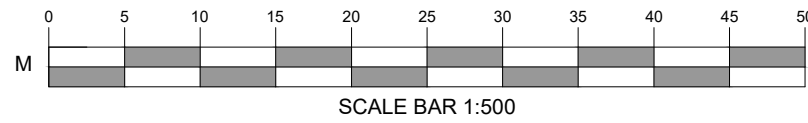
 


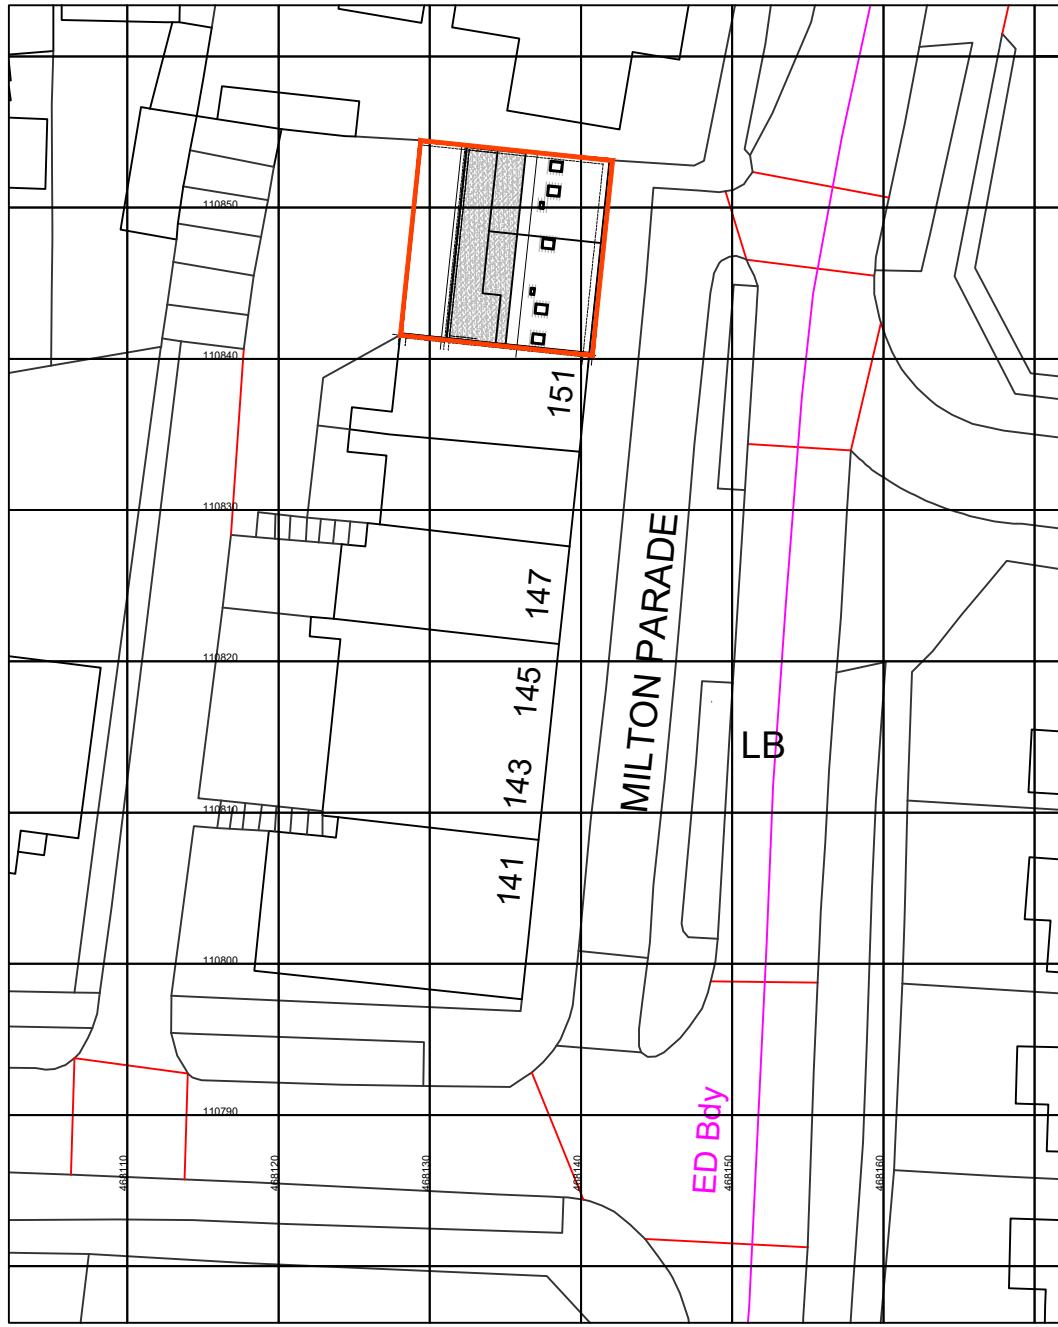

Block Plan
(Scale 1:500)



 


Proposed Ground Floor Plan
(Scale 1:50)

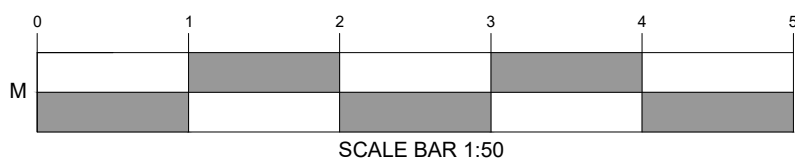

Ordnance Survey, (c) Crown Copyright 2023. All rights reserved. Licence number 100022432

Location Plan
(Scale 1:500)

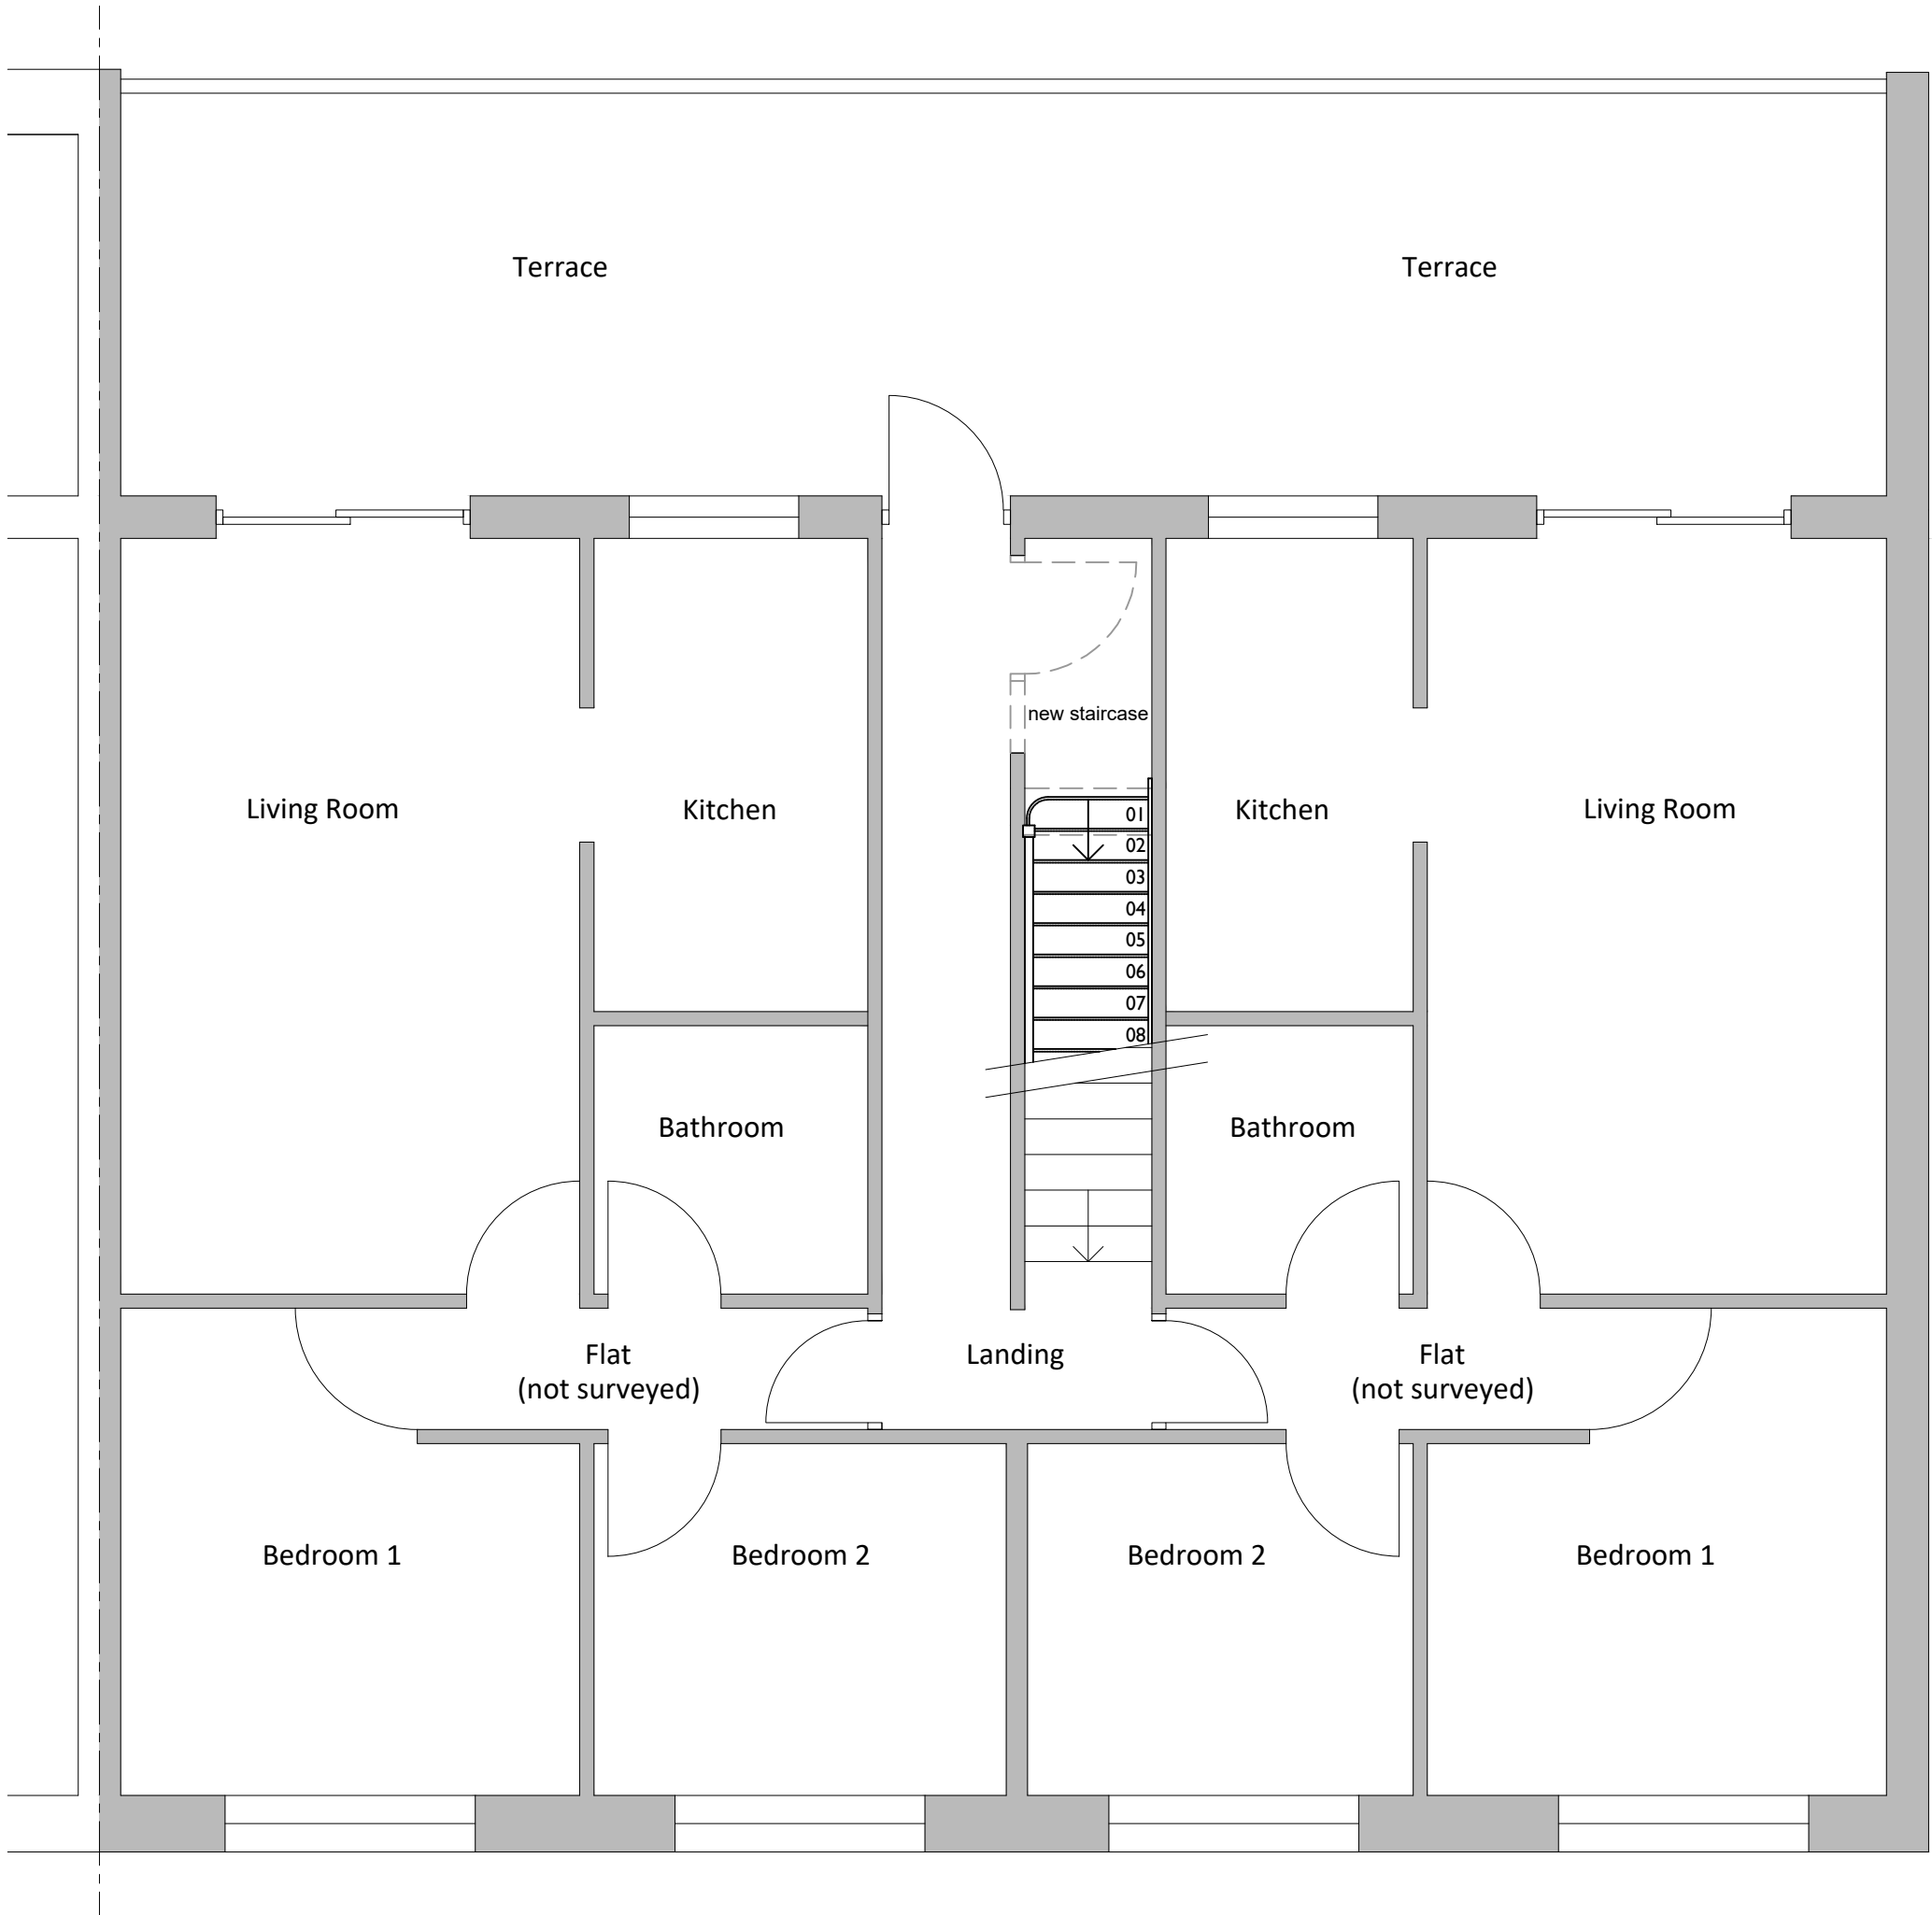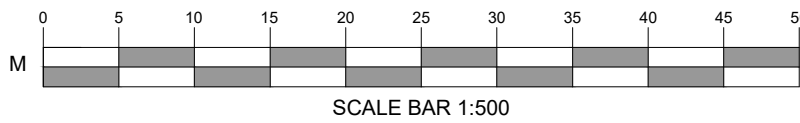 

Proposed First Floor Plan
(Scale 1:50)

NOTES:
All dimensions to be checked on site and any discrepancy notified to The Martin Ralph Group. Written dimensions are to be used in preference to scaled dimensions.

This drawing is the property of The Martin Ralph Group and must not be reproduced, in part or whole, or deviated from, without their permission.

It is essential that prior to commencement and during construction works, the contractor reviews the drawings and specification and discusses with the practice any inconsistencies, anomalies, non-industry standard features or other concerns.

For both pricing and construction purposes Structural, Mechanical and Electrical Engineers designs, calculations and sizes etc are to take preference over the layout drawings. Any discrepancies are to be brought to the immediate attention of The Martin Ralph Group.

PURPOSE		
PLANNING		
AMENDMENTS		DATE
A	Planning Comments Added	03/04/24
CLIENT Richard Martin 11 Dragoon House Hussar Court Brambles Business Park Waterlooville PO7 7SF		
PROJECT Loft Conversion to form 2No 1 Bed Flats 153-155 Milton Road Waterlooville Hampshire		
DRAWING TITLE Proposed Ground & First Floor Plans Block Plan & Location Plan		
DATE 22/08/23	SCALE 1:50 & 1:500	PAPER SIZE A1
DRAWN BY JE	REVIEWED BY RM	
DRAWING No. 23.001.D010		REVISION A

MARG
Martin Ralph Group



CHARTERED SURVEYORS
ARCHITECTS & ENGINEERS

11 Dragoon House
Hussar Court
Brambles Business Park
Portsmouth
Hampshire
PO7 7SF

www.martinralph.co.uk
info@martinralph.co.uk
T. 023 9225 7711
F. 023 9225 7712