



WEST ELEVATION

EAST ELEVATION

General Notes:

Do not scale dimensions from this drawing, unless for Planning purposes.


The Contractor is responsible for checking all dimensions on site prior to commencement of the works.

This drawing is to be read in conjunction with the specification.



NORTH ELEVATION

SOUTH ELEVATION

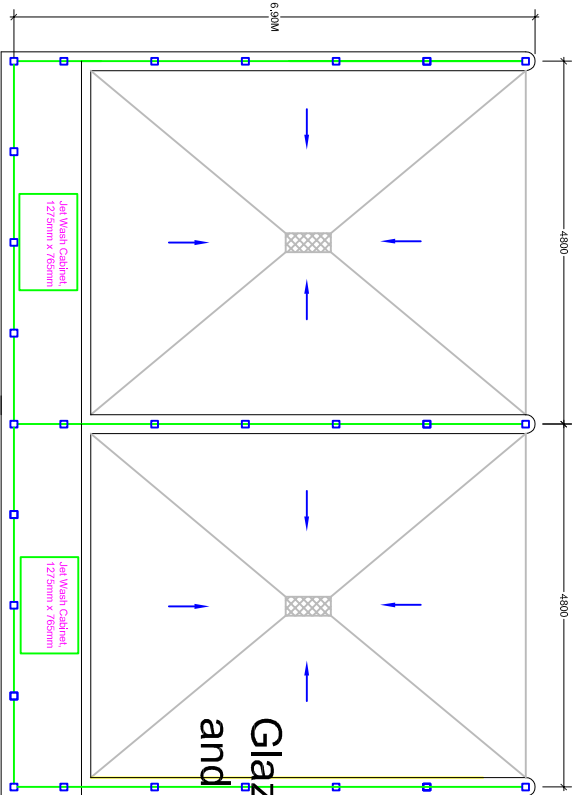

Glazed screens on 3 sides
and centre 2.4m high.

Redrawn 26/06/24 Redrawn

CProject CProject Ltd: 44 Fox Dene, Godalming, GU7 1YQ Telephone: 01483 426650 Mobile: 07831 152509 Email: steve@cproject.co.uk	Client: Ironmoor Ltd, 1 Park Lane, Cheam, Sutton, SM3 8BN	
	Project: Park Lane Service Station, PO9 3HQ	
	Drawing Title: DOUBLE JET WASH UNIT	
	Revision	Date Description
	Scale: 1:100	Date: 26/06/2024 Drawn By: BE
	Drawing Number: 1413/003	Revision: A