
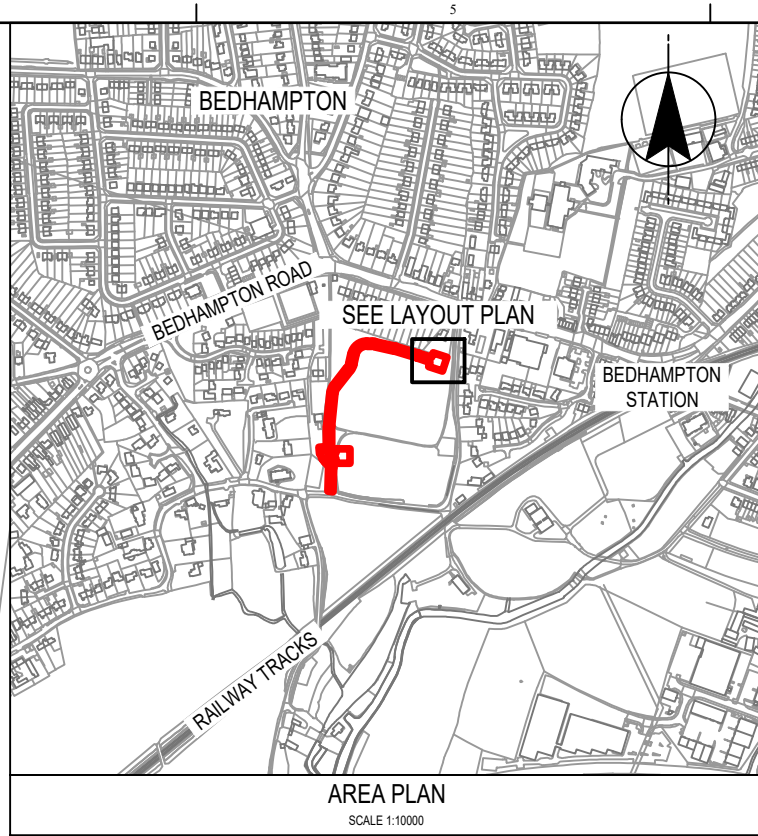
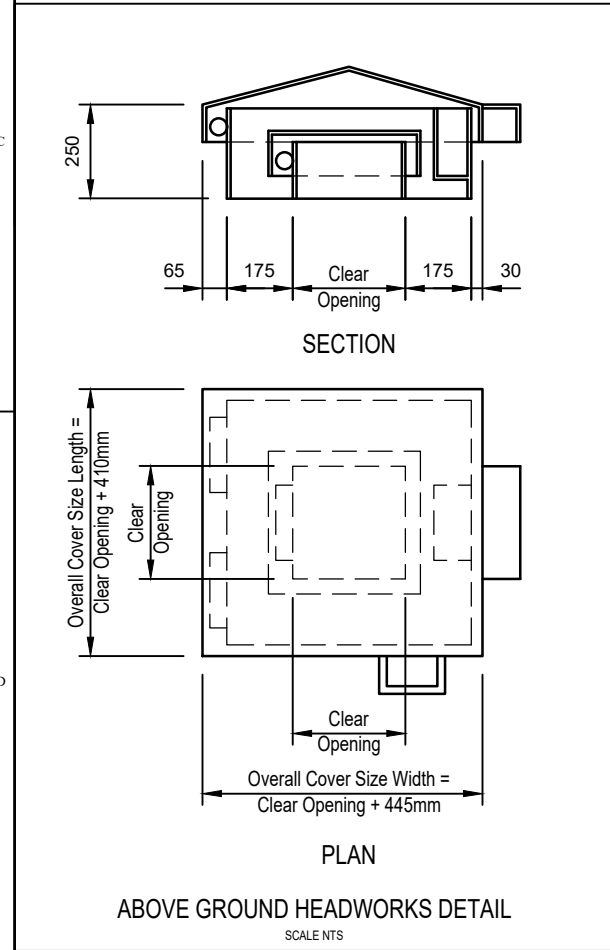


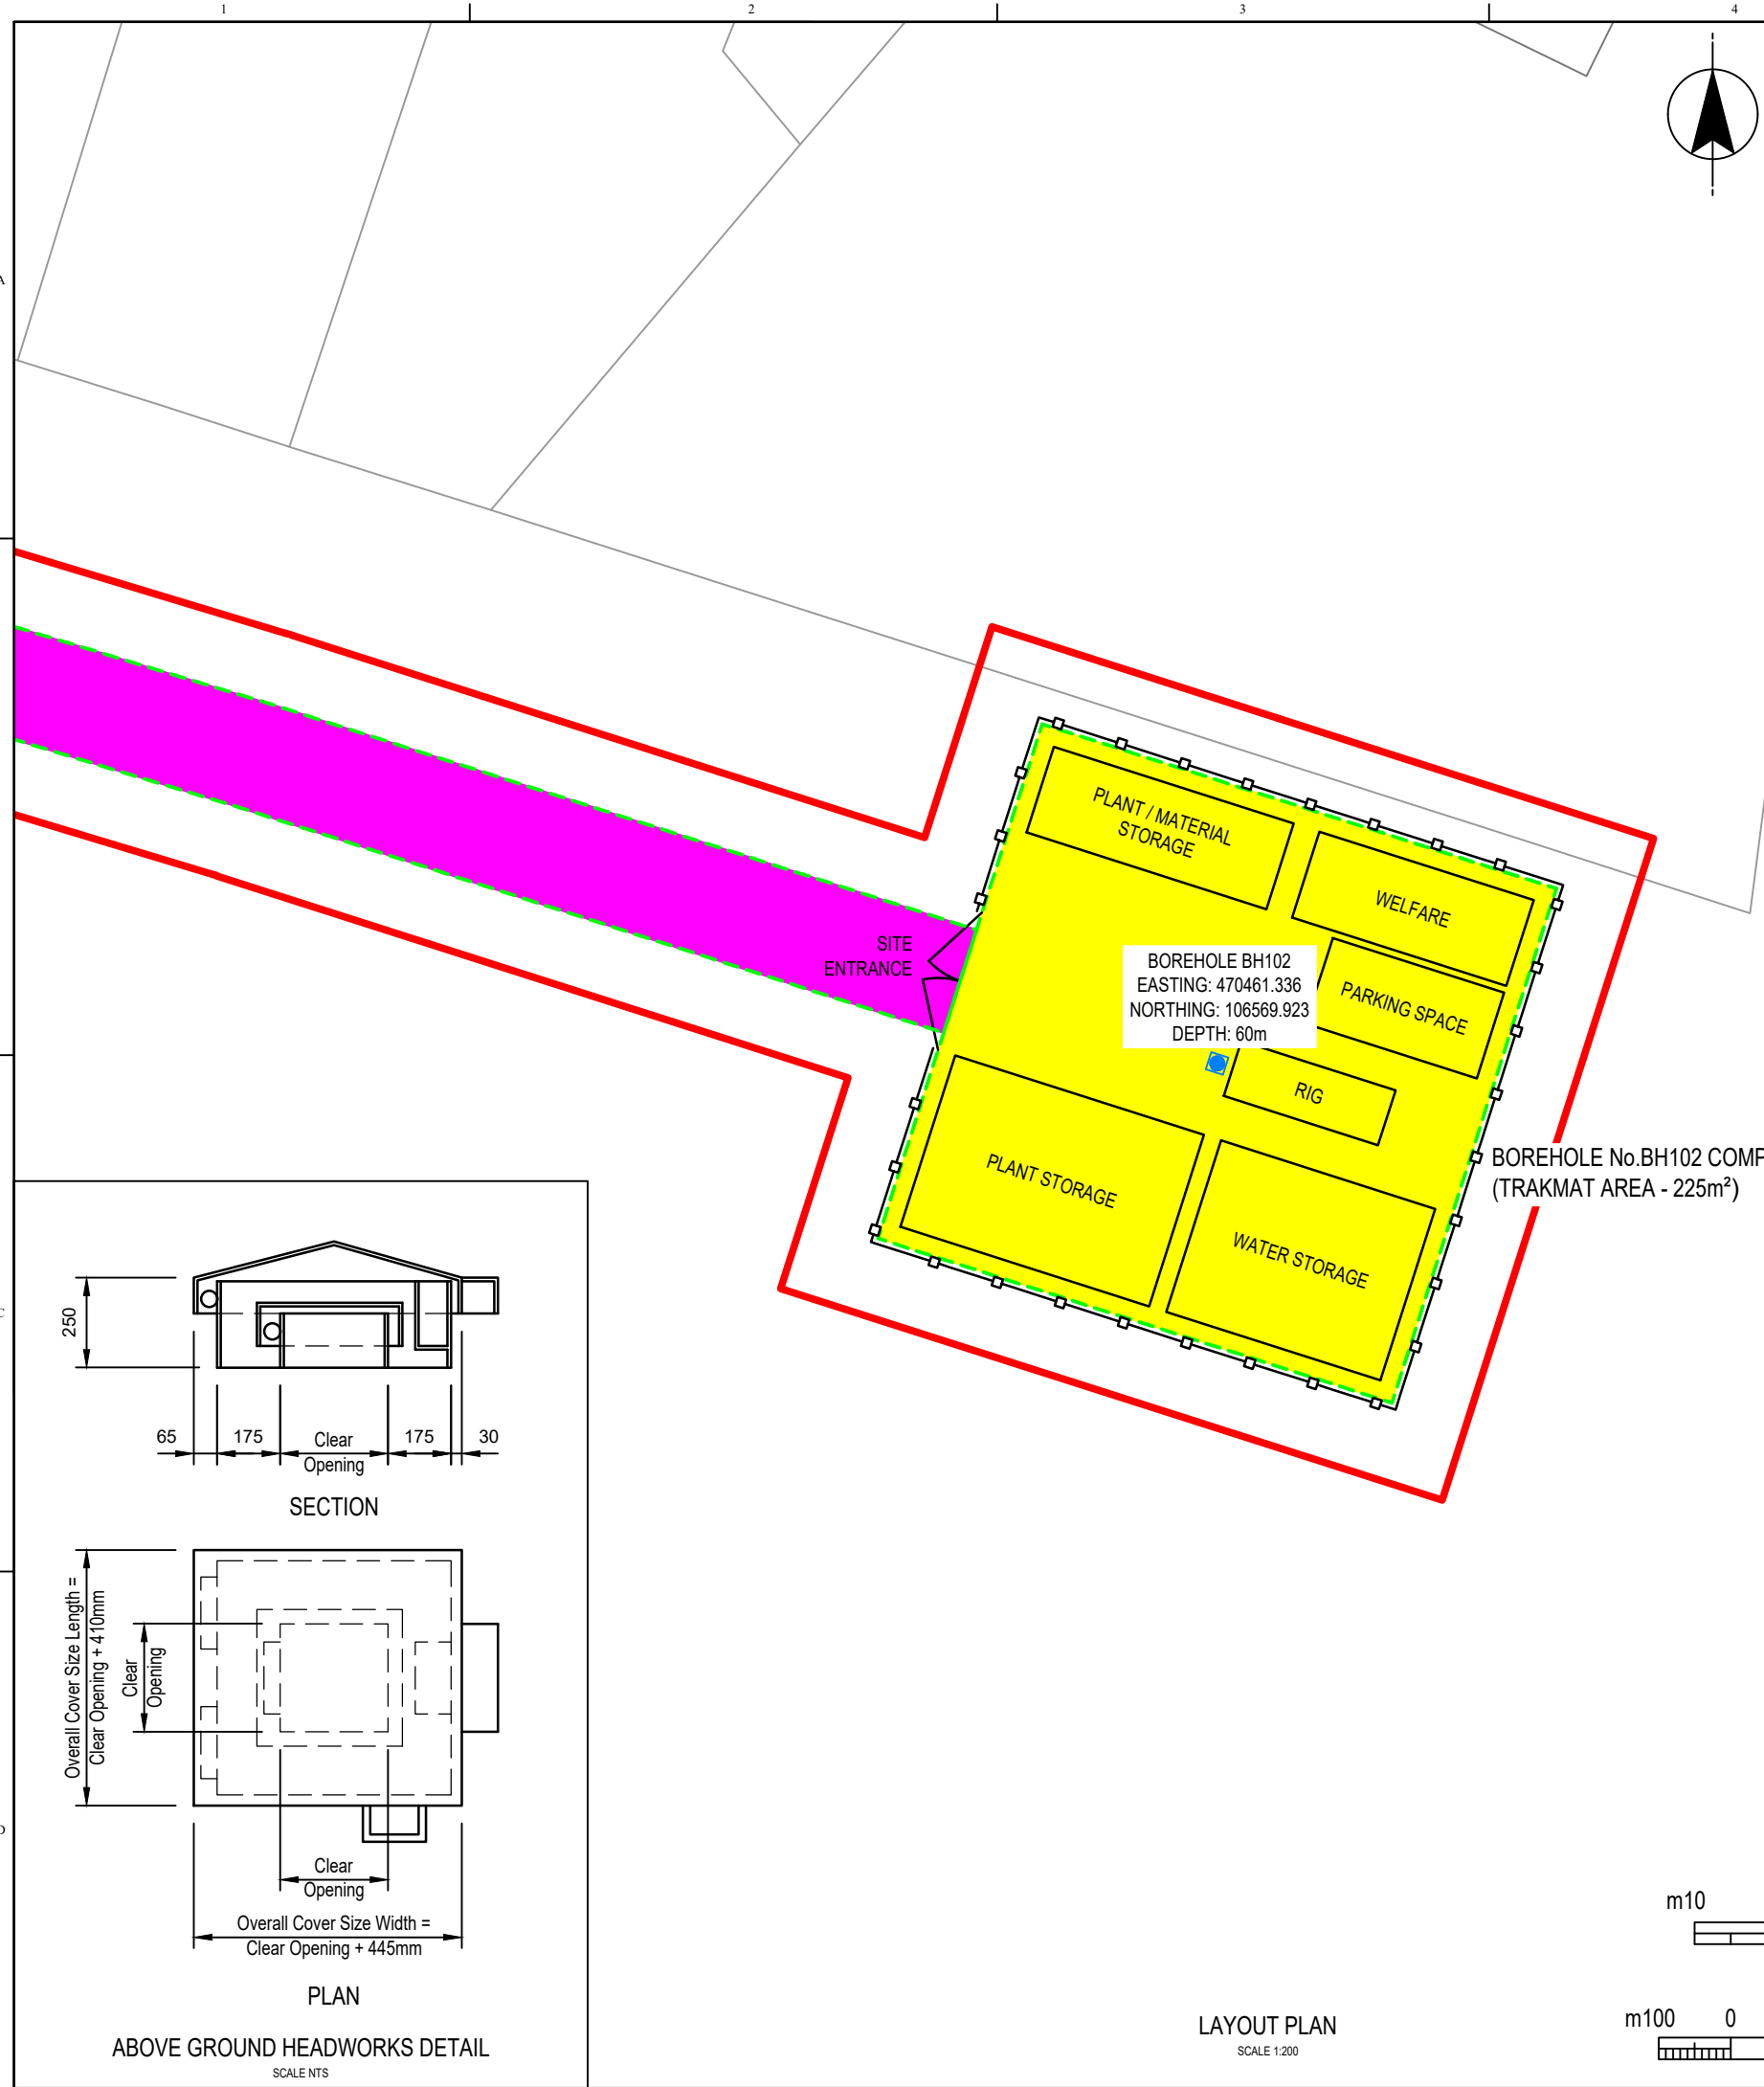

NOTES

1. ALL DIMENSIONS IN MILLIMETRES AND ALL LEVELS IN METRES UNLESS SHOWN OTHERWISE.

REFERENCES

710166-SWS-XX-XX-DR-Z-00201
710166-SWS-XX-XX-DR-Z-00205

LAND ENTRY NOTICE PLAN
BOREHOLE BH101 & BH102 LOCATION PLAN
LAND ENTRY NOTICE PLAN
BOREHOLE BH101 SITE PLAN

LEGEND

PROPOSED ACCESS

PROPOSED WORKING AREA

WORKING AREA BOUNDARY

AREA REQUIRING TEMPORARY TRAKMAT

TEMPORARY COMPOUND FENCING

PROPOSED BOREHOLE HEADWORKS LOCATION

CURRENT VERSION INFORMATION

DATE	ORIG	CHKD	REVD	APPR	REV	STS	REASON FOR ISSUE
22/12/22	NS	HJ	JR	JR	C01	A4	Authorised & Accepted - Design

THIS DRAWING IS ISSUED BY SOUTHERN WATER SUBJECT TO THE CONDITIONS THAT IT IS NOT COPIED EITHER IN WHOLE OR IN PART OR DISCLOSED TO THIRD PARTIES UNLESS PRIOR WRITTEN AUTHORISATION IS GIVEN BY SOUTHERN WATER. PREVIOUS VERSIONS OF THIS DRAWING SHOULD BE STAMPED SUPERSEDED OR DESTROYED. DO NOT SCALE THIS DRAWING - IF IN DOUBT ASK.

water for life from Southern Water.

Southern House
Yeoman Road
Worthing
West Sussex
BN13 3NX
telephone (01903) 264444
fax (01903) 691435

PROJECT TITLE

HAMPSHIRE WATER TRANSFER AND WATER RECYCLING PROJECT

DRAWING TITLE

LAND ENTRY NOTICE PLAN
BOREHOLES BH102
SITE PLAN

SITE UNIT MINEMONIC	SITE UNIT NO.	MASTER SIZE
PRN	SCALE	STATUS
710166	AS SHOWN	A4
S.W. DRAWING NO.	REVISION	
710166-SWS-XX-XX-DR-Z-00206	C01	